



राजस्थान
ग्रामीण बैंक

RAJASTHAN GRAMIN BANK

सरकार के स्वामित्वाधीन अनुसूचित बैंक
Scheduled Bank Owned by Government

विषय: स्टाफ प्रशिक्षण केंद्र (Staff Training Center - STC), जयपुर में इंटीरियर फिनिशिंग एवं फर्नीचर कार्य हेतु समिति निविदा (Limited Tender) आमंत्रण।

महोदय,

राजस्थान ग्रामीण बैंक द्वारा जयपुर में स्थापित किए जा रहे स्टाफ प्रशिक्षण केंद्र (Staff Training Center - STC) हेतु इंटीरियर फिनिशिंग एवं फर्नीचर कार्य करवाया जाना प्रस्तावित है। इस संबंध में बैंक के अनुमोदित पैनल में सम्मिलित फर्मों से सीमित निविदा (Limited Tender) प्रक्रिया के अंतर्गत सीलबंद कोटेशन आमंत्रित किए जाते हैं। प्रस्तावित कार्य का निष्पादन राजस्थान ग्रामीण बैंक के स्टाफ प्रशिक्षण केंद्र (STC), जयपुर में किया जाना है, जिसके लिए विस्तृत कार्य विवरण एवं मात्रा सूची (BOQ) इस पत्र के साथ संलग्न है। इच्छुक फर्मों से अपेक्षा की जाती है कि वे संलग्न BOQ के अनुसार अपनी प्रतिस्पर्धी एवं समस्त करें एवं शुल्कों सहित दें प्रस्तुत करें।

कार्य की वास्तविक प्रगति के आधार पर तथा बैंक द्वारा कार्य की मात्रा एवं गुणवत्ता के सत्यापन उपरांत रनिंग पेमेंट (Running Payment) देय होगा। कुल स्वीकृत कार्य मूल्य का 25% भुगतान कार्य के 50% पूर्ण होने पर तथा अतिरिक्त 25% भुगतान कार्य के 80% पूर्ण होने पर किया जाएगा। इस प्रकार अधिकतम 50% राशि रनिंग पेमेंट के रूप में देय होगी। अंतिम भुगतान कार्य की पूर्णता, संतोषजनक निरीक्षण एवं समस्त देयताओं के समायोजन के उपरांत किया जाएगा। क्रयादेश जारी होने की तिथि से 45 दिवस के भीतर समस्त कार्य पूर्ण करना होगा। सभी भुगतानों पर प्रचलित नियमों के अनुसार स्रोत पर आयकर (TDS) एवं अन्य वैधानिक कटौतियां लागू होंगी। इस निविदा एवं कार्यादेश से उत्पन्न किसी भी विवाद की स्थिति में न्यायिक क्षेत्राधिकार (Jurisdiction) जयपुर रहेगा। इच्छुक फर्म अपने कोटेशन सीलबंद लिफाफे में दिनांक 30.09.2026 को सायं 05:00 बजे तक निम्न पते पर प्रेषित करें :-

मुख्य प्रबंधक

परिसर एवं सम्पदा विभाग

राजस्थान ग्रामीण बैंक

कैम्प कार्यालय, 9वीं बी रोड, सरदारपुरा

जोधपुर - 342003

सीलबंद लिफाफे के ऊपर स्पष्ट रूप से “Quotation for Interior Finishing & Furniture Work of Staff Training Center (STC), Jaipur” अंकित किया जाना आवश्यक होगा। निर्धारित समयावधि के पश्चात प्राप्त कोटेशन पर विचार नहीं किया जाएगा।

बैंक किसी भी अथवा सभी कोटेशन/निविदाओं को बिना कोई कारण बताए स्वीकार अथवा अस्वीकार करने का पूर्ण अधिकार सुरक्षित रखता है। निविदा के संबंध में किसी प्रकार की कठिनाई, शंका अथवा अतिरिक्त जानकारी की आवश्यकता होने पर कार्यालय प्रशासन विभाग, राजस्थान ग्रामीण बैंक से संपर्क किया जा सकता है।

नोट: निविदा प्रक्रिया में केवल राजस्थान ग्रामीण बैंक के अनुमोदित (Empanelled) पैनल में सूचीबद्ध विक्रेता/फर्म ही भाग लेने हेतु पात्र होंगी।

कार्य स्थल (Site Address)

राजस्थान ग्रामीण बैंक

स्टाफ प्रशिक्षण केंद्र (Staff Training Center - STC)

प्लॉट नं. , सुमेर नगर, क्वालिटी किंग के सामने,

इस्कोन रोड, मानसरोवर, जयपुर- 302020

संलग्नक: BOQ (Bill of Quantities) & ड्रॉइंग/डिजाइन

परिसर एवं सम्पदा विभाग, कैम्प कार्यालय: तुलसी टावर, 9 वीं बी रोड, सरदारपुरा, जोधपुर-342003

प्रधान कार्यालय :- जयपुर

दूरभाष :- 0291-2593201

E-mail:- premises@rgb.bank.in

**BOQ FOR PROPOSED INTERIOR AND FURNISHING WORKS OF RGB STAFF TRAINING CENTER AT
MANSAROVAR EXT., JAIPUR**


Interior Finishing and Furniture (A)

S.No	Description of Item	Qty	Unit	Rate	Amount
1	Flush Door/Glazed Door	12	Sqm		
	Providing and fixing single shutter flush doors of approx size 2.10 m x 0.75 - 0.9 m as instructed, hinged type door openable one side as instructed, made up of superior quality waterproof grade A pine wood flush door partially glazed (cost of glass included). The door shall be flush door of approx. 32-38 mm thickness, both sides 1mm thk laminate as per design. Cost shall be inclusive of beadings, all accessories like SS hinges, good quality mortise handles/locks, baby latches, stopper, etc. Fittings shall be in SS finish as per approval, the cost shall include p/f of door closers of reputed brand as per approval with all doors.				
2	Providing and fixing Door closers on doors of make Everite /Ozone / Hardwyn/ Dorma upon approval including all packing, levelling, etc. as required.	30	Nos		
3	Providing and fixing Gypsum Board False Ceiling with INDIA GYPSUM ULTRA main GI ceiling sections at 1200 c/c and cross members at 450 c/c of INDIAN GYPSUM. The grid work to be suspended from ceiling with hangers at every 1200 c/c in both directions. The Frame work to be as per manufacturer's specifications. 12.5 mm thk. GYPBOARD to be screwd to the frame. The board to be finished with filling the tapered edges of the board with jointing compound and finishing with paper tape of INDIA GYPSUM. Provision of all necessary cut outs for electrical / air conditioning grills and necessary frame work including cove and curve designs also two or three steps as per design etc. complete to the satisfaction of Architect/ Bank's Engineer	500	Sqm		
	Note : (1)Rate includes making necessary cut-outs for lighting fixtures (2)Pattas if any shall be measured in SqM and not in RMt and paid in SqM (3)Only finished visible surface area shall be measured for payment.				
4	Providing and applying Wallpaper approved by Architect /Bank's Engineer having basic price of Rs 100=00 Per Sq.Ft	50	Sqm		

5	Wardrobe Storage: Providing and fixing Wardrobe storage to detail as shown in the drg. Size about 600 mm wide, 915 mm long and 2300 mm high with openable shutters, locking arrangements 150 mm concealed SS handles and tower bolts, made of 19mm BWP Plywood for top, bottom, rear sides and One intermediate member finished with 0.8 mm thick wooden laminate of approved shade and brand and all the edges and sides fixed with matching 2 mm thick pvc band strip. All the exposed internal and external faces of plywood to be finished with 0.8mm thick wooden laminate of approved colour and shade whereas front external face to be finished with 4 mm thick veneer polished with PU finish. Measurement shall be taken for the front elevation area. Provision of two locker drawers should be included the same.	35	Sqm		
6	Providing and fixing of Shower Cubicle in 10mm toughened glass. Glass should be acid textured with all the hardware (should be of grade SS304) required to fix the glass. Including hole, cutout, silicone, glass to glass hinges 180, fixed clip and handle etc. as required and as per drawing as approved by architect/designer incharge.	20	Sqm		
7	LAMINATE Wall panelling: Providing 3/4" thk ply panel fixed with necessary frame work finished in 1/1.25mm veneer of approved shade & make. The base shall be provided by the basic partition system. Make of LAMINATE Green/ MERINO/ CENTURY.	80	Sqm		
8	Providing and fixing Bed Side Table - 450mm X 450mm X 450mm made with 19mm ply and backside of 6mm ply, with two Drawer size 440 x 420 x 160mm made from 19mm BWR plywood IS 710 and fixing knob and hettich telescopic soft close channel, including 75mm high wooden four legs as per drawing. All works to be finished with 4mm veneer and PU matt coating. Hardware, adhesive and screws shall be used as required. As per drawing and approved by architect/designer incharge.	20	Nos		
9	Providing and fixing solid 19mm BWP plywood cabinet with 1 mm laminate for study table, shutters as per design. Size 1675mm x 600mm x 380mm as per drawing as approved by architect / designer incharge.	2	Nos		

10	Providing and fixing TV unit of size 1220mm X 380mm and 300mm height, anchored on wall with proper supports. Providing 2 drawers on both ends of size 380mm X 300mm X 380mm fitted with Hettich soft close chanel. Fixing 38mm thick top made from 19mm + 19mm BWR plywood IS 710 and 4mm veneer on all surface. Finished with PU Matt polish on wooden and veneer surface. Hardware,adhesive and screws shall be used as required as approved by architect/designer incharge.etc complete.	15	Nos		
11	Providing and fixing Study Table of size 915mm X 600mm X 50mm made from 19mm BWP calibrated IS 710 plywood and 1mm laminate of wooden finish (as shown in render) on all surface, anchored on wall with proper supports. Hardware,adhesive and screws shall be used as required as approved by architect/designer incharge.etc complete.	35	Nos		
12	Providing and fixing of Arabian Curtains in rooms having Double channels of material aluminium 6063 (main curtain with blackouts - removable on Velcro & sheer curtain). Channel should be klick system with sliding wheels of american pleet/arabian pleet having fabric made from 100% polyester, 325 GSM and Aster made from 100% Polyester and 195 GSM. Fabric thick should be of 1.2mm. All mechanism would be manually operated of approved make as approved by architect/designer incharge. Cost of Fabric = Rs. 800/ Meter.	25	Rm		
13	6 mm Full Mirror with all edges bevelled of size 600mm X 900mm of saint gobain/Modi Guard or equivalent with 12 mm panelling on back side of mirror from cement sheet in bathroom. Mirror Glass of approved make to be fixed to cement sheet with silicon adhesive. Hardware shall be used as required and as per drawing as approved by architect/designer incharge.	20	Nos		
14	Providing and fixing of SS Double Toilet Roll Holder of approved make. Approved by architect/designer in charge.	20	Nos		
15	Providing and fixing of SS Soap dish make of approved make. Approved by architect/designer incharge.	25	Nos		
16	Providing and fixing of SS Rob Hooks/hanging hooks of approved make as approved by architect/designer in charge.	25	Nos		


17	Providing and fixing of SS Towel Rack (with tower rail) of approved make.approved by architect/designer incharge.	15	Nos		
18	Poviding and fixing of SS Napkin Ring of approved make.	25	Nos		
19	Providing and fixing of Door Matt of approved make.	25	Nos		
20	Providing & applying Plastic emulsion paint on walls, ceiling, etc. after application of two coats of putty, Removing, scrapping & cleaning the existing color wash/ distem-per/oil bond distemper / plastic/ luster etc. paint by scrapping, washing and scrubbing . The surface shall then be allowed to dry for atleast 24 hours. It shall be then sand papered to give a smooth & even surface.	250	Sqm		
21	Providing and fixing Laminated Wooden flooring with AC4 grade (12mm thk) as directed on existing surface of approved make, quality, shade, having high pressure laminate surface of 0.3 mm thick with surface guard care material of high density fibre board, flooring planks having click joint system (Tongue and groove joint) Joint sealing with wax as per manufactures specifications, properly finishing the exposed edges and T moulding provided at the junction at laminated flooring and vitrified tiles, including skirting, corner profile, door profile complete in all aspects, as directed by the Engineer/Architect. (Basic rate of laminated flooring: Rs. 1800/- per Sq.mt.). The rate should include leveling of existing floor with cement sand mortar and cement slurry. Brands are . Action 'TESA' Armstrong, Kahr, Ego, Vista	50	Sqm		
TOTAL OF ALL ITEMS					
"Note – Quantities are calculated tentatively and are subject to change if there is any revision in the design. The quantities measured at site will be considered final."					

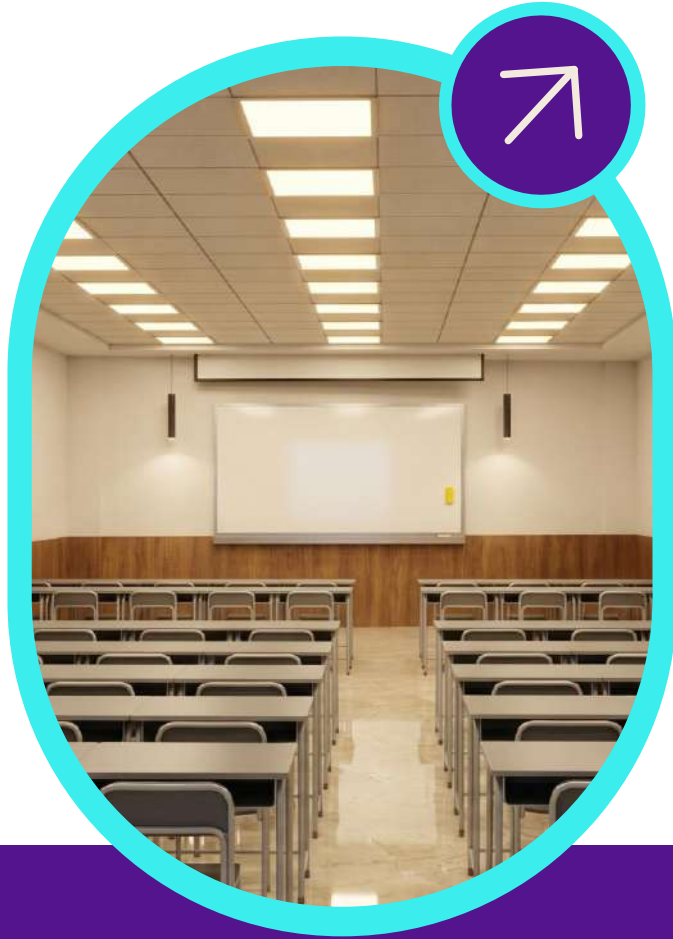

RGB STAFF TRAINING CENTER

RECEPTION

VIEW 1

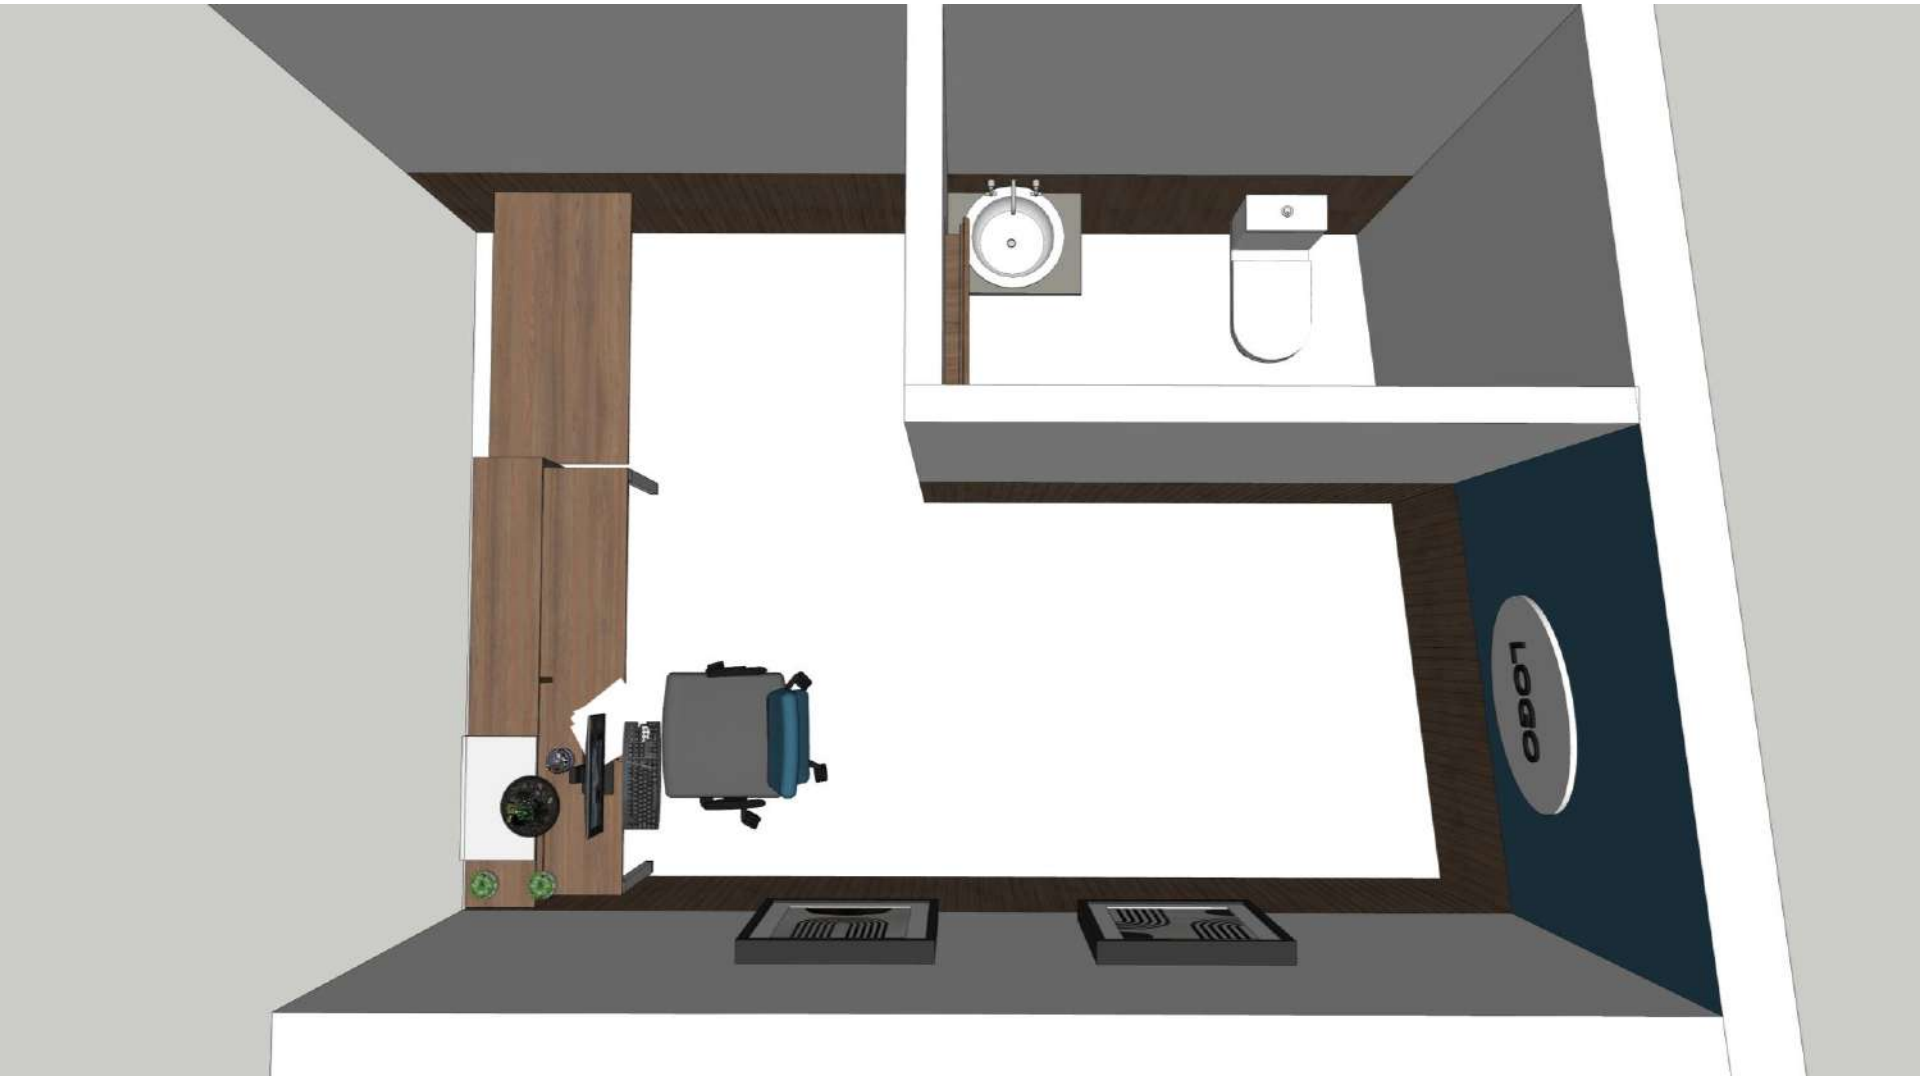


VIEW 2



VIEW 3




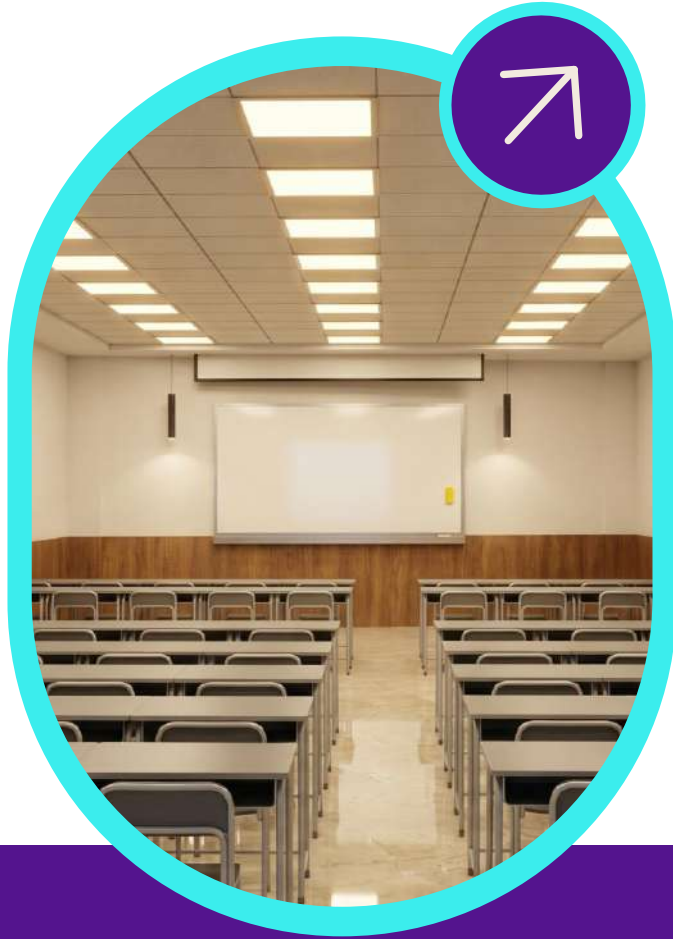


RGB STAFF TRAINING CENTER

ADMIN AREA


VIEW 1

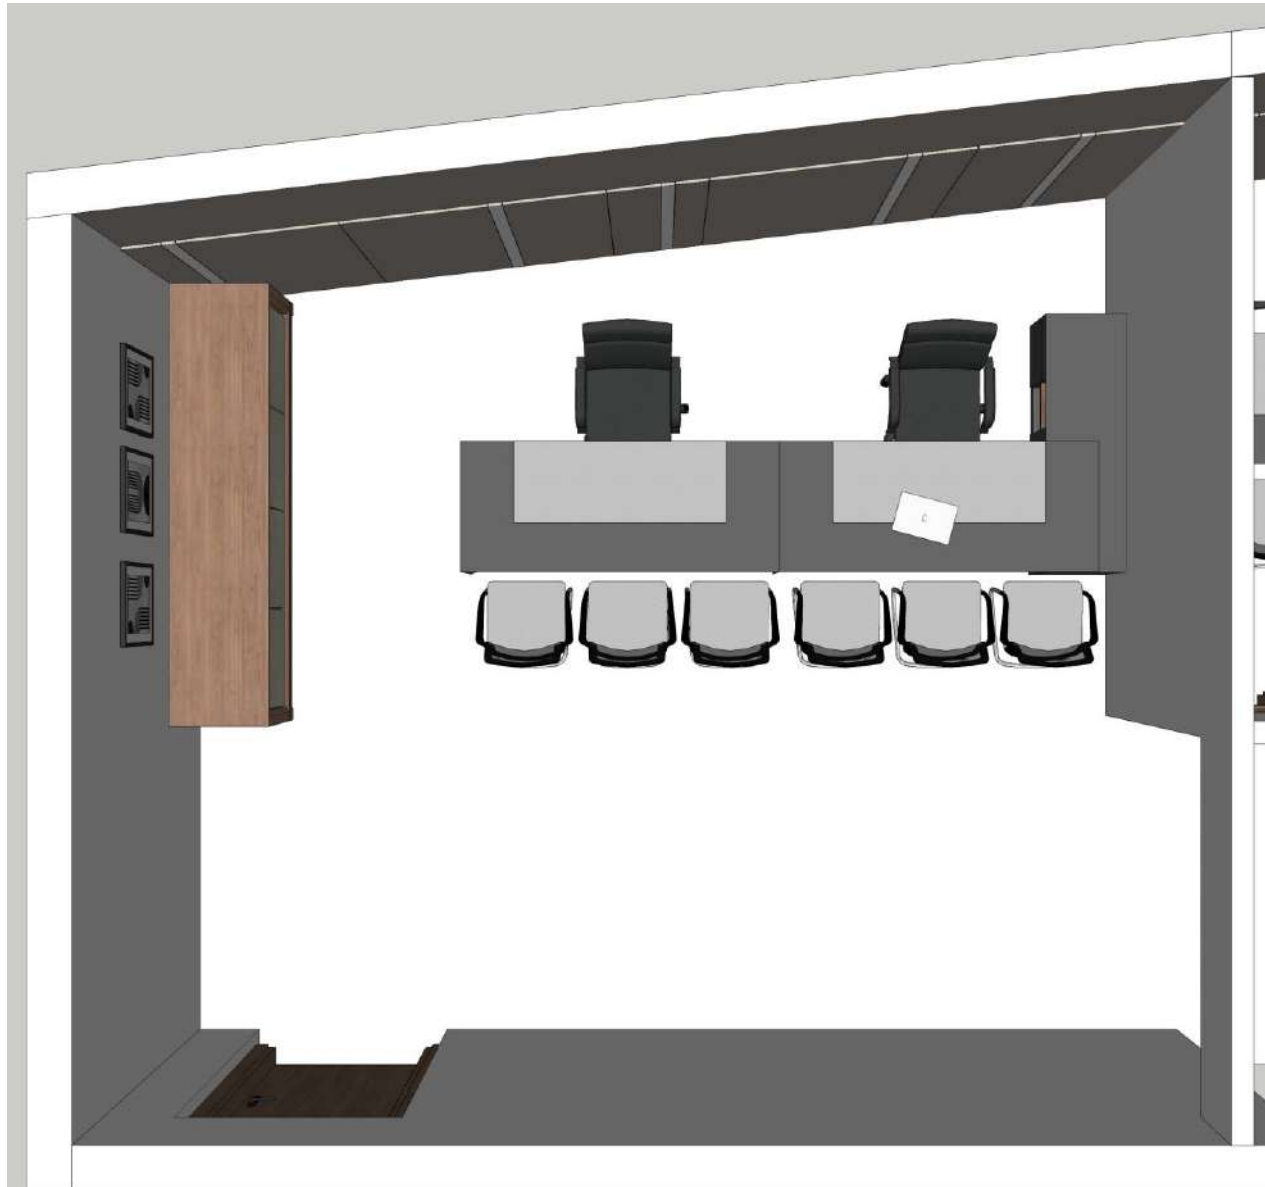


VIEW 2

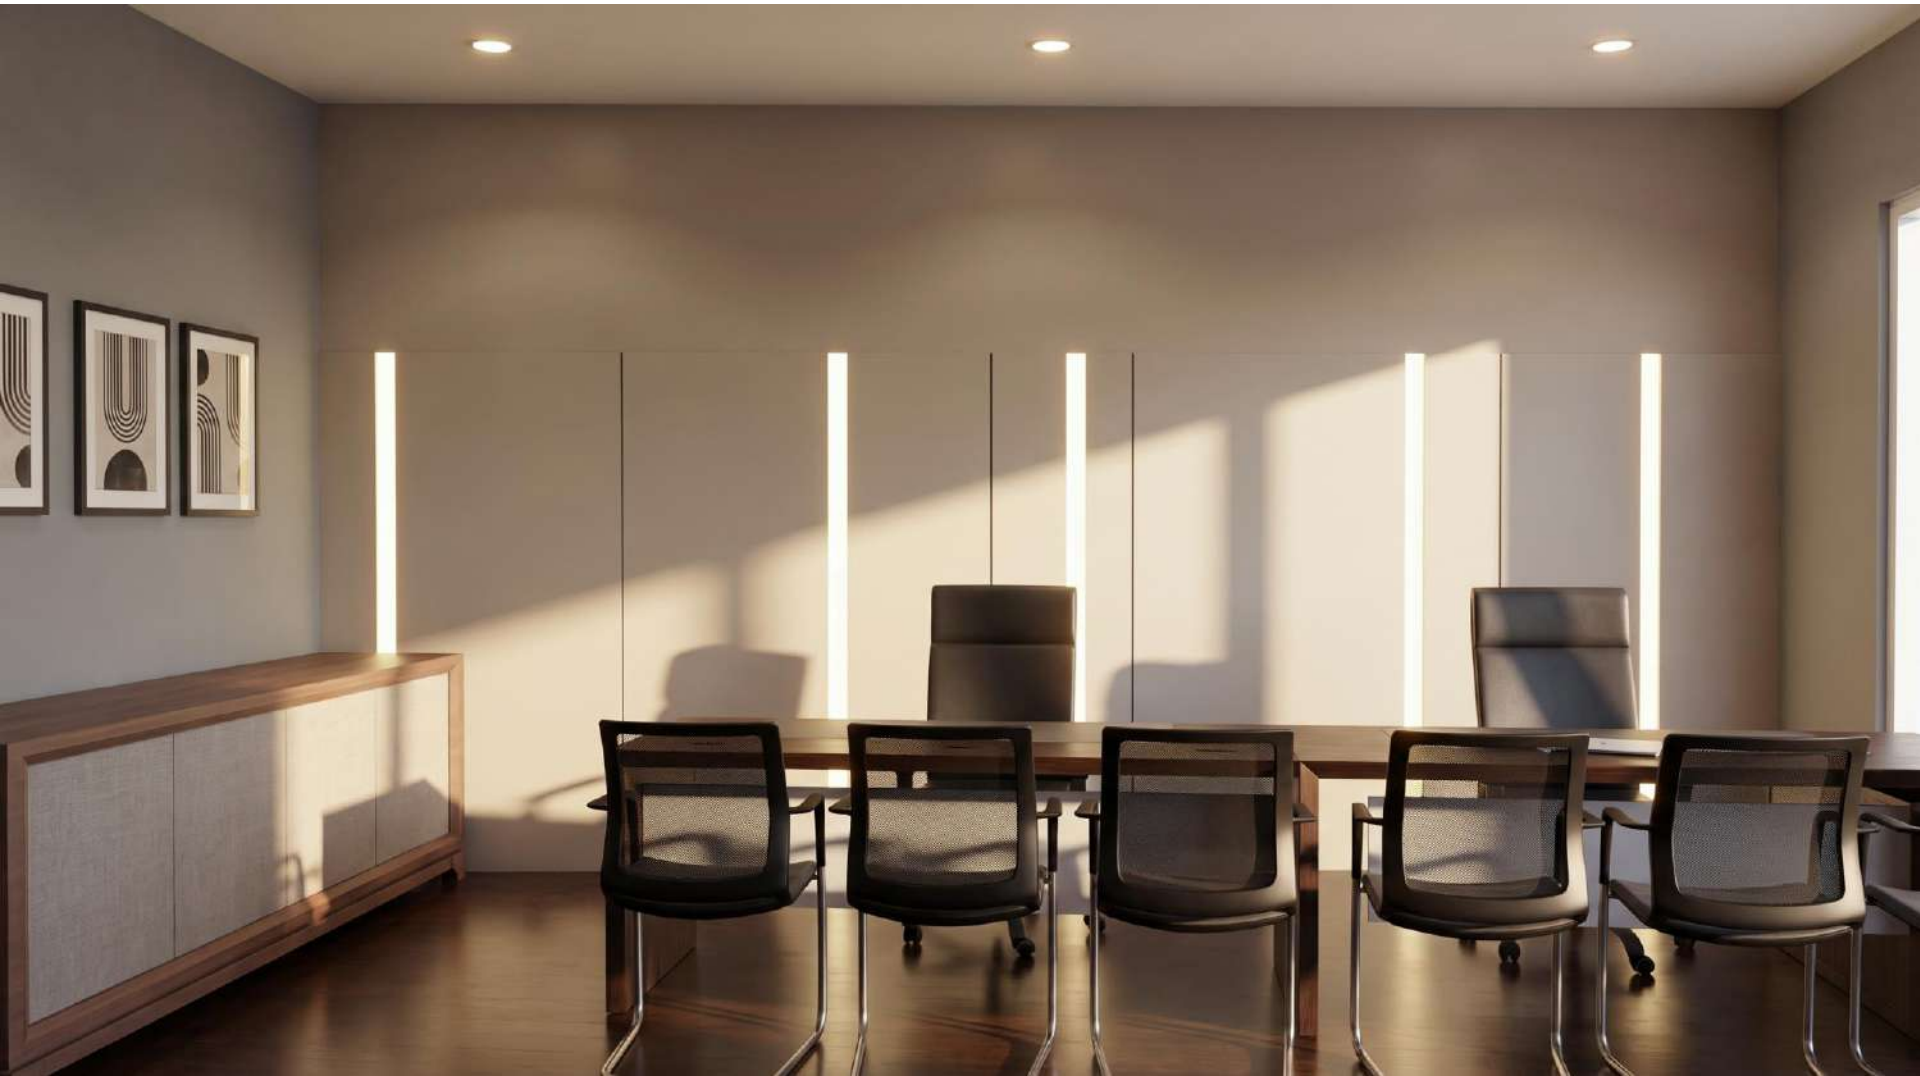

VIEW 3

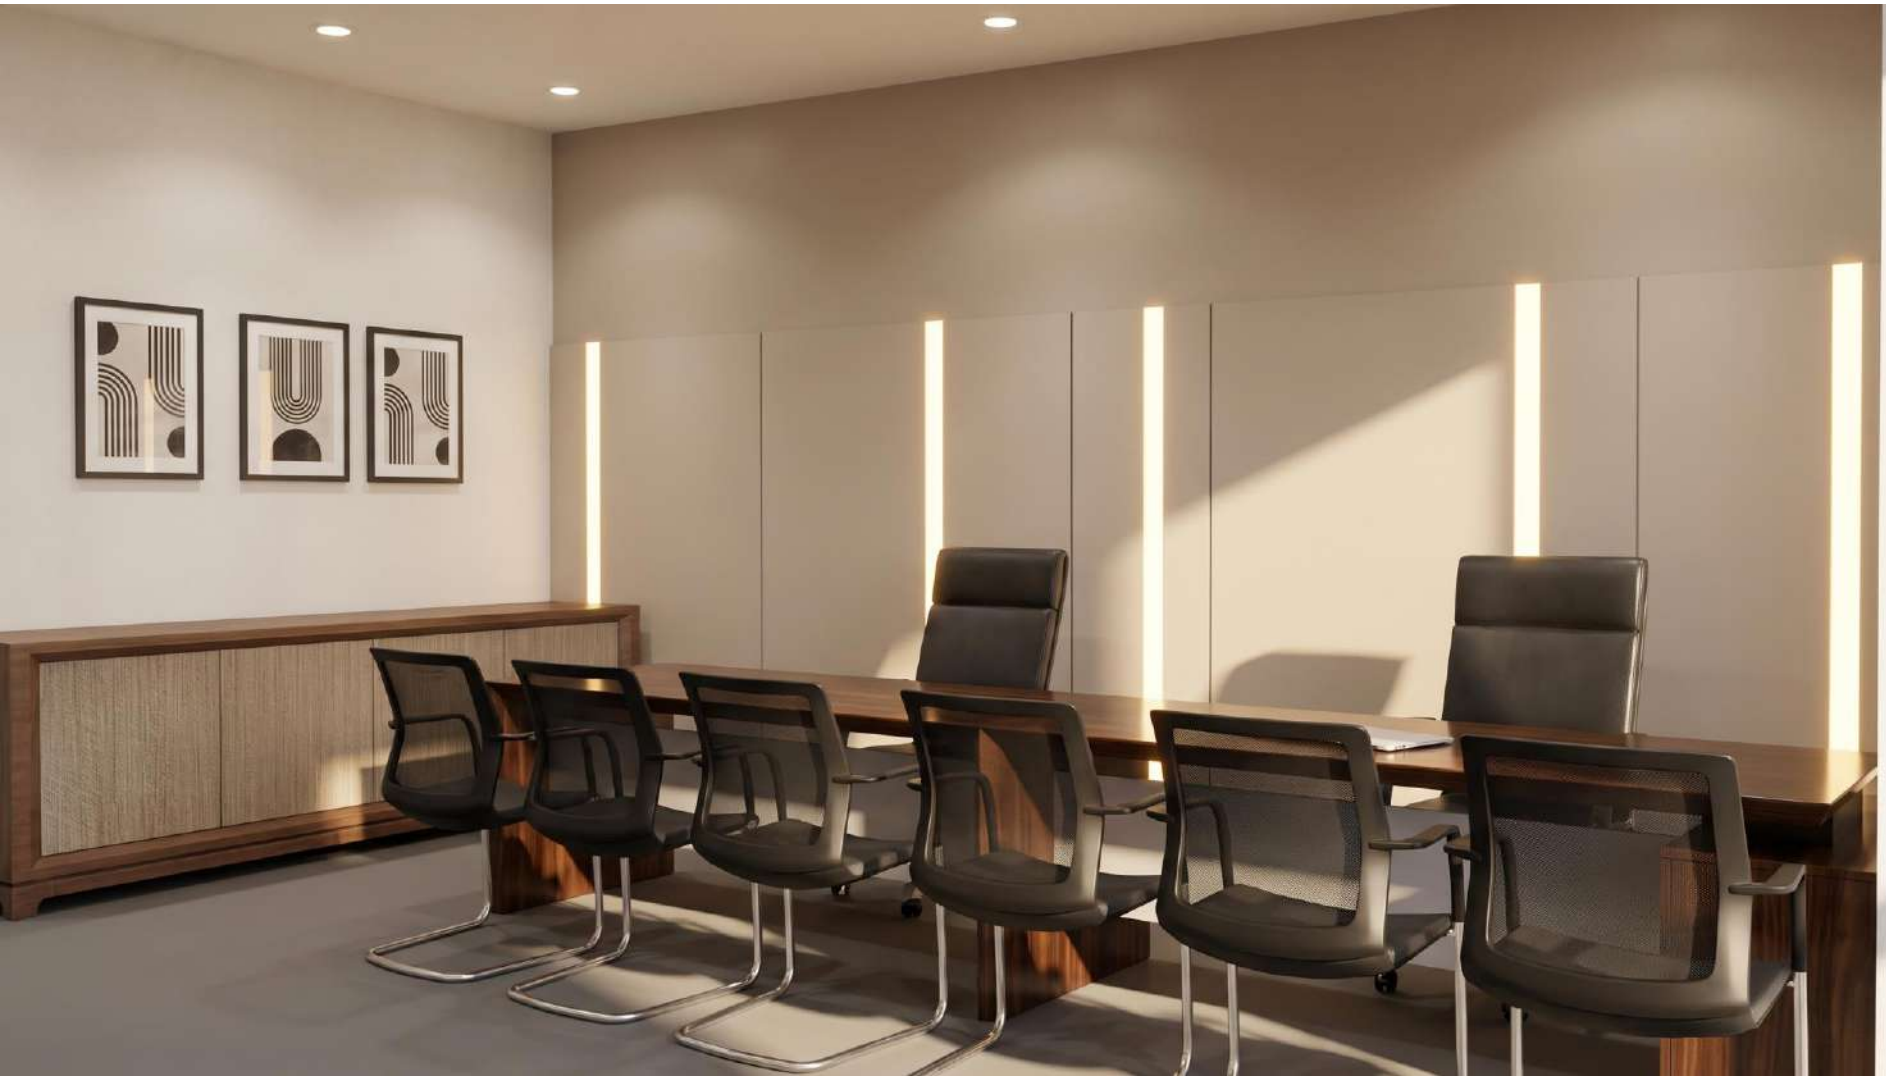

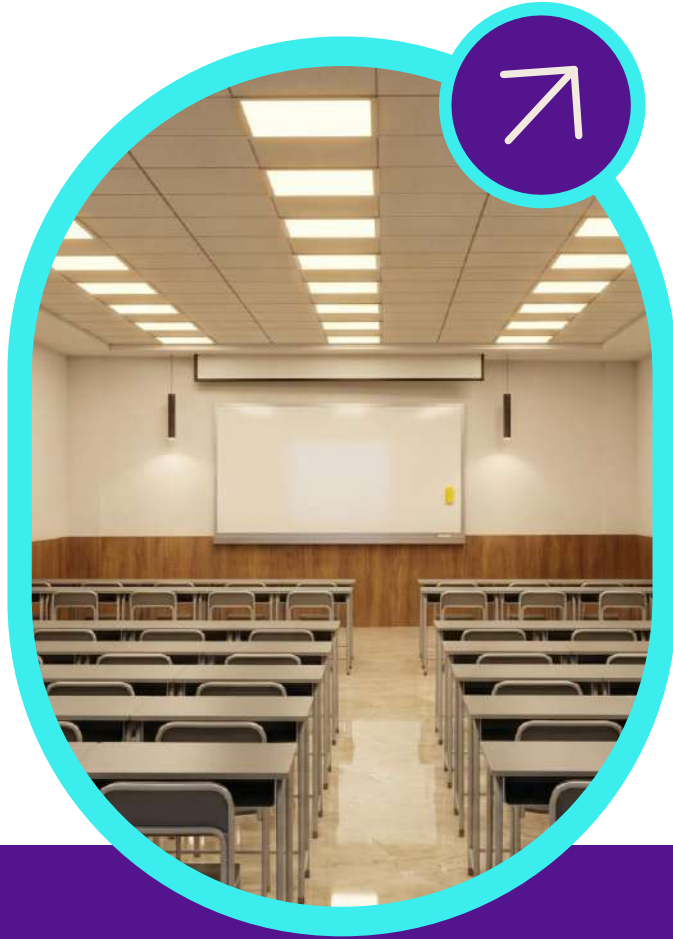

RGB STAFF TRAINING CENTER

**OFFICE
RENDERS**


VIEW 1





VIEW 2





VIEW 3

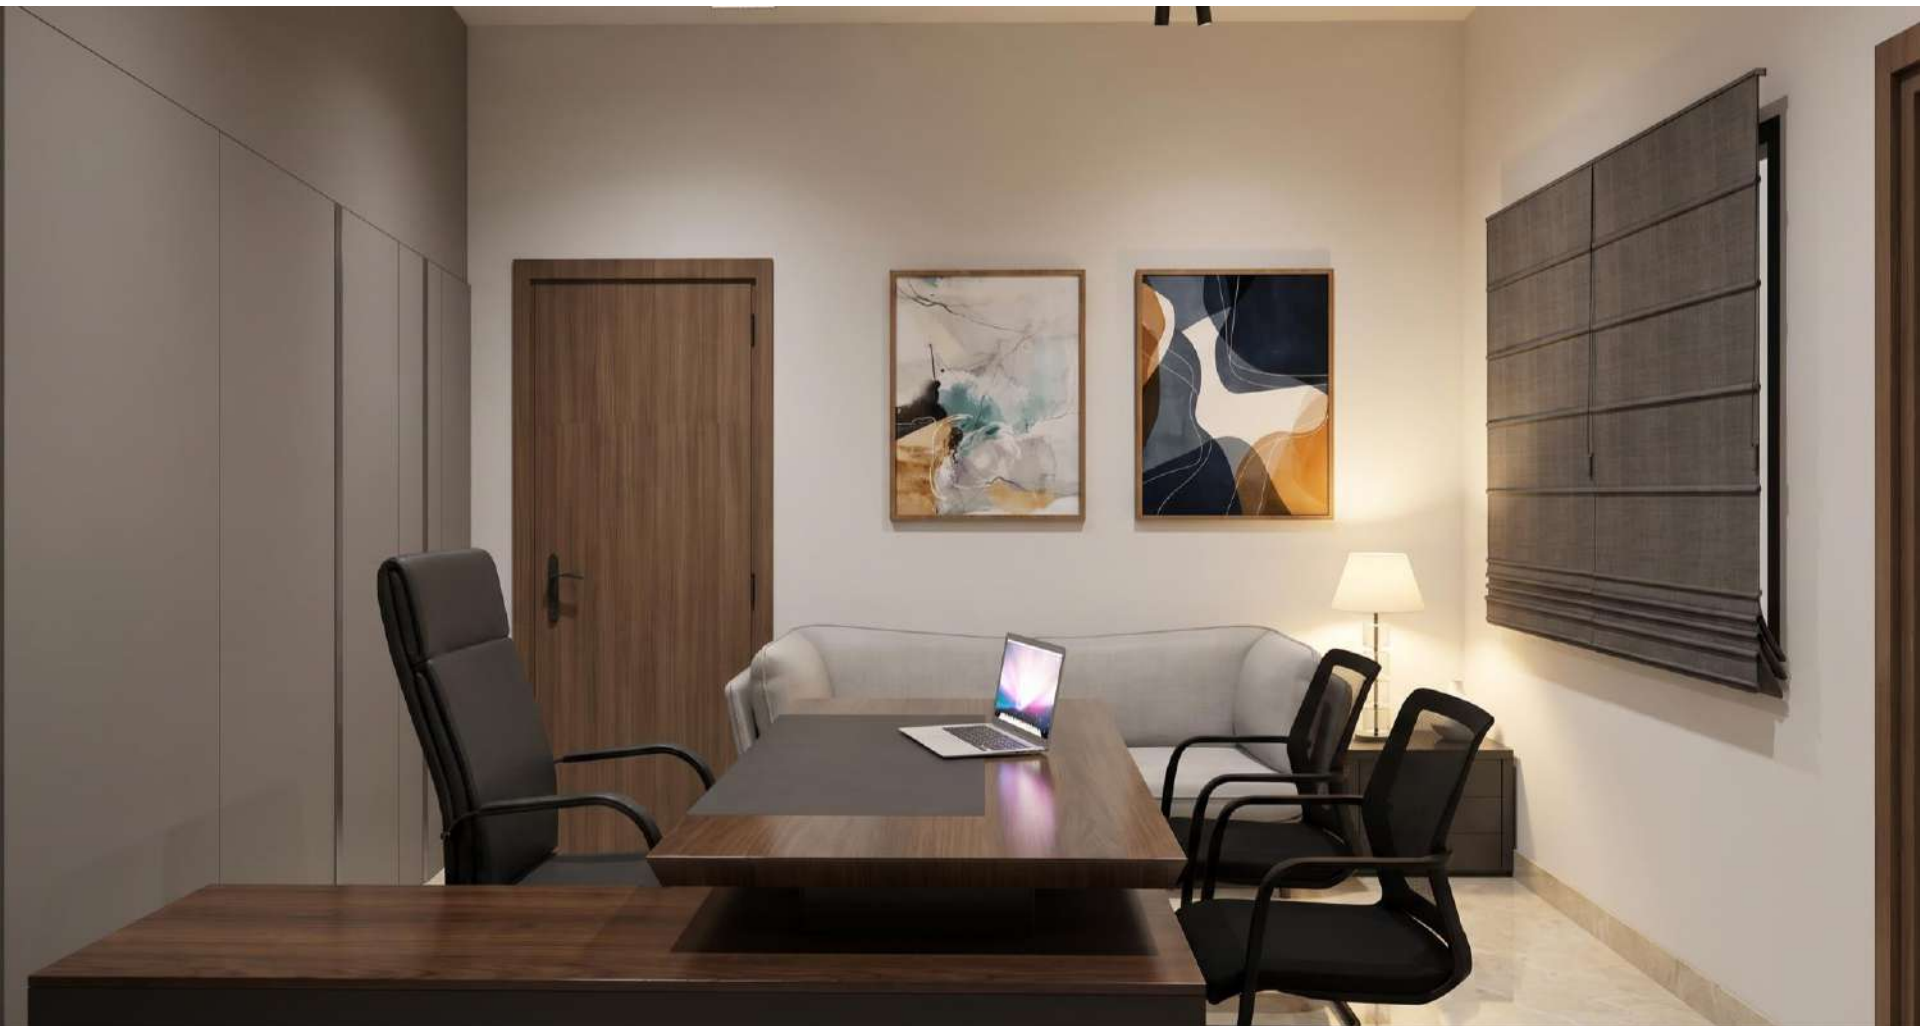

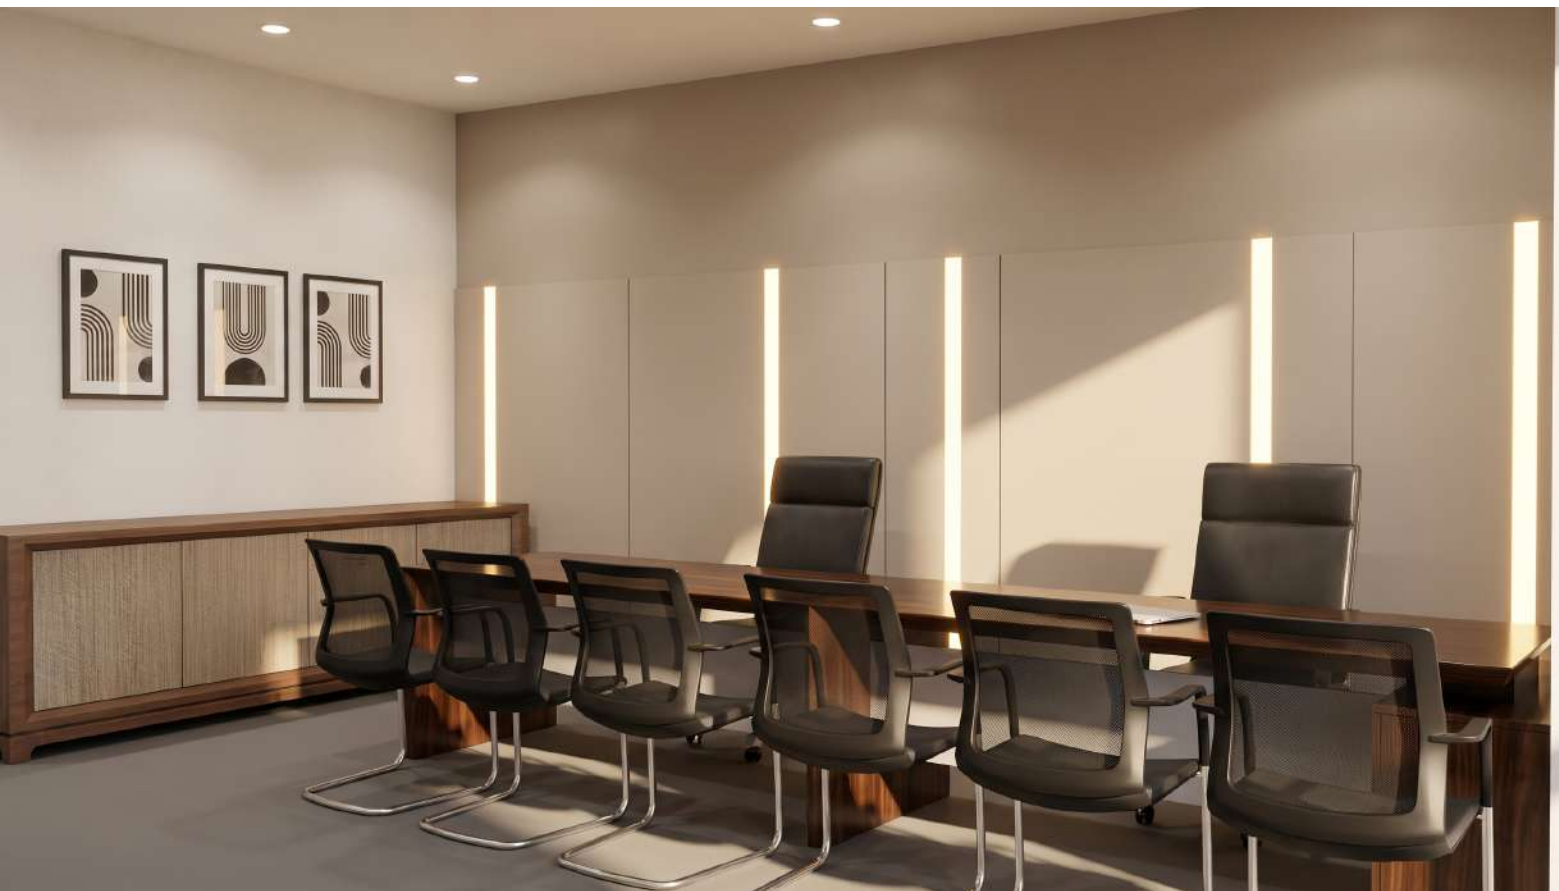

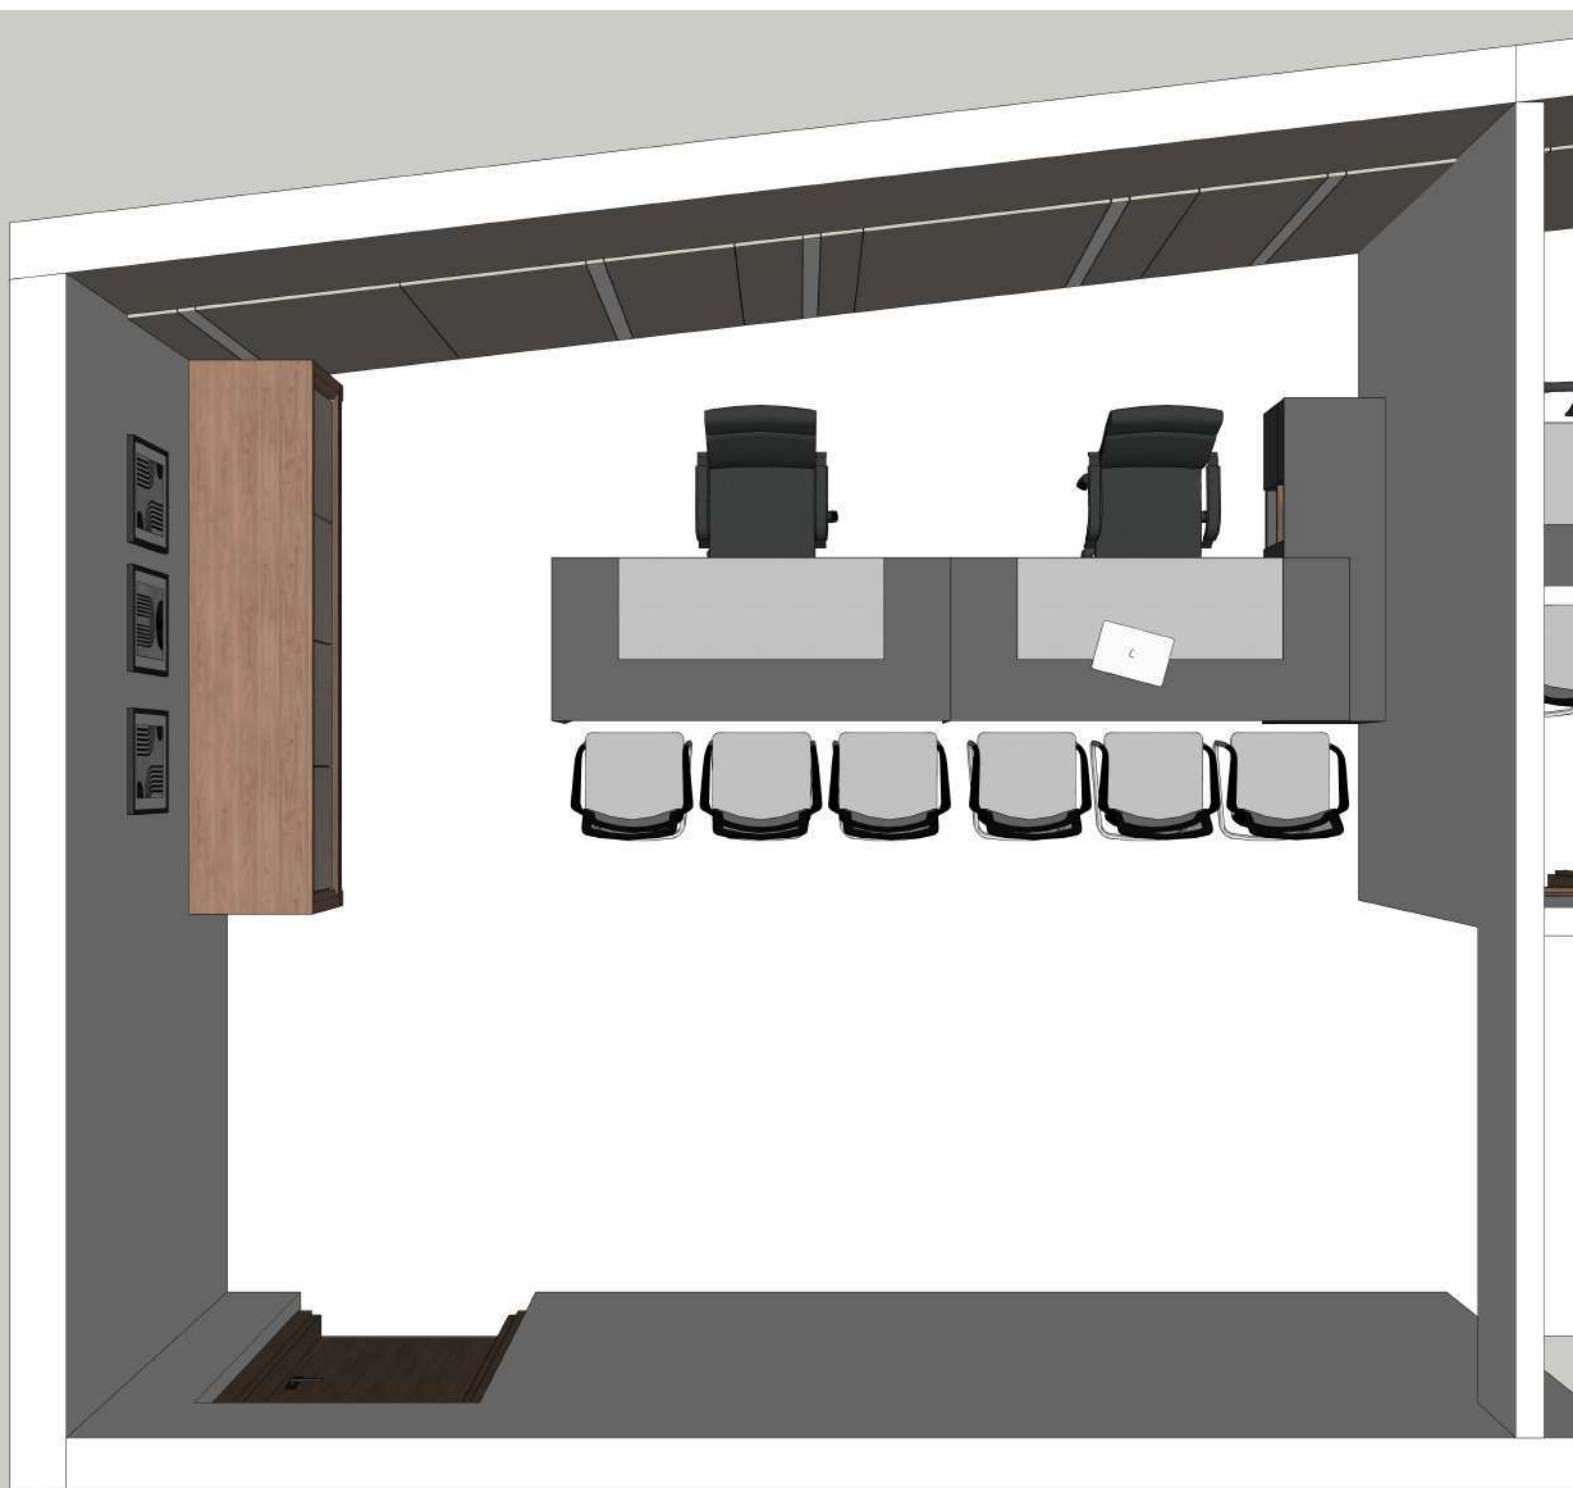


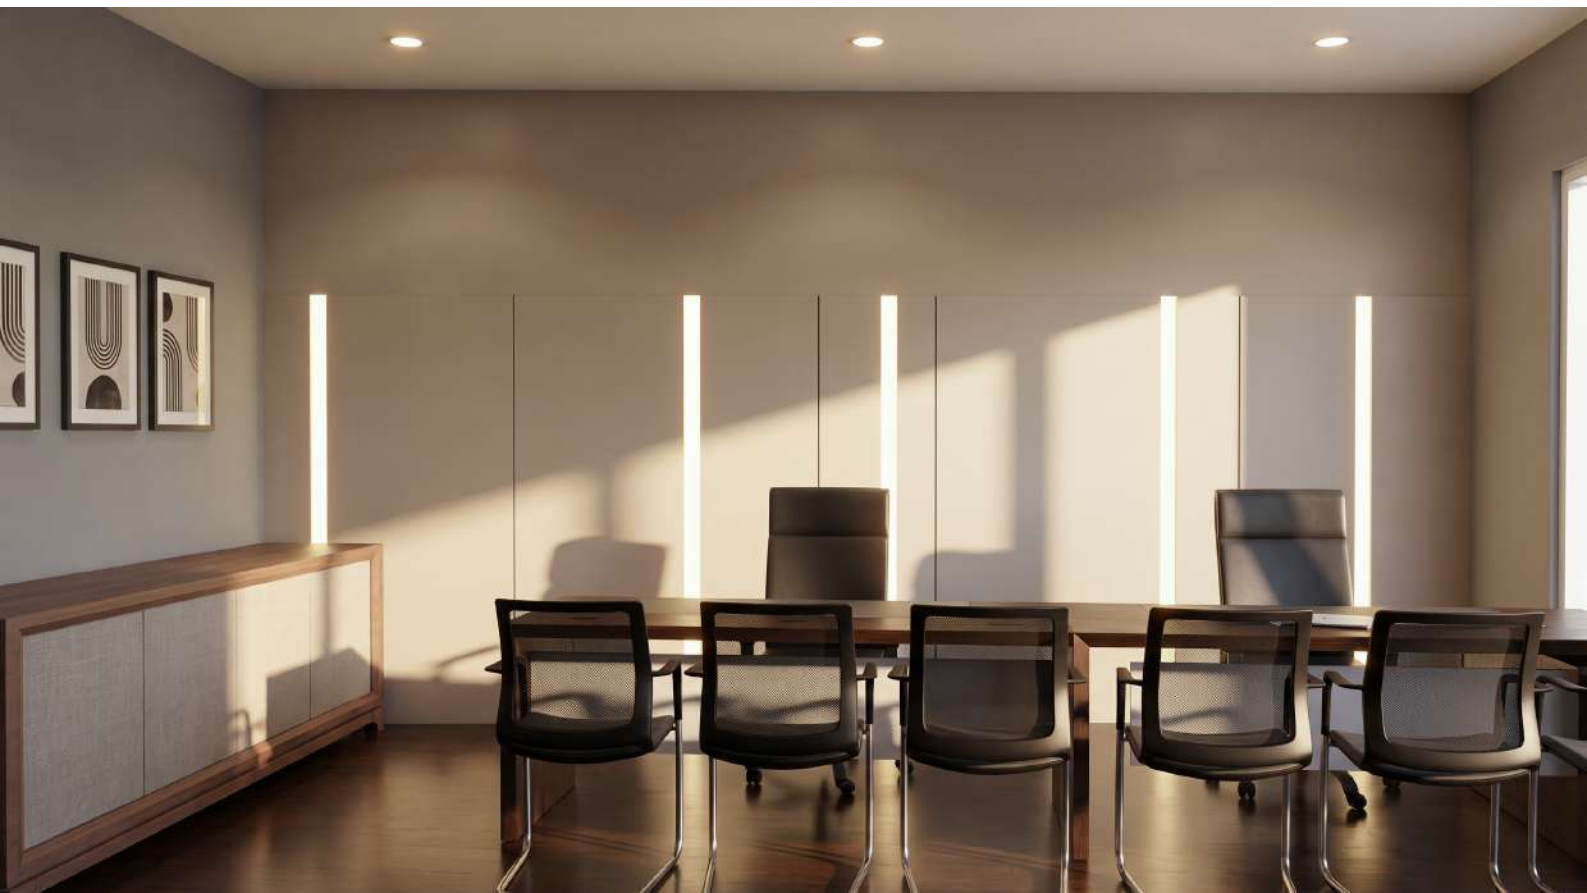


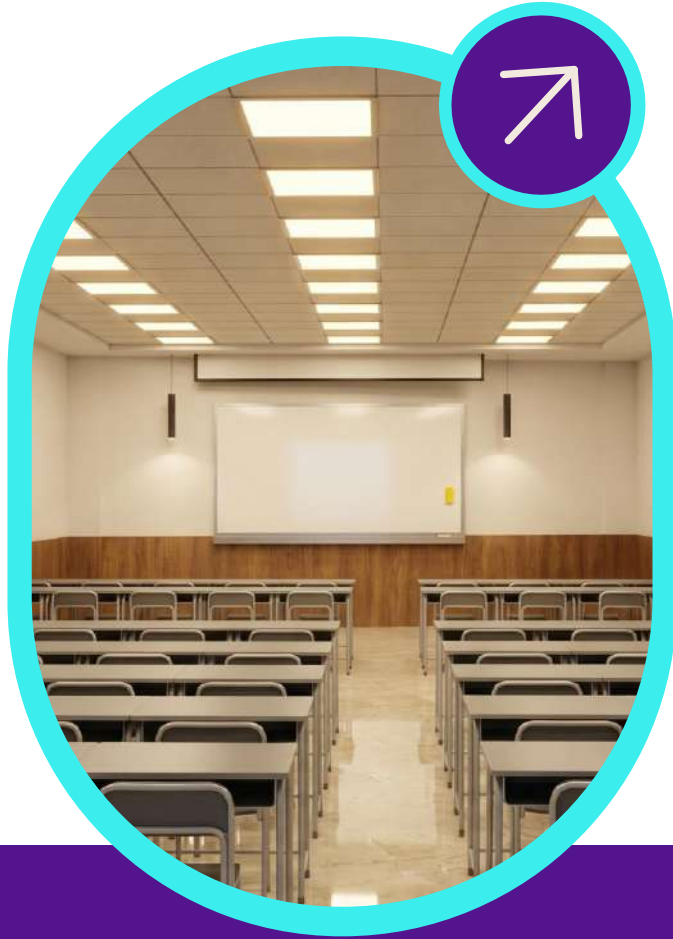

RGB STAFF TRAINING CENTER

CORRIDOR AND TOILET

VIEW 1

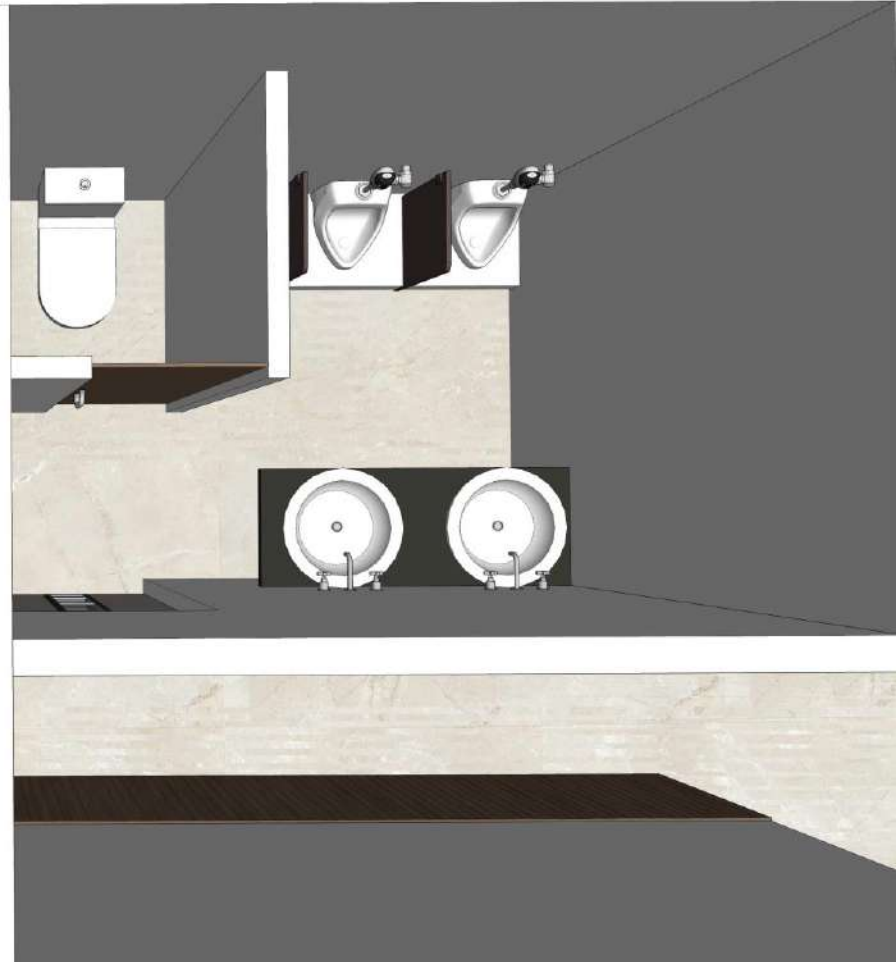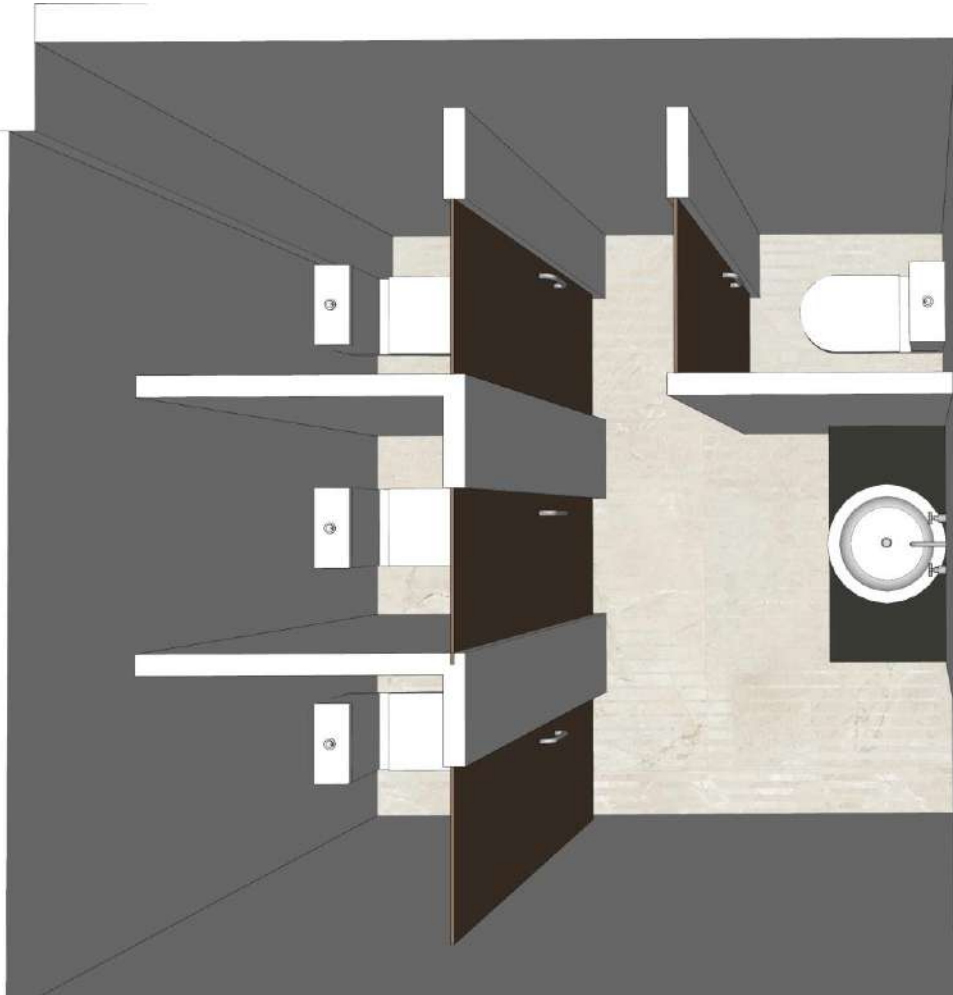


VIEW 2



VIEW 3




VIEW 4

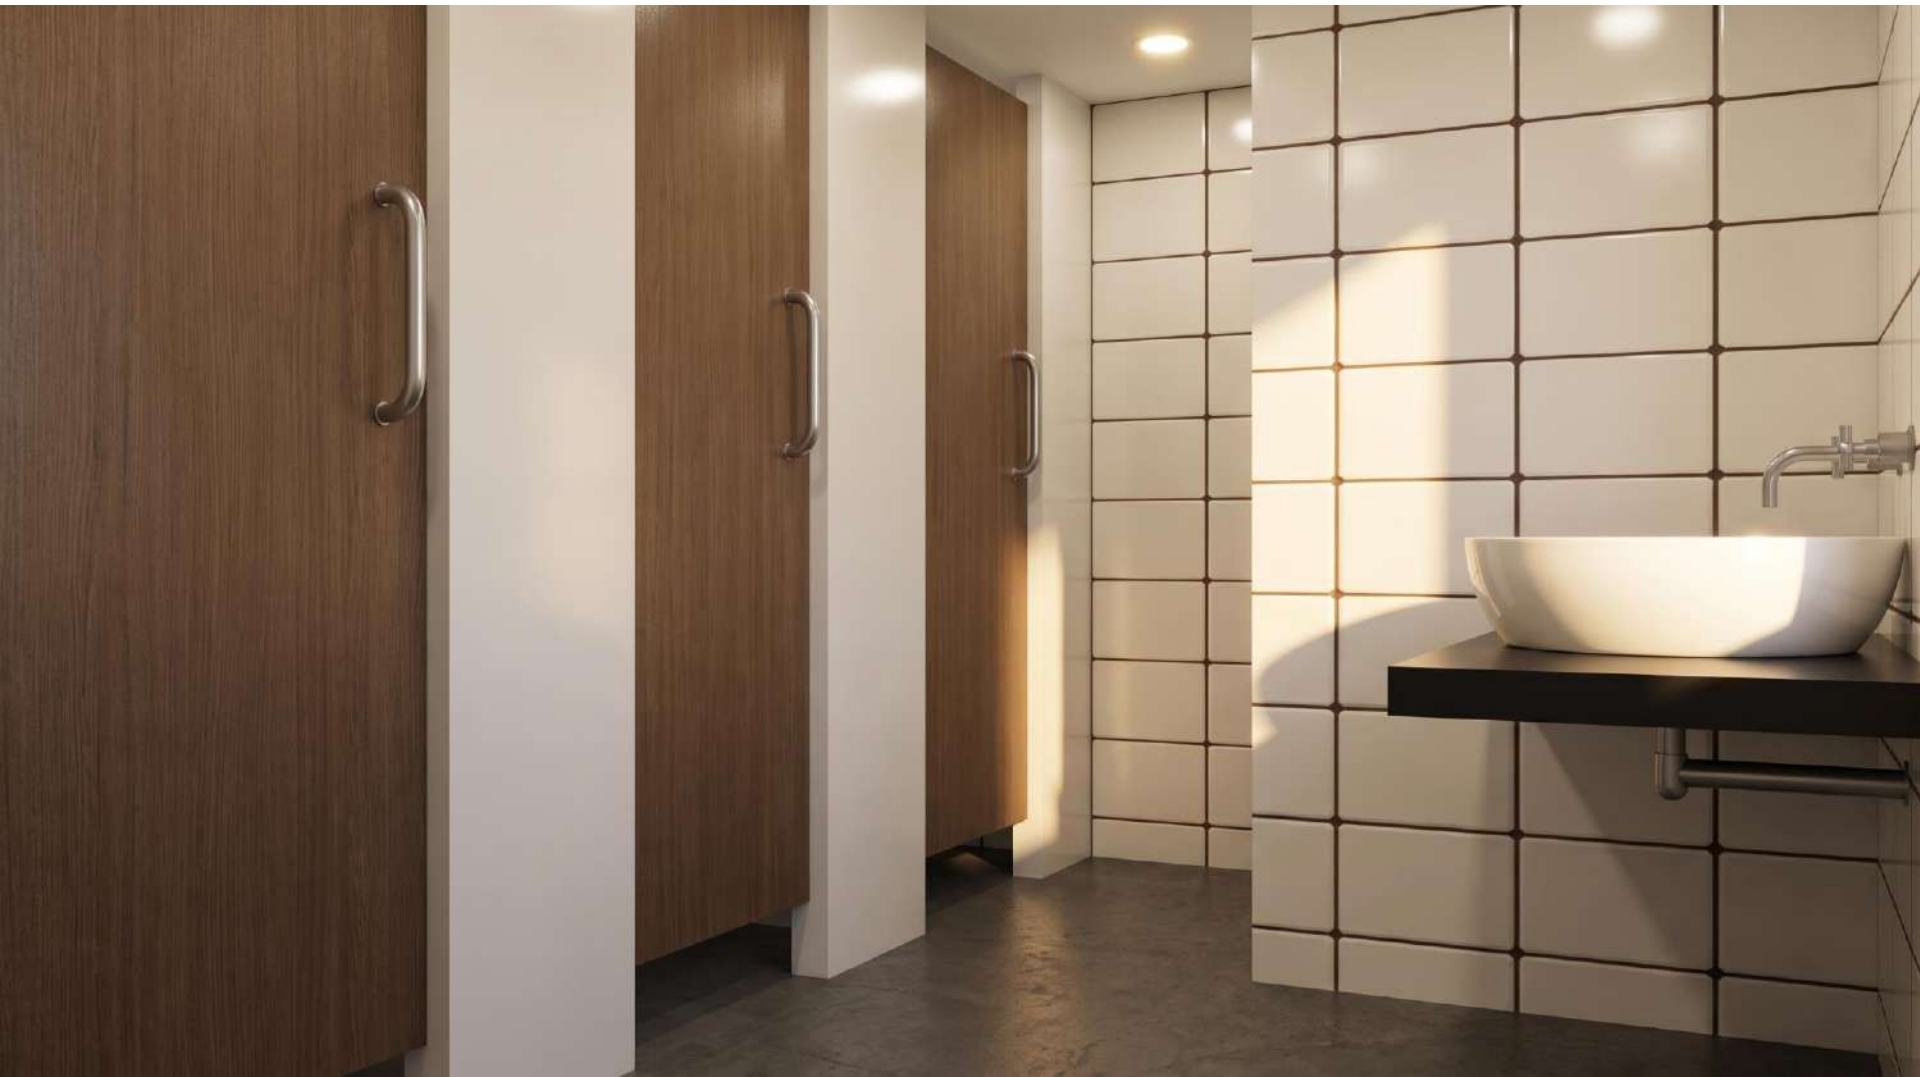

VIEW 5



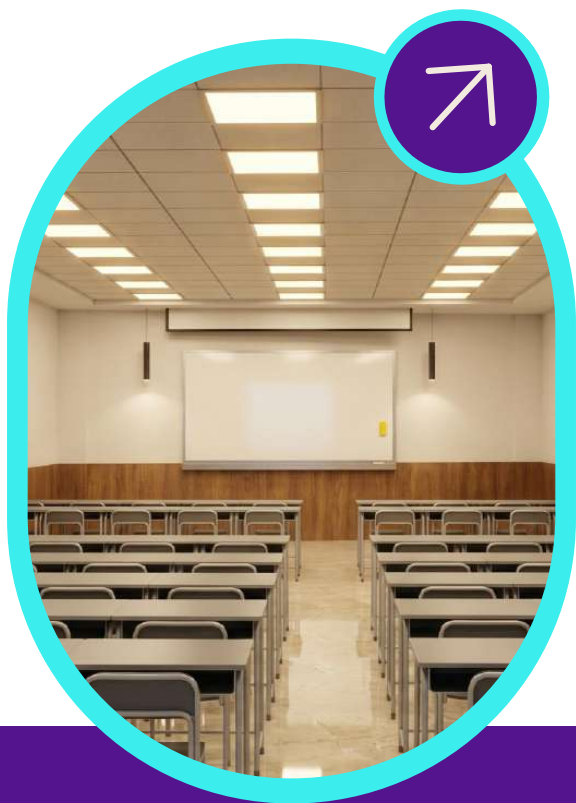


RGB STAFF TRAINING CENTER

**TWIN SHARING ROOM
RENDERS**

VIEW 1




VIEW 2

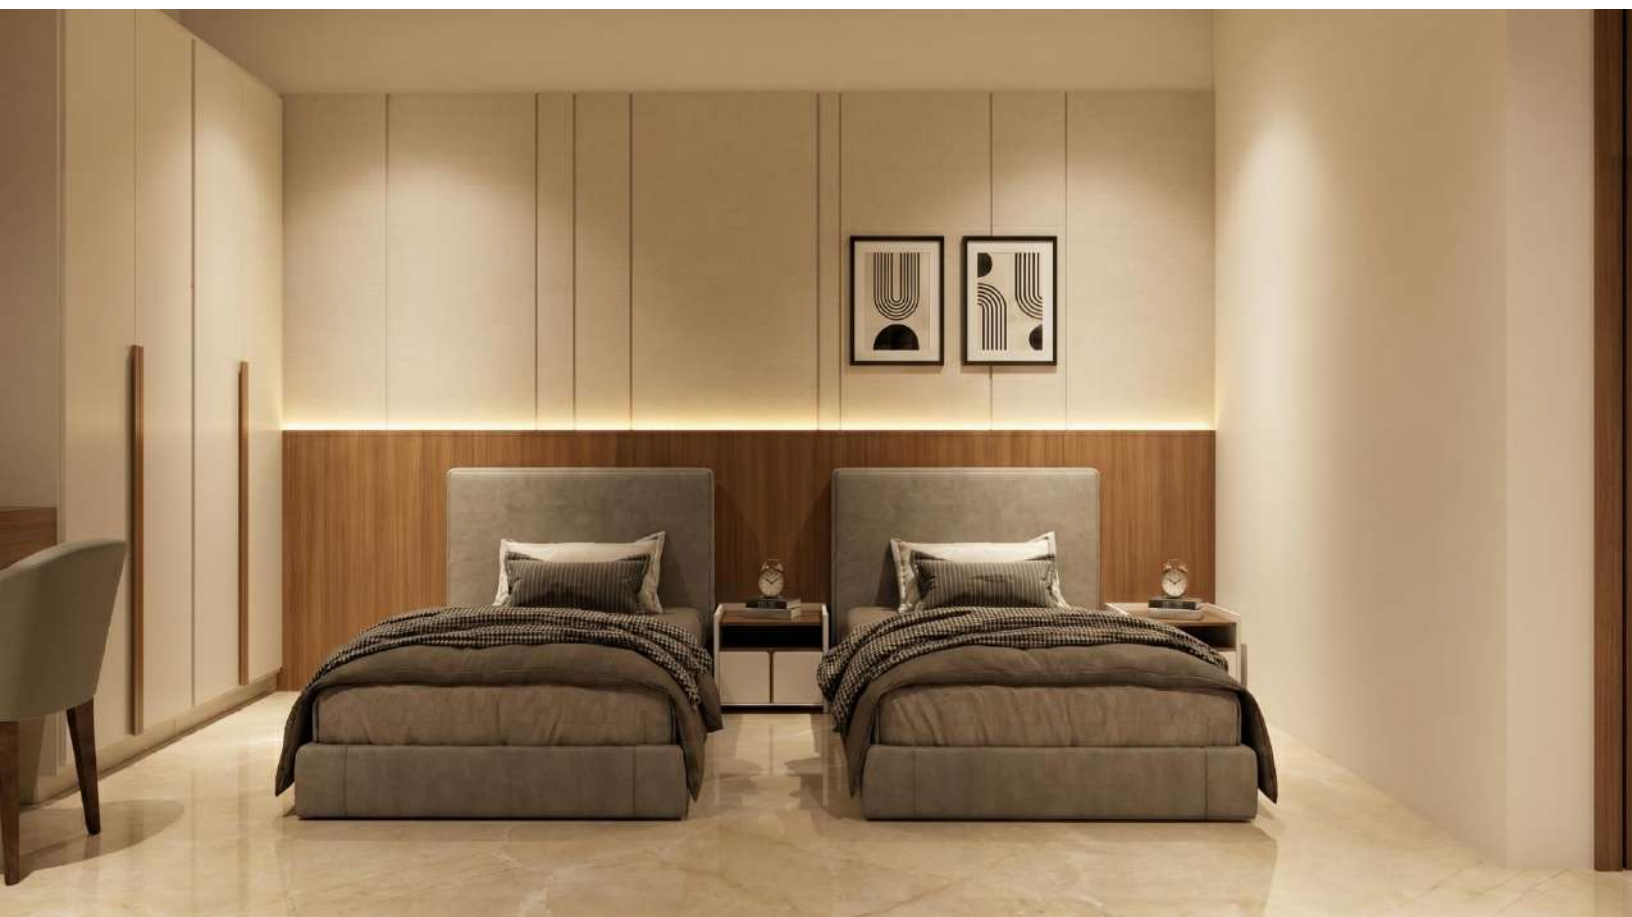

VIEW 3



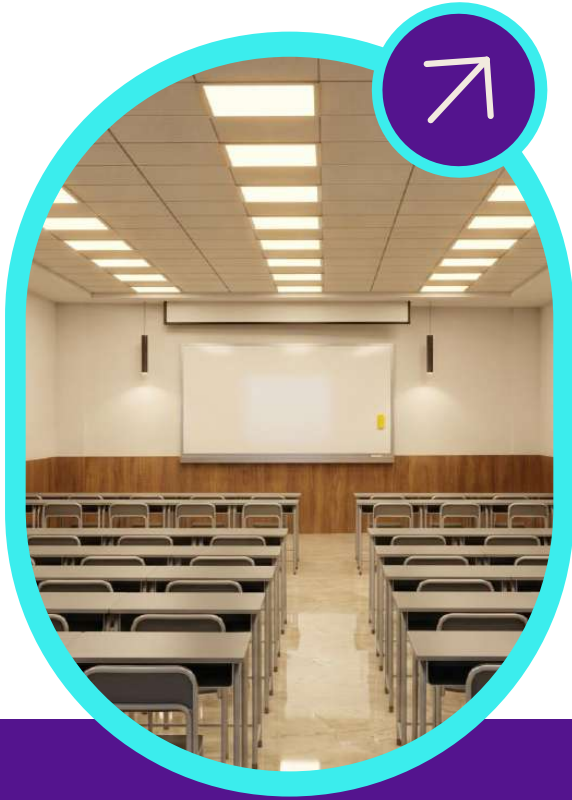

RGB STAFF TRAINING CENTER

**TRIPPLE SHARING ROOM
RENDERS**

VIEW 1




VIEW 2




VIEW 3



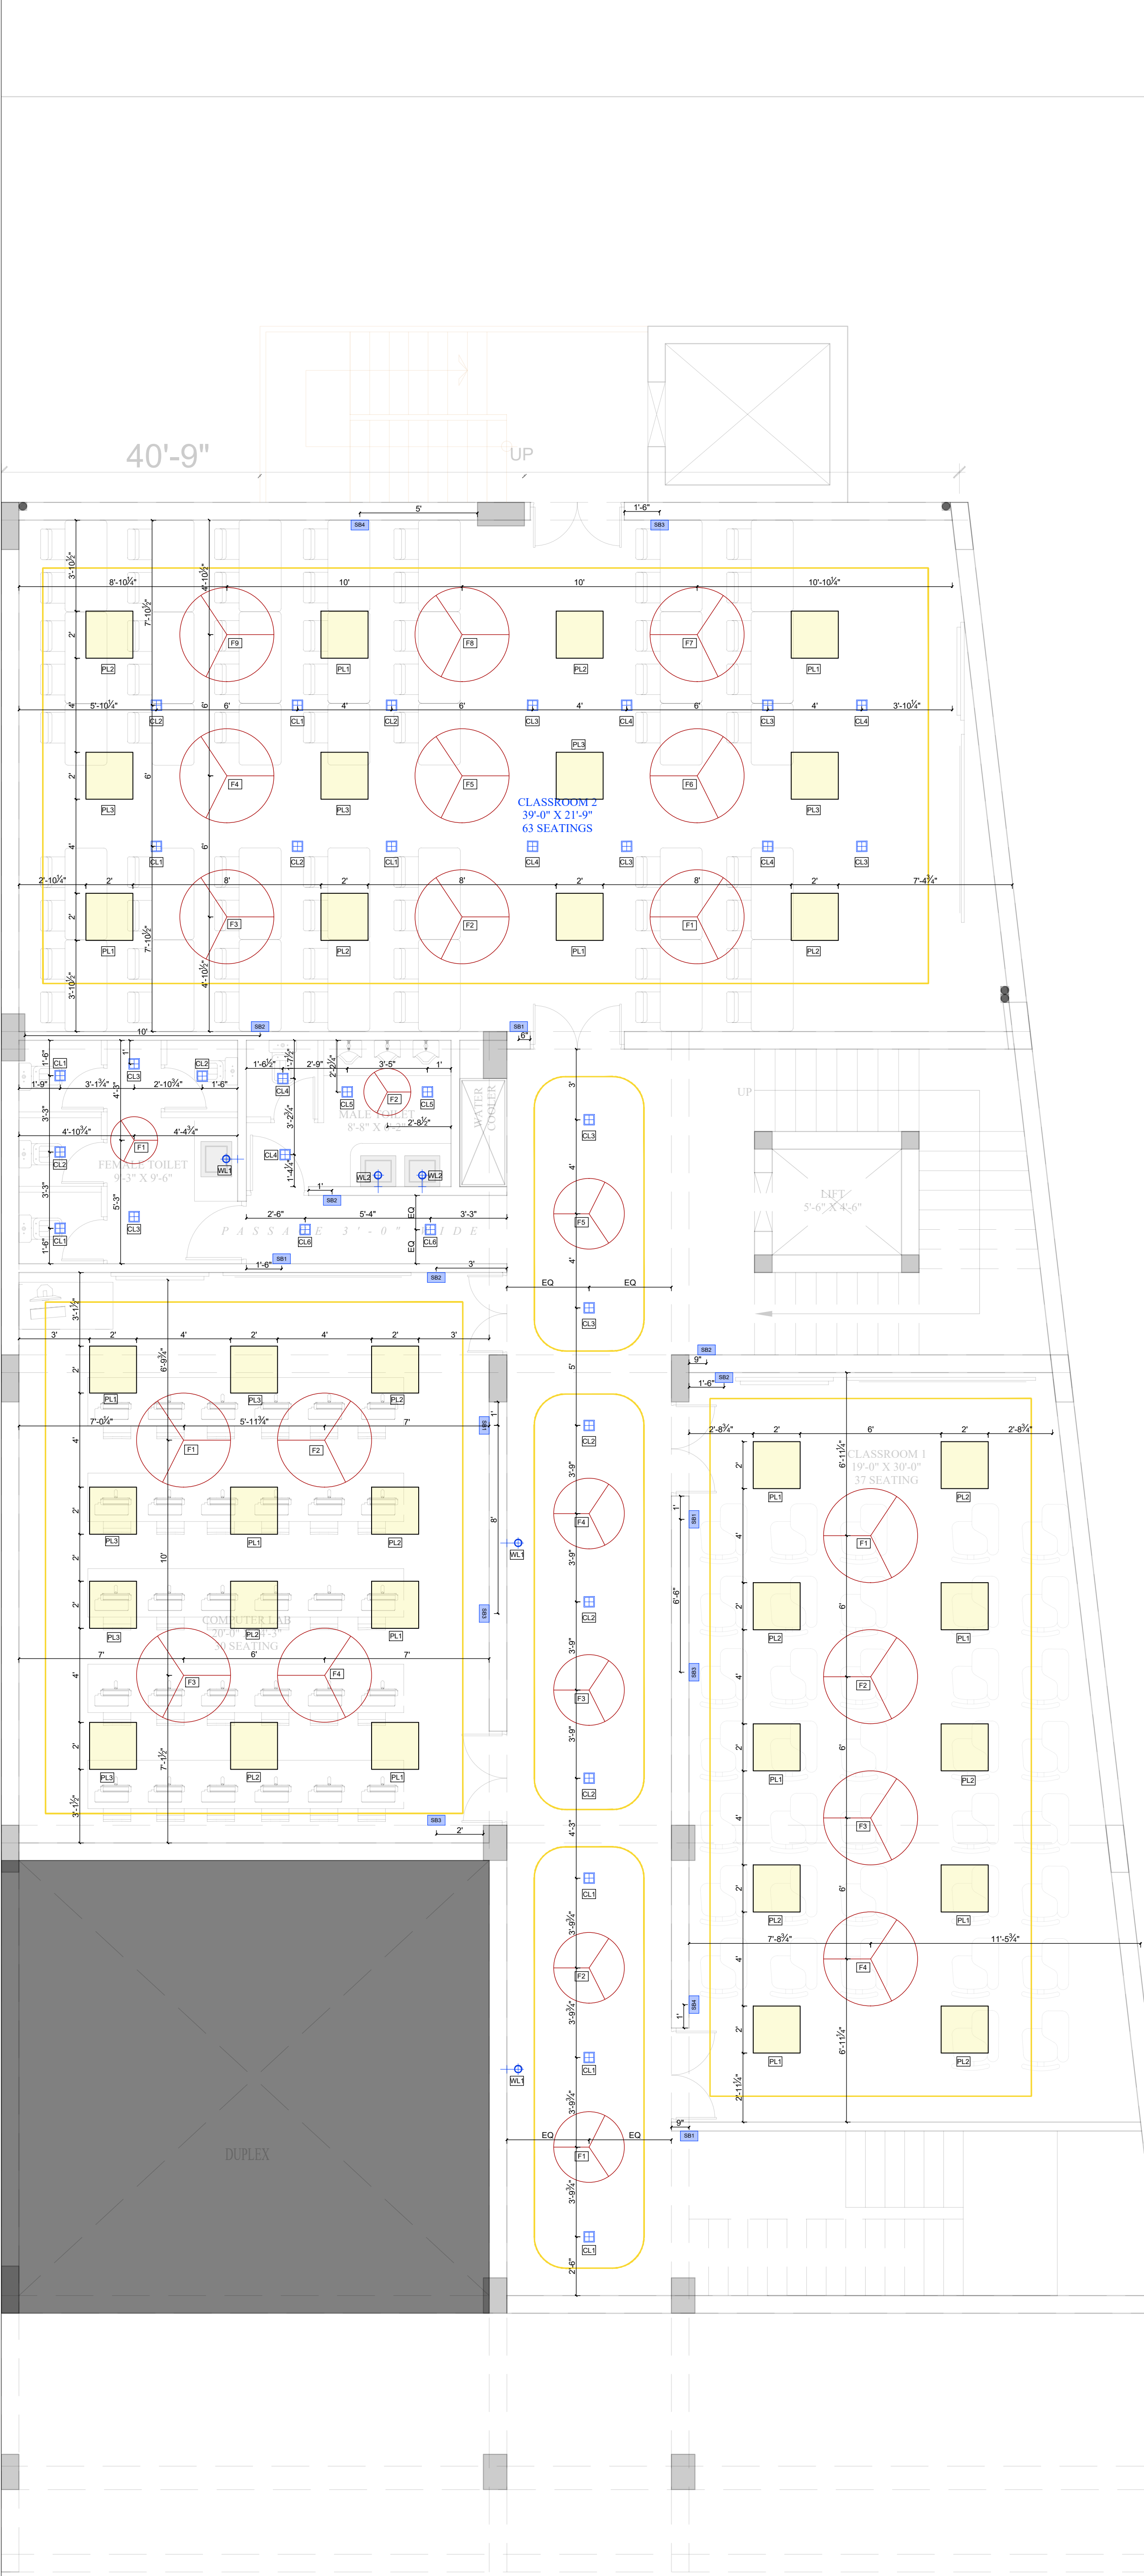

FIRST FLOOR PLAN

FIRST FLOOR TOTAL AREA
2515 SQ FT

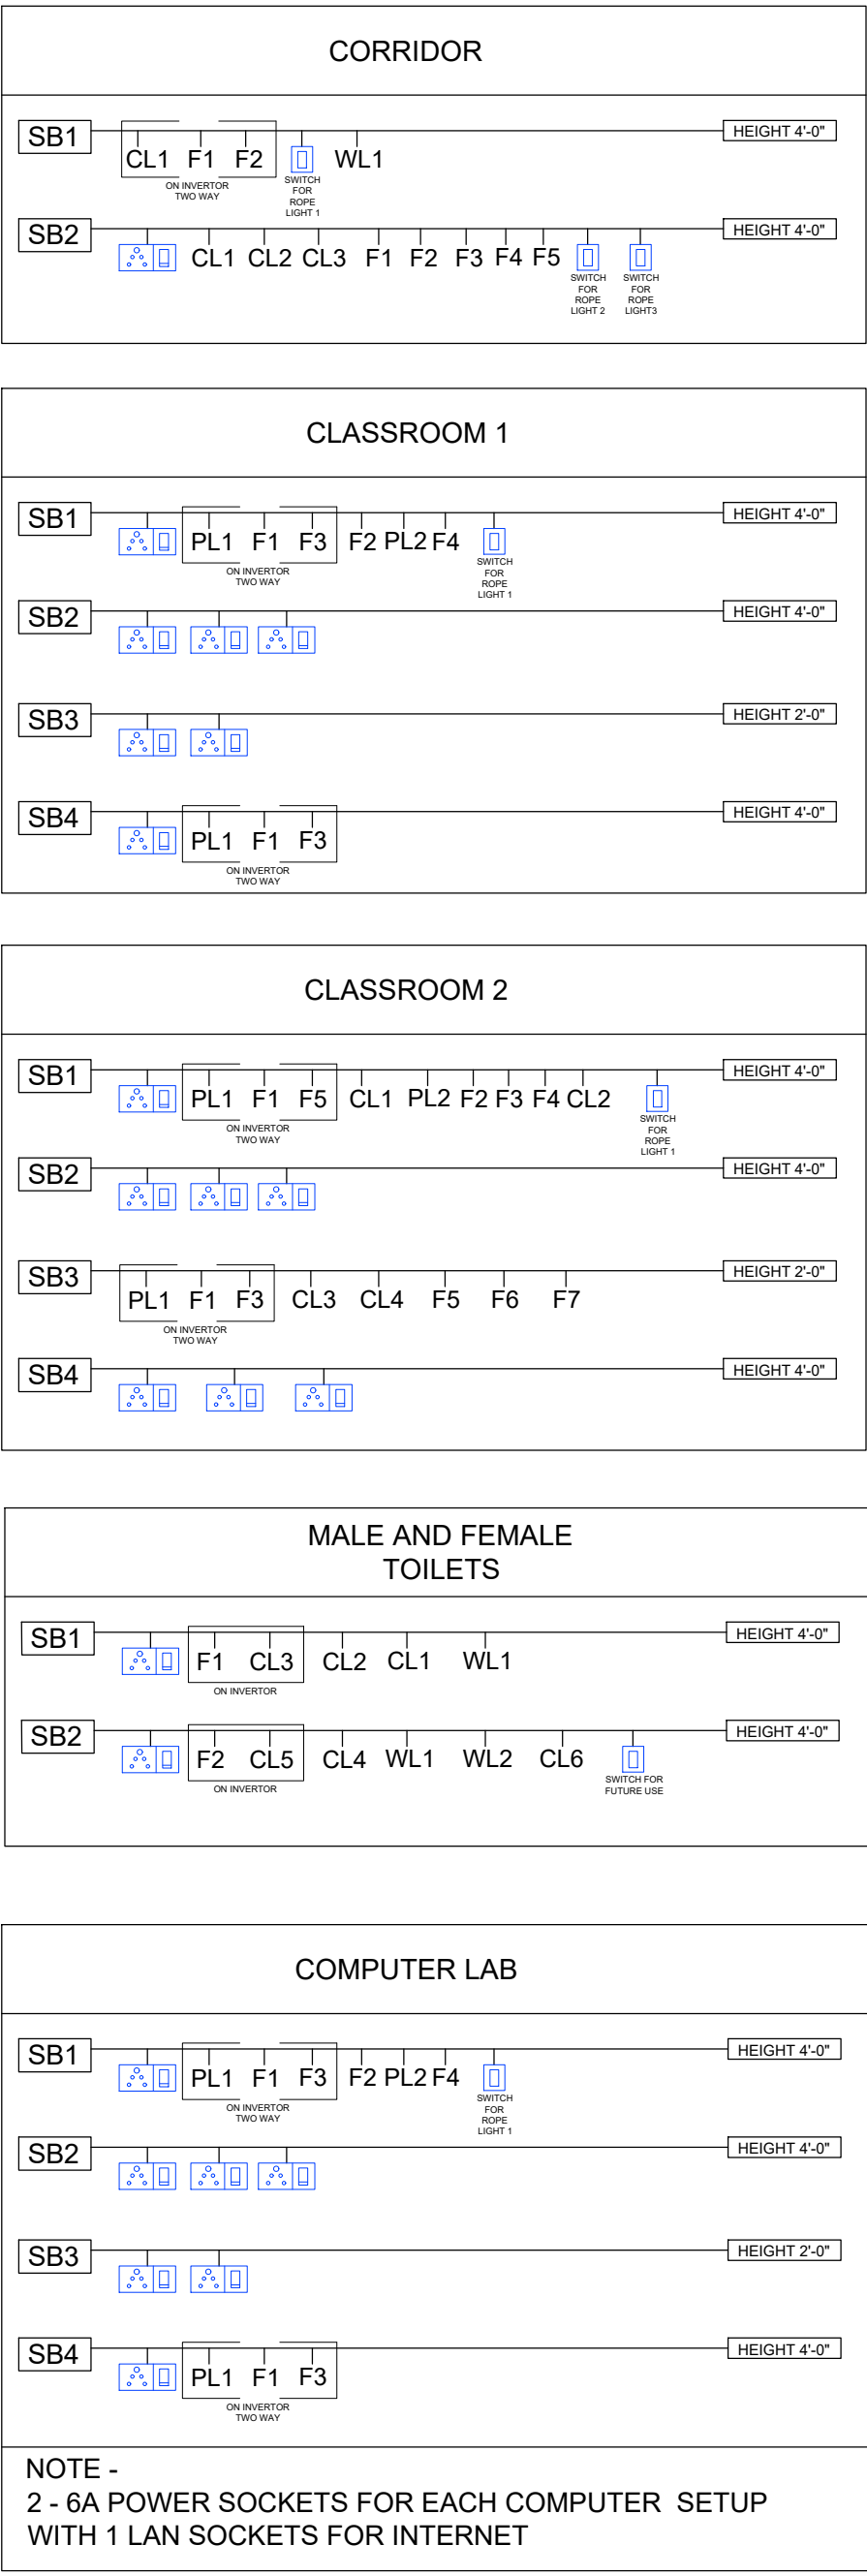

LEGENDS

rev	description	by	00/00/0000
REV:	DESCRIPTION:	BY:	DATE:

PROJECT NAME:
STAFF TRAINING CENTRE

DRAWING TITLE:
ELECTRICAL_FIRST FLOOR

CLIENT
RGB
JODHPUR

DRAWN BY:
AR. DIVISHA

CHECKED BY:
AR DIVISHA


APPROVED BY:
AR GOURAV

DATE:
09/07/2026


ARCHITECT:
AARITRA ARCHITECTS
ARCHITECTS, PLANNERS & ENGINEERS.
109 AKS HEIGHTS 10C ROAD
SARDARPUR, JODHPUR
342005
CONTACT NO- 7976149526
E-MAIL : aaritraarchitects@gmail.com



PROJECT NO: -	SCALE: 0:00	SHEET SIZE: A4
DRAWING NO: 01	SHEET NO 2 OF 4	
REVISION: R2		
UNIT: INCHES		

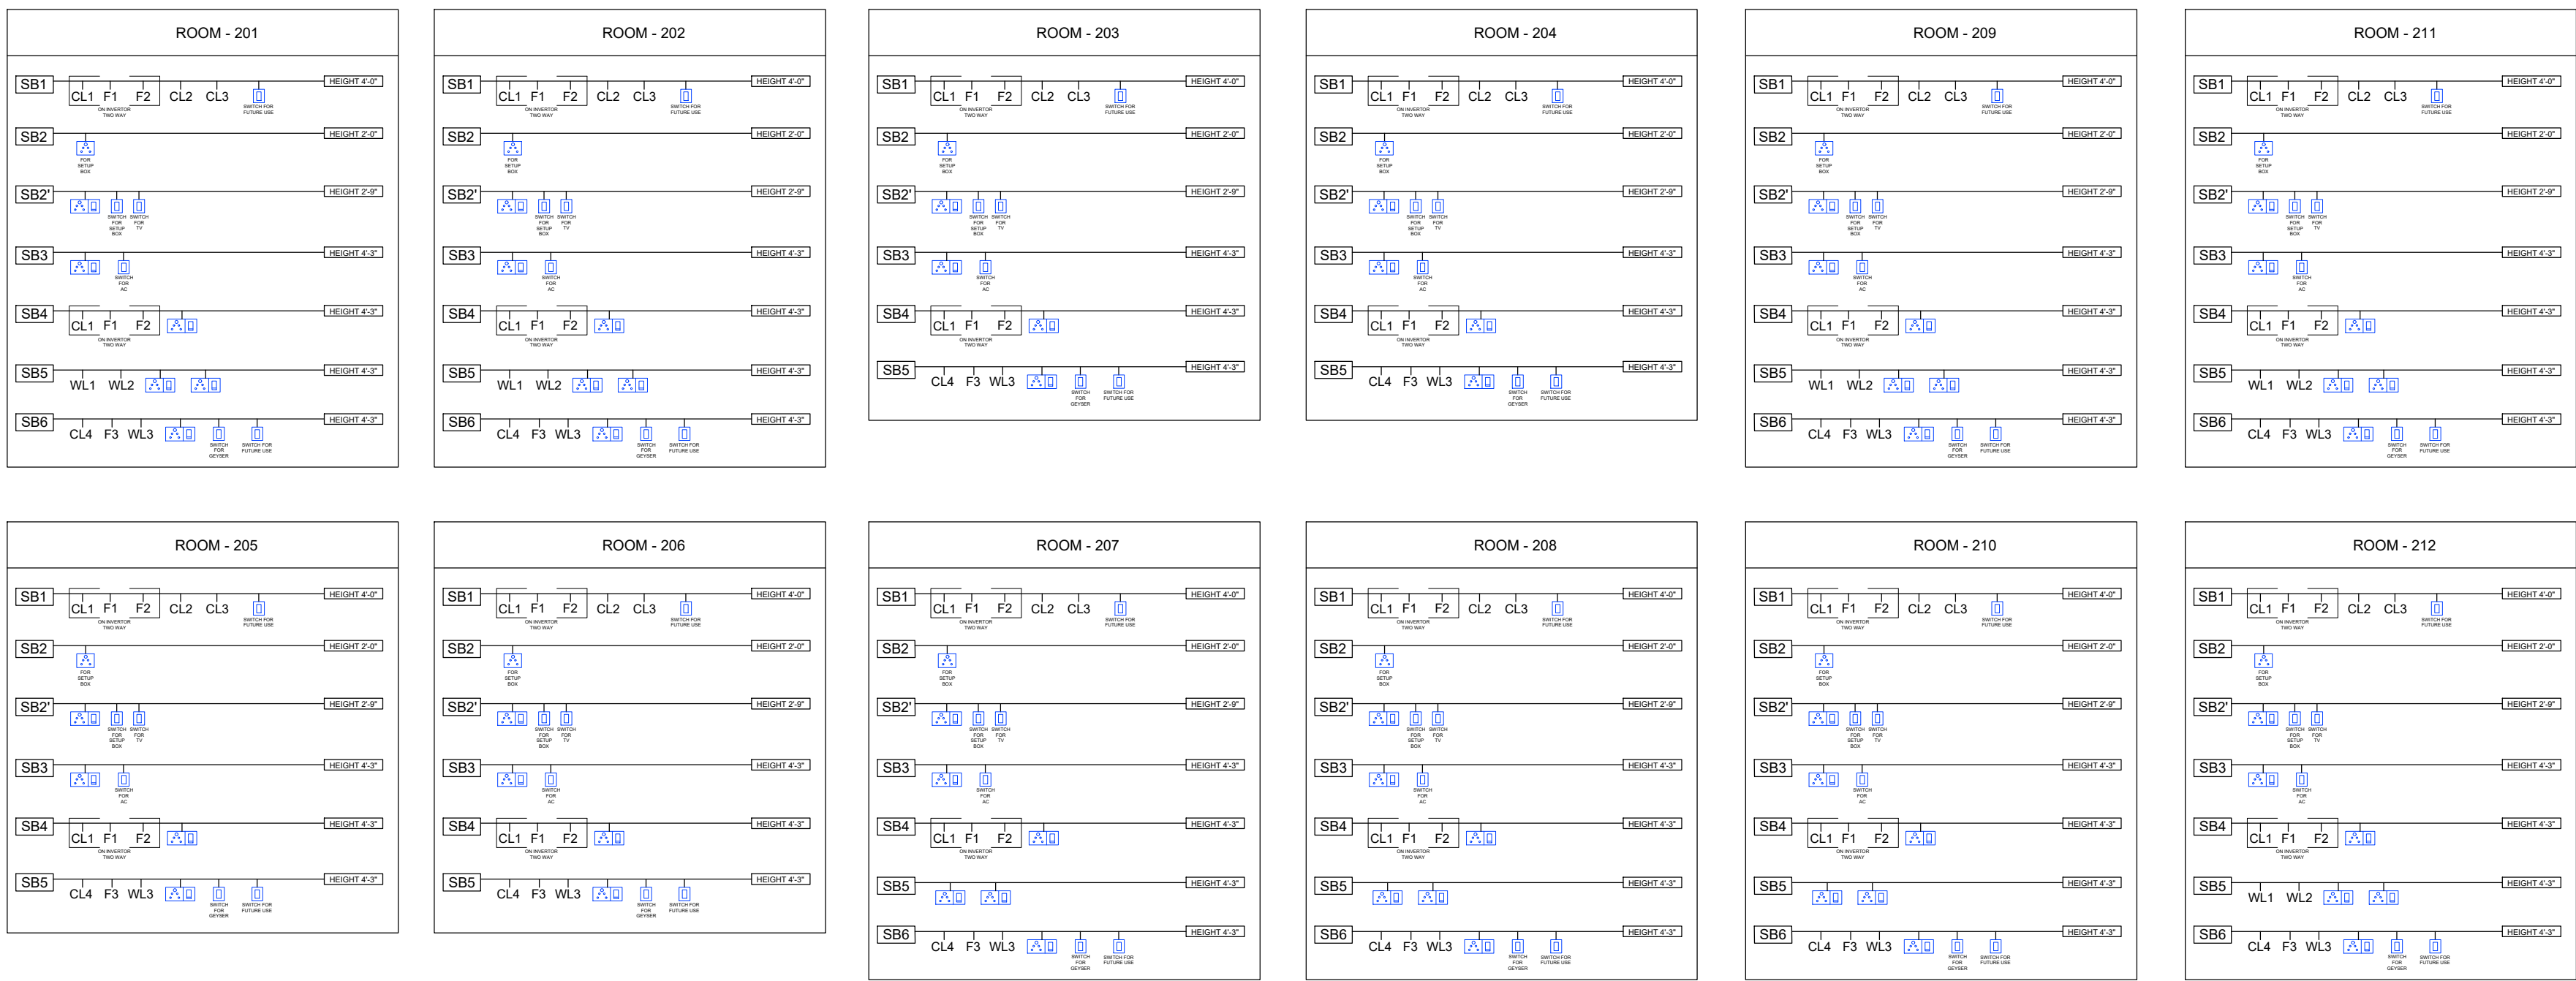

LEGENDS

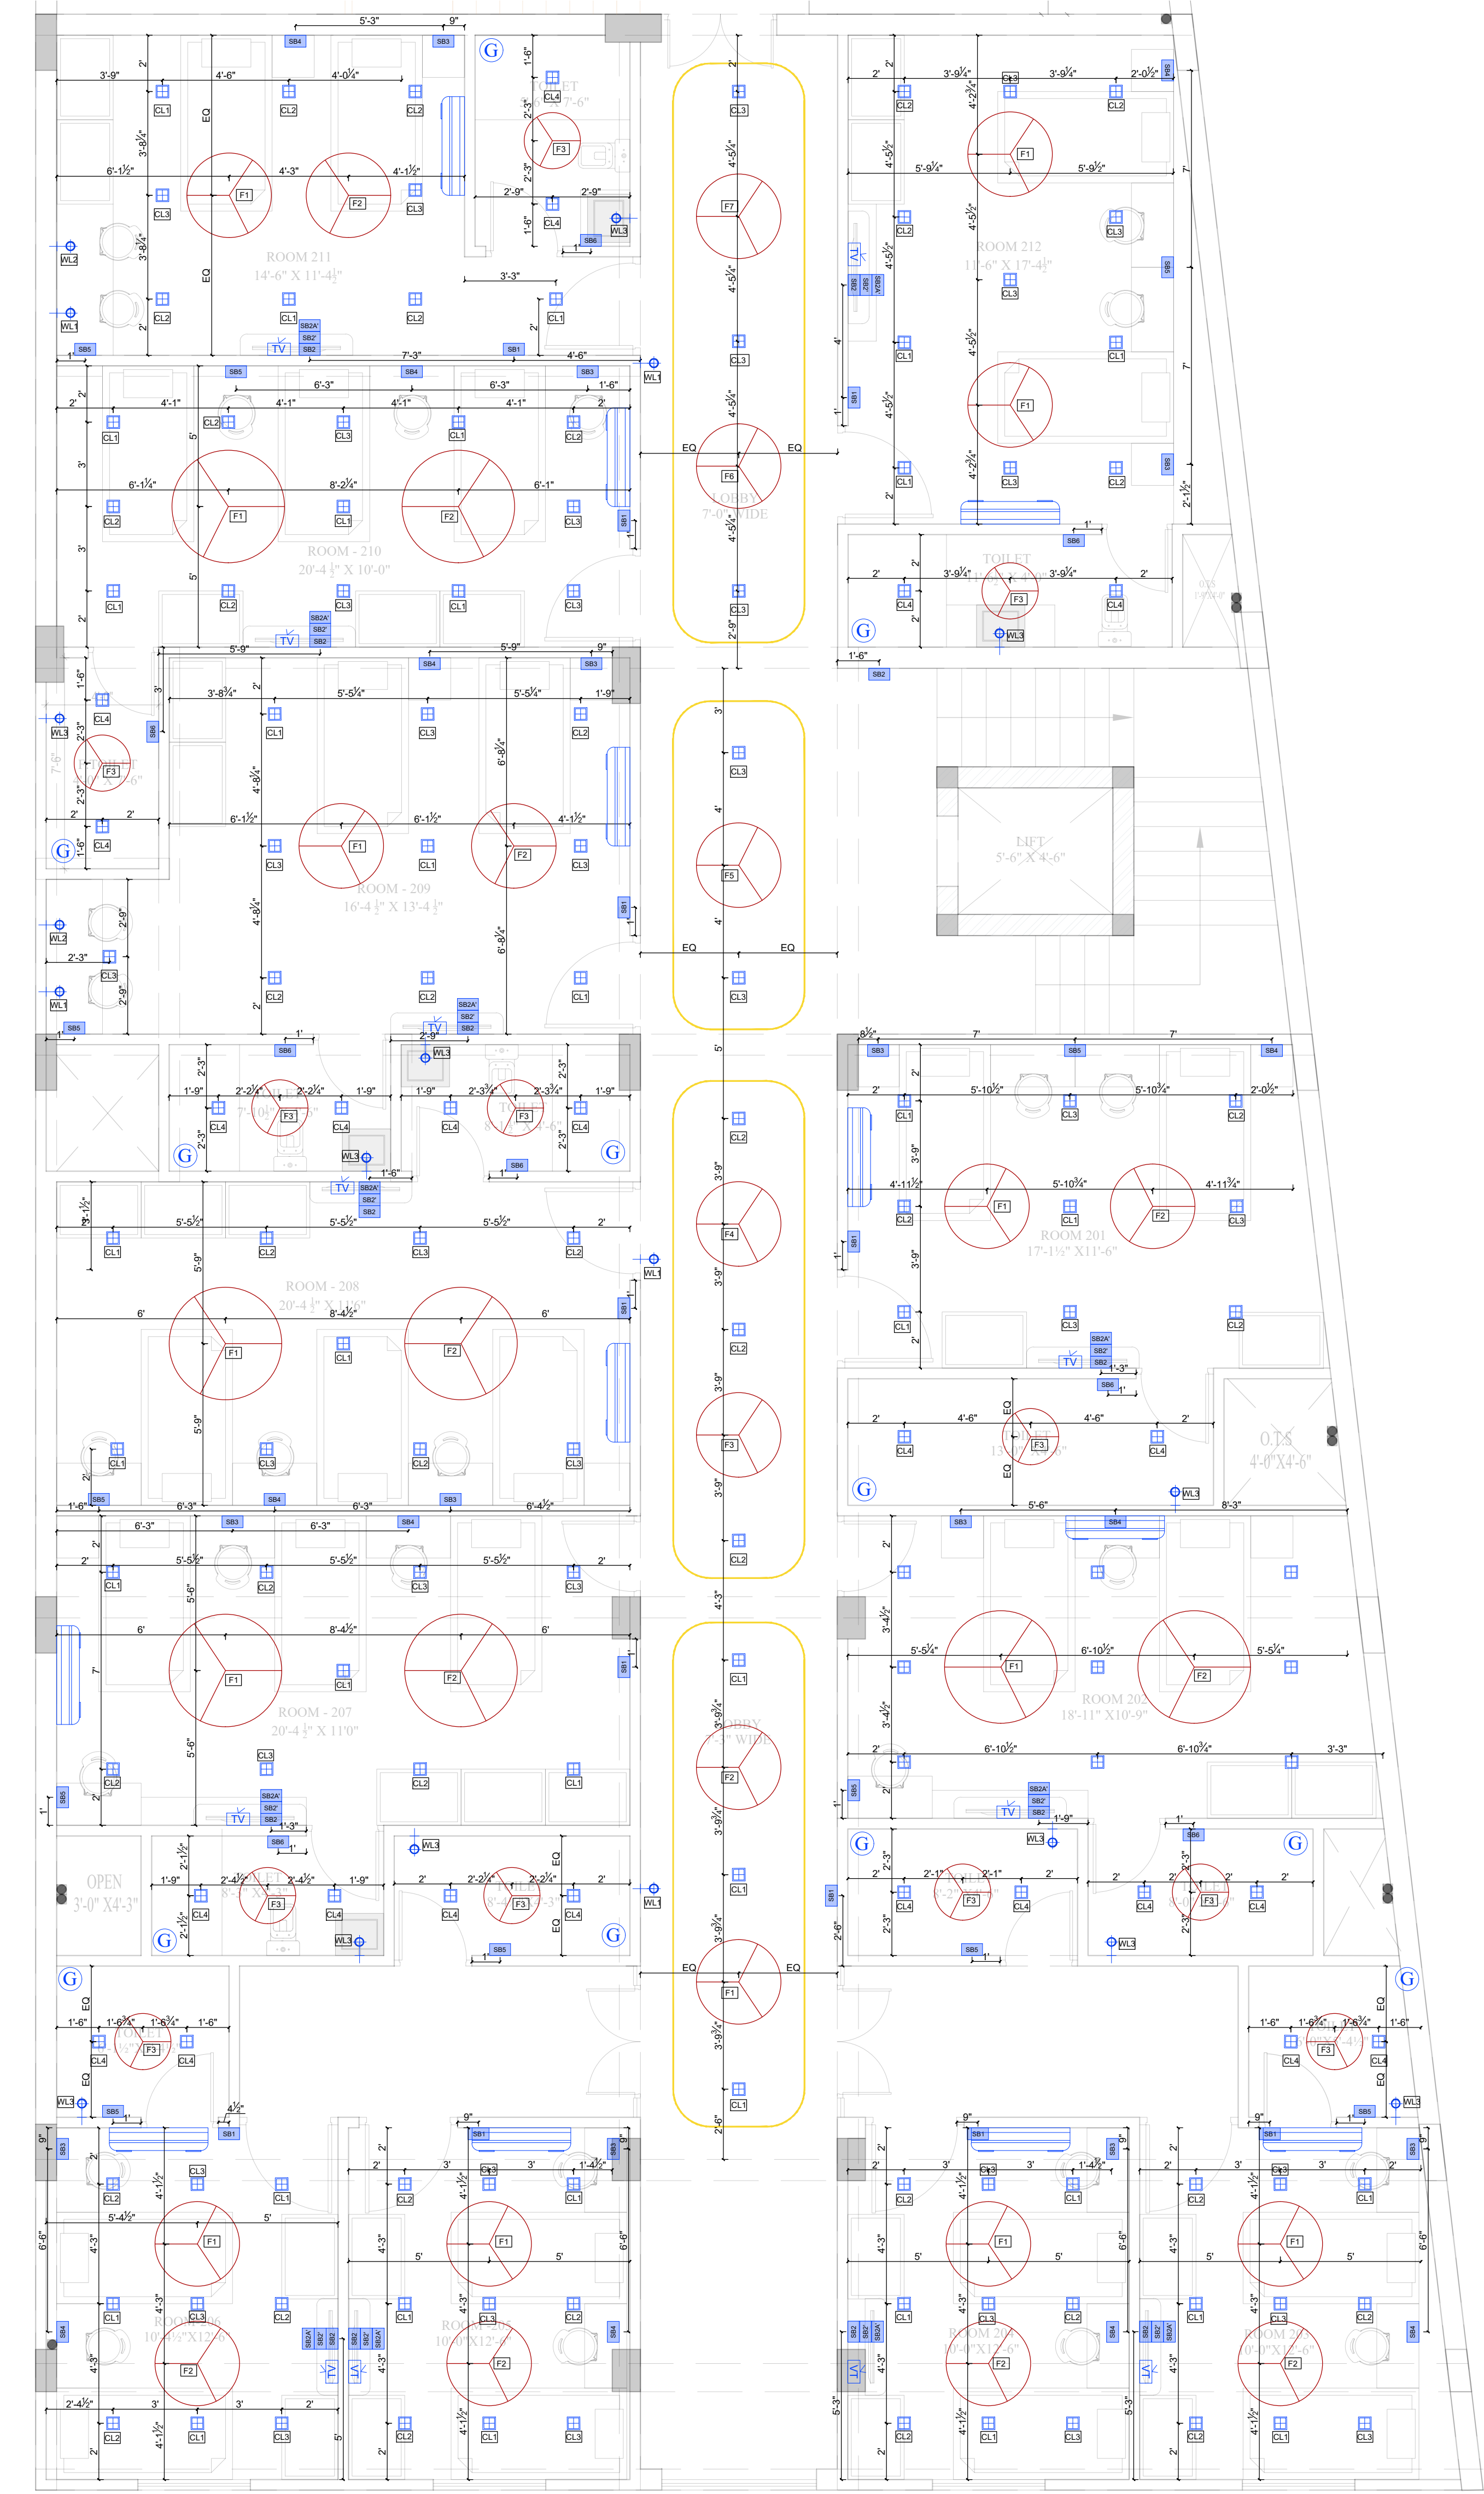

rev	description	by	00/00/0000
REV:	DESCRIPTION:	BY:	DATE:

PROJECT NAME:
STAFF TRAINING CENTRE

DRAWING TITLE:
ELECTRICAL_SECOND FLOOR

CLIENT
RGB
JODHPUR

DRAWN BY:
AR. DIVISHA

CHECKED BY:
AR DIVISHA











APPROVED BY:
AR GOURAV

DATE:
09/07/2026

ARCHITECT:
AARITRA ARCHITECTS
ARCHITECTS, PLANNERS & ENGINEERS.
109 AKS HEIGHTS 10C ROAD
SARDARPUR, JODHPUR
342005
CONTACT NO- 7976149526
E-MAIL : aaritraarchitects@gmail.com



PROJECT NO: -	SCALE: 0:00	SHEET SIZE: A4
DRAWING NO: 01	SHEET NO 3 OF 4	
REVISION: R2		
UNIT: INCHES		

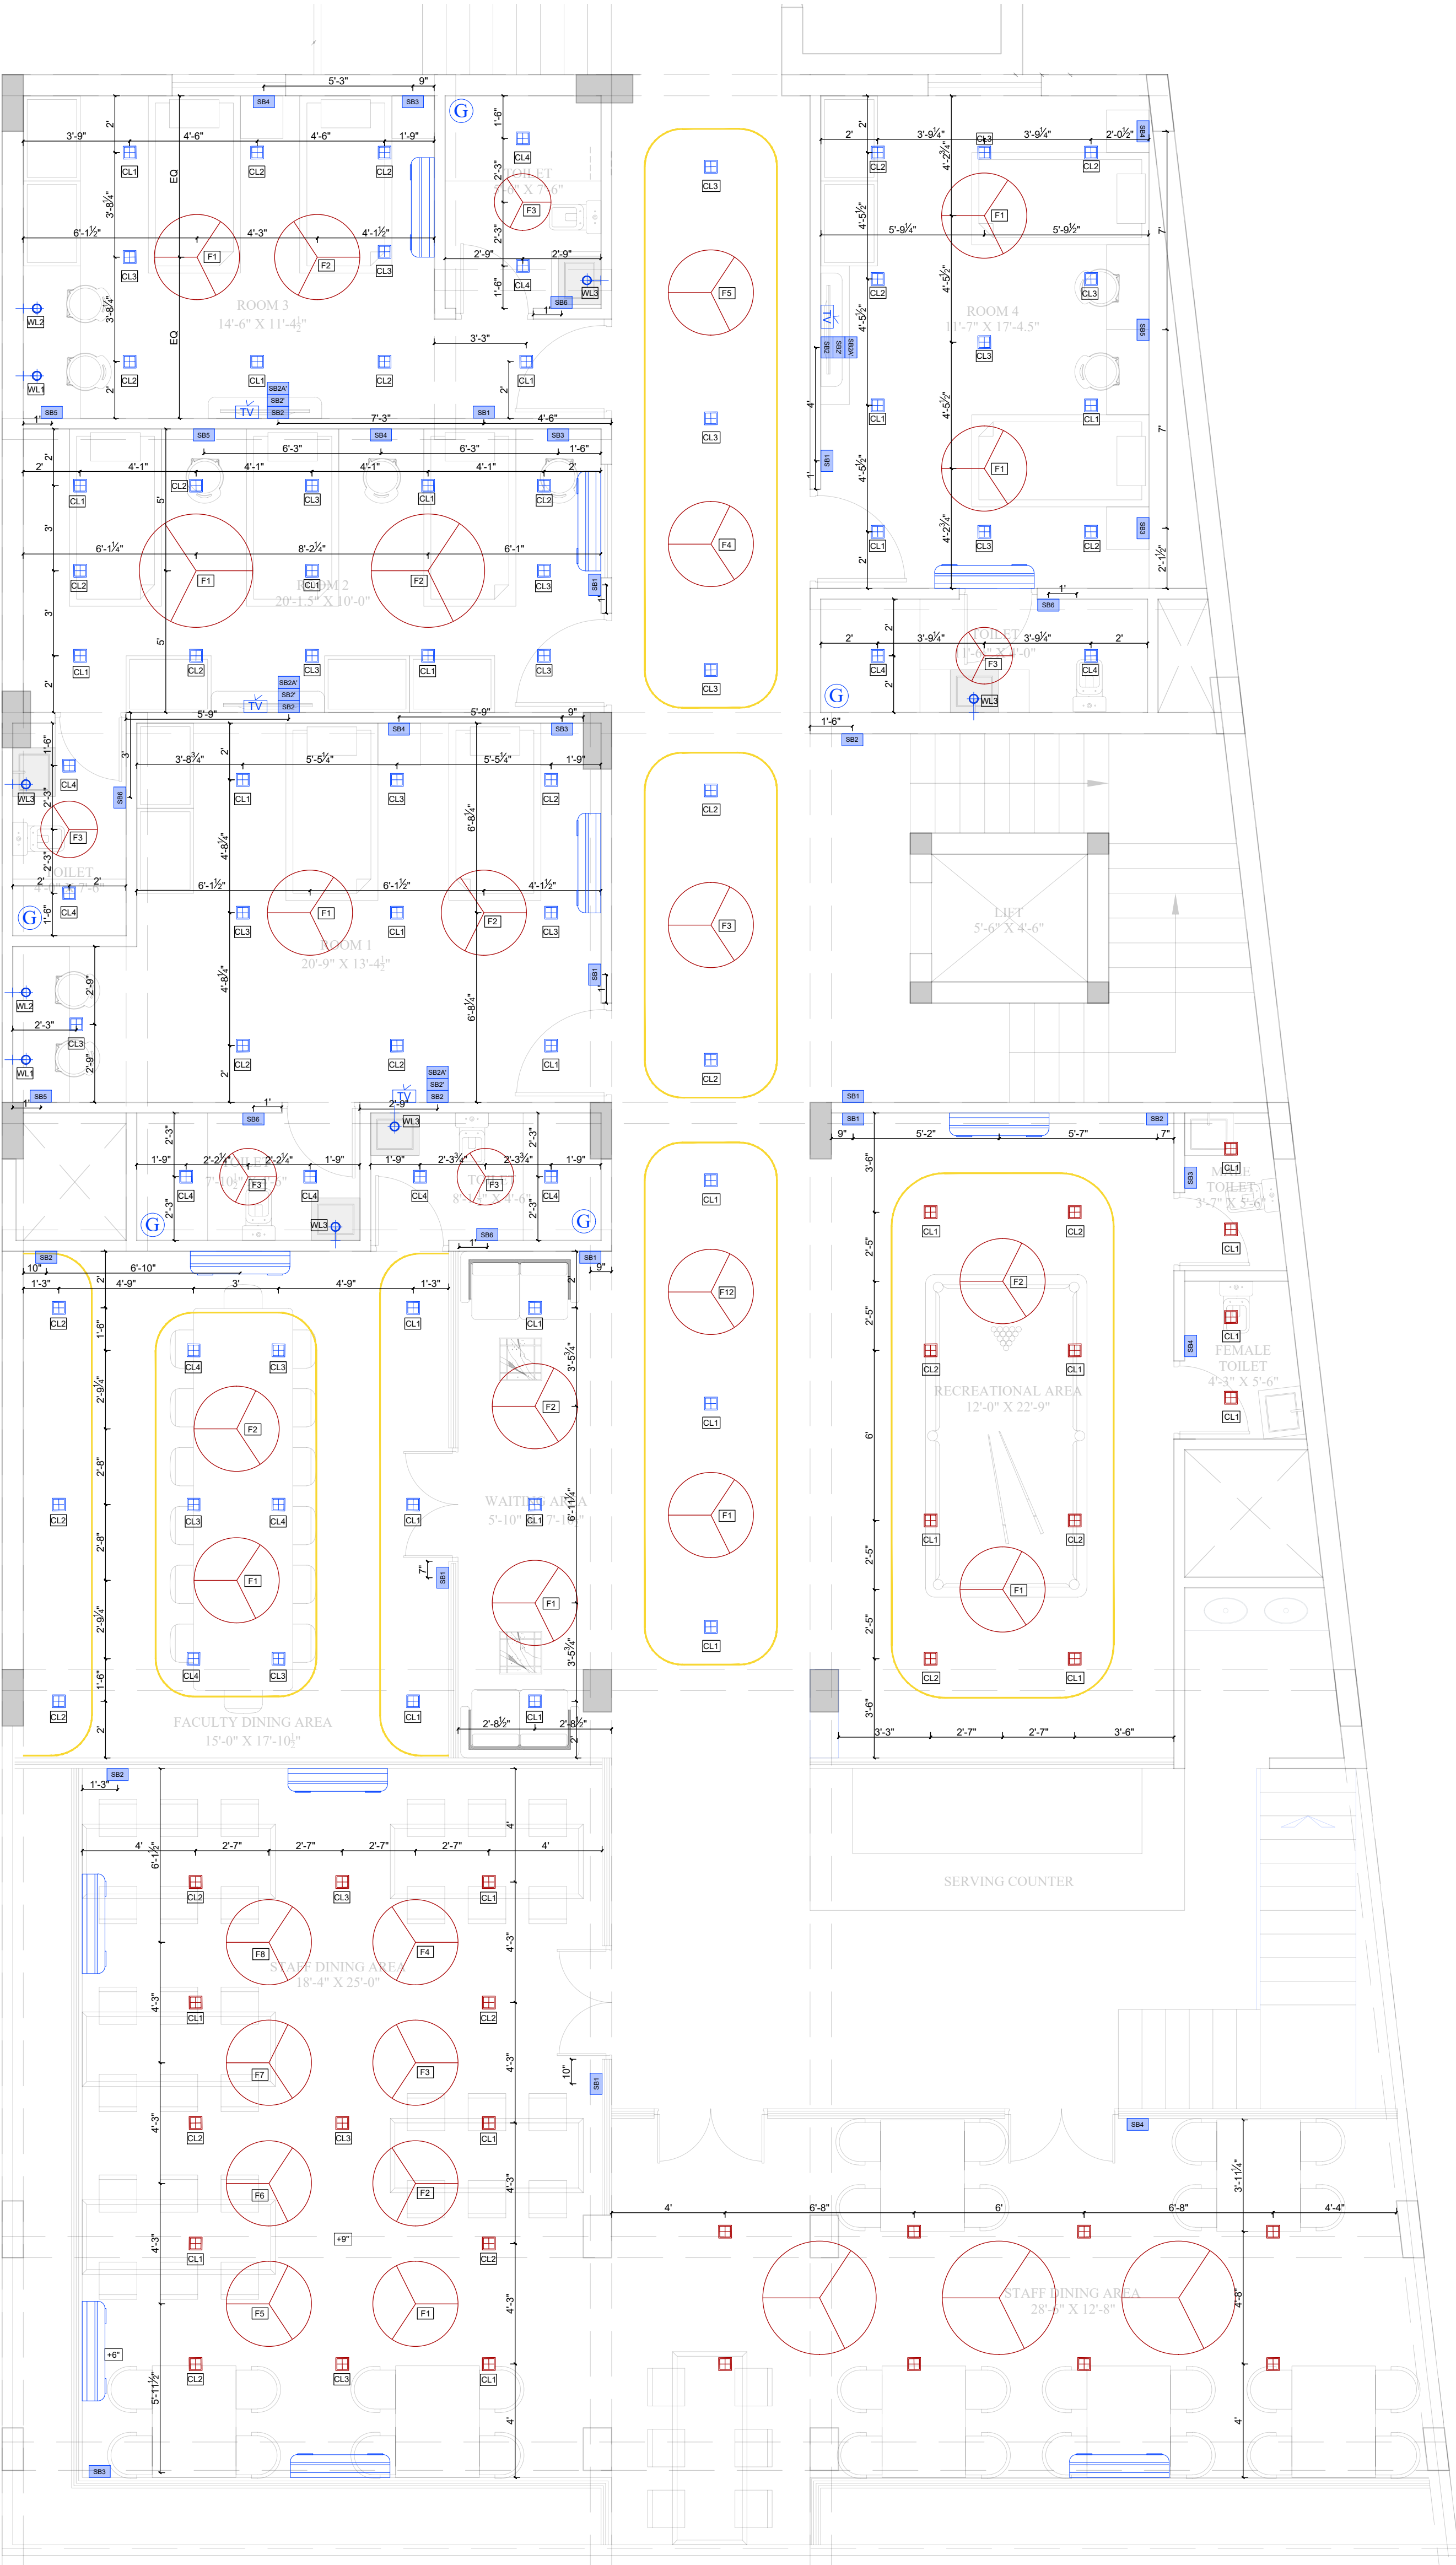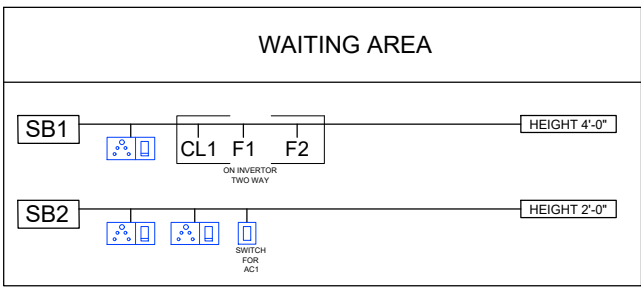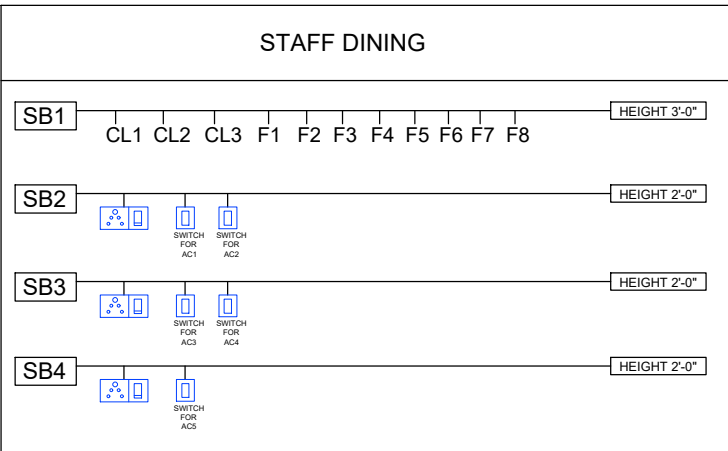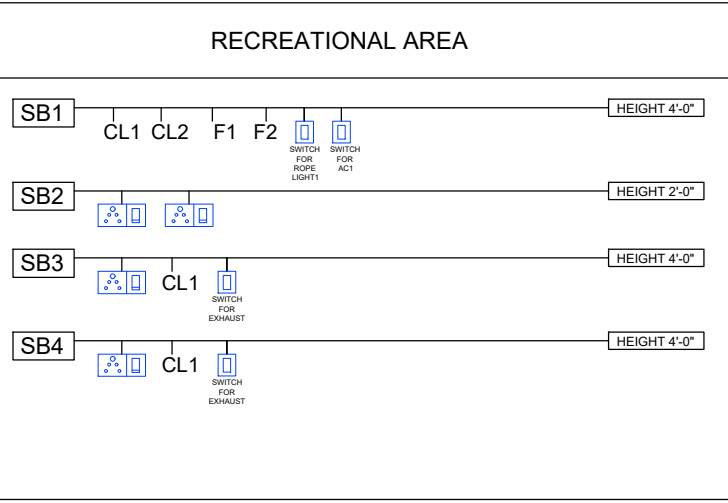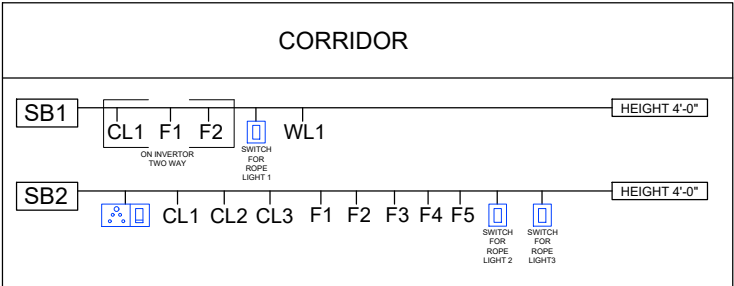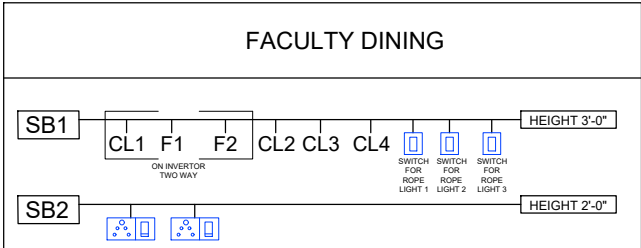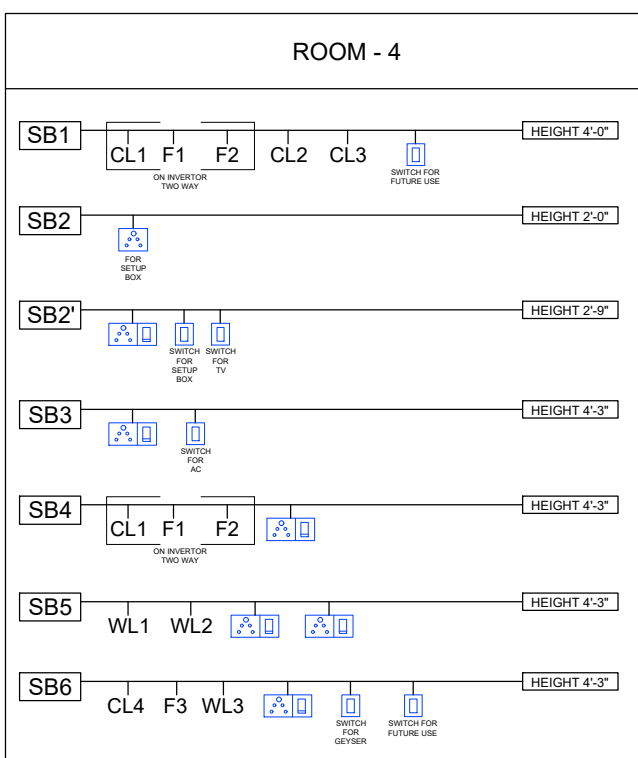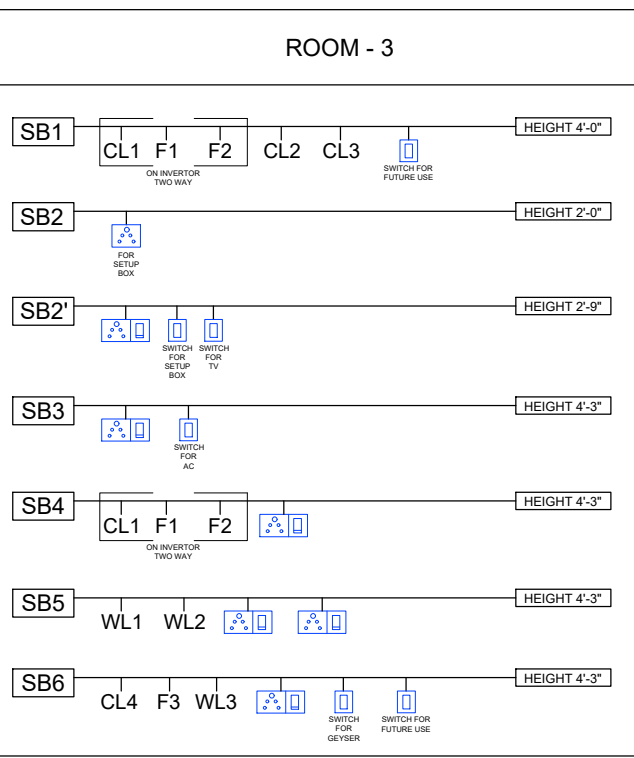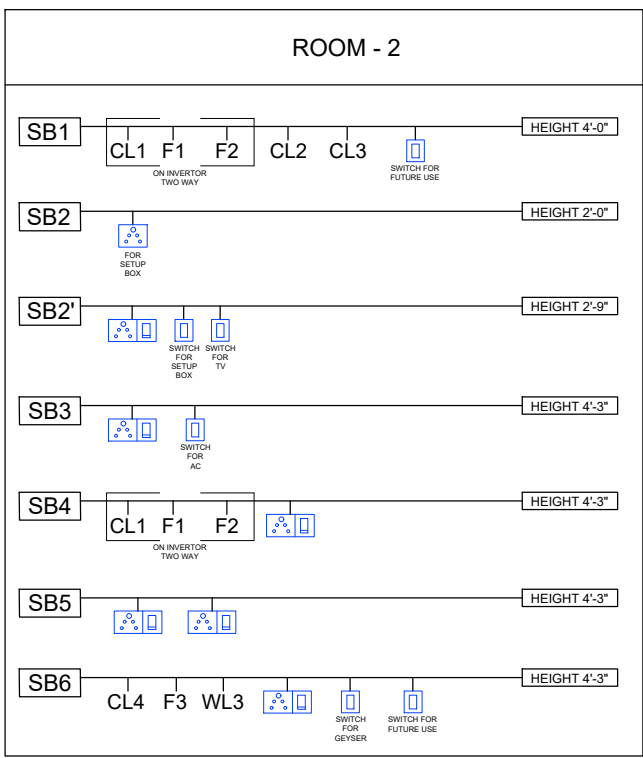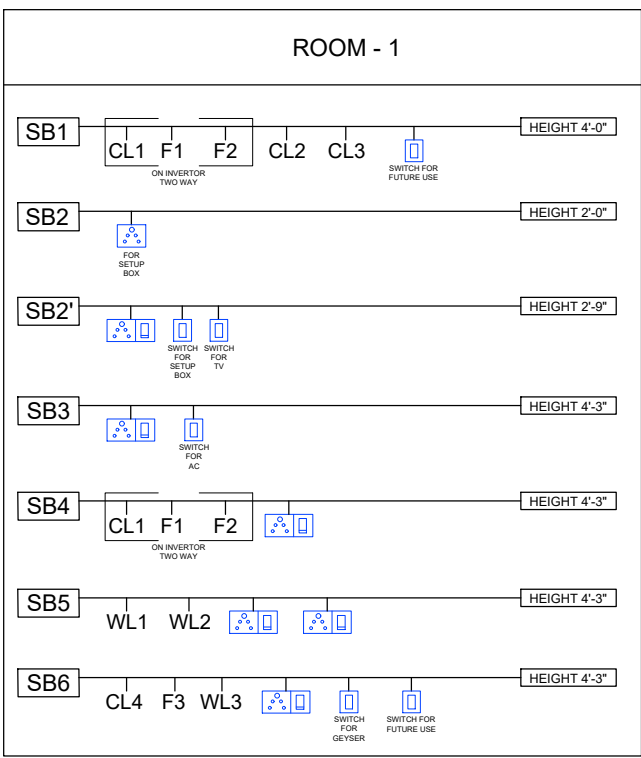

LEGENDS

rev	description	by	00/00/0000
REV:	DESCRIPTION:	BY:	DATE:

PROJECT NAME:
STAFF TRAINING CENTRE

DRAWING TITLE:
ELECTRICAL_THIRD FLOOR

CLIENT
RGB
JODHPUR

DRAWN BY:
AR. DIVISHA

CHECKED BY:
AR DIVISHA

APPROVED BY:
AR GOURAV

DATE:
09/07/2026

ARCHITECT:
AARITRA ARCHITECTS
ARCHITECTS,PLANNERS & ENGINEERS.
109 AKS HEIGHTS 10C ROAD
SARDARPUR , JODHPUR
342005
CONTACT NO- 7976149526
E-MAIL : aaritraarchitects@gmail.com



PROJECT NO: -	SCALE: 0:00	SHEET SIZE: A4
DRAWING NO: 01	SHEET NO 4 OF 4	
REVISION: R2		
UNIT: INCHES		



LEGENDS

rev	description	by	00/00/0000
REV:	DESCRIPTION:	BY:	DATE:

PROJECT NAME:
RGB STAFF TRAINING
CENTER

DRAWING TITLE:
GROUND FLOOR_
FALSE CEILING

CLIENT

RGB BANK
XXXXXXXXXXXXX,
YYYYYYY,
YYYYY,
CONTACT NO-
E-MAIL :

DRAWN BY:
AR. ITISHREE

CHECKED BY:
AR. DIVISHA

APPROVED BY:
AR. GOURAV

DATE:
08/07/2026

ARCHITECT:

AARITRA ARCHITECTS
ARCHITECTS,PLANNERS & ENGINEERS.
109 AKS HEIGHTS 10C ROAD
SARDARPUR , JODHPUR
342005
CONTACT NO- 7976149526
E-MAIL : aaritraarchitects@gmail.com



PROJECT NO: -	SCALE: 0:00	SHEET SIZE: A4
DRAWING NO: 01	SHEET NO 1 OF 3	
REVISION: R0		
UNIT: INCHES		



LEGENDS

rev	description	by	00/00/0000
REV:	DESCRIPTION:	BY:	DATE:

PROJECT NAME:
RGB STAFF TRAINING CENTER

DRAWING TITLE:
**FIRSTFLOOR
FALSE CEILING**

CLIENT
RGB BANK
XXXXXXXXXXXXX,
YYYYYYY,
YYYYY,
CONTACT NO-
E-MAIL :

DRAWN BY:
AR. ITISHREE

CHECKED BY:
AR. DIVISHA

APPROVED BY:
AR. GOURAV

DATE:
08/07/2026

ARCHITECT:
AARITRA ARCHITECTS
ARCHITECTS,PLANNERS & ENGINEERS.
109 AKS HEIGHTS 10C ROAD
SARDARPUR , JODHPUR
342005
CONTACT NO- 7976149526
E-MAIL : aaritraarchitects@gmail.com



PROJECT NO: -	SCALE: 0:00	SHEET SIZE: A4
DRAWING NO: 01	SHEET NO 1 OF 3	
REVISION: R0		
UNIT: INCHES		



LEGENDS

rev	description	by	00/00/0000
REV:	DESCRIPTION:	BY:	DATE:

PROJECT NAME:
RGB STAFF TRAINING CENTER

DRAWING TITLE:
SECOND FLOOR_ FALSE CEILING

CLIENT
RGB BANK
XXXXXXXXXXXX,
YYYYYYY,
YYYYY,
CONTACT NO-
E-MAIL :

DRAWN BY:
AR. ITISHREE

CHECKED BY:
AR. DIVISHA

APPROVED BY:
AR. GOURAV

DATE:
08/07/2026

ARCHITECT:
AARITRA ARCHITECTS
ARCHITECTS,PLANNERS & ENGINEERS.
109 AKS HEIGHTS 10C ROAD
SARDARPUR , JODHPUR
342005
CONTACT NO- 7976149526
E-MAIL : aaritraarchitects@gmail.com



PROJECT NO: -	SCALE: 0:00	SHEET SIZE: A4
DRAWING NO: 01	SHEET NO 2 OF 3	
REVISION: R0		
UNIT: INCHES		



LEGENDS

rev	description	by	00/00/0000
REV:	DESCRIPTION:	BY:	DATE:

PROJECT NAME:
RGB STAFF TRAINING CENTER

DRAWING TITLE:
THIRD FLOOR FALSE CEILING

CLIENT
RGB BANK
XXXXXXXXXXXX,
YYYYYYY,
CONTACT NO-
E-MAIL :

DRAWN BY:
AR. ITISHREE

CHECKED BY:
AR. DIVISHA

APPROVED BY:
AR. GOURAV

DATE:
08/07/2026

ARCHITECT:
AARITRA ARCHITECTS
ARCHITECTS, PLANNERS & ENGINEERS.
109 AKS HEIGHTS 10C ROAD
SARDARPUR , JODHPUR
342005
CONTACT NO- 7976149526
E-MAIL : aaritraarchitects@gmail.com



PROJECT NO:
-

SCALE:
0:00


SHEET SIZE:
A4

DRAWING NO:
01

SHEET NO
3 OF 3

REVISION:
R0

UNIT:
INCHES

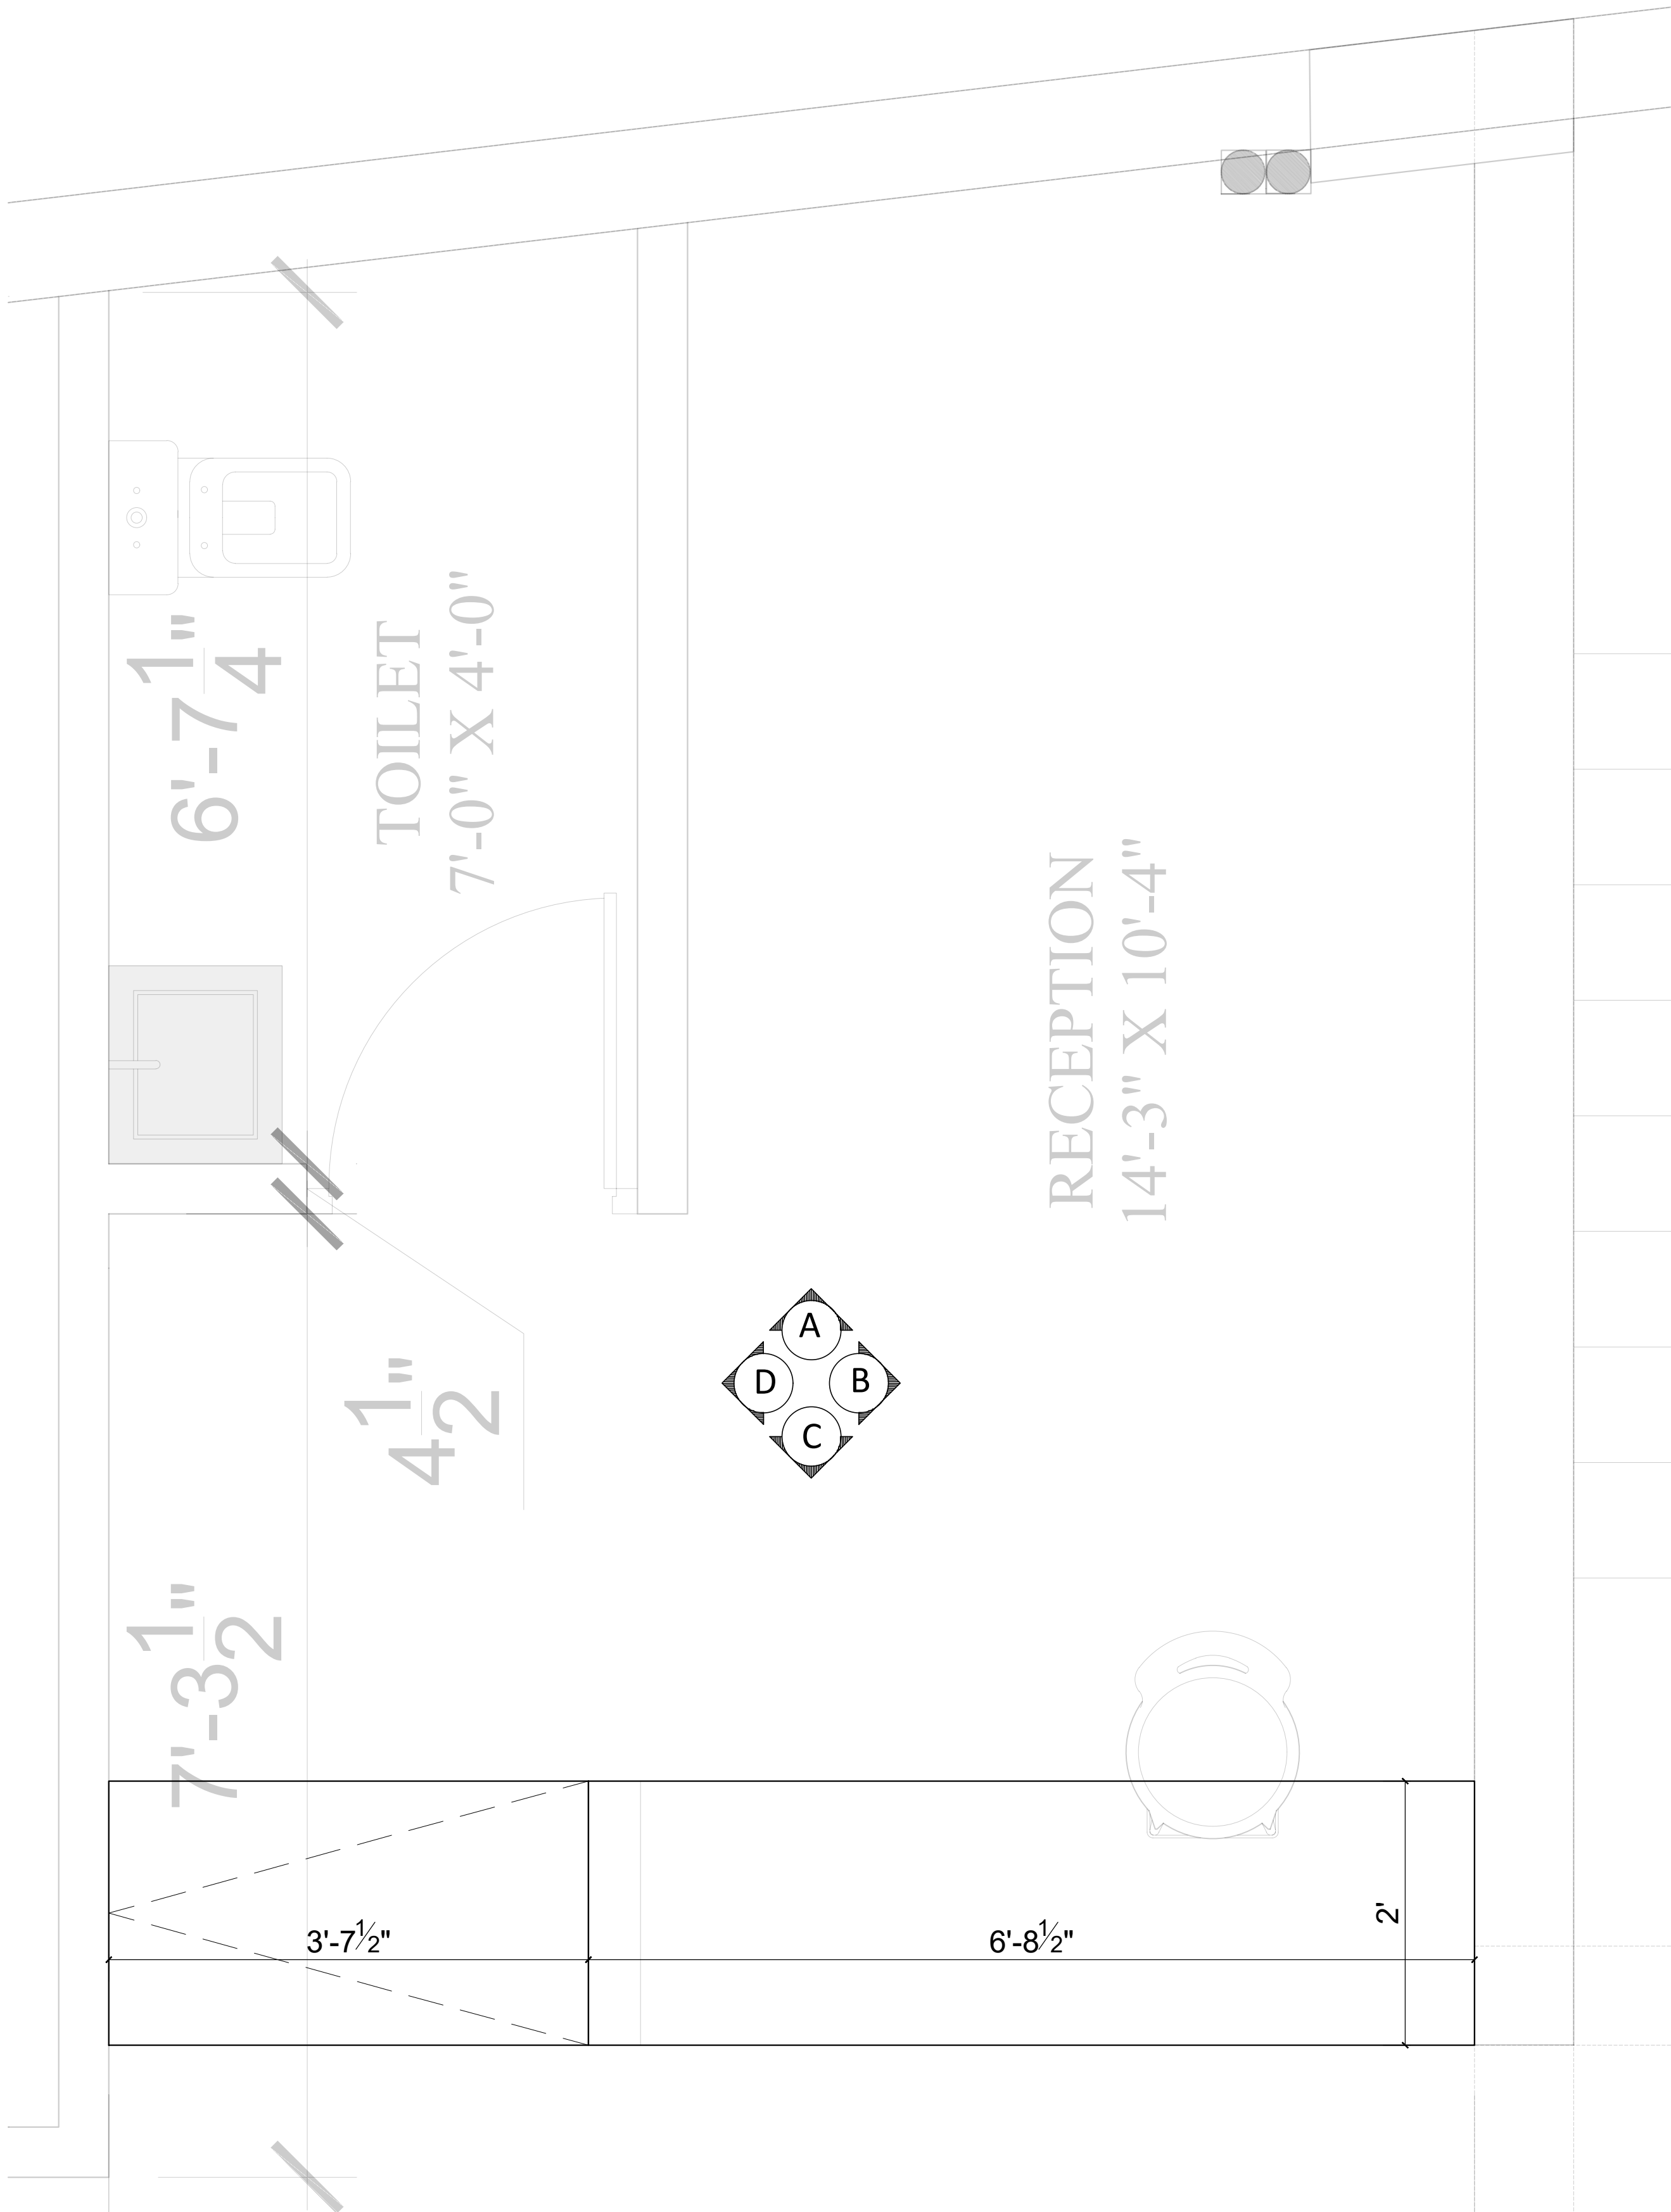

PLAN

GENERAL NOTES

PROJECT NAME:
RGB STAFF TRAINING CENTER

DRAWING TITLE:
RECEPTION WORKING_
PLAN

DRAWN BY:
AR. ITISHREE

CHECKED BY:
AR. DIVISHA

APPROVED BY:
AR. GOURAV

DATE:
28/06/2026

CLIENT

RGB
JAIPUR
XXXXXXXXXXXX,
YYYYYYYY,
YYYYY.
CONTACT NO-
E-MAIL :

ARCHITECT:
AARITRA ARCHITECTS

ARCHITECTS.INTERIORS
& LANDSCAPE
109 First Floor, AKS Tower
10 C Road Sardarpura
Jodhpur, Rajasthan
CONTACT NO-
7976149526
E-MAIL :
aaritraarchitects@gmail.com



PROJECT NO:
-

SCALE:
0:000


SHEET SIZE:
A4

DRAWING NO:
-

SHEET NO:
1 OF 5

REVISION:
-

UNIT:
-

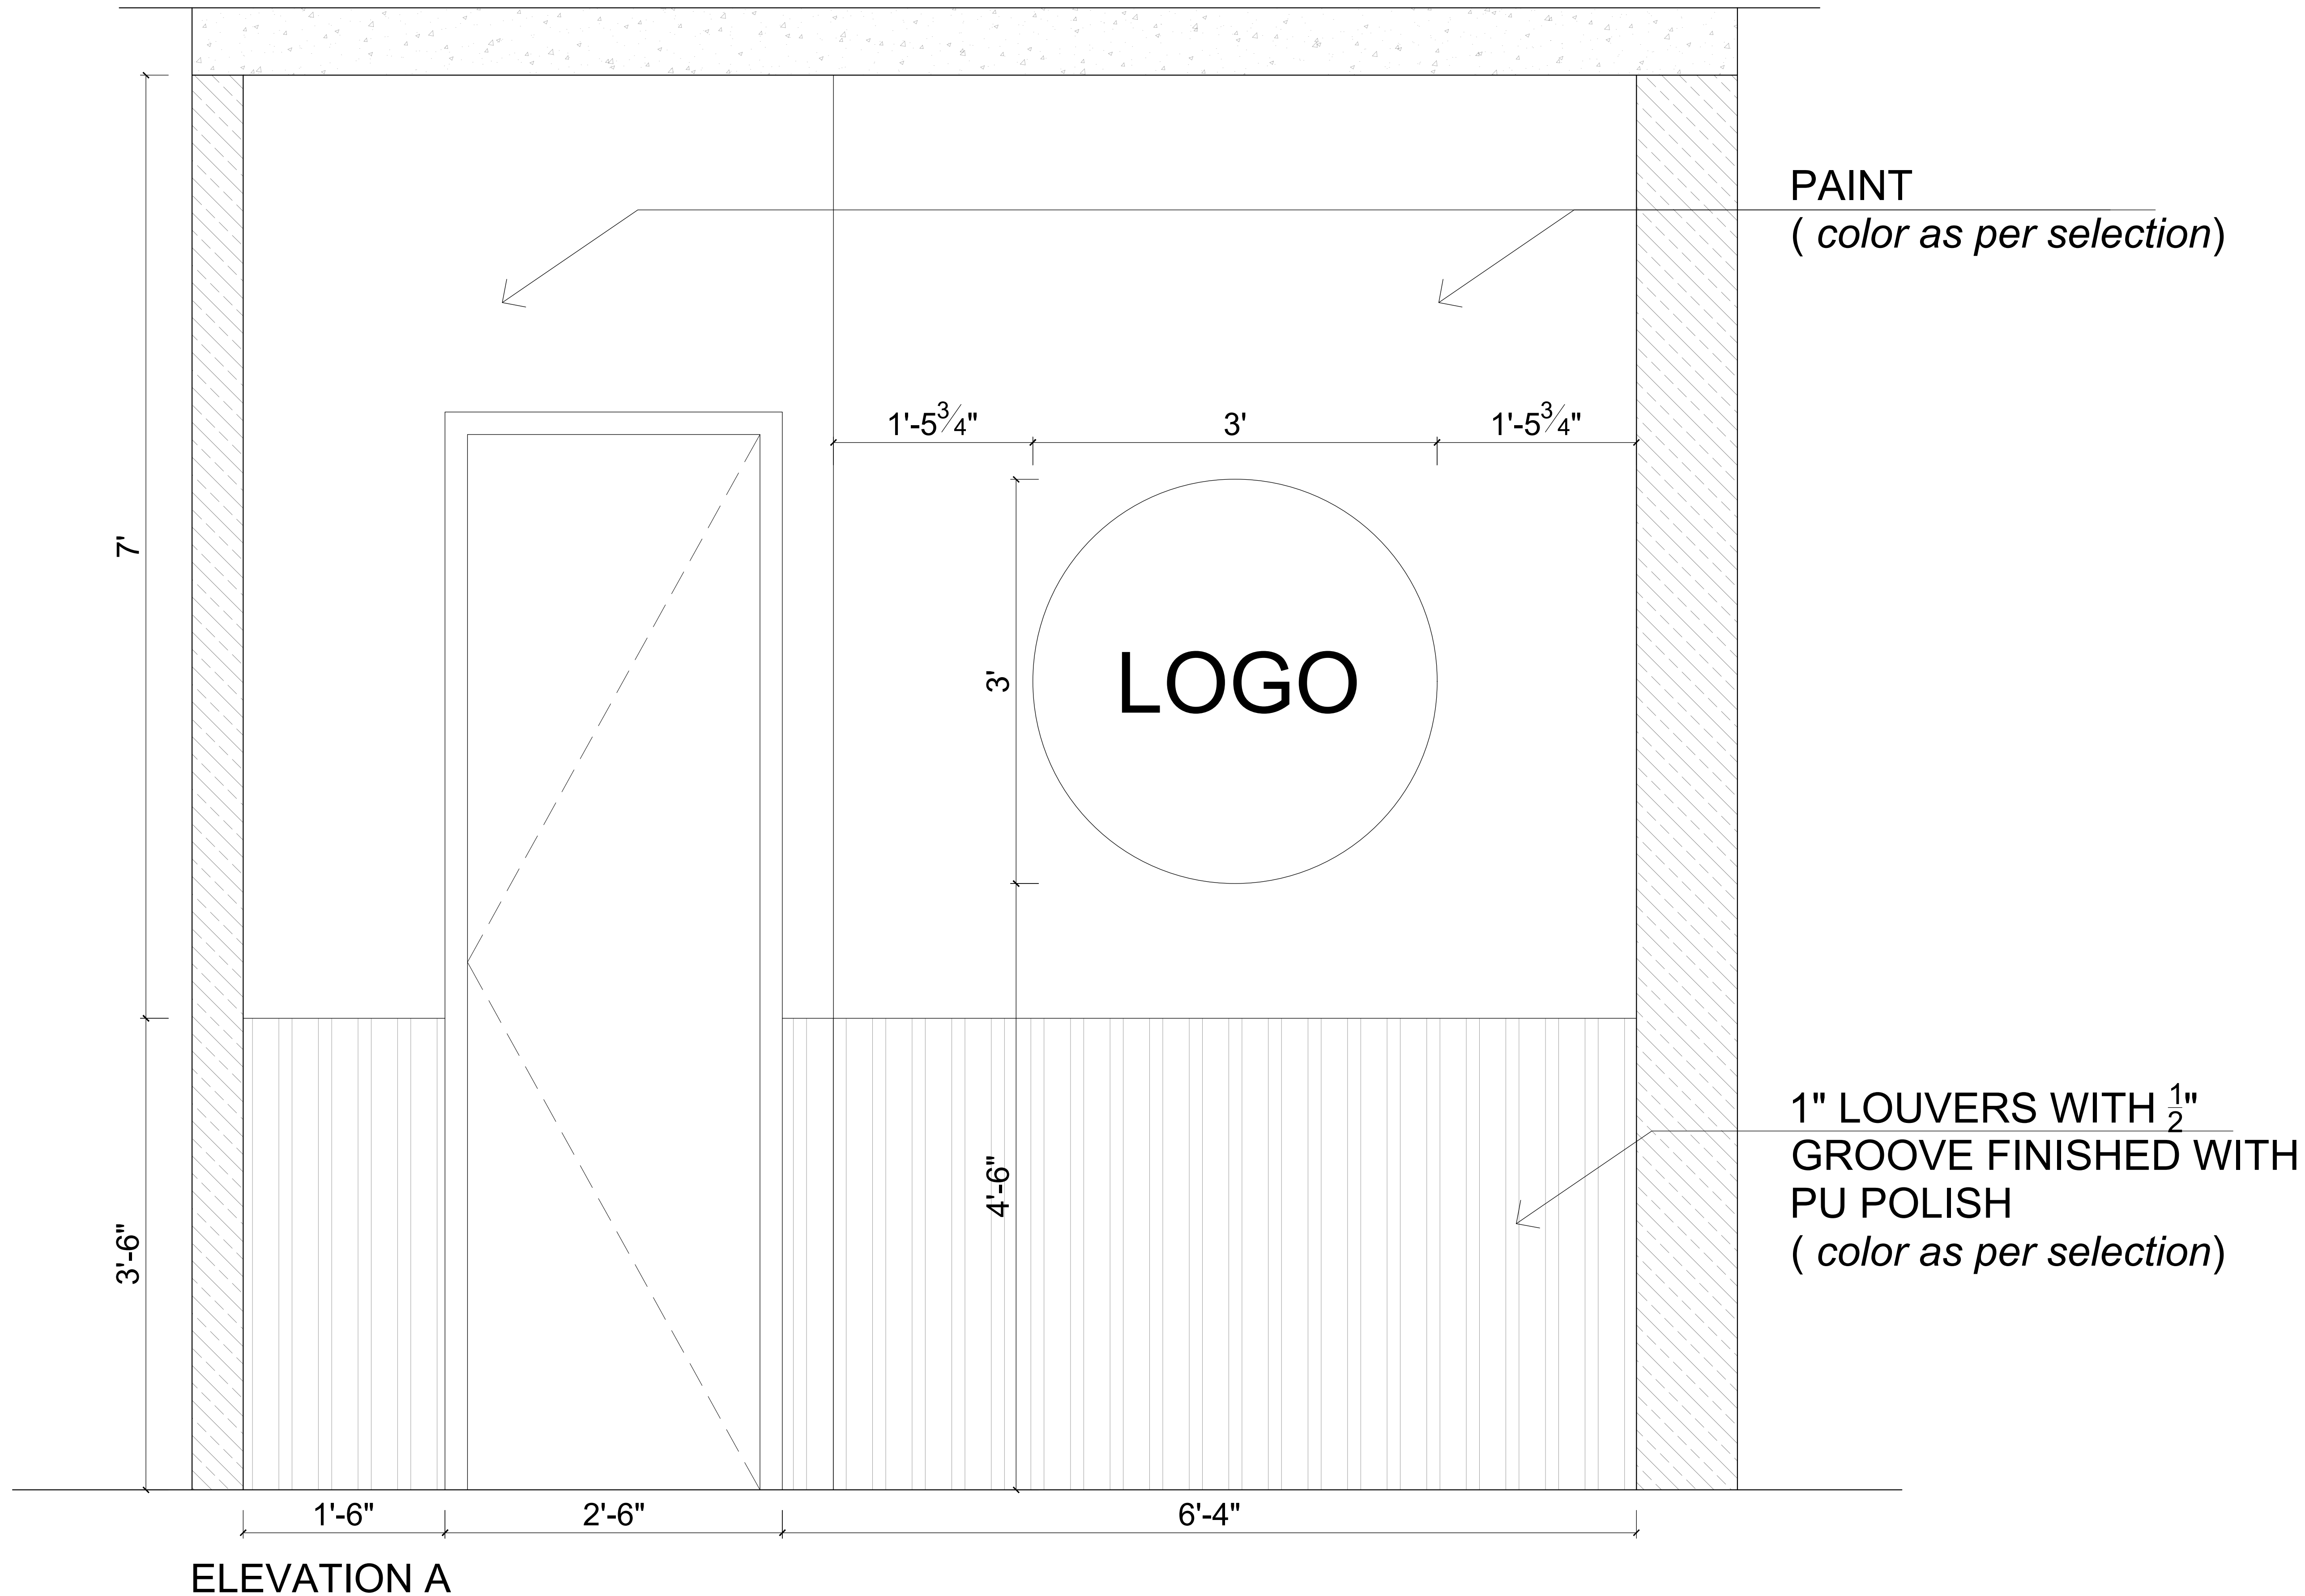

GENERAL NOTES

PROJECT NAME:
RGB STAFF TRAINING CENTER

DRAWING TITLE:
RECEPTION WORKING_
ELEVATION A

DRAWN BY:
AR. ITISHREE

CHECKED BY:
AR. DIVISHA

APPROVED BY:
AR. GOURAV

DATE:
28/06/2026

CLIENT

RGB
JAIPUR

XXXXXXXXXXXX,
YYYYYYYY,
YYYYY.
CONTACT NO-
E-MAIL :

ARCHITECT:
AARITRA ARCHITECTS

ARCHITECTS,INTERIORS
& LANDSCAPE
109 First Floor, AKS Tower
10 C Road Sardarpura
Jodhpur, Rajasthan
CONTACT NO-
7976149526
E-MAIL :
aaritraarchitects@gmail.com

PROJECT NO:
-

SCALE:
0:000


SHEET SIZE:
A4

DRAWING NO:
-

SHEET NO:
2 OF 5

REVISION:
-

UNIT:
-

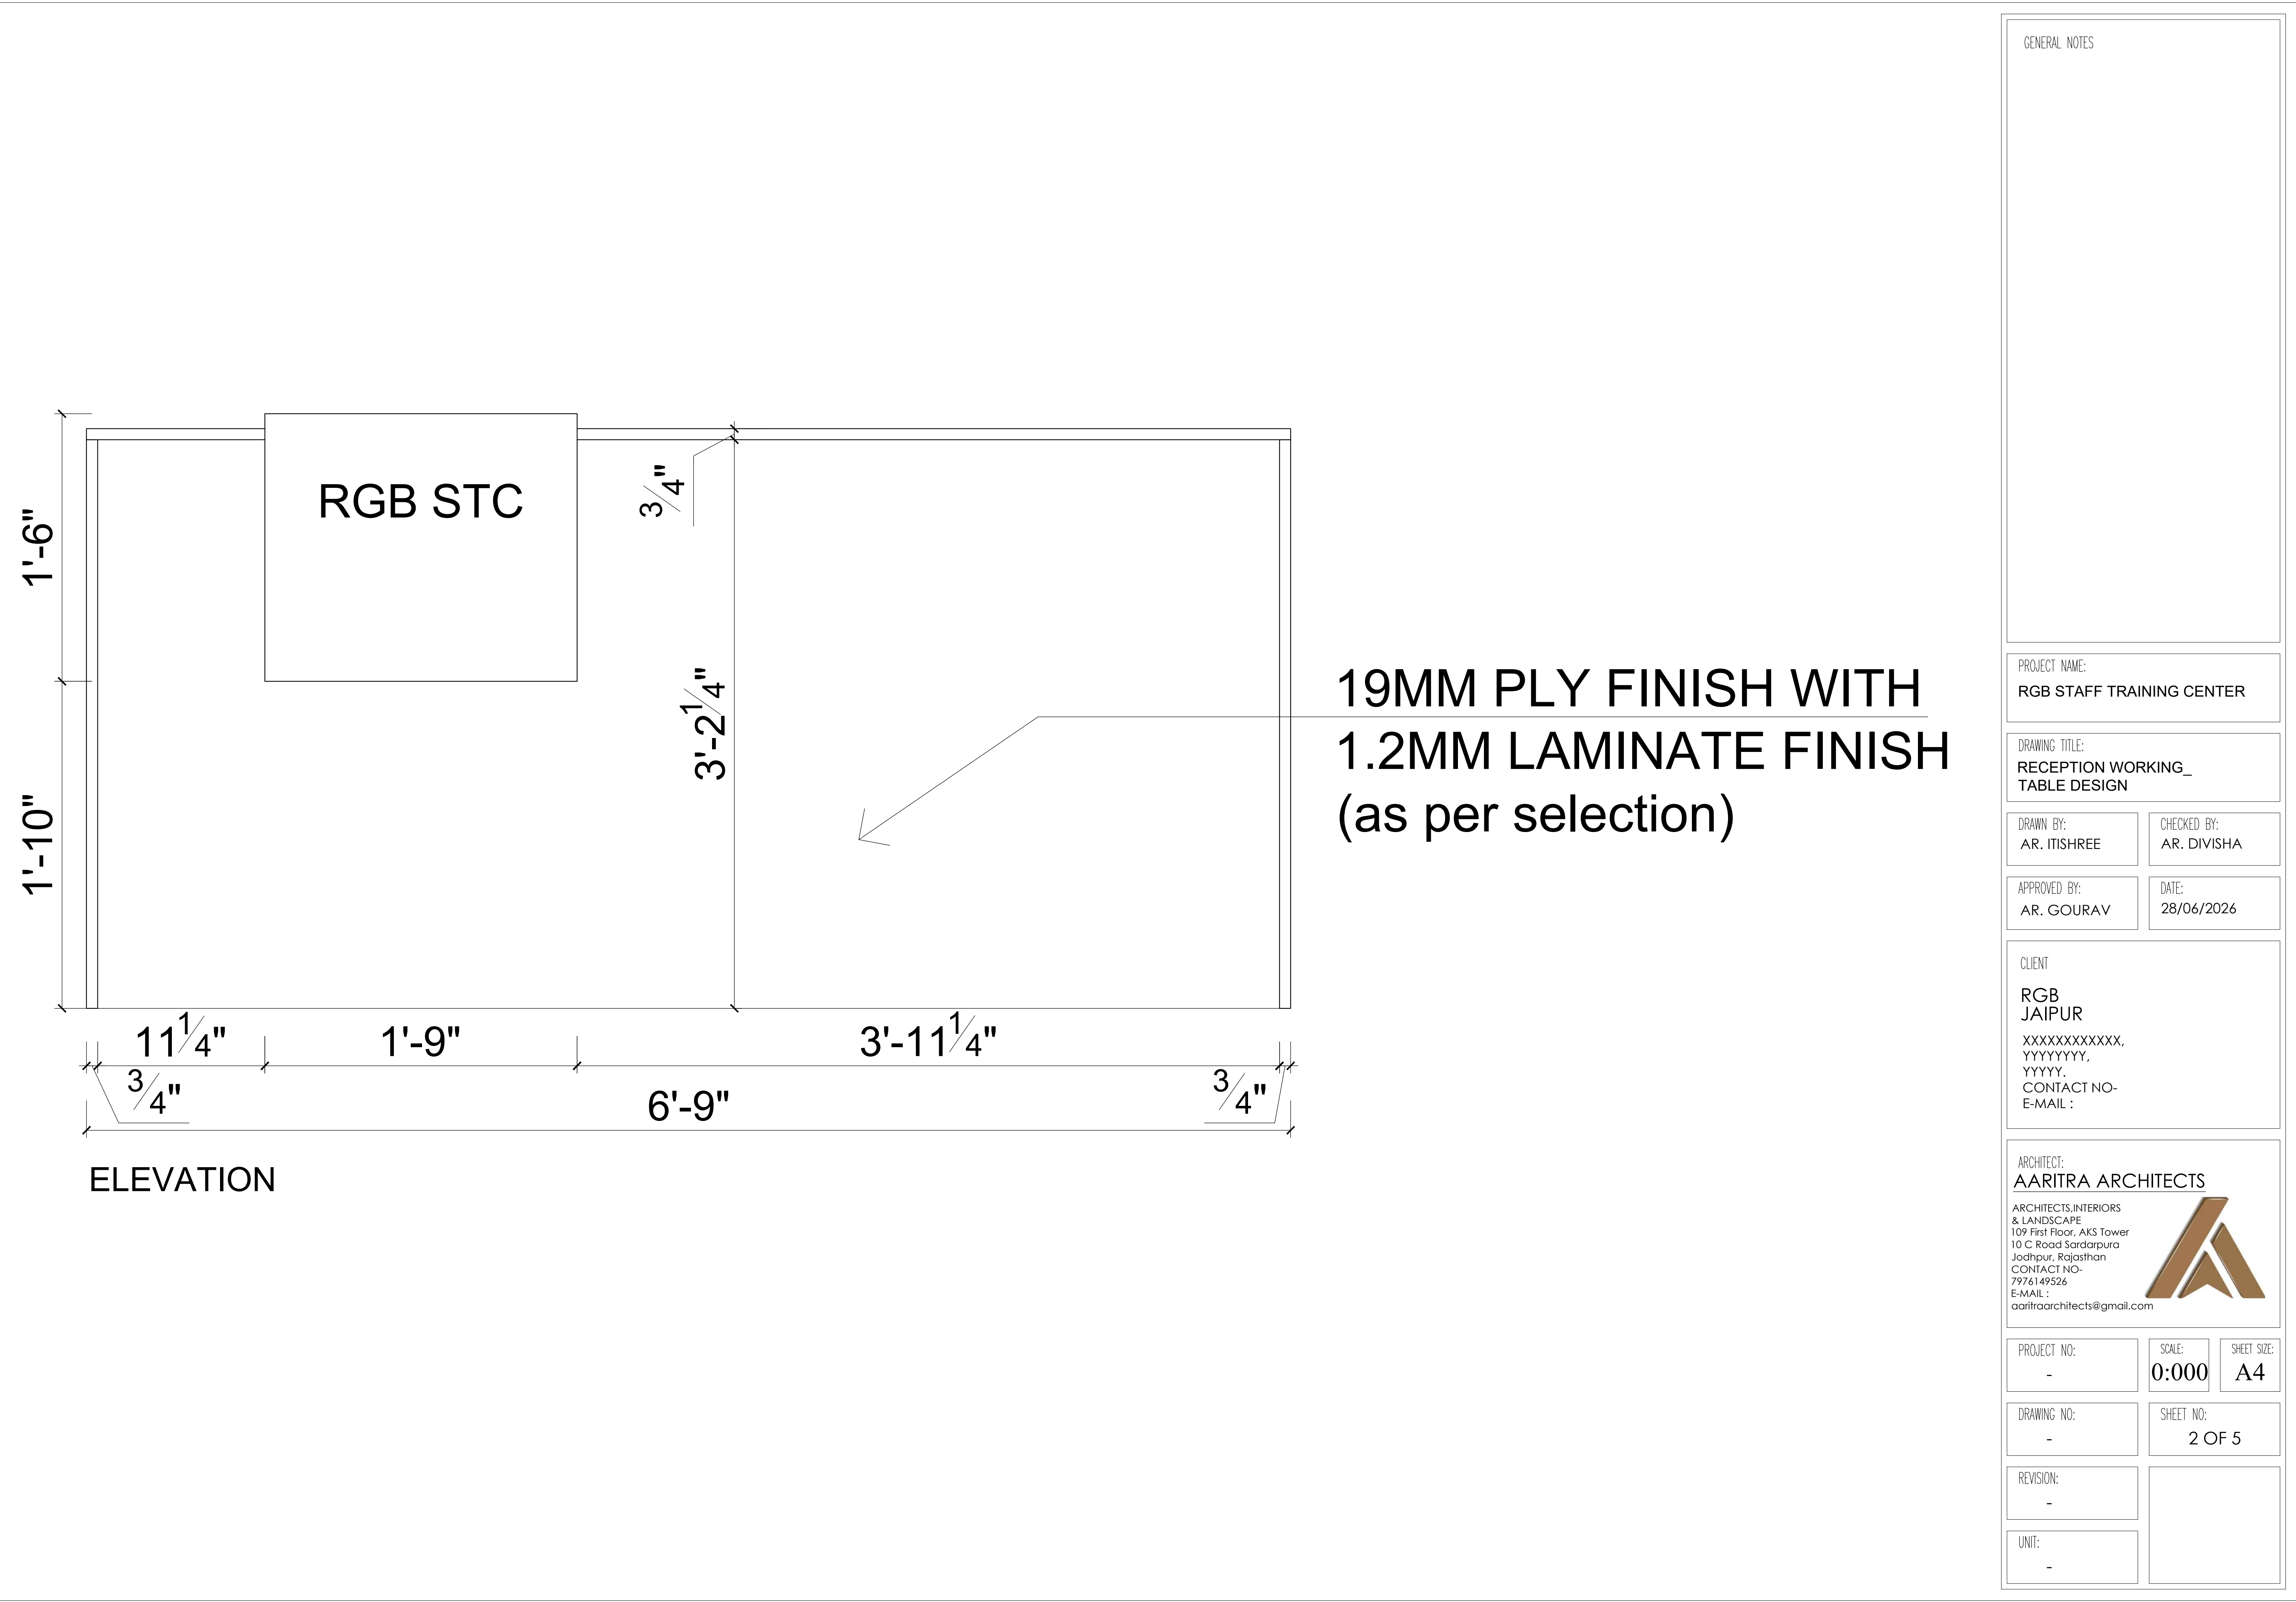

GENERAL NOTES

PROJECT NAME:
RGB STAFF TRAINING CENTER

DRAWING TITLE:
RECEPTION WORKING_
TABLE DESIGN

DRAWN BY:
AR. ITISHREE

CHECKED BY:
AR. DIVISHA

APPROVED BY:
AR. GOURAV

DATE:
28/06/2026

CLIENT

RGB
JAIPUR

XXXXXXXXXXXX,
YYYYYYYY,
YYYYY.
CONTACT NO-
E-MAIL :

ARCHITECT:
AARITRA ARCHITECTS

ARCHITECTS.INTERIORS
& LANDSCAPE
109 First Floor, AKS Tower
10 C Road Sardarpura
Jodhpur, Rajasthan
CONTACT NO-
7976149526
E-MAIL :
aaritraarchitects@gmail.com



PROJECT NO:
-

SCALE:
0:000


SHEET SIZE:
A4

DRAWING NO:
-

SHEET NO:
2 OF 5

REVISION:
-

UNIT:
-

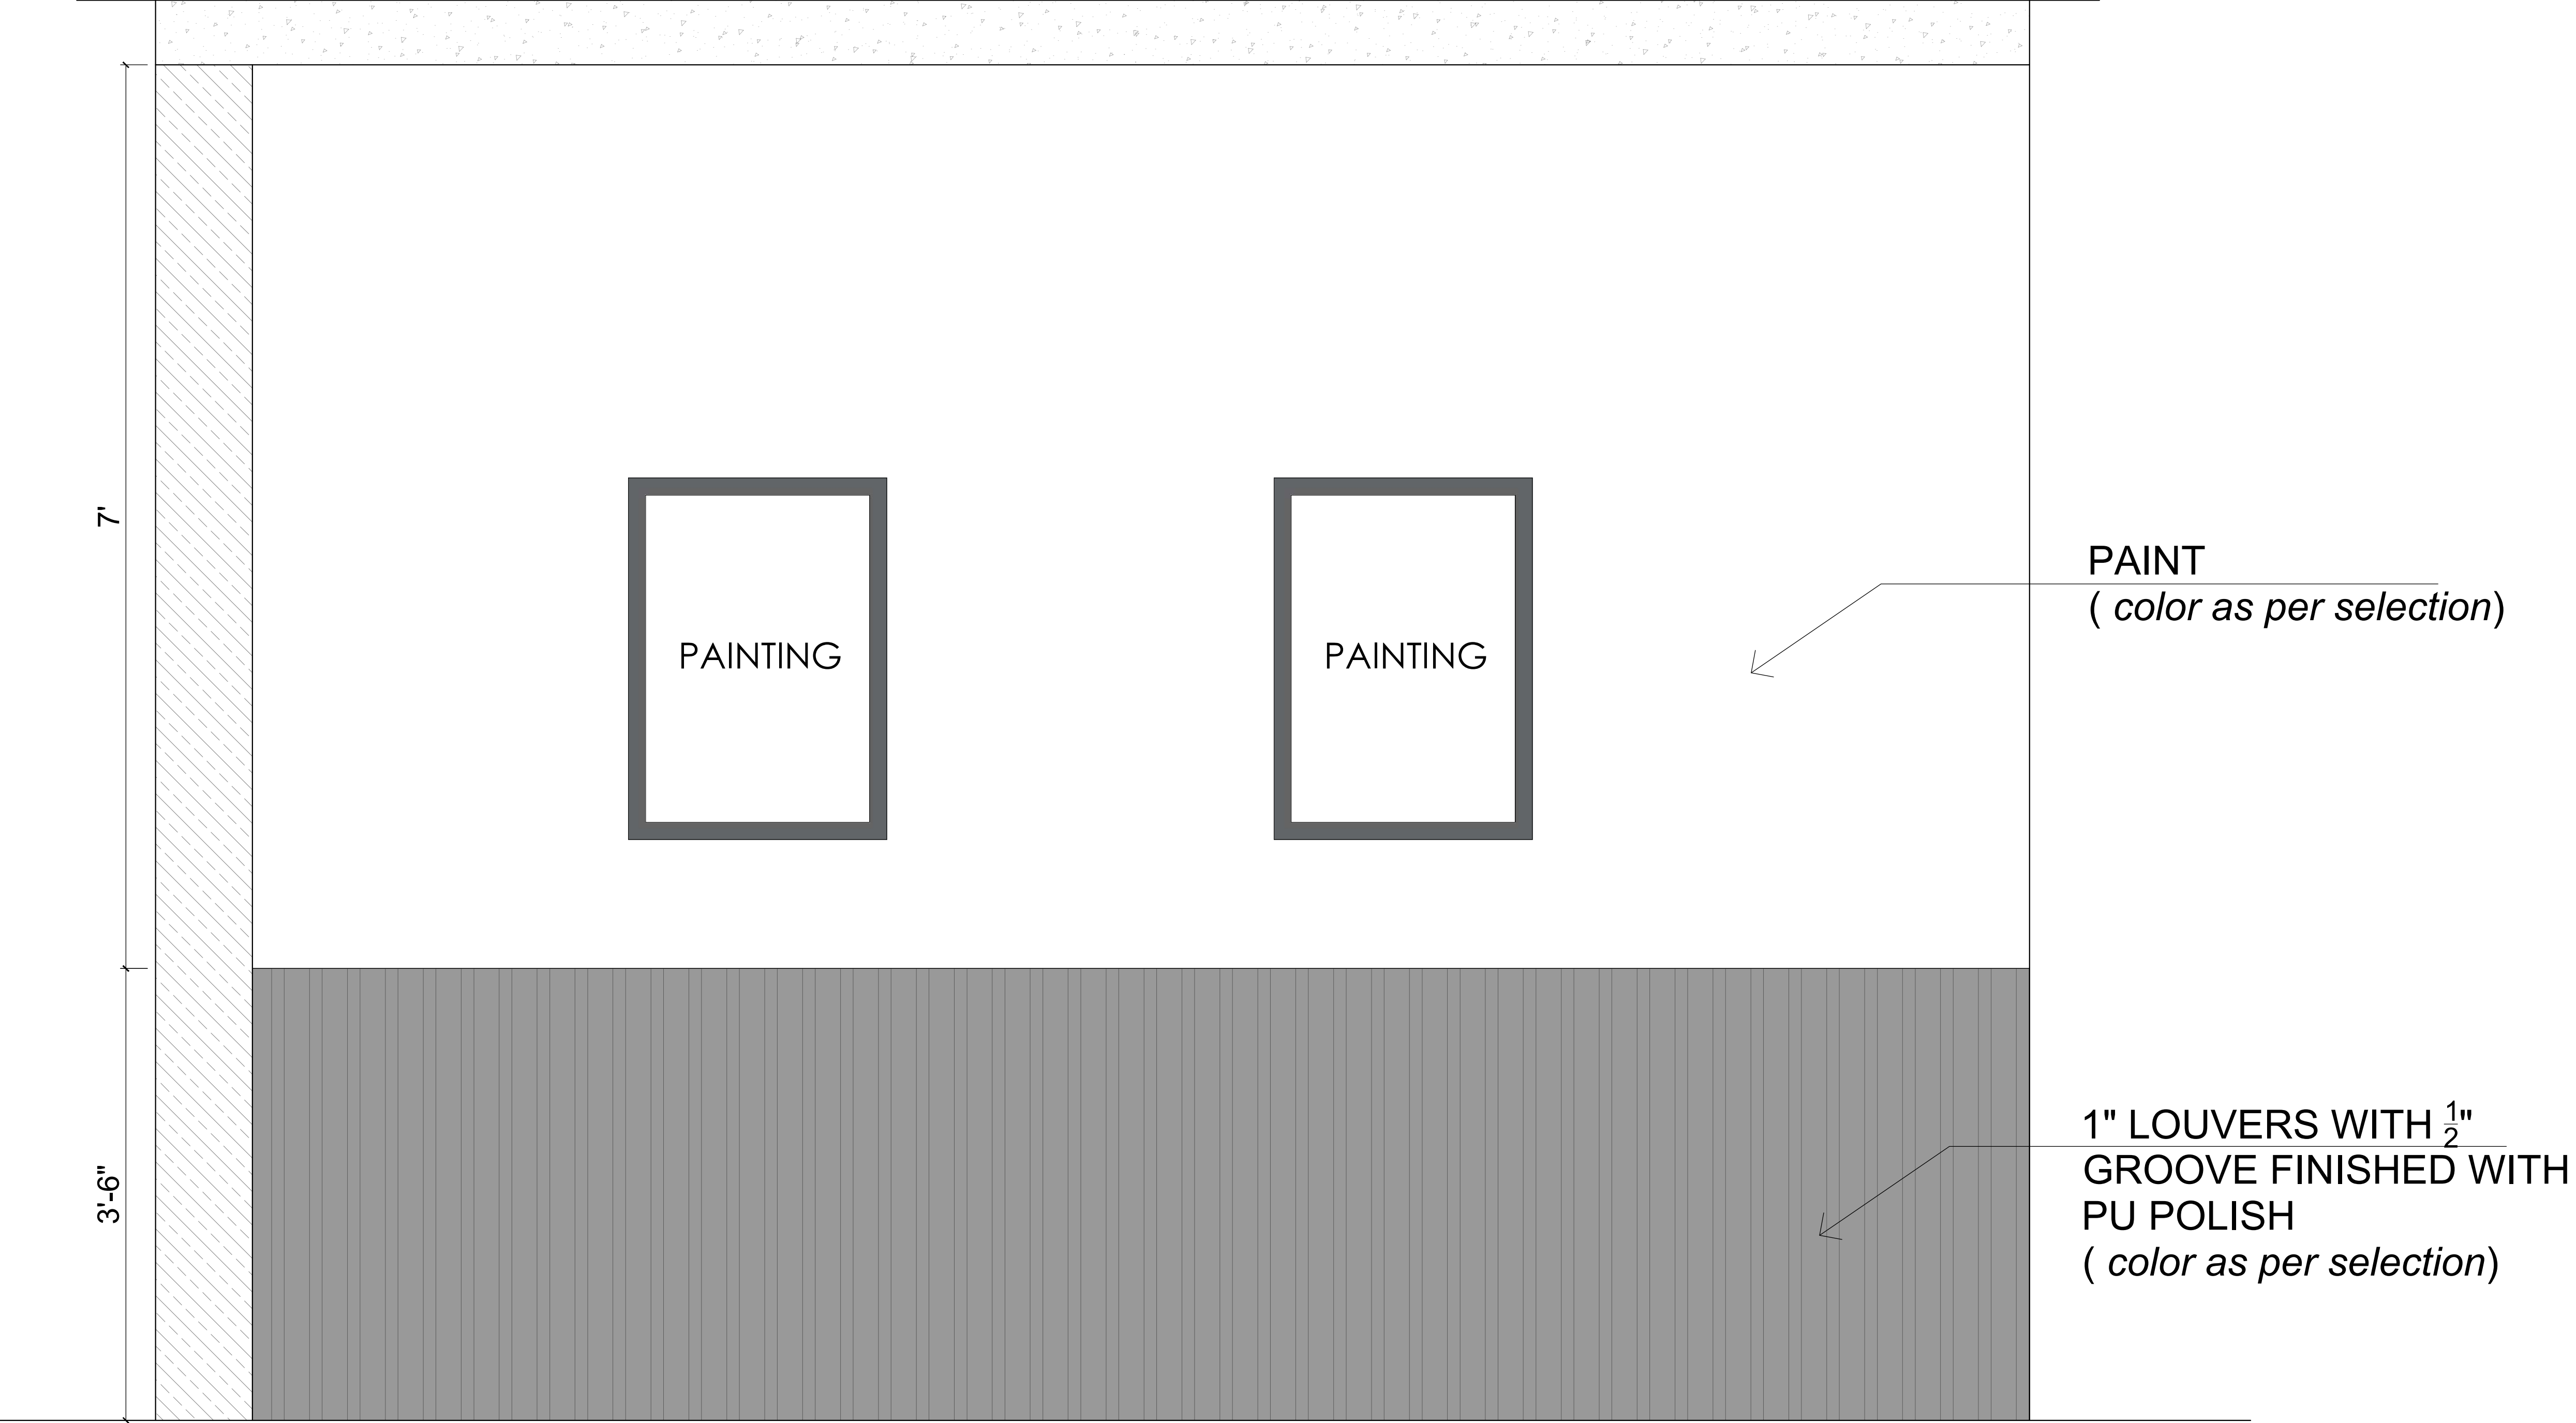

ELEVATION B

GENERAL NOTES

PROJECT NAME:
RGB STAFF TRAINING CENTER

DRAWING TITLE:
RECEPTION WORKING_
ELEVATION B

DRAWN BY:
AR. ITISHREE

CHECKED BY:
AR. DIVISHA

APPROVED BY:
AR. GOURAV

DATE:
28/06/2026

CLIENT

RGB
JAIPUR
XXXXXXXXXXXX,
YYYYYYYY,
YYYYY.
CONTACT NO-
E-MAIL :

ARCHITECT:
AARITRA ARCHITECTS

ARCHITECTS.INTERIORS
& LANDSCAPE
109 First Floor, AKS Tower
10 C Road Sardarpura
Jodhpur, Rajasthan
CONTACT NO-
7976149526
E-MAIL :
aaritraarchitects@gmail.com



PROJECT NO:
-

SCALE:
0:000


SHEET SIZE:
A4

DRAWING NO:
-

SHEET NO:
3 OF 5

REVISION:
-

UNIT:
-

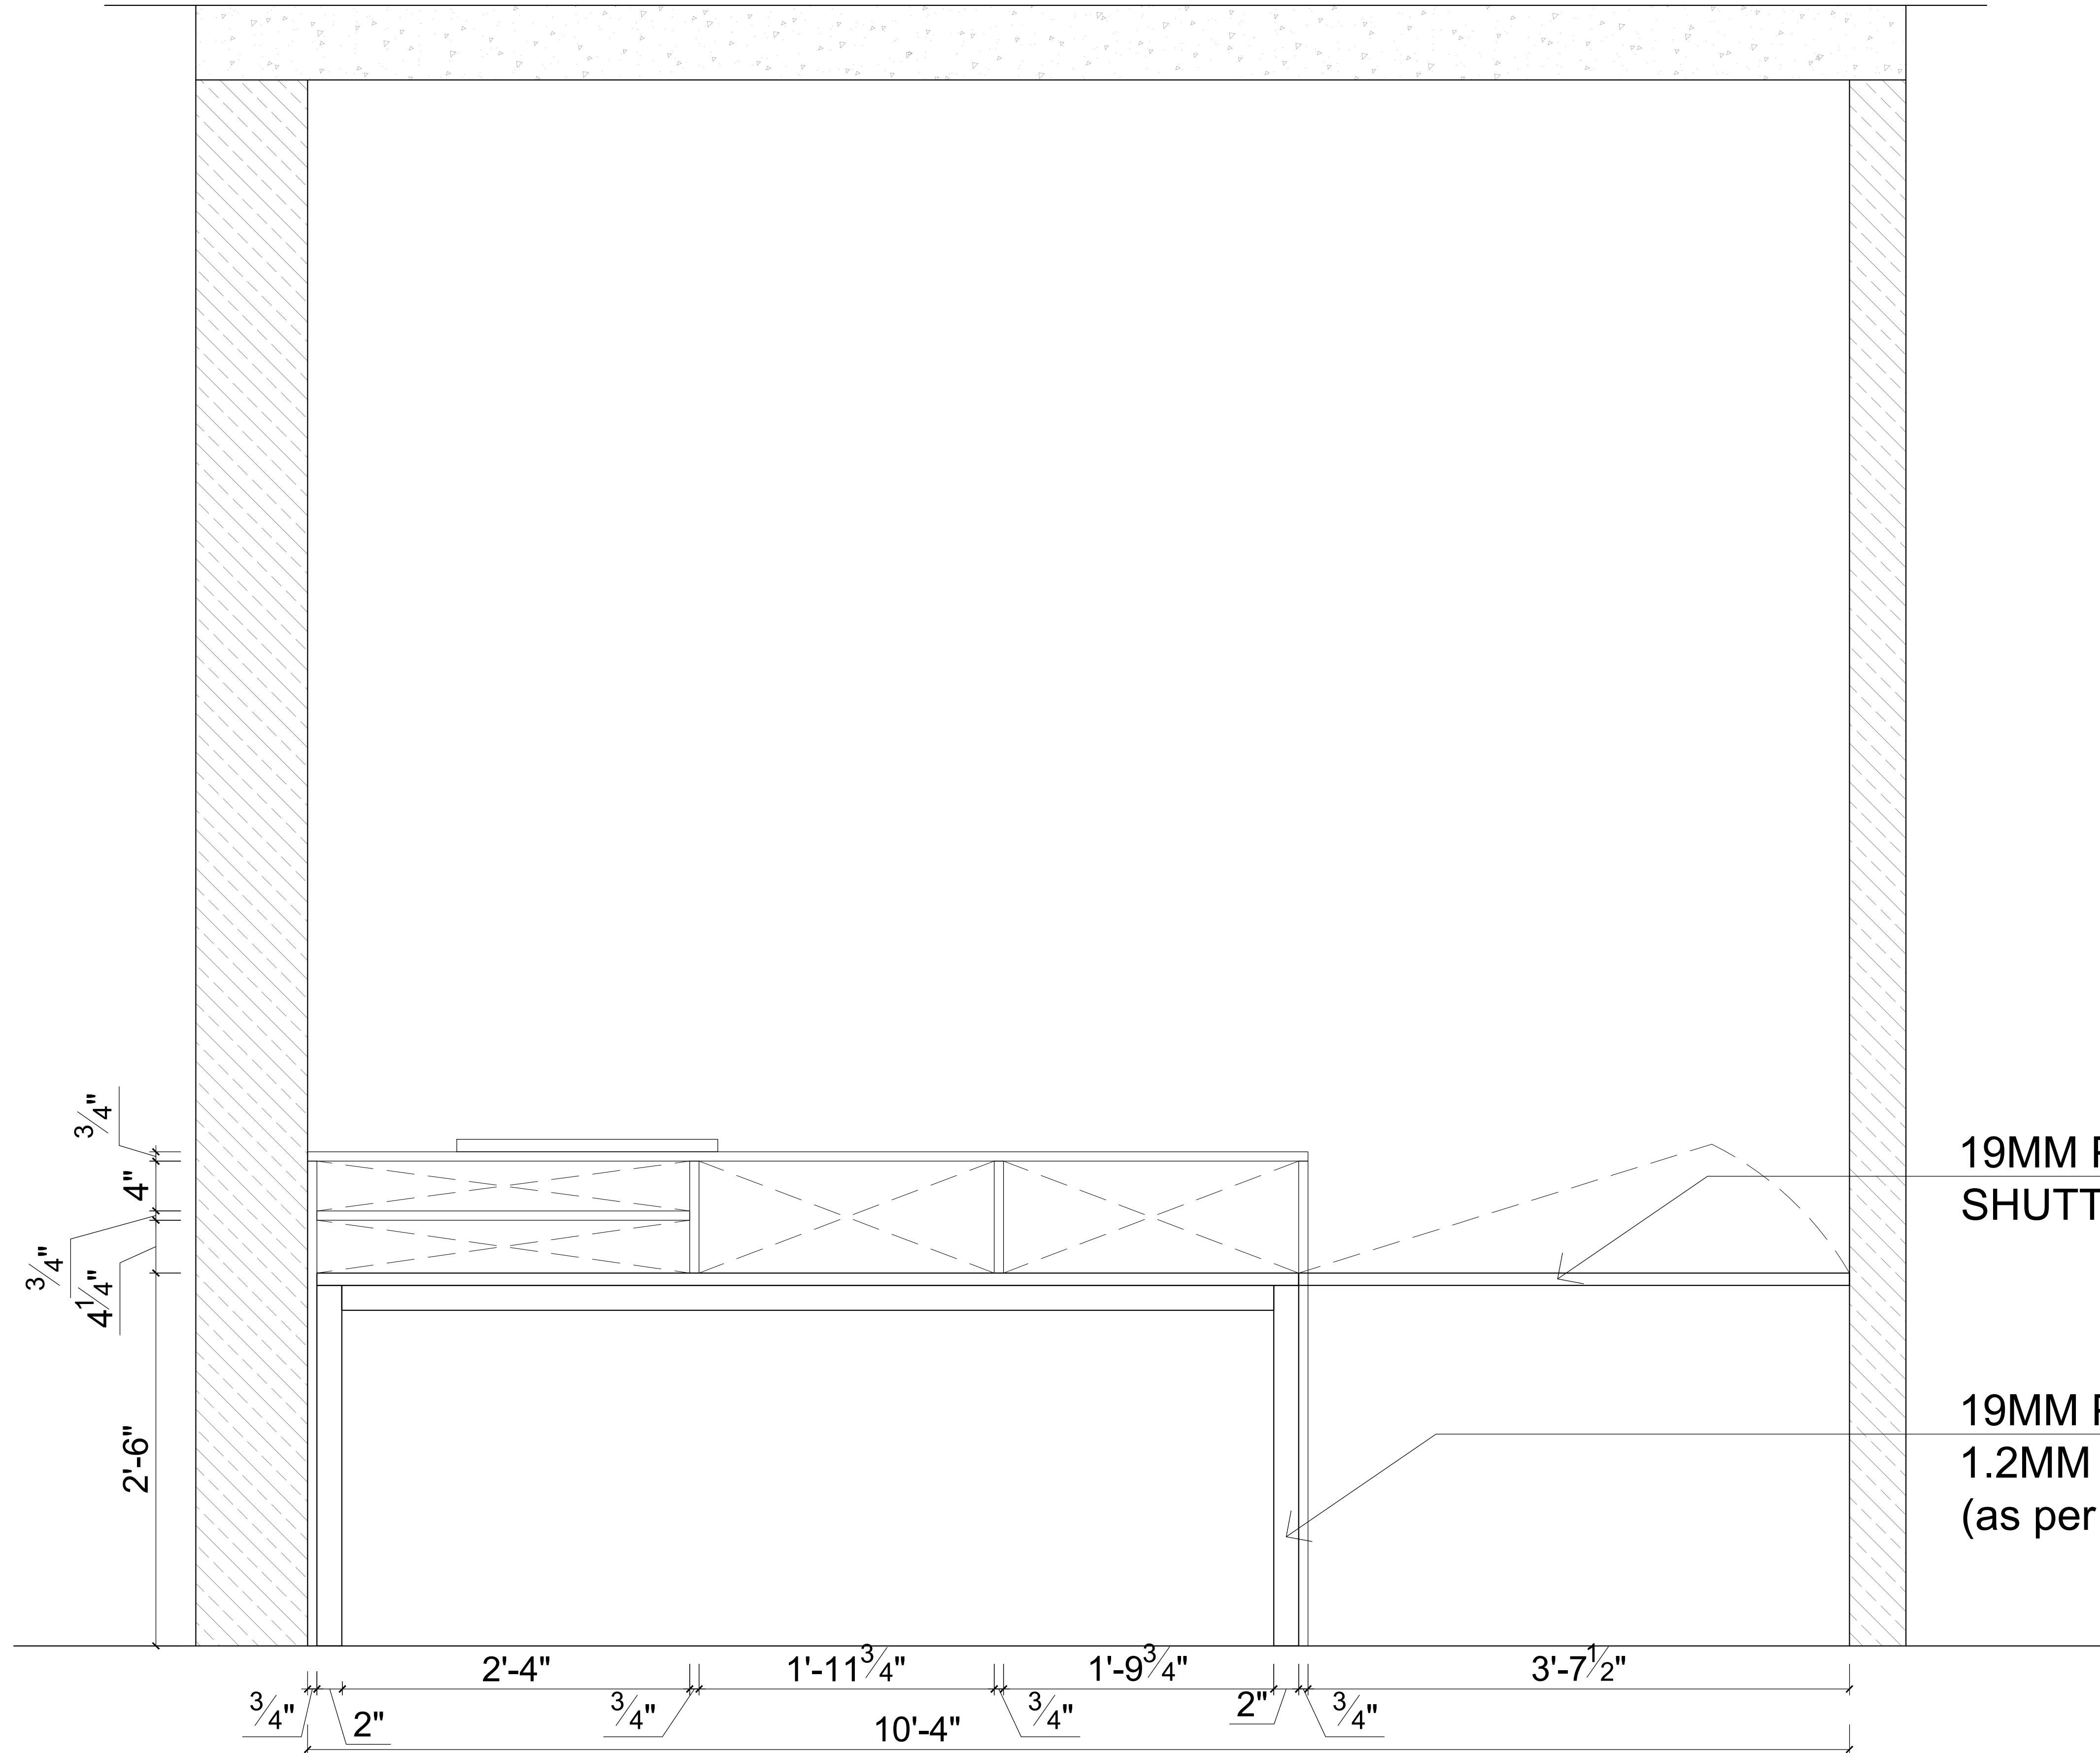

ELEVATION C

19MM PLY OPENABLE
SHUTTER

19MM PLY FINISH WITH
1.2MM LAMINATE FINISH
(as per selection)

GENERAL NOTES

PROJECT NAME:
RGB STAFF TRAINING CENTER

DRAWING TITLE:
RECEPTION WORKING_
ELEVATION C

DRAWN BY:
AR. ITISHREE

CHECKED BY:
AR. DIVISHA

APPROVED BY:
AR. GOURAV

DATE:
28/06/2026

CLIENT

RGB
JAIPUR
XXXXXXXXXXXX,
YYYYYYYY,
YYYYY.
CONTACT NO-
E-MAIL :

ARCHITECT:
AARITRA ARCHITECTS

ARCHITECTS.INTERIORS
& LANDSCAPE
109 First Floor, AKS Tower
10 C Road Sardarpura
Jodhpur, Rajasthan
CONTACT NO-
7976149526
E-MAIL :
aaritraarchitects@gmail.com



PROJECT NO:
-

SCALE:
0:000


SHEET SIZE:
A4


DRAWING NO:
-

SHEET NO:
4 OF 5

REVISION:
-

UNIT:
-

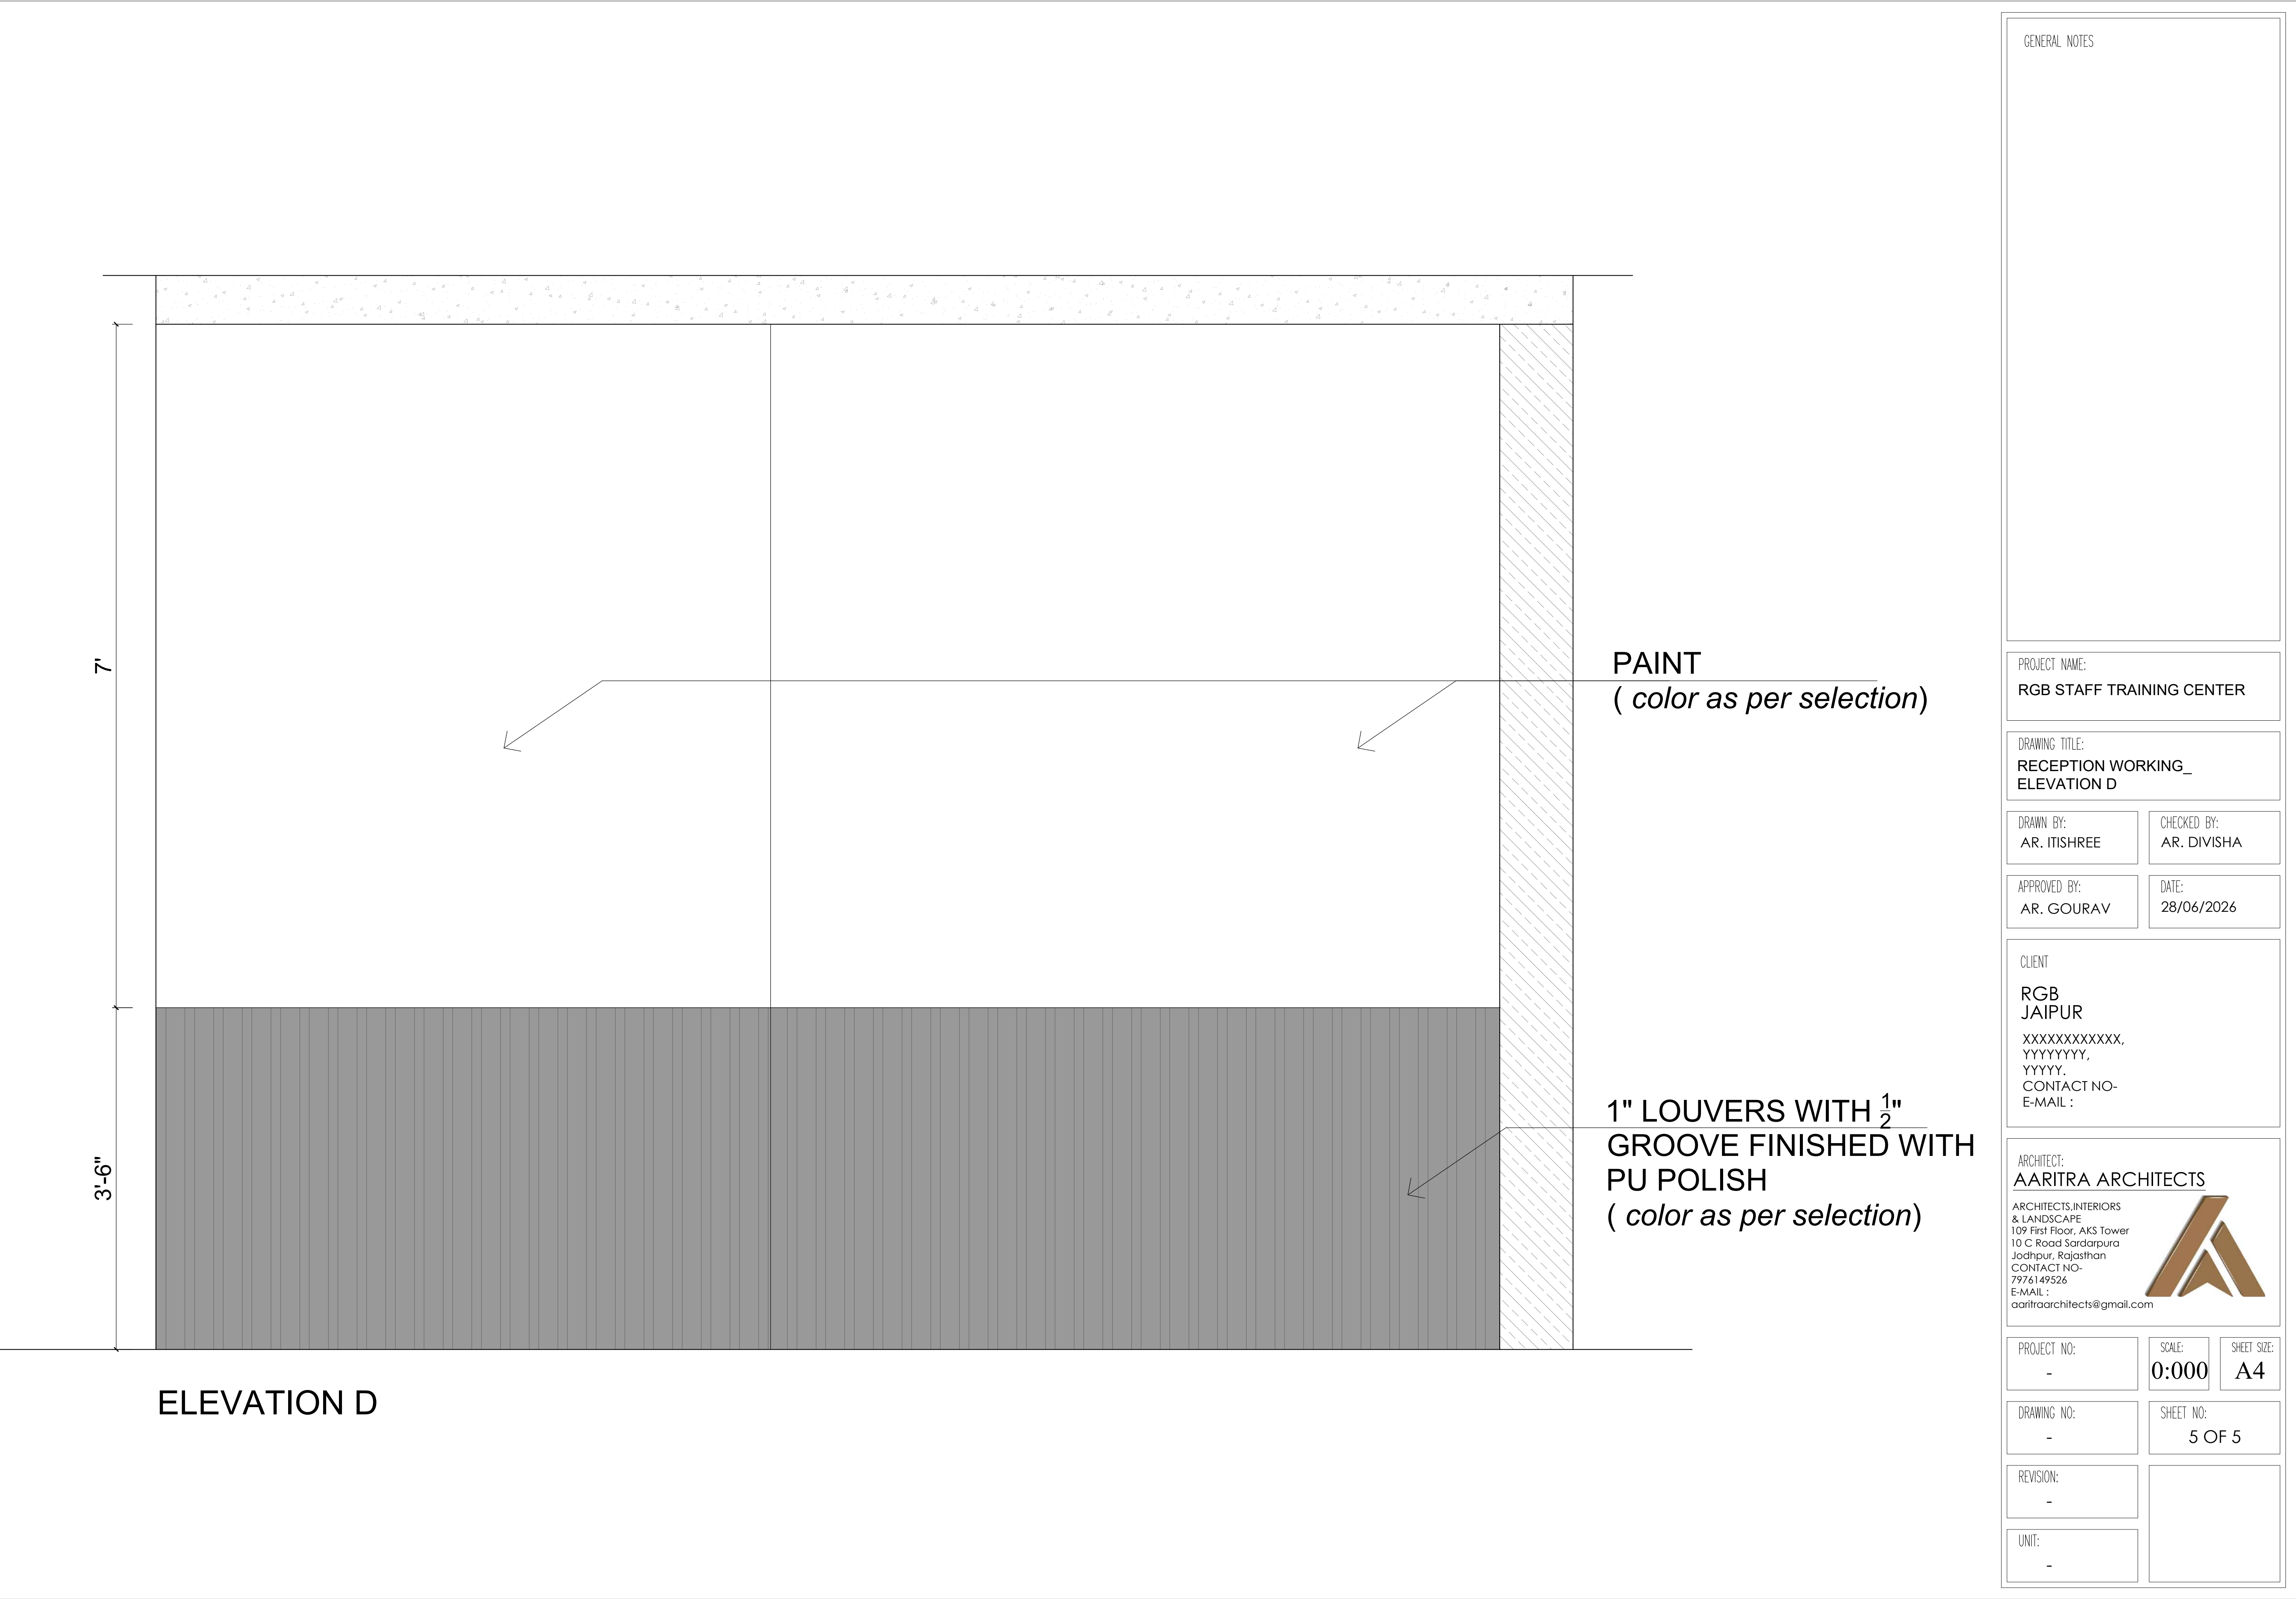

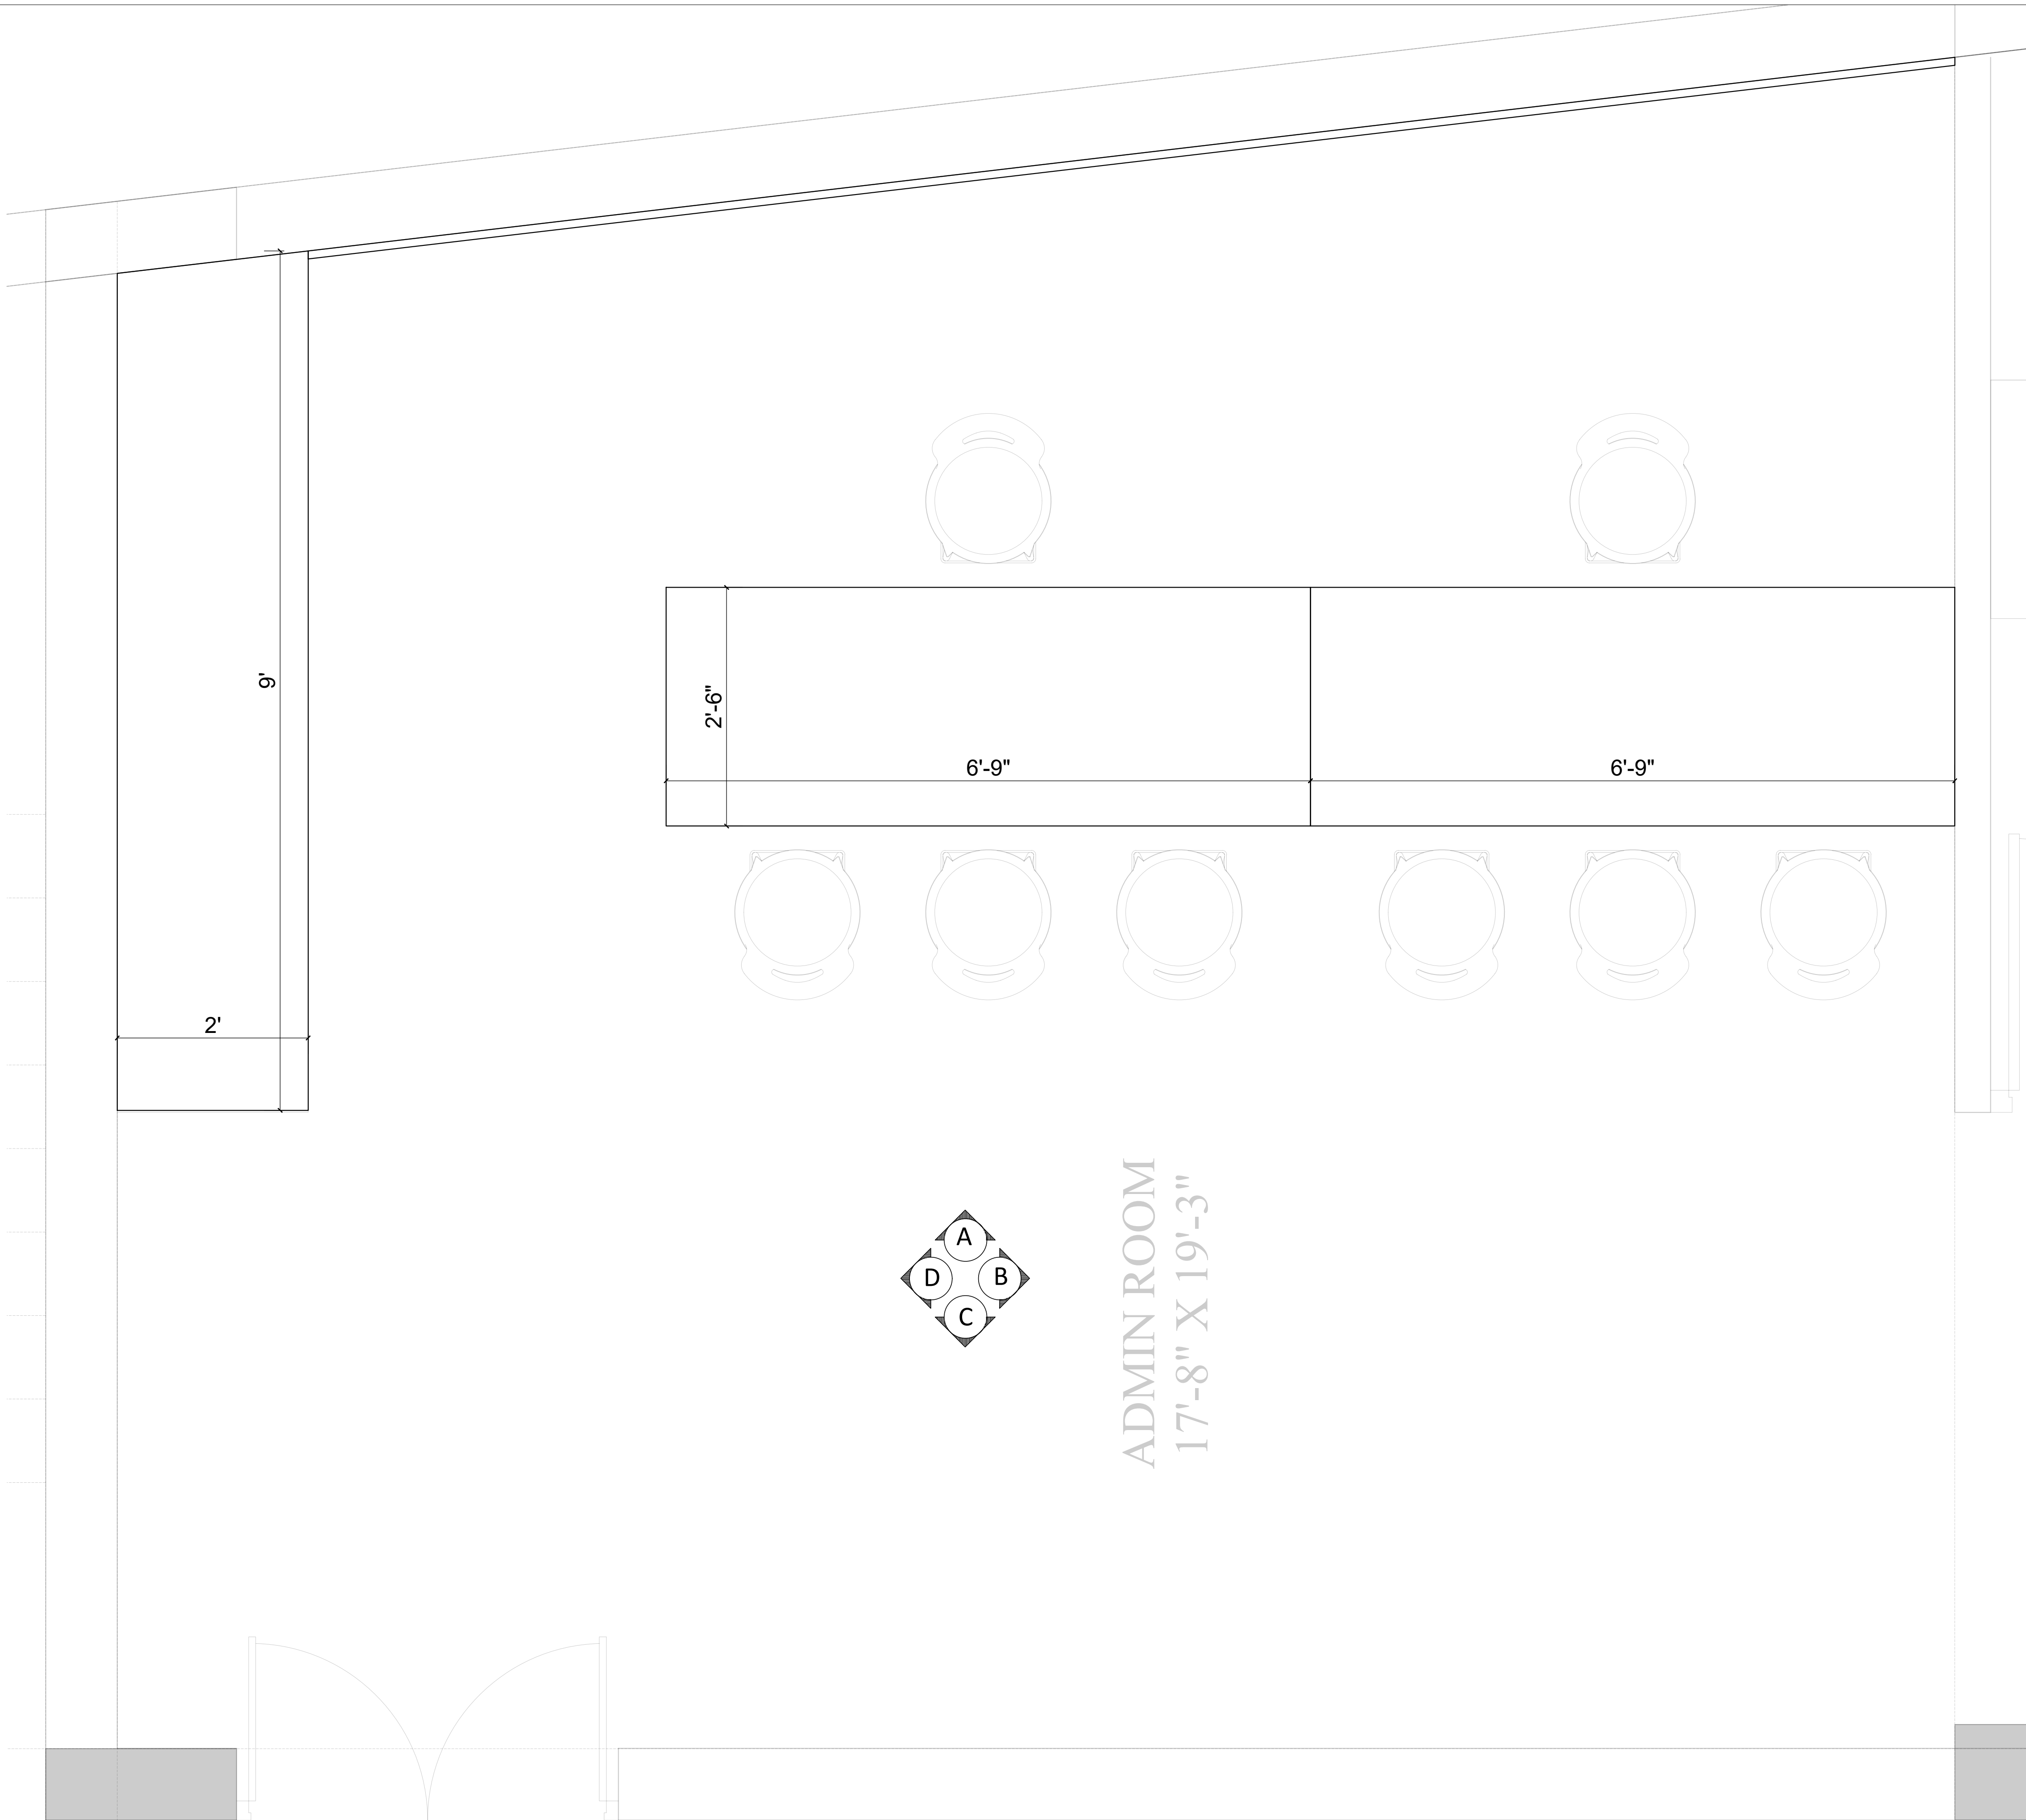

GENERAL NOTES

PROJECT NAME:
RGB STAFF TRAINING CENTER

DRAWING TITLE:
ADMIN AREA WORKING_
PLAN

DRAWN BY:
AR. ITISHREE

CHECKED BY:
AR. DIVISHA

APPROVED BY:
AR. GOURAV

DATE:
28/06/2026

CLIENT

RGB
JAIPUR

XXXXXXXXXXXX,
YYYYYYYY,
YYYYY.
CONTACT NO-
E-MAIL :

ARCHITECT:
AARITRA ARCHITECTS

ARCHITECTS.INTERIORS
& LANDSCAPE
109 First Floor, AKS Tower
10 C Road Sardarpura
Jodhpur, Rajasthan
CONTACT NO-
7976149526
E-MAIL :
aaritraarchitects@gmail.com



PROJECT NO:
-

SCALE:
0:000


SHEET SIZE:
A4

DRAWING NO:
-

SHEET NO:
1 OF 5

REVISION:
-

UNIT:
-

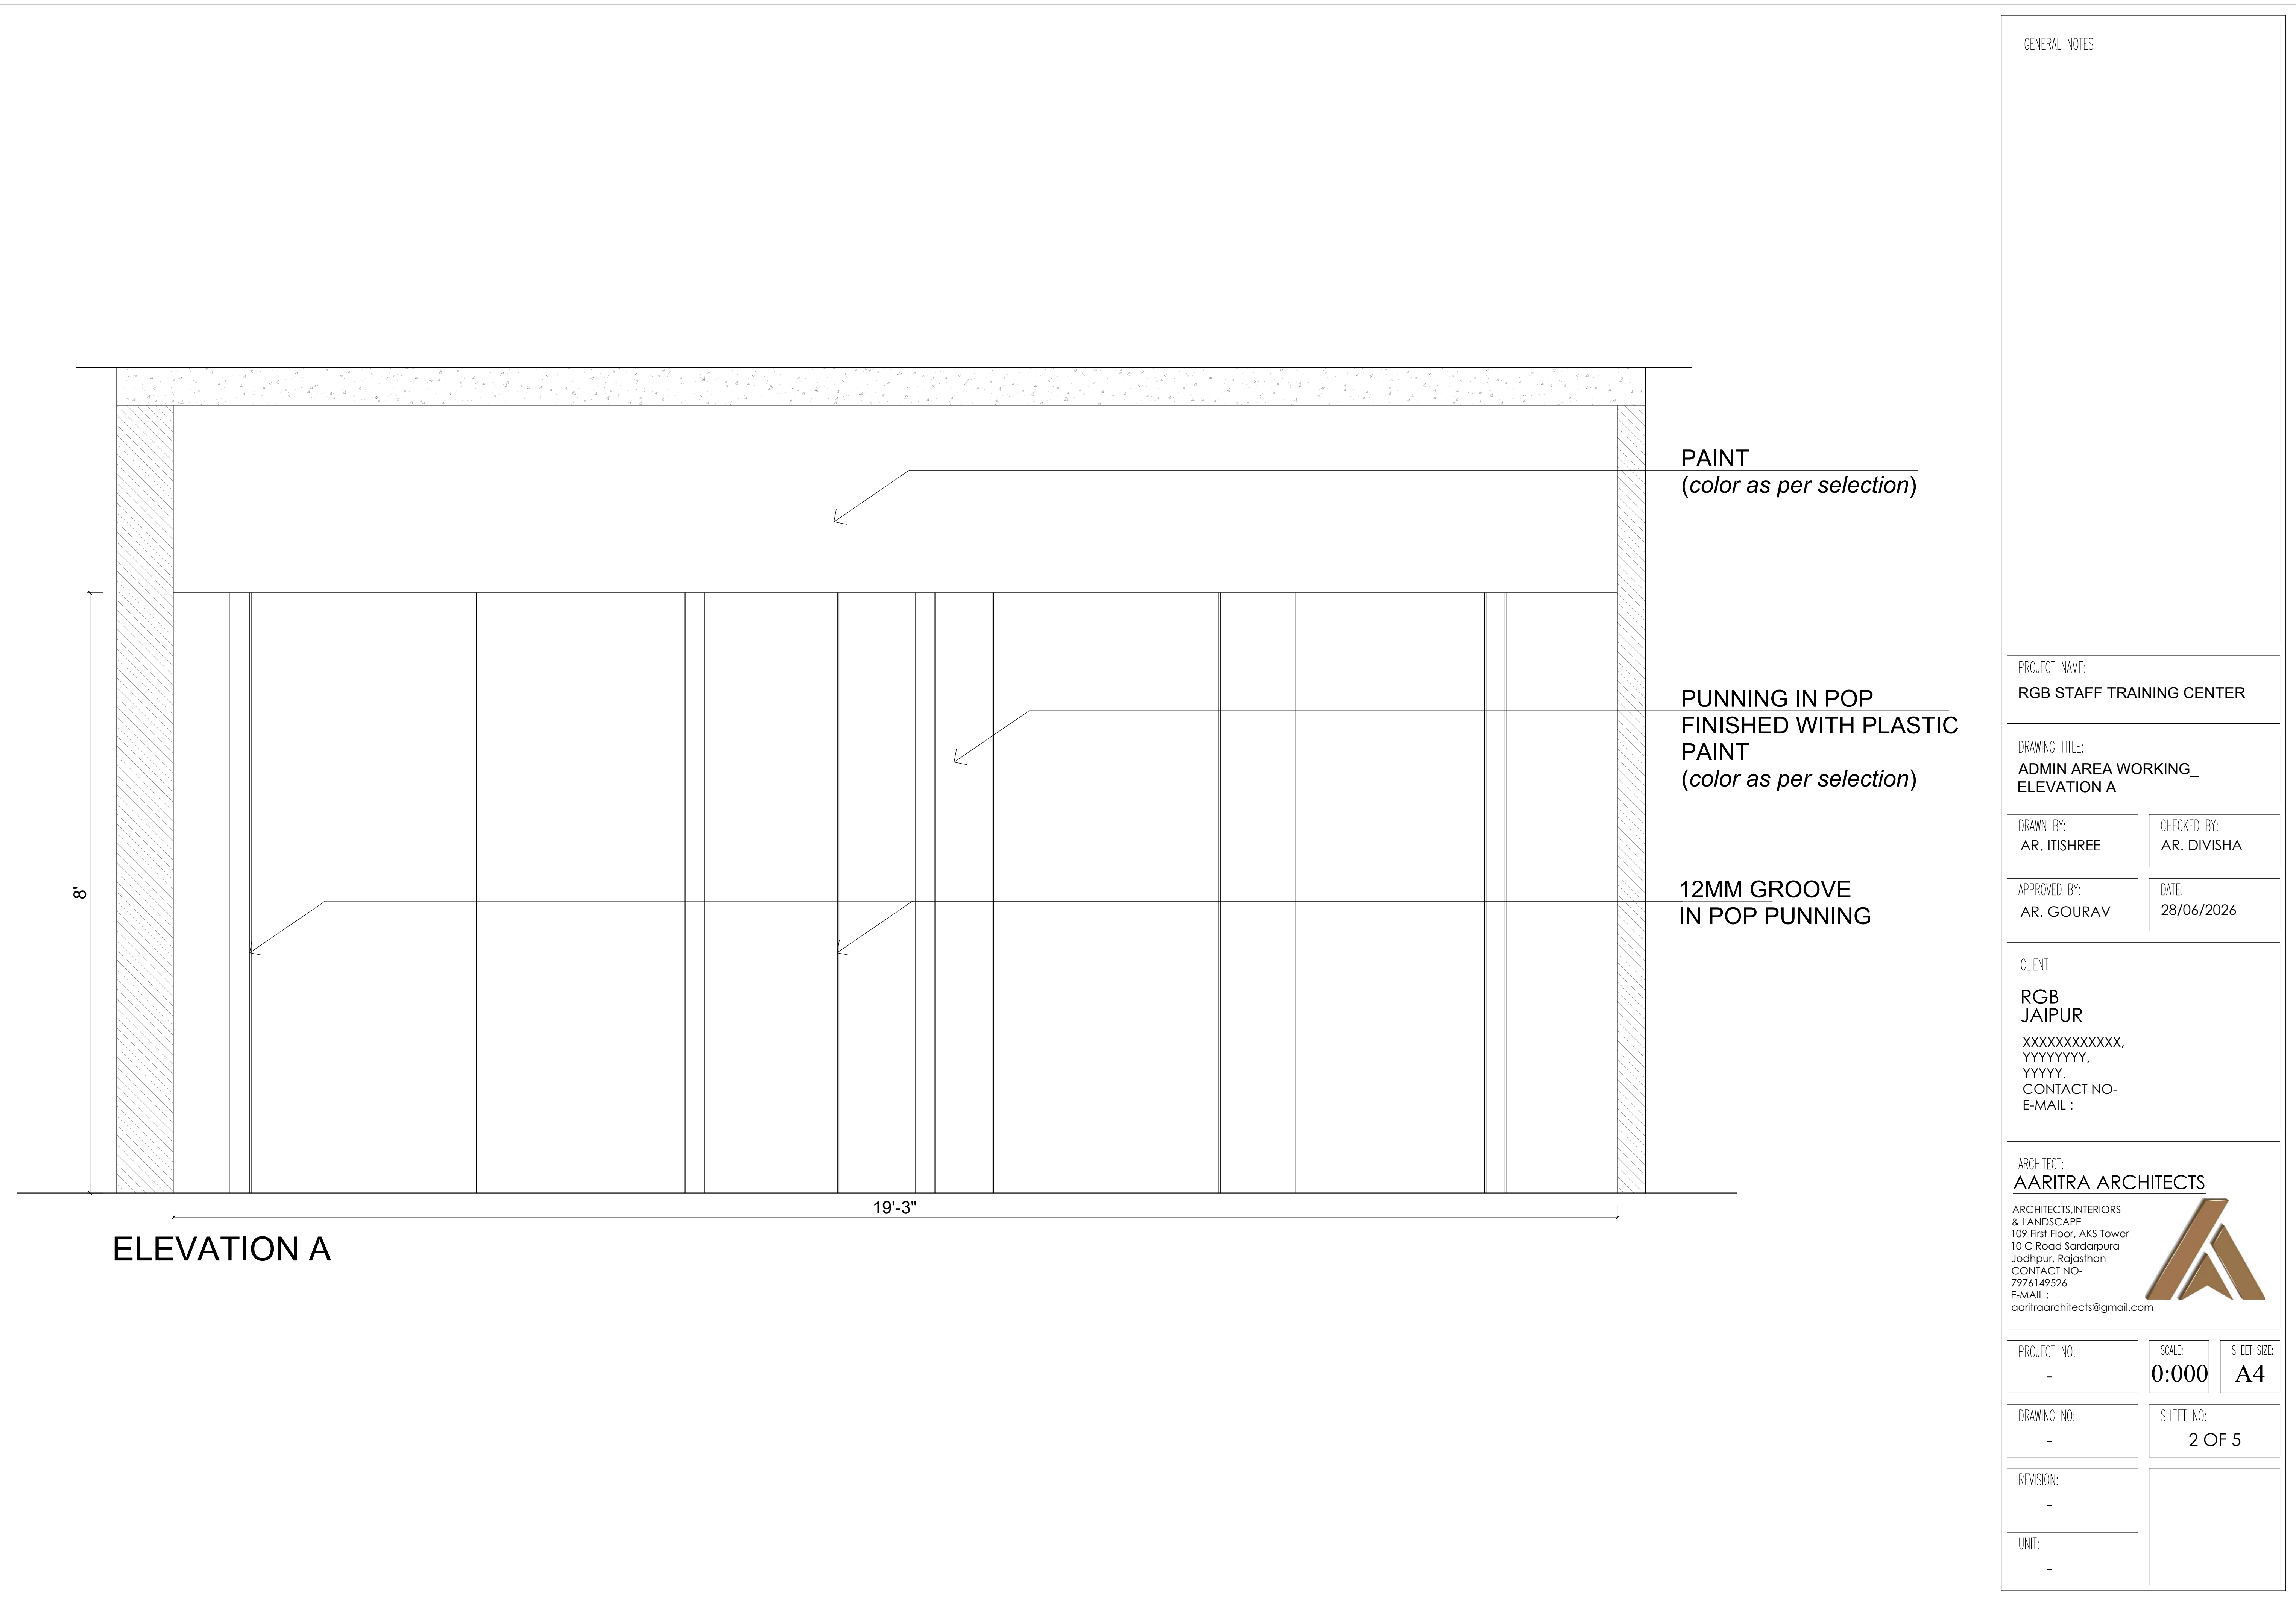

GENERAL NOTES

PROJECT NAME:
RGB STAFF TRAINING CENTER

DRAWING TITLE:
ADMIN AREA WORKING_
ELEVATION A

DRAWN BY:
AR. ITISHREE

CHECKED BY:
AR. DIVISHA

APPROVED BY:
AR. GOURAV

DATE:
28/06/2026

CLIENT

RGB
JAIPUR

XXXXXXXXXXXX,
YYYYYYYY,
YYYYY.
CONTACT NO-
E-MAIL :

ARCHITECT:
AARITRA ARCHITECTS

ARCHITECTS,INTERIORS
& LANDSCAPE
109 First Floor, AKS Tower
10 C Road Sardarpura
Jodhpur, Rajasthan
CONTACT NO-
7976149526
E-MAIL :
aaritraarchitects@gmail.com



PROJECT NO:
-

SCALE:
0:000


SHEET SIZE:
A4

DRAWING NO:
-

SHEET NO:
2 OF 5

REVISION:
-

UNIT:
-

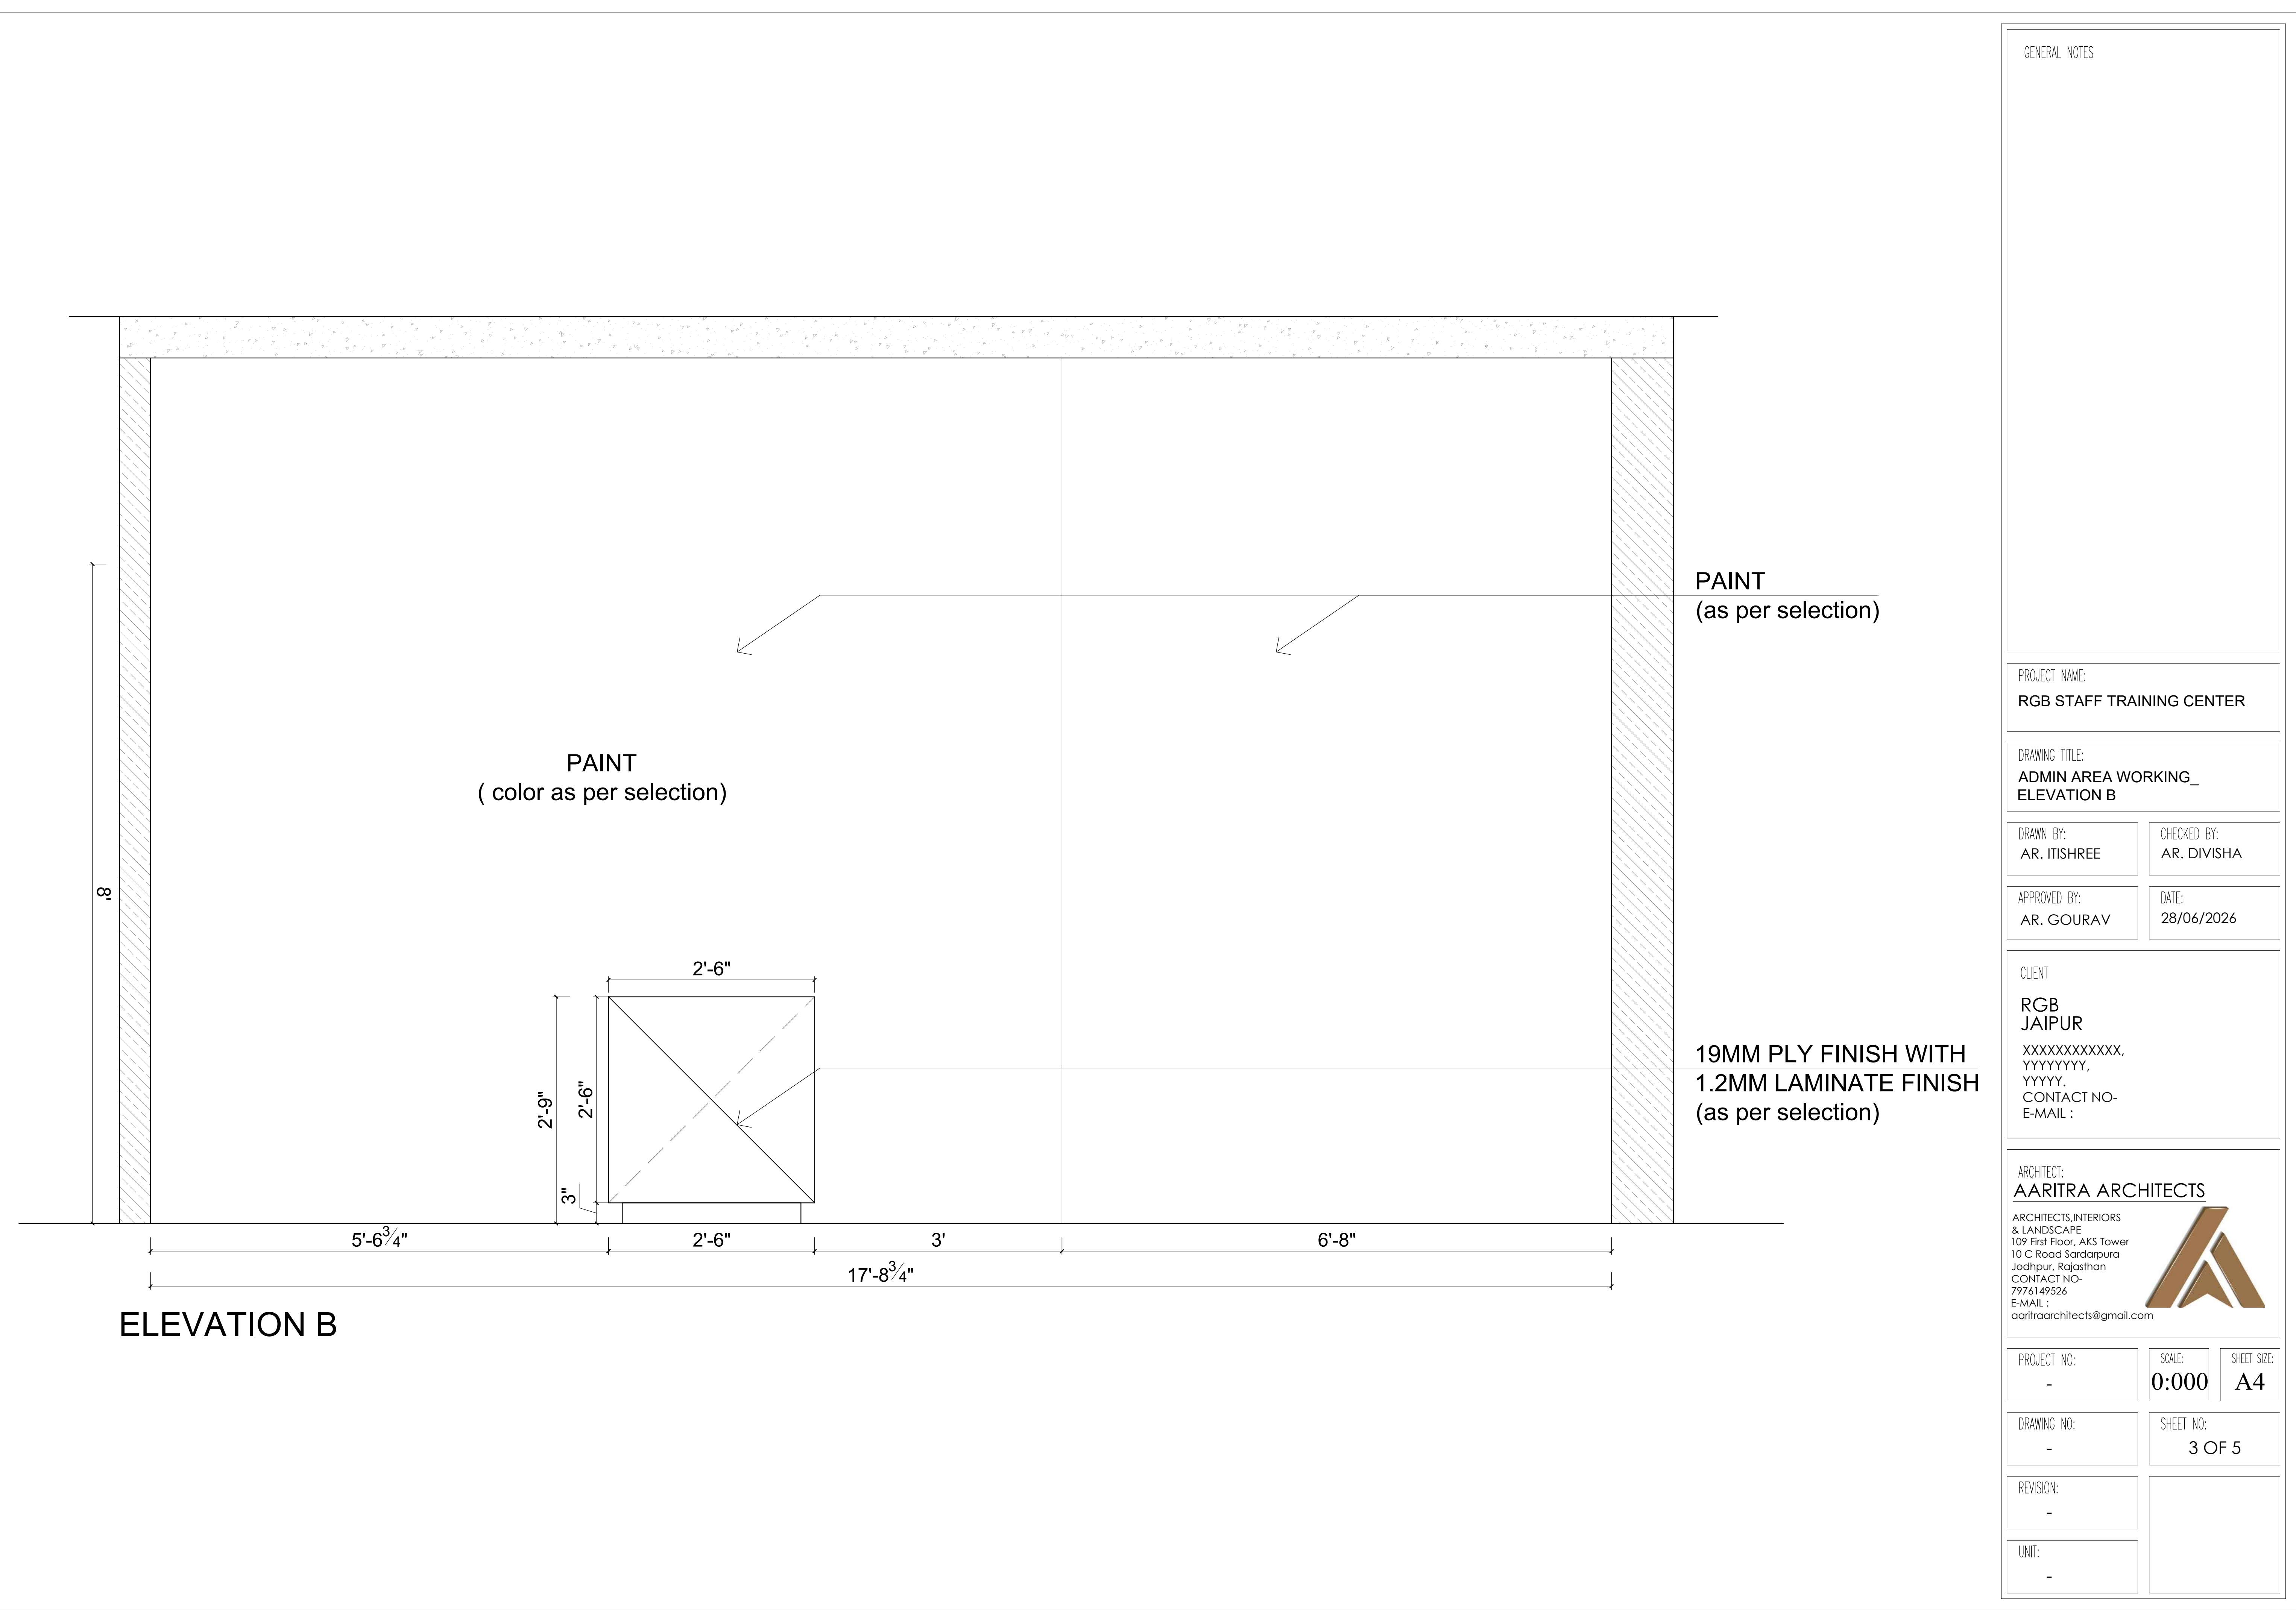

GENERAL NOTES

PROJECT NAME:
RGB STAFF TRAINING CENTER

DRAWING TITLE:
ADMIN AREA WORKING_
ELEVATION B

DRAWN BY:
AR. ITISHREE

CHECKED BY:
AR. DIVISHA

APPROVED BY:
AR. GOURAV

DATE:
28/06/2026

CLIENT

RGB
JAIPUR
XXXXXXXXXXXX,
YYYYYYYY,
YYYYY.
CONTACT NO-
E-MAIL :

ARCHITECT:
AARITRA ARCHITECTS

ARCHITECTS.INTERIORS
& LANDSCAPE
109 First Floor, AKS Tower
10 C Road Sardarpura
Jodhpur, Rajasthan
CONTACT NO-
7976149526
E-MAIL :
aaritraarchitects@gmail.com



PROJECT NO:
-

SCALE:
0:000


SHEET SIZE:
A4

DRAWING NO:
-

SHEET NO:
3 OF 5

REVISION:
-

UNIT:
-

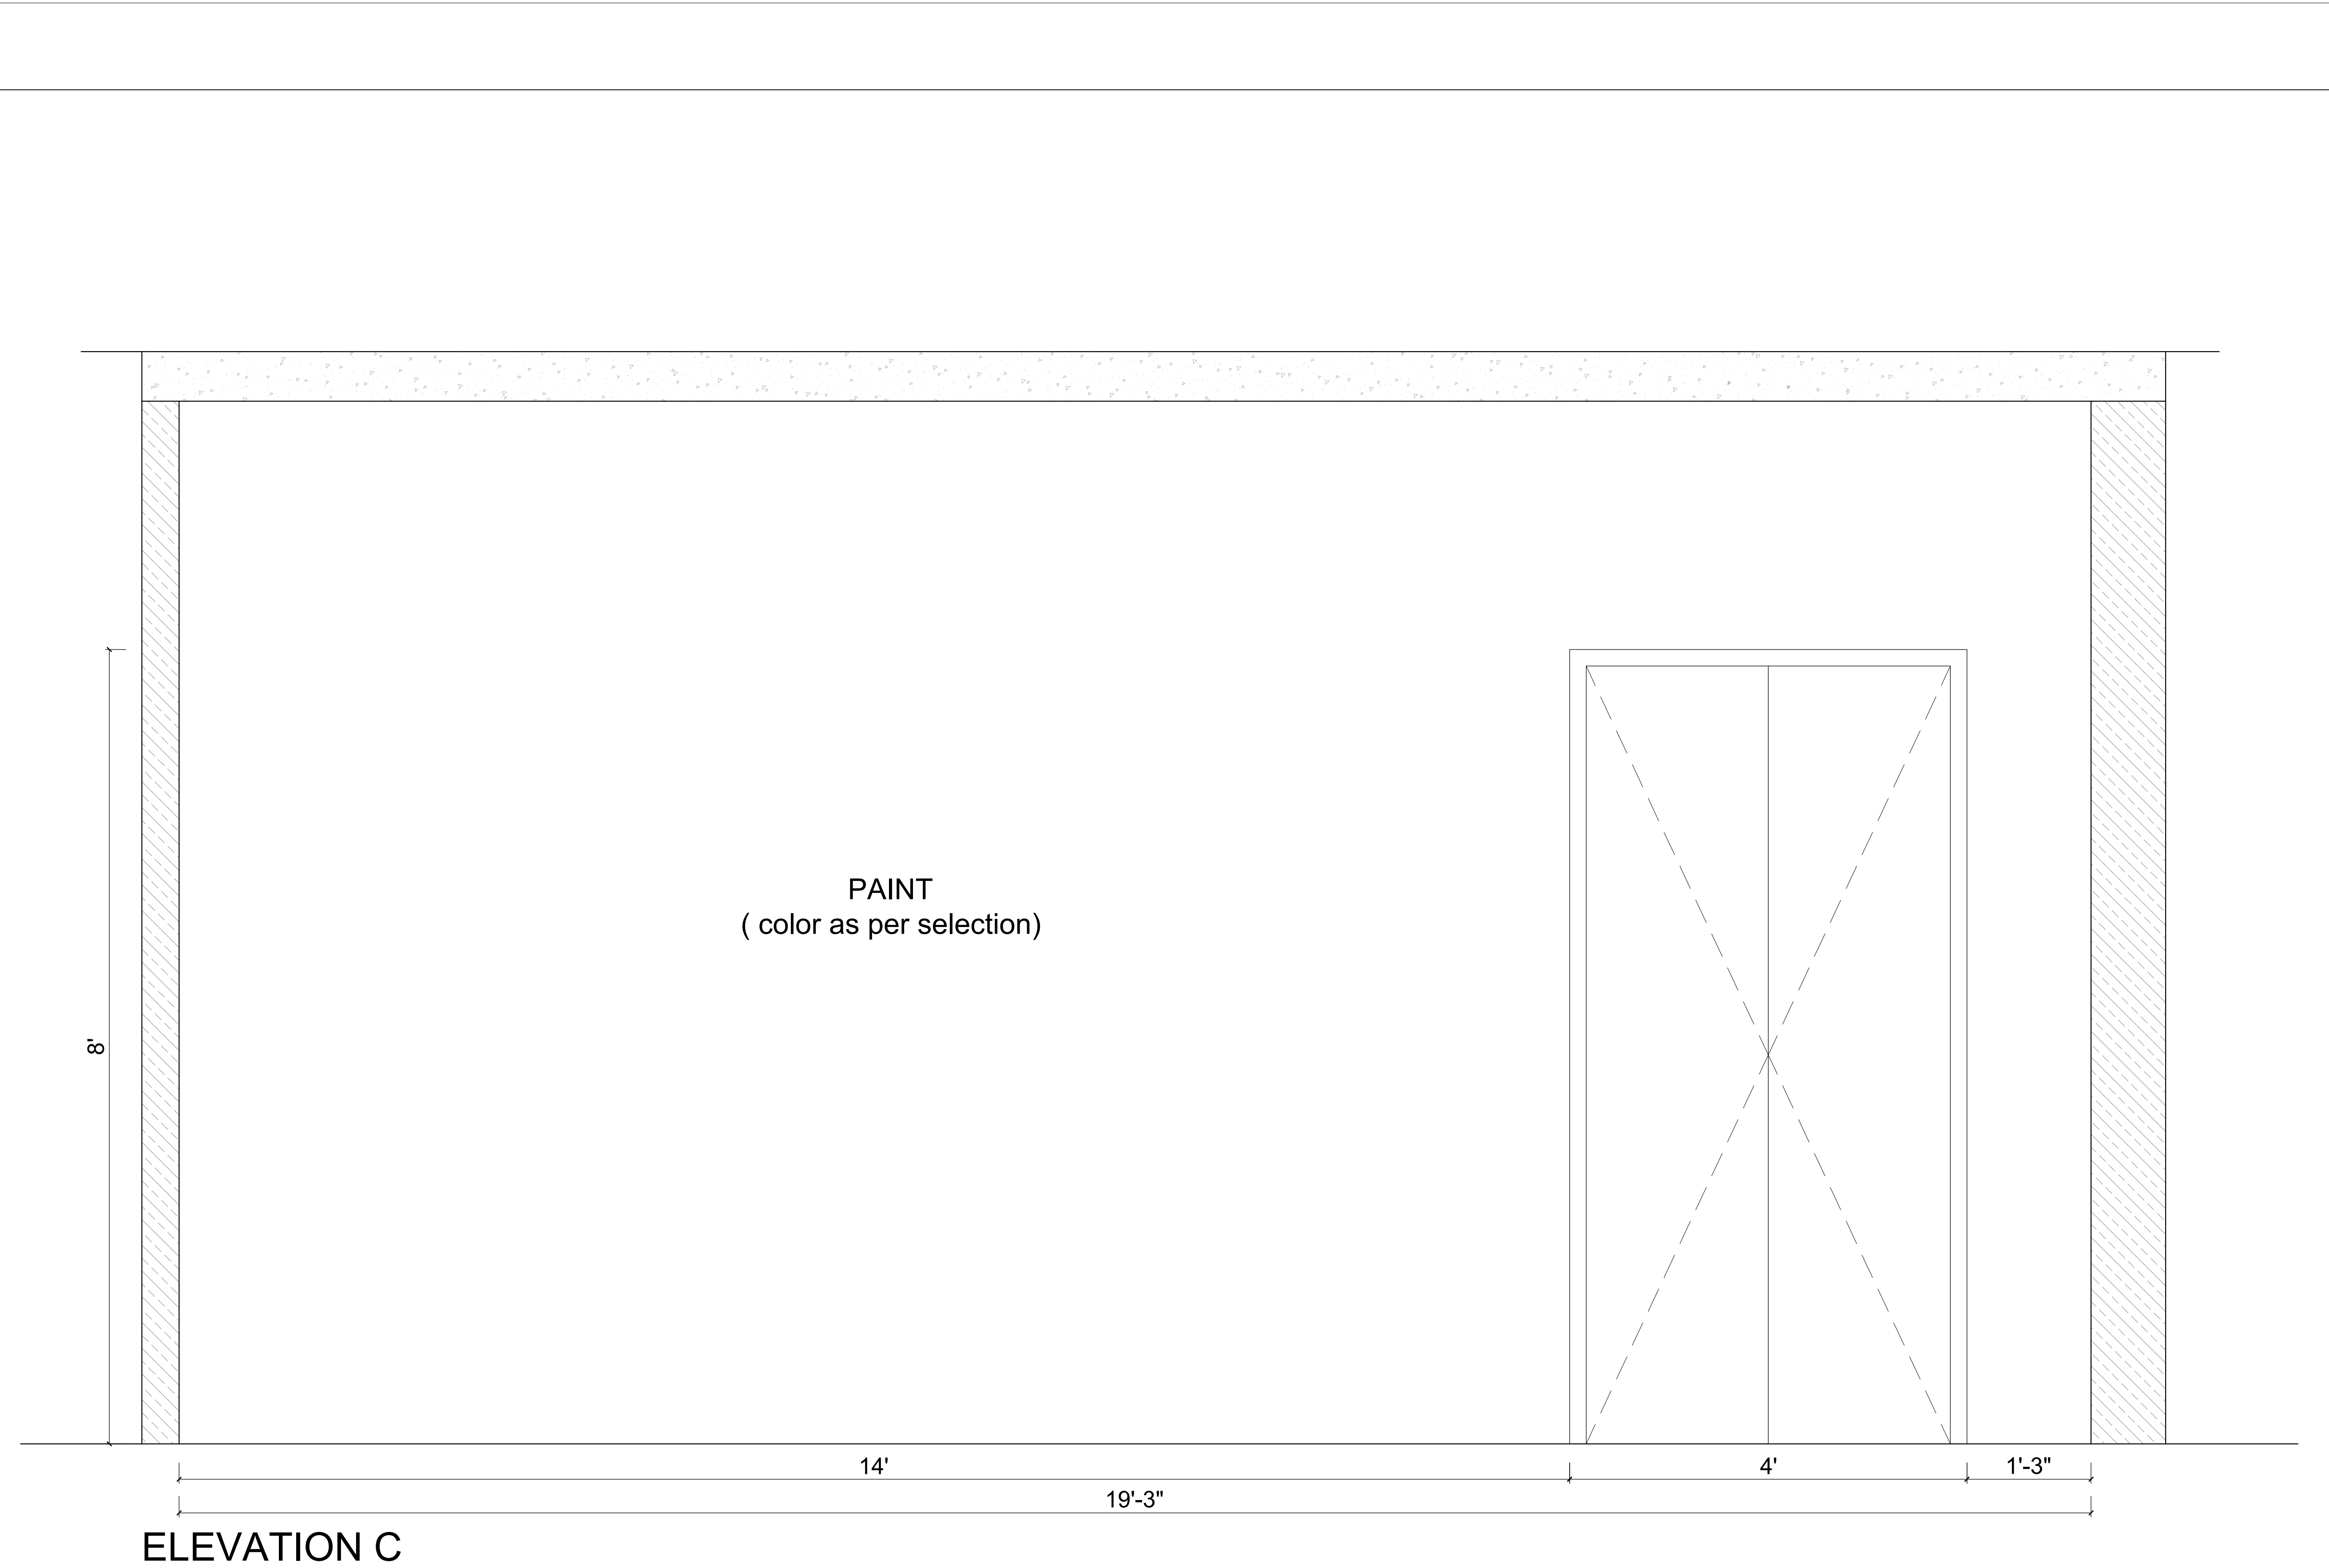

ELEVATION C

GENERAL NOTES

PROJECT NAME:
RGB STAFF TRAINING CENTER

DRAWING TITLE:
ADMIN AREA WORKING_
ELEVATION C

DRAWN BY:
AR. ITISHREE

CHECKED BY:
AR. DIVISHA

APPROVED BY:
AR. GOURAV

DATE:
28/06/2026

CLIENT

RGB
JAIPUR
XXXXXXXXXXXX,
YYYYYYYY,
YYYYY.
CONTACT NO-
E-MAIL :

ARCHITECT:
AARITRA ARCHITECTS

ARCHITECTS.INTERIORS
& LANDSCAPE
109 First Floor, AKS Tower
10 C Road Sardarpura
Jodhpur, Rajasthan
CONTACT NO-
7976149526
E-MAIL :
aaritraarchitects@gmail.com



PROJECT NO:
-

SCALE:
0:000


SHEET SIZE:
A4


DRAWING NO:
-

SHEET NO:
4 OF 5

REVISION:
-

UNIT:
-

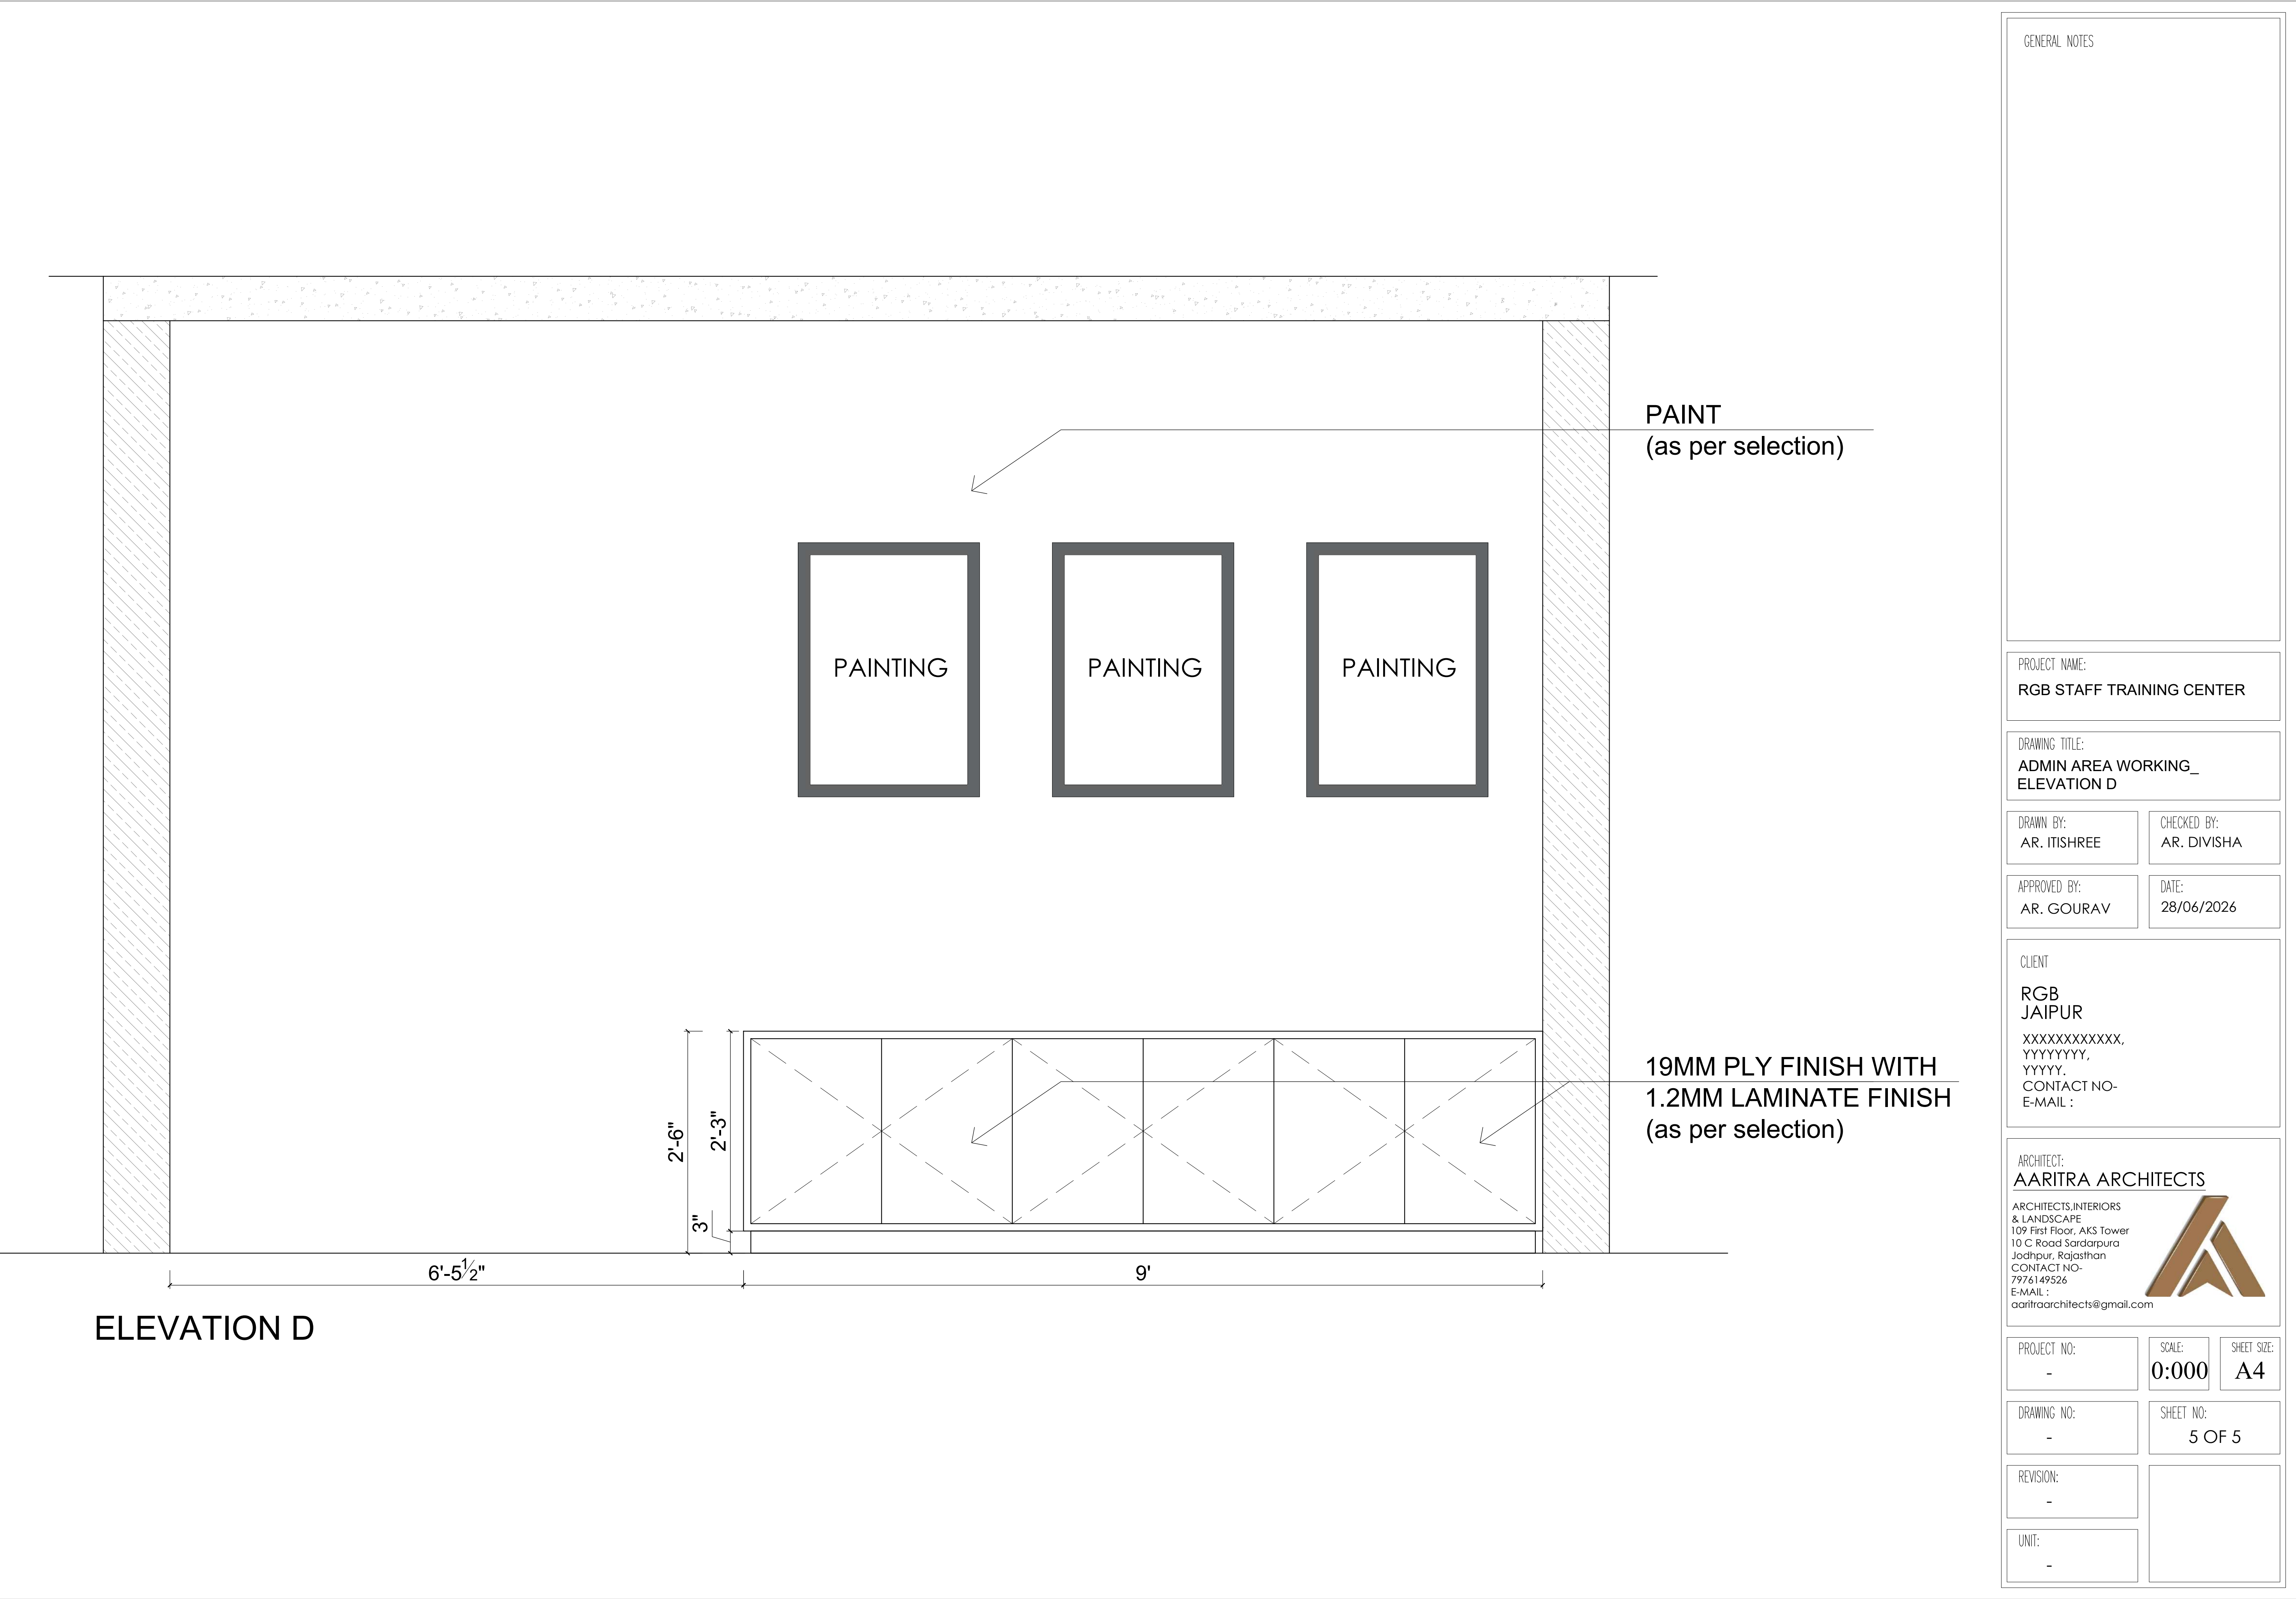

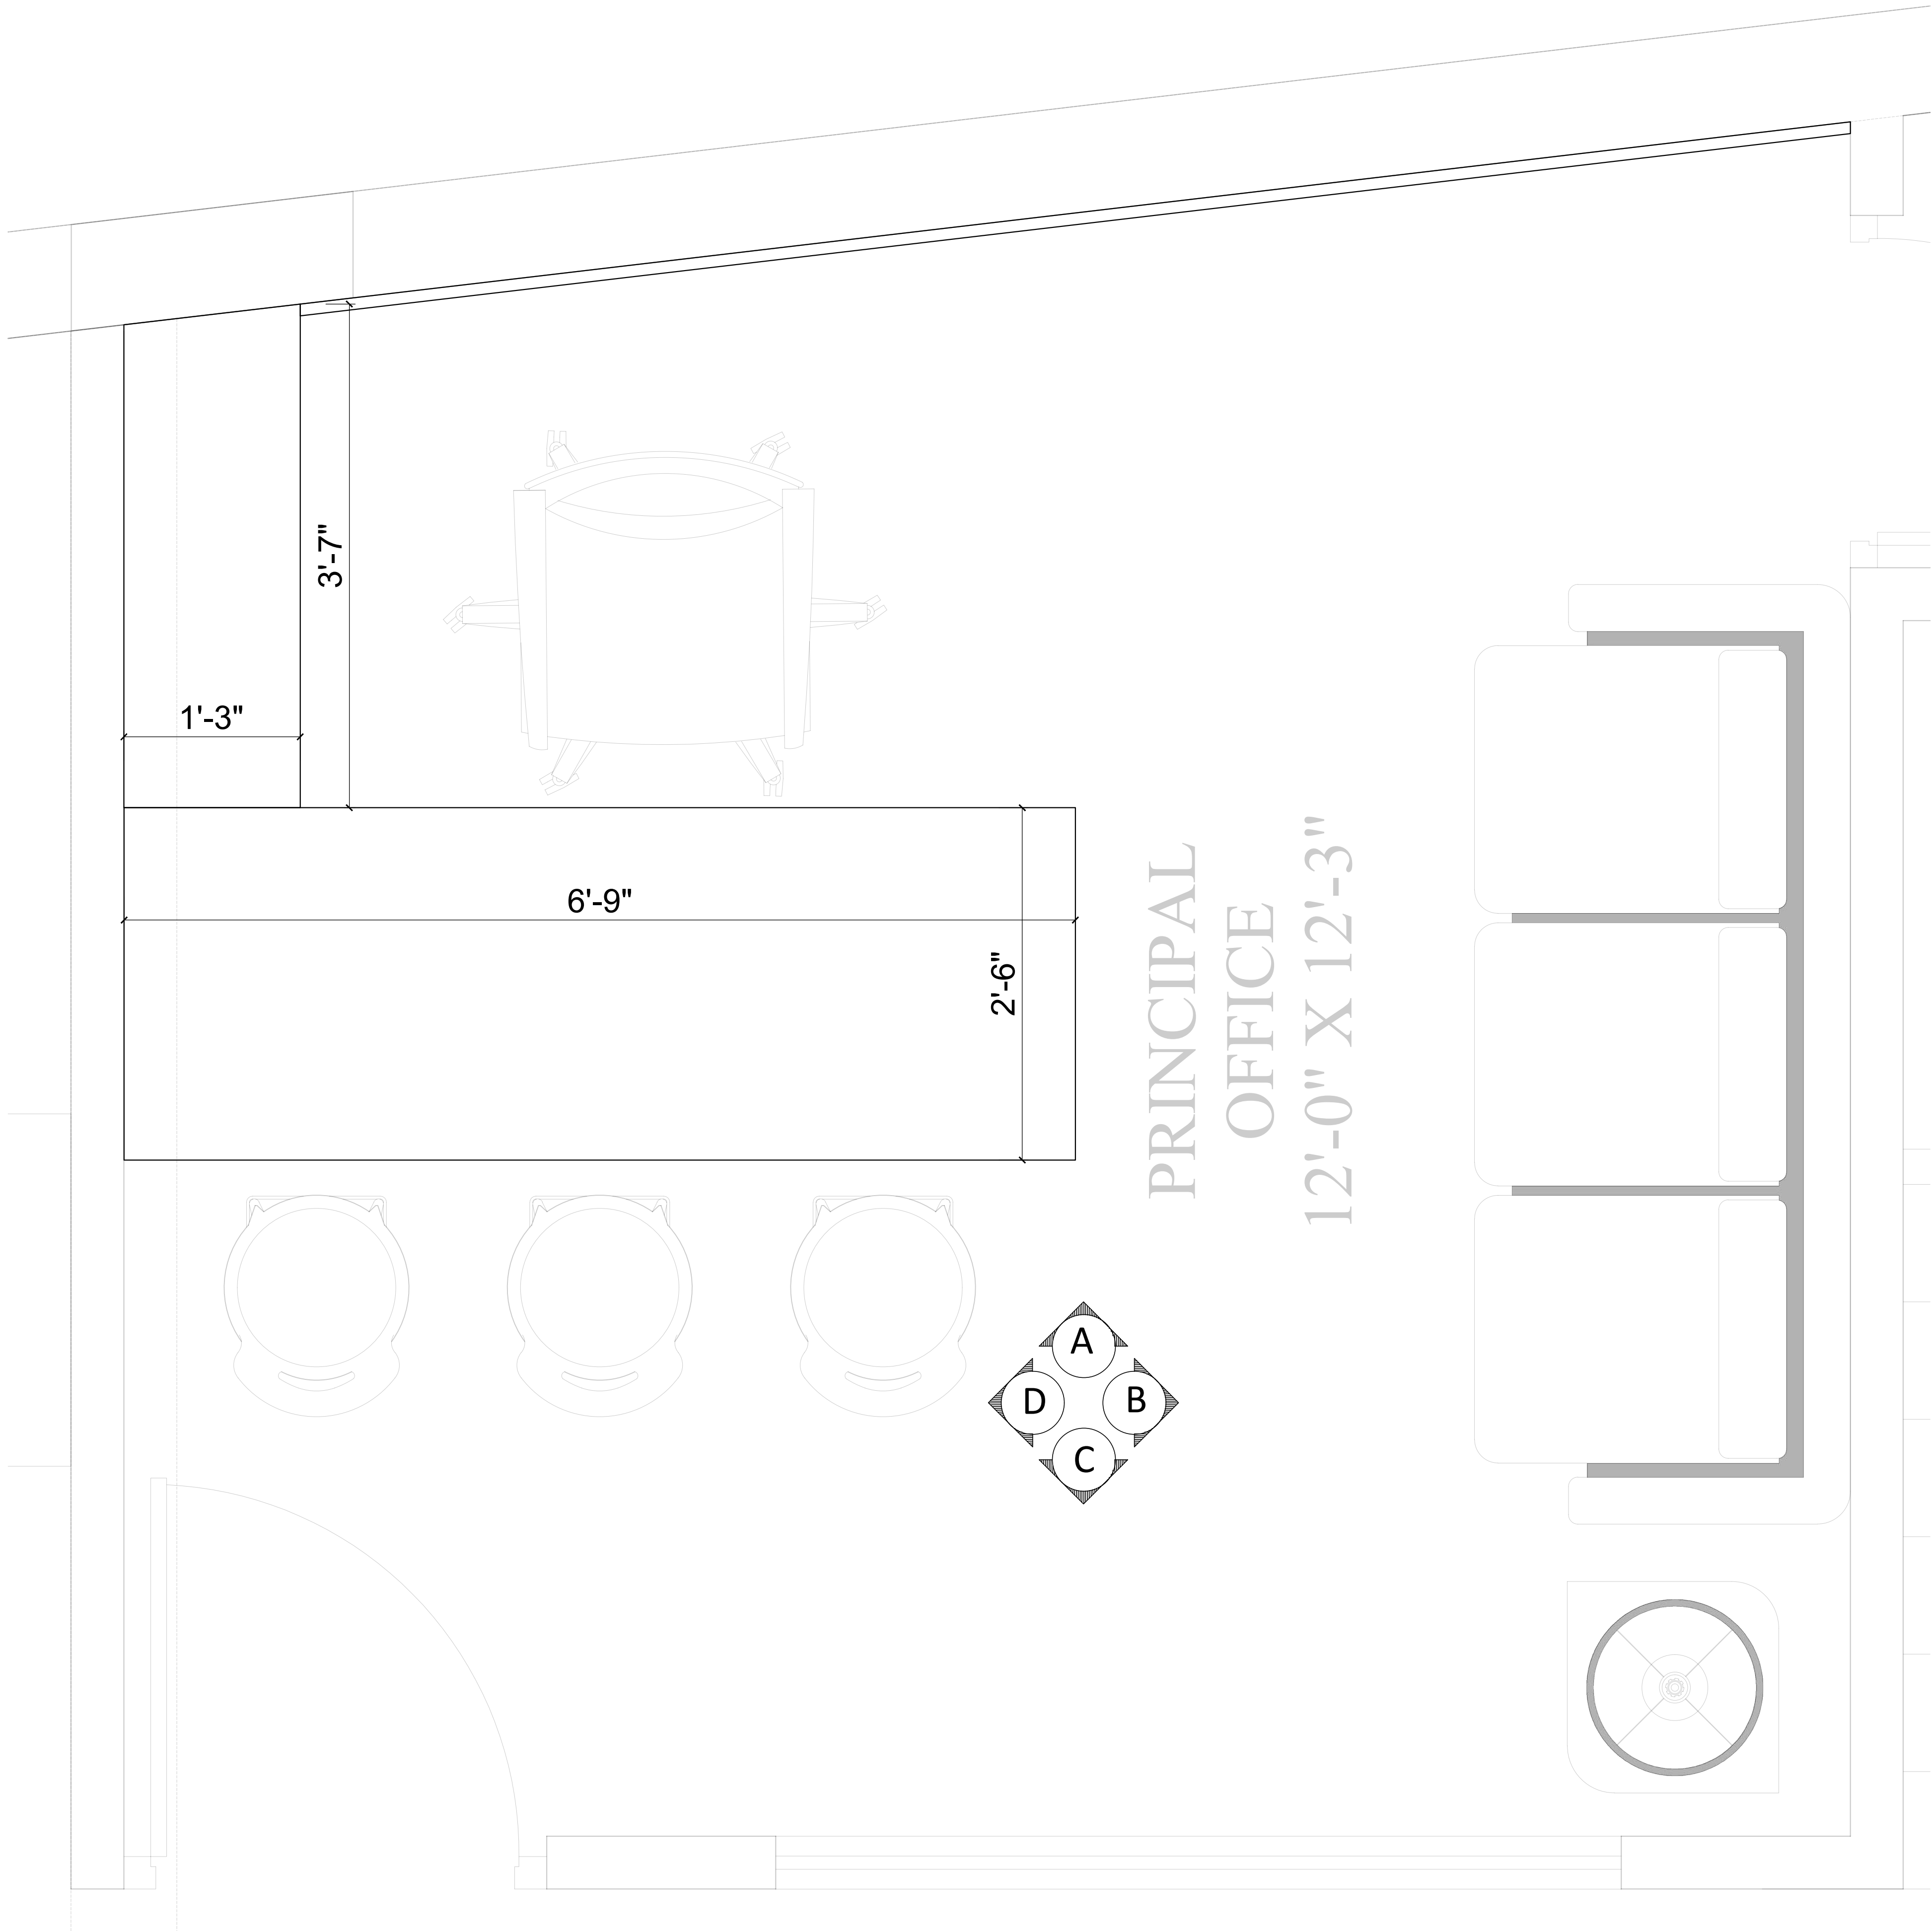

PLAN

GENERAL NOTES

PROJECT NAME:
RGB STAFF TRAINING CENTER

DRAWING TITLE:
PRINCIPAL OFFICE WORKING_ PLAN

DRAWN BY:
AR. ITISHREE

CHECKED BY:
AR. DIVISHA

APPROVED BY:
AR. GOURAV

DATE:
28/06/2026

CLIENT

RGB JAIPUR

XXXXXXXXXXXX,
YYYYYYYY,
YYYYY.
CONTACT NO-
E-MAIL :

ARCHITECT:
AARITRA ARCHITECTS

ARCHITECTS.INTERIORS
& LANDSCAPE
109 First Floor, AKS Tower
10 C Road Sardarpura
Jodhpur, Rajasthan
CONTACT NO-
7976149526
E-MAIL :
aaritraarchitects@gmail.com



PROJECT NO:
-

SCALE:
0:000


SHEET SIZE:
A4

DRAWING NO:
-

SHEET NO:
1 OF 5

REVISION:
-

UNIT:
-

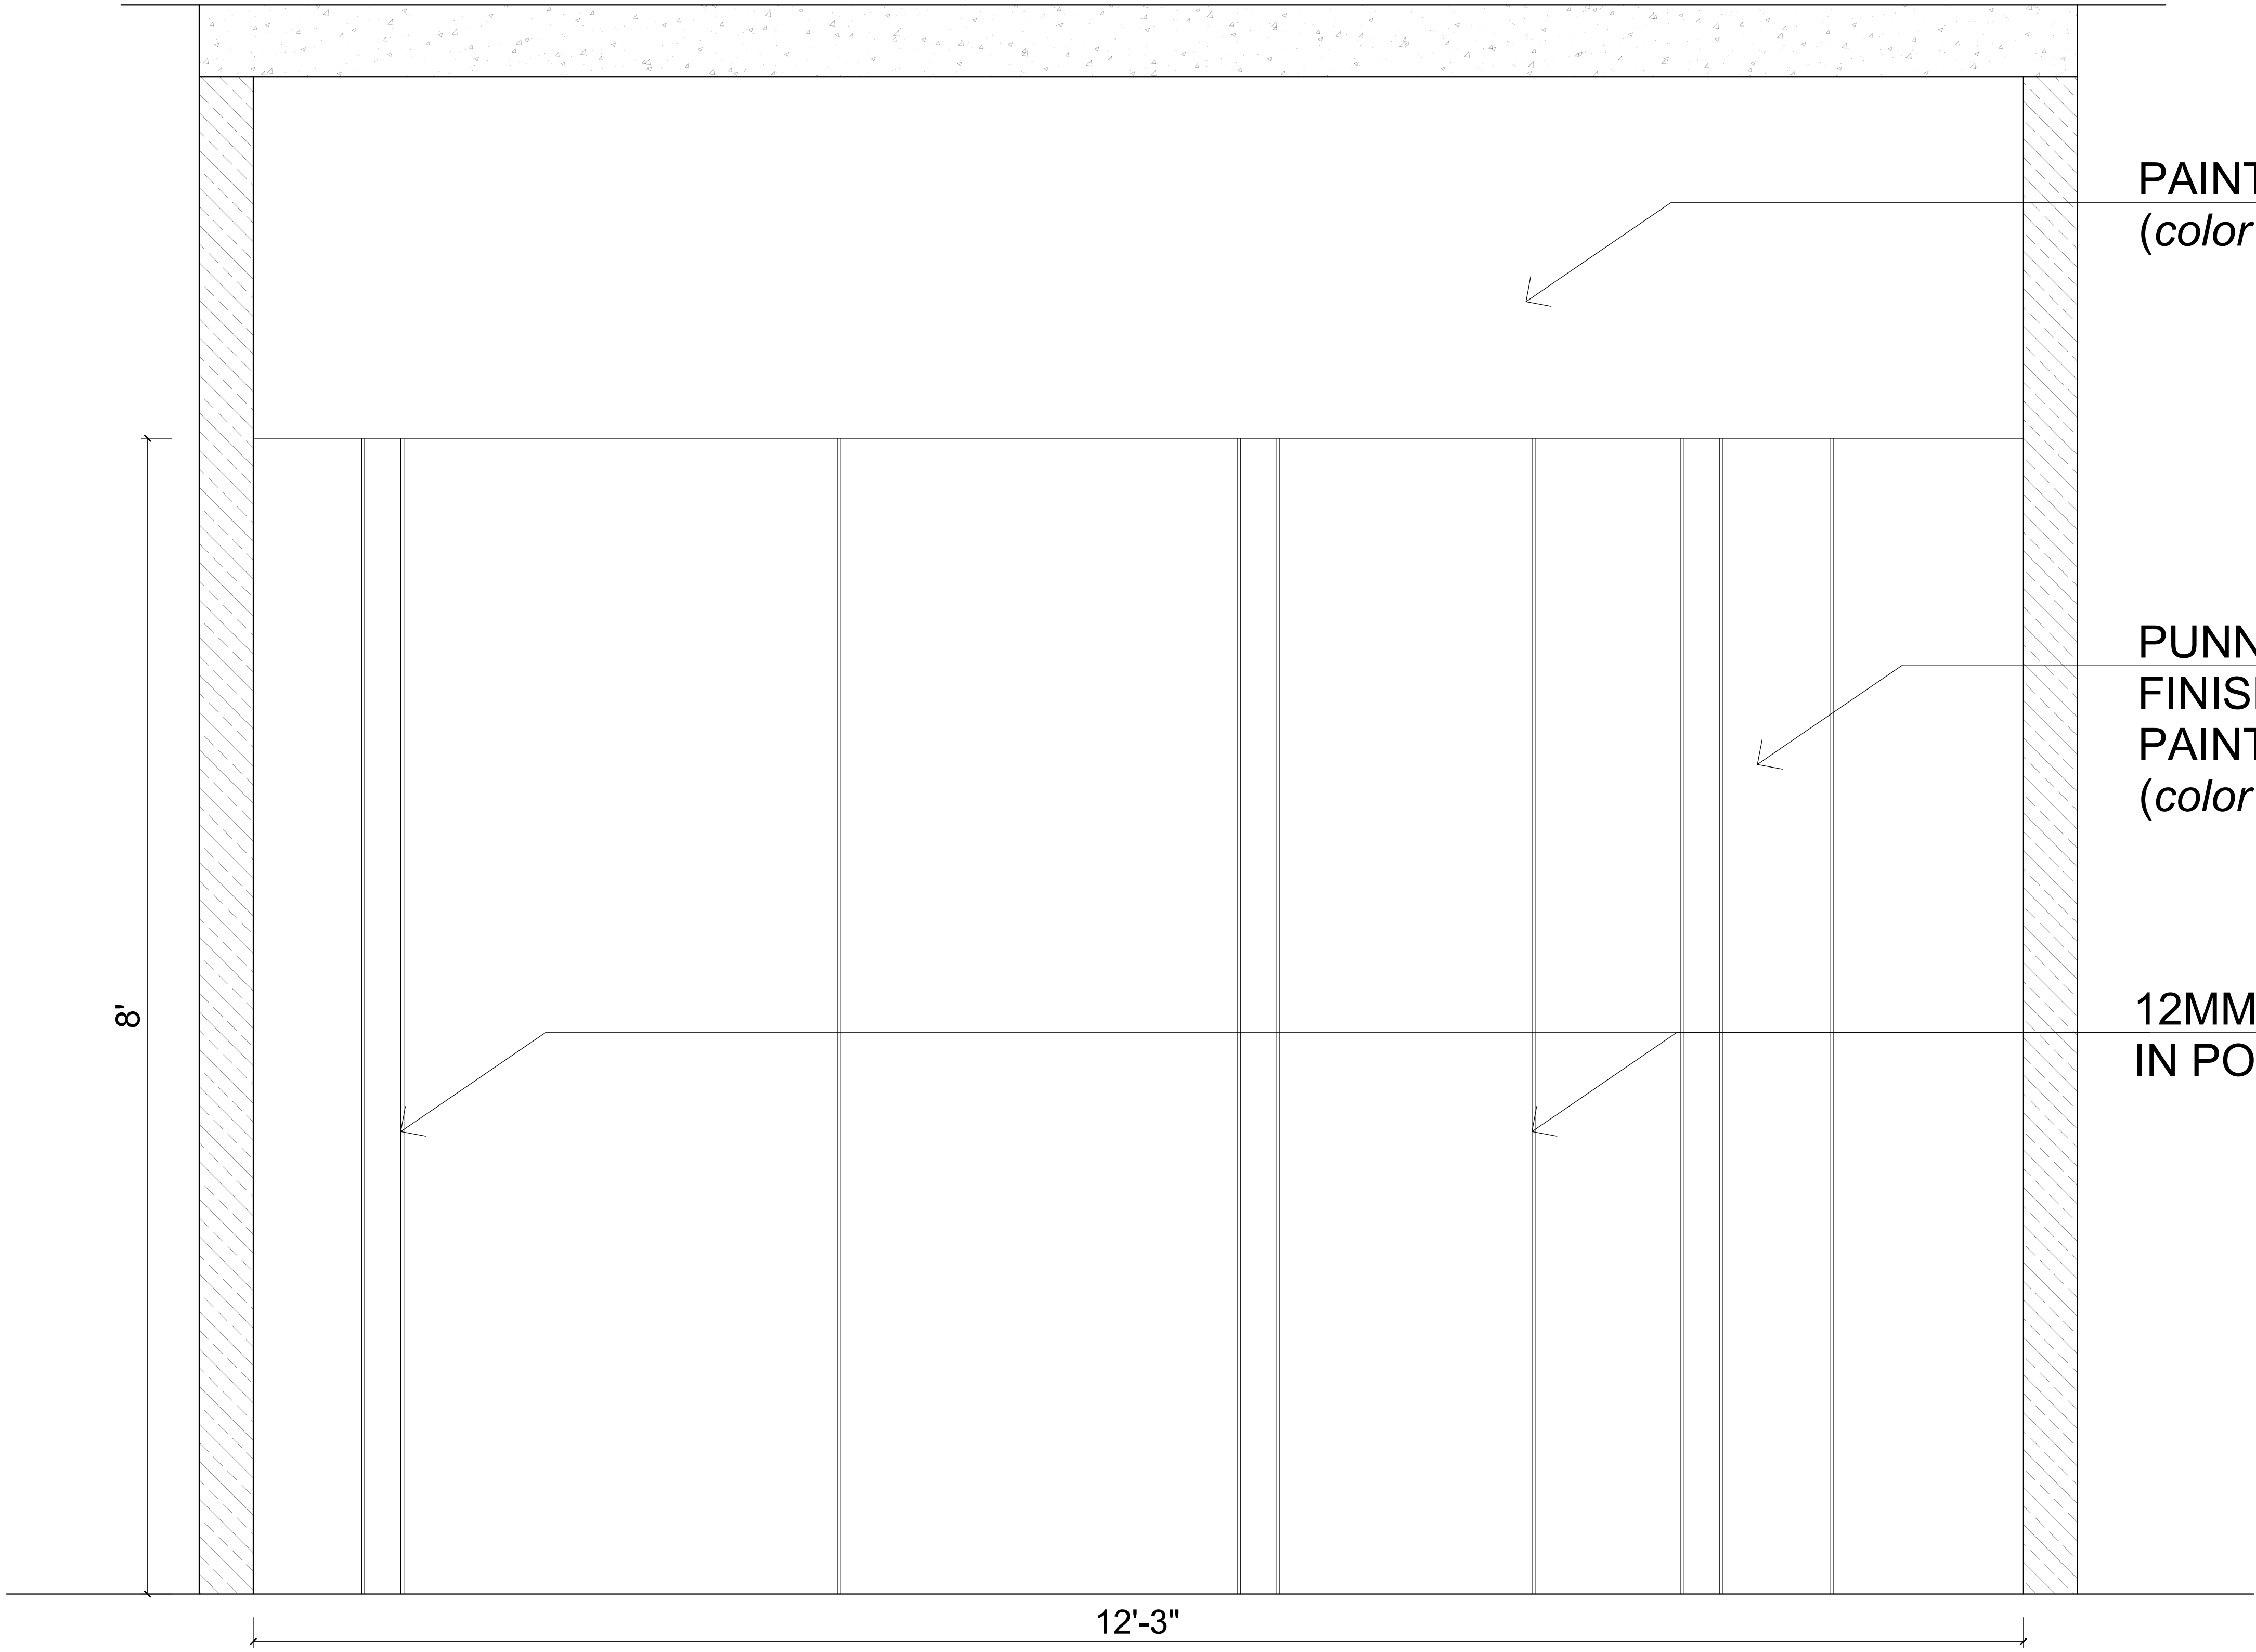

ELEVATION A

GENERAL NOTES

PROJECT NAME:
RGB STAFF TRAINING CENTER

DRAWING TITLE:
PRINCIPAL OFFICE WORKING_
ELEVATION A

DRAWN BY:
AR. ITISHREE

CHECKED BY:
AR. DIVISHA

APPROVED BY:
AR. GOURAV

DATE:
28/06/2026

CLIENT

RGB
JAIPUR
XXXXXXXXXXXX,
YYYYYYYY,
YYYYY.
CONTACT NO-
E-MAIL :

ARCHITECT:
AARITRA ARCHITECTS

ARCHITECTS.INTERIORS
& LANDSCAPE
109 First Floor, AKS Tower
10 C Road Sardarpura
Jodhpur, Rajasthan
CONTACT NO-
7976149526
E-MAIL :
aaritraarchitects@gmail.com



PROJECT NO:
-

SCALE:
0:000


SHEET SIZE:
A4

DRAWING NO:
-

SHEET NO:
2 OF 5

REVISION:
-

UNIT:
-

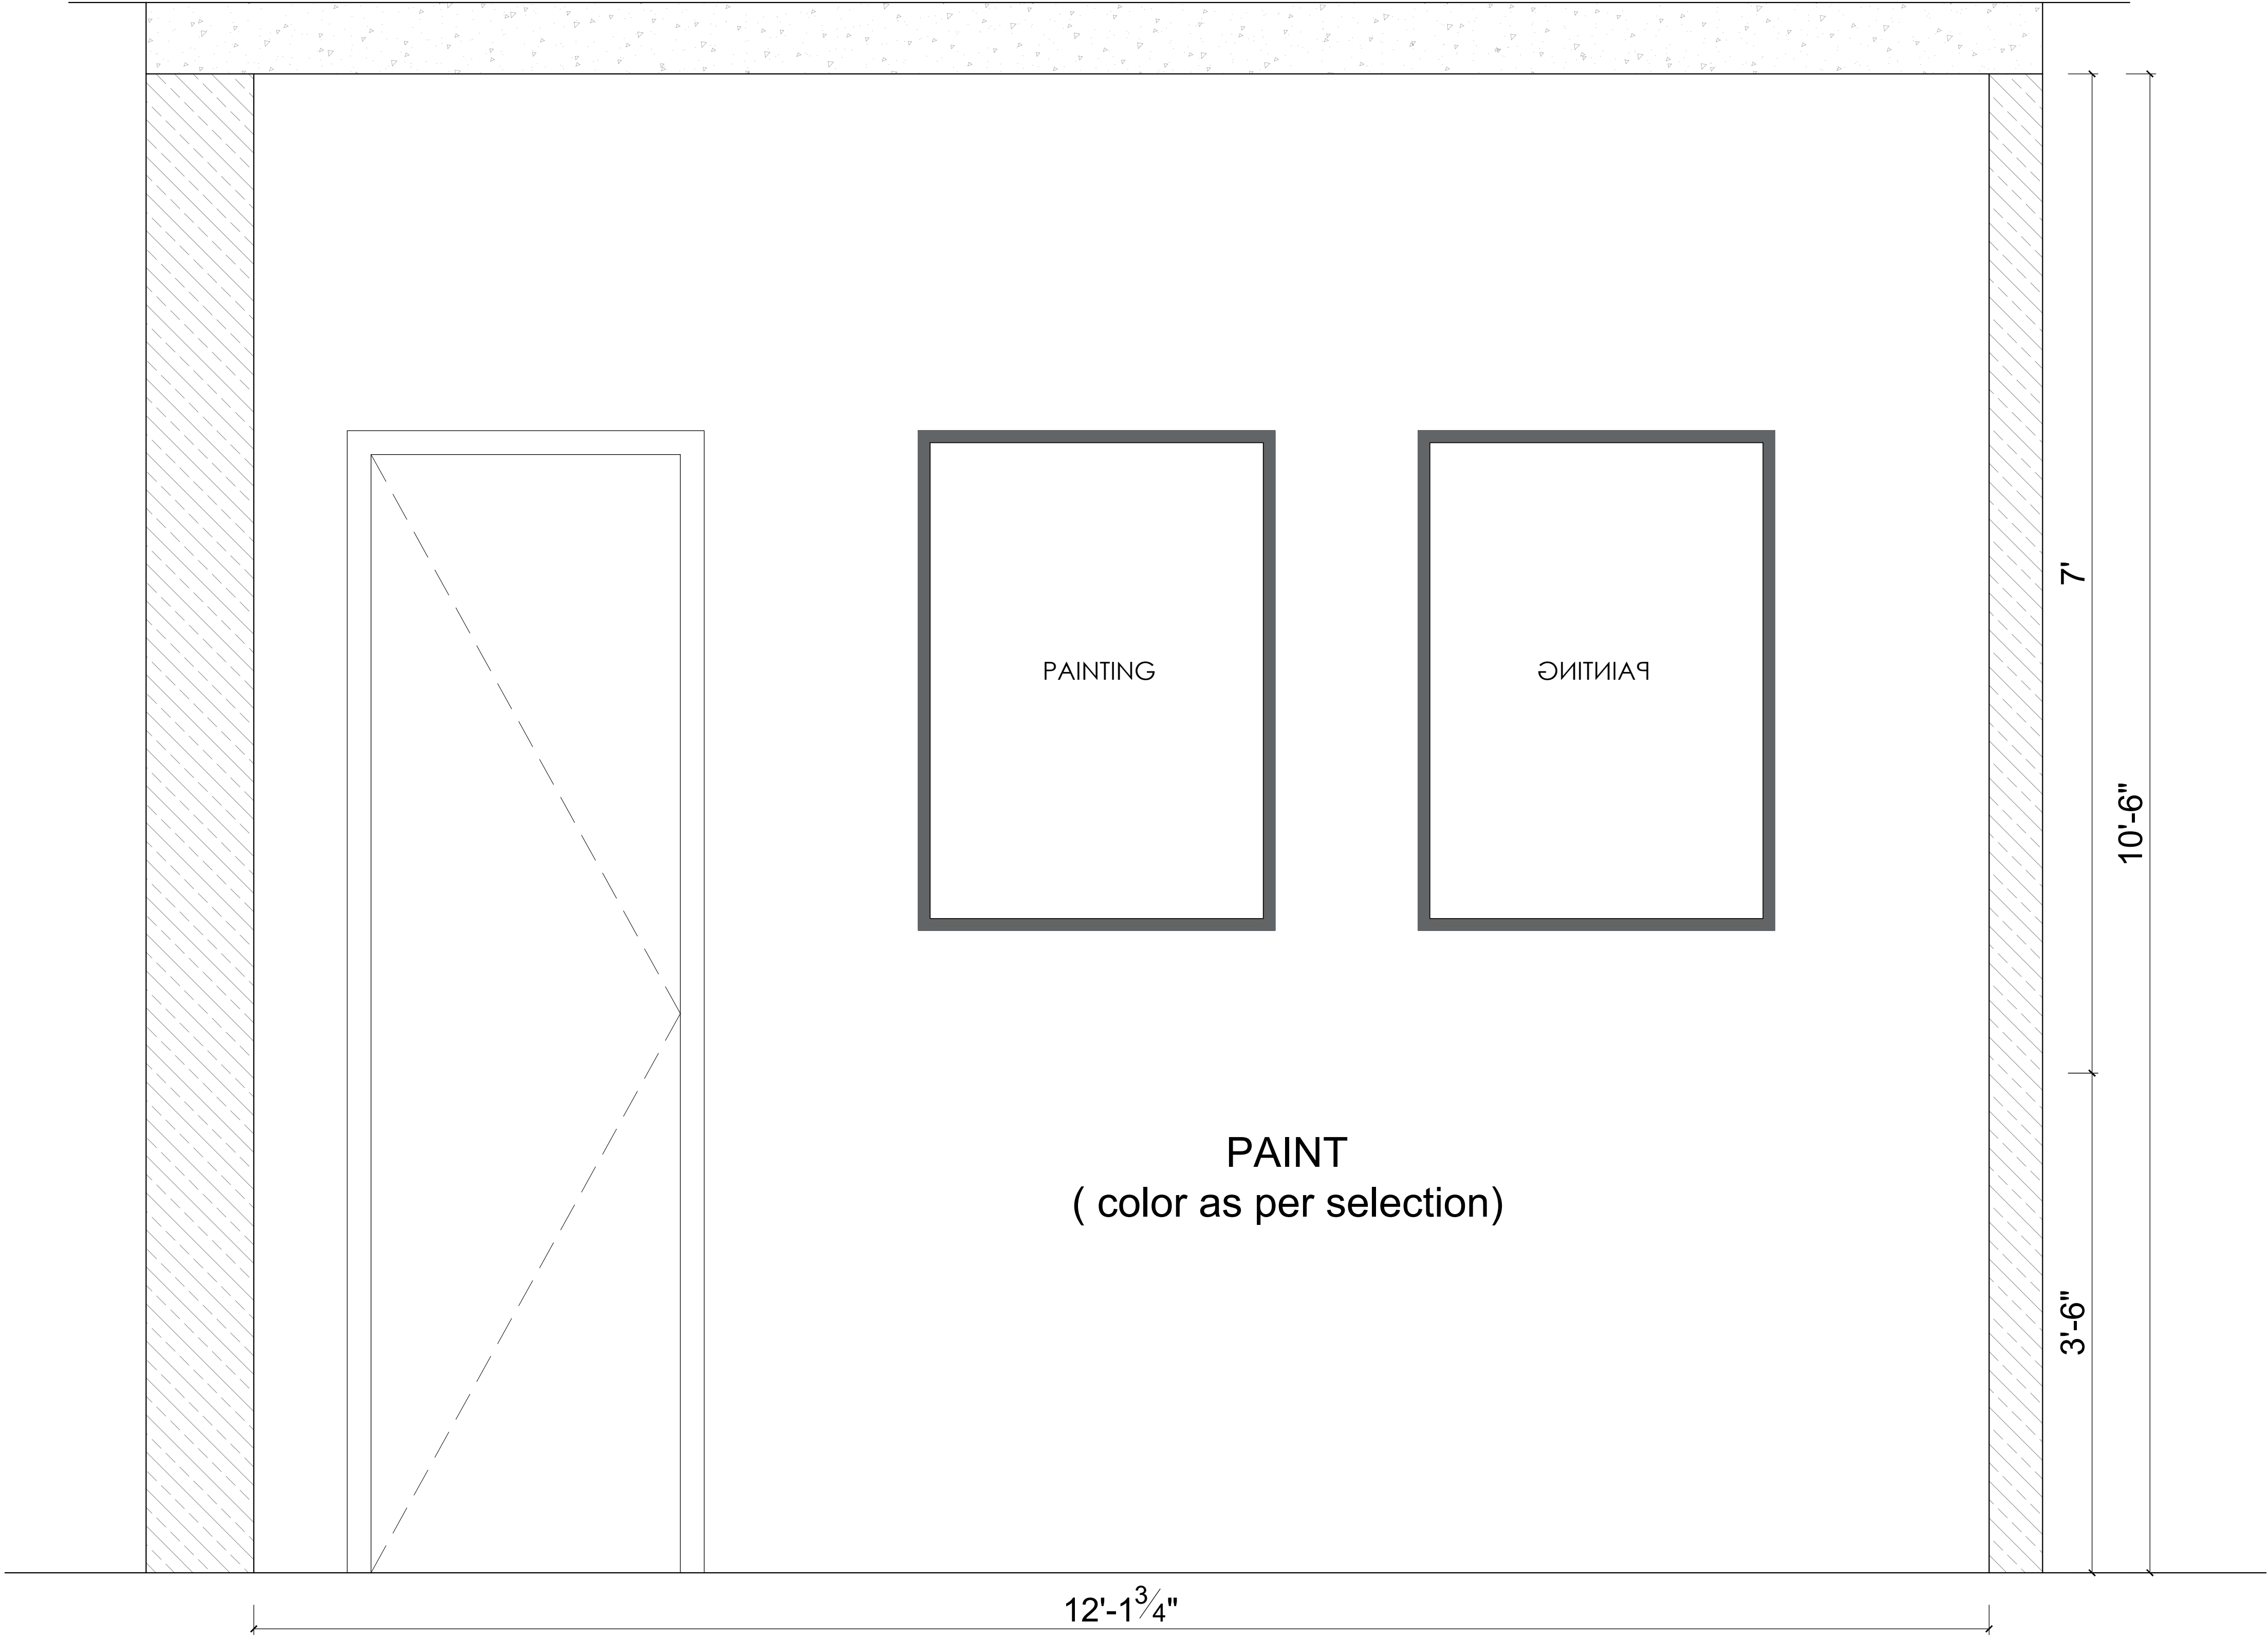

ELEVATION B

GENERAL NOTES

PROJECT NAME:
RGB STAFF TRAINING CENTER

DRAWING TITLE:
PRINCIPAL OFFICE WORKING_ ELEVATION B

DRAWN BY:
AR. ITISHREE

CHECKED BY:
AR. DIVISHA

APPROVED BY:
AR. GOURAV

DATE:
28/06/2026

CLIENT

RGB
JAIPUR
XXXXXXXXXXXX,
YYYYYYYY,
YYYYY.
CONTACT NO-
E-MAIL :

ARCHITECT:
AARITRA ARCHITECTS

ARCHITECTS.INTERIORS
& LANDSCAPE
109 First Floor, AKS Tower
10 C Road Sardarpura
Jodhpur, Rajasthan
CONTACT NO-
7976149526
E-MAIL :
aaritraarchitects@gmail.com



PROJECT NO:
-

SCALE:
0:000


SHEET SIZE:
A4

DRAWING NO:
-

SHEET NO:
3 OF 5

REVISION:
-

UNIT:
-

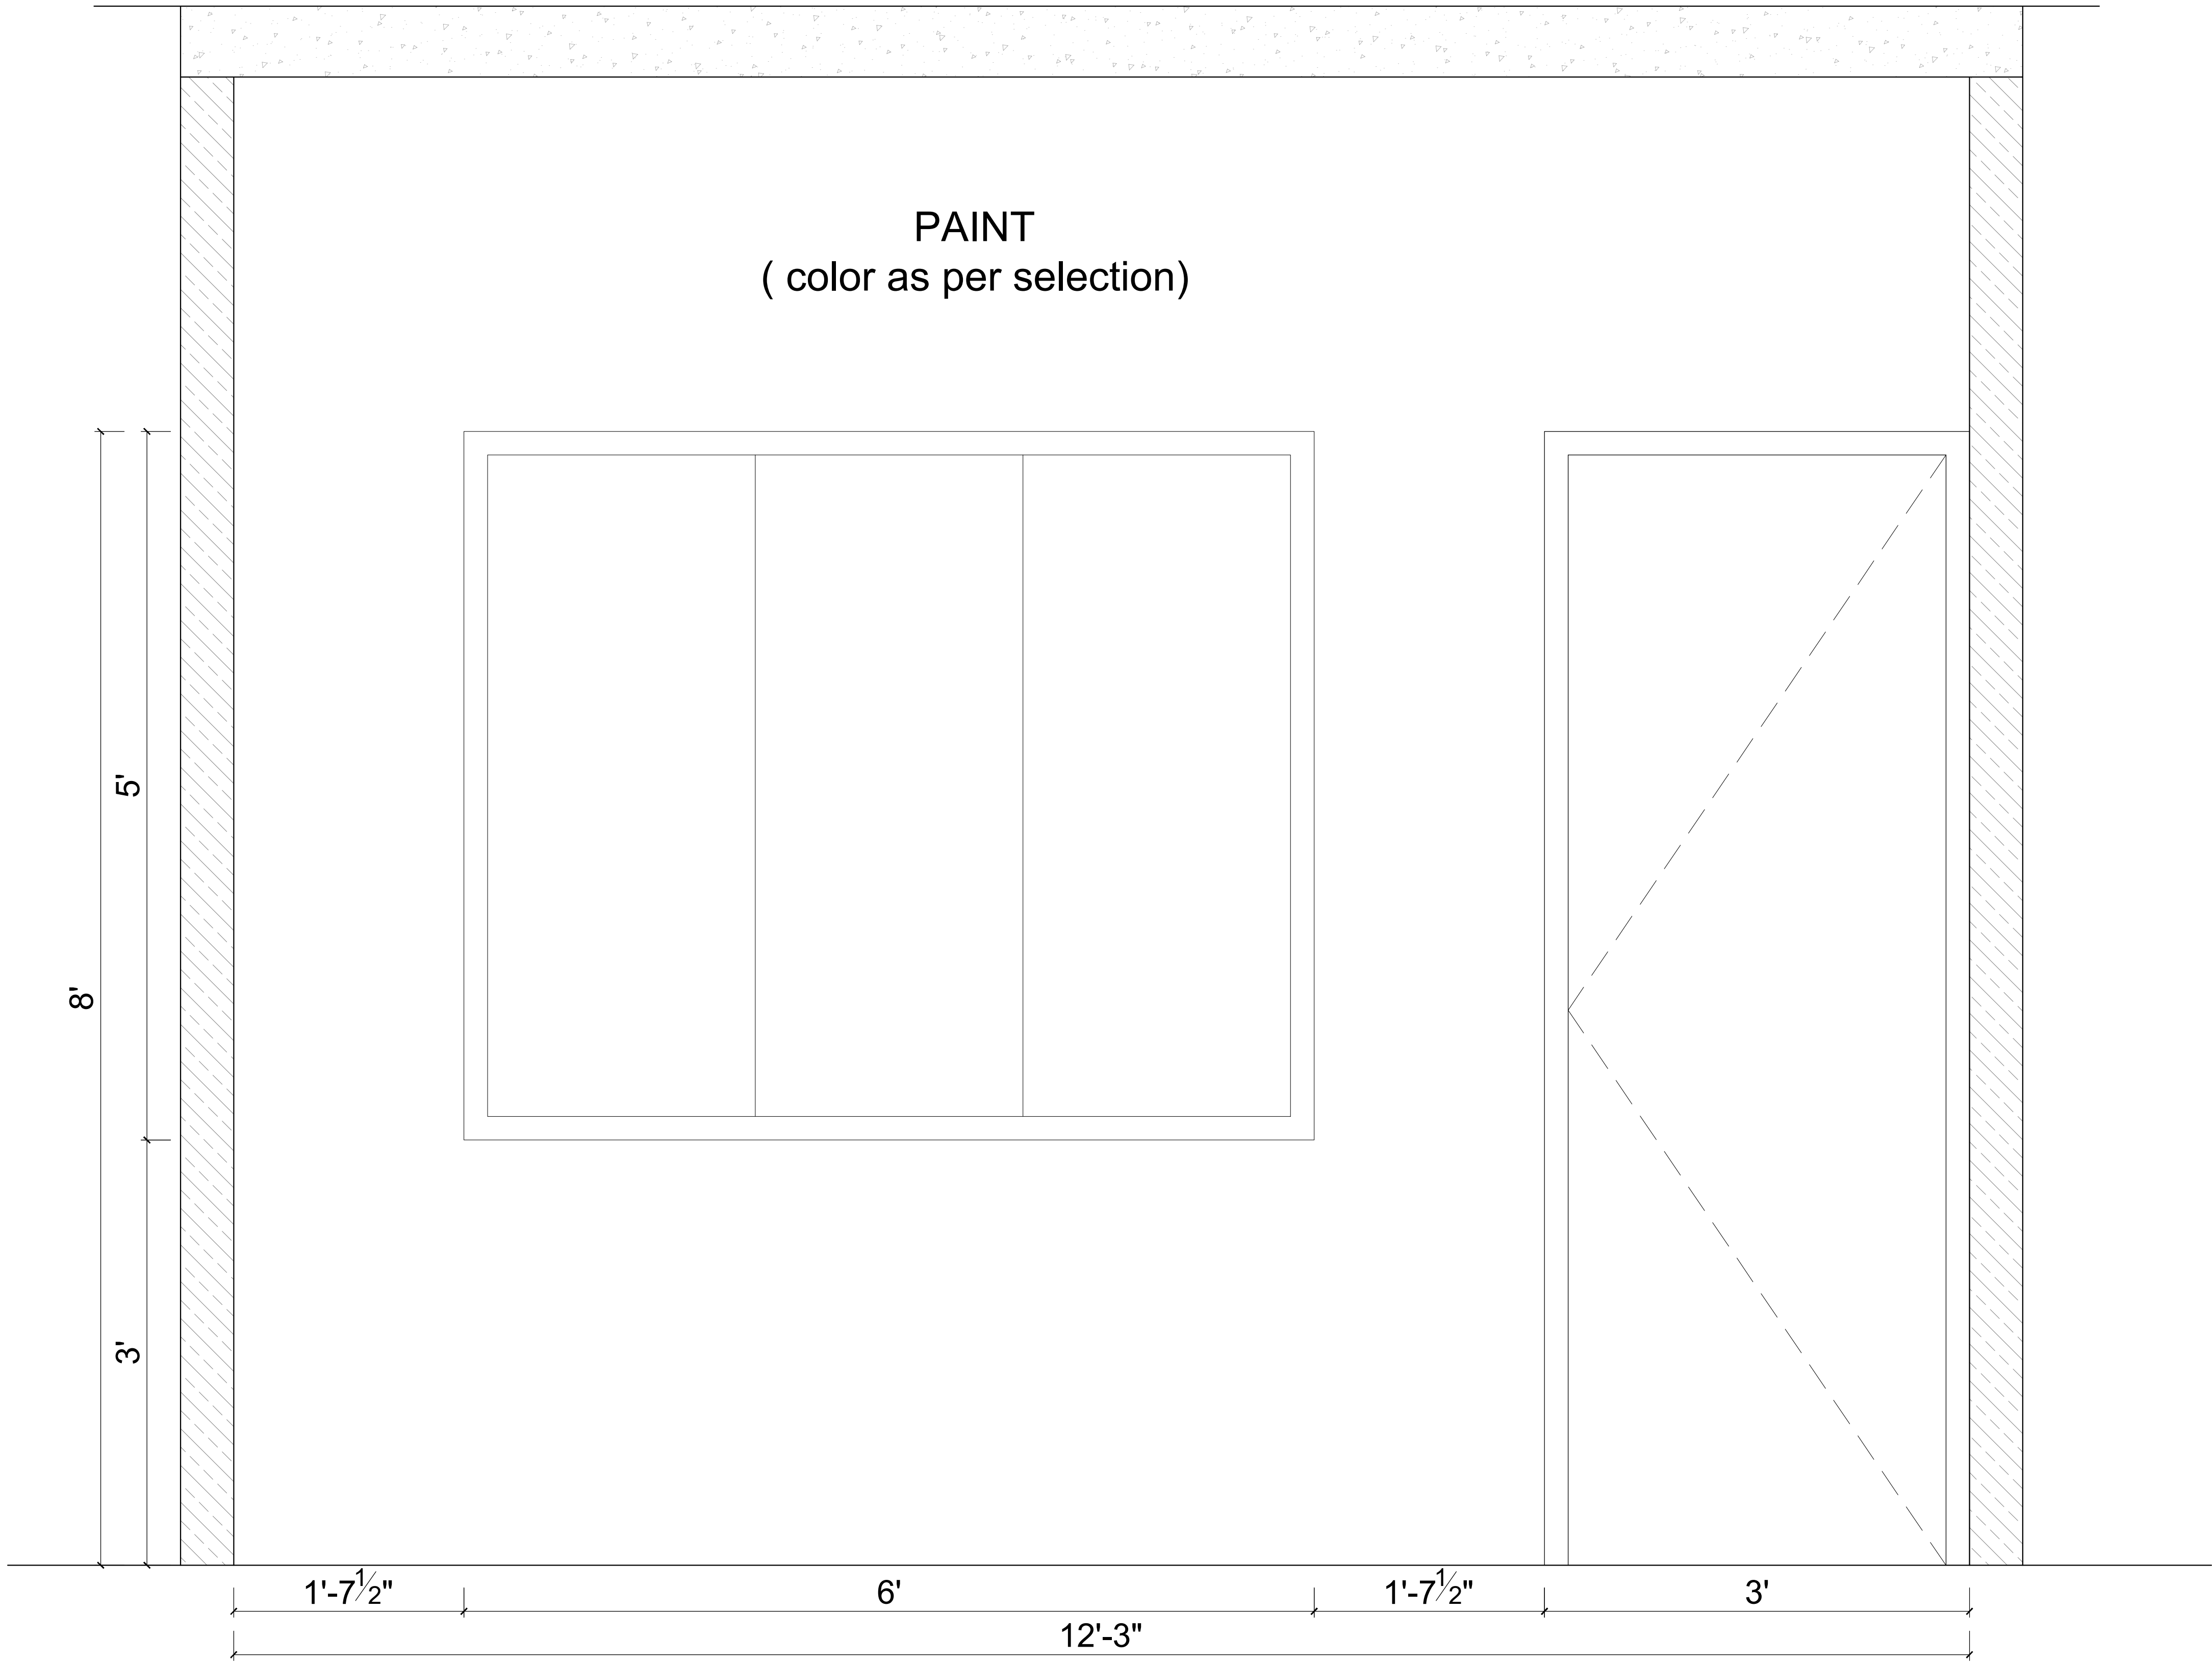

ELEVATION C

GENERAL NOTES

PROJECT NAME:
RGB STAFF TRAINING CENTER

DRAWING TITLE:
PRINCIPAL OFFICE WORKING_
ELEVATION C

DRAWN BY:
AR. ITISHREE

CHECKED BY:
AR. DIVISHA

APPROVED BY:
AR. GOURAV

DATE:
28/06/2026

CLIENT

RGB
JAIPUR

XXXXXXXXXXXX,
YYYYYYYY,
YYYYY.
CONTACT NO-
E-MAIL :

ARCHITECT:
AARITRA ARCHITECTS

ARCHITECTS.INTERIORS
& LANDSCAPE
109 First Floor, AKS Tower
10 C Road Sardarpura
Jodhpur, Rajasthan
CONTACT NO-
7976149526
E-MAIL :
aaritraarchitects@gmail.com

PROJECT NO:
-

SCALE:
0:000


SHEET SIZE:
A4

DRAWING NO:
-

SHEET NO:
4 OF 5

REVISION:
-

UNIT:
-

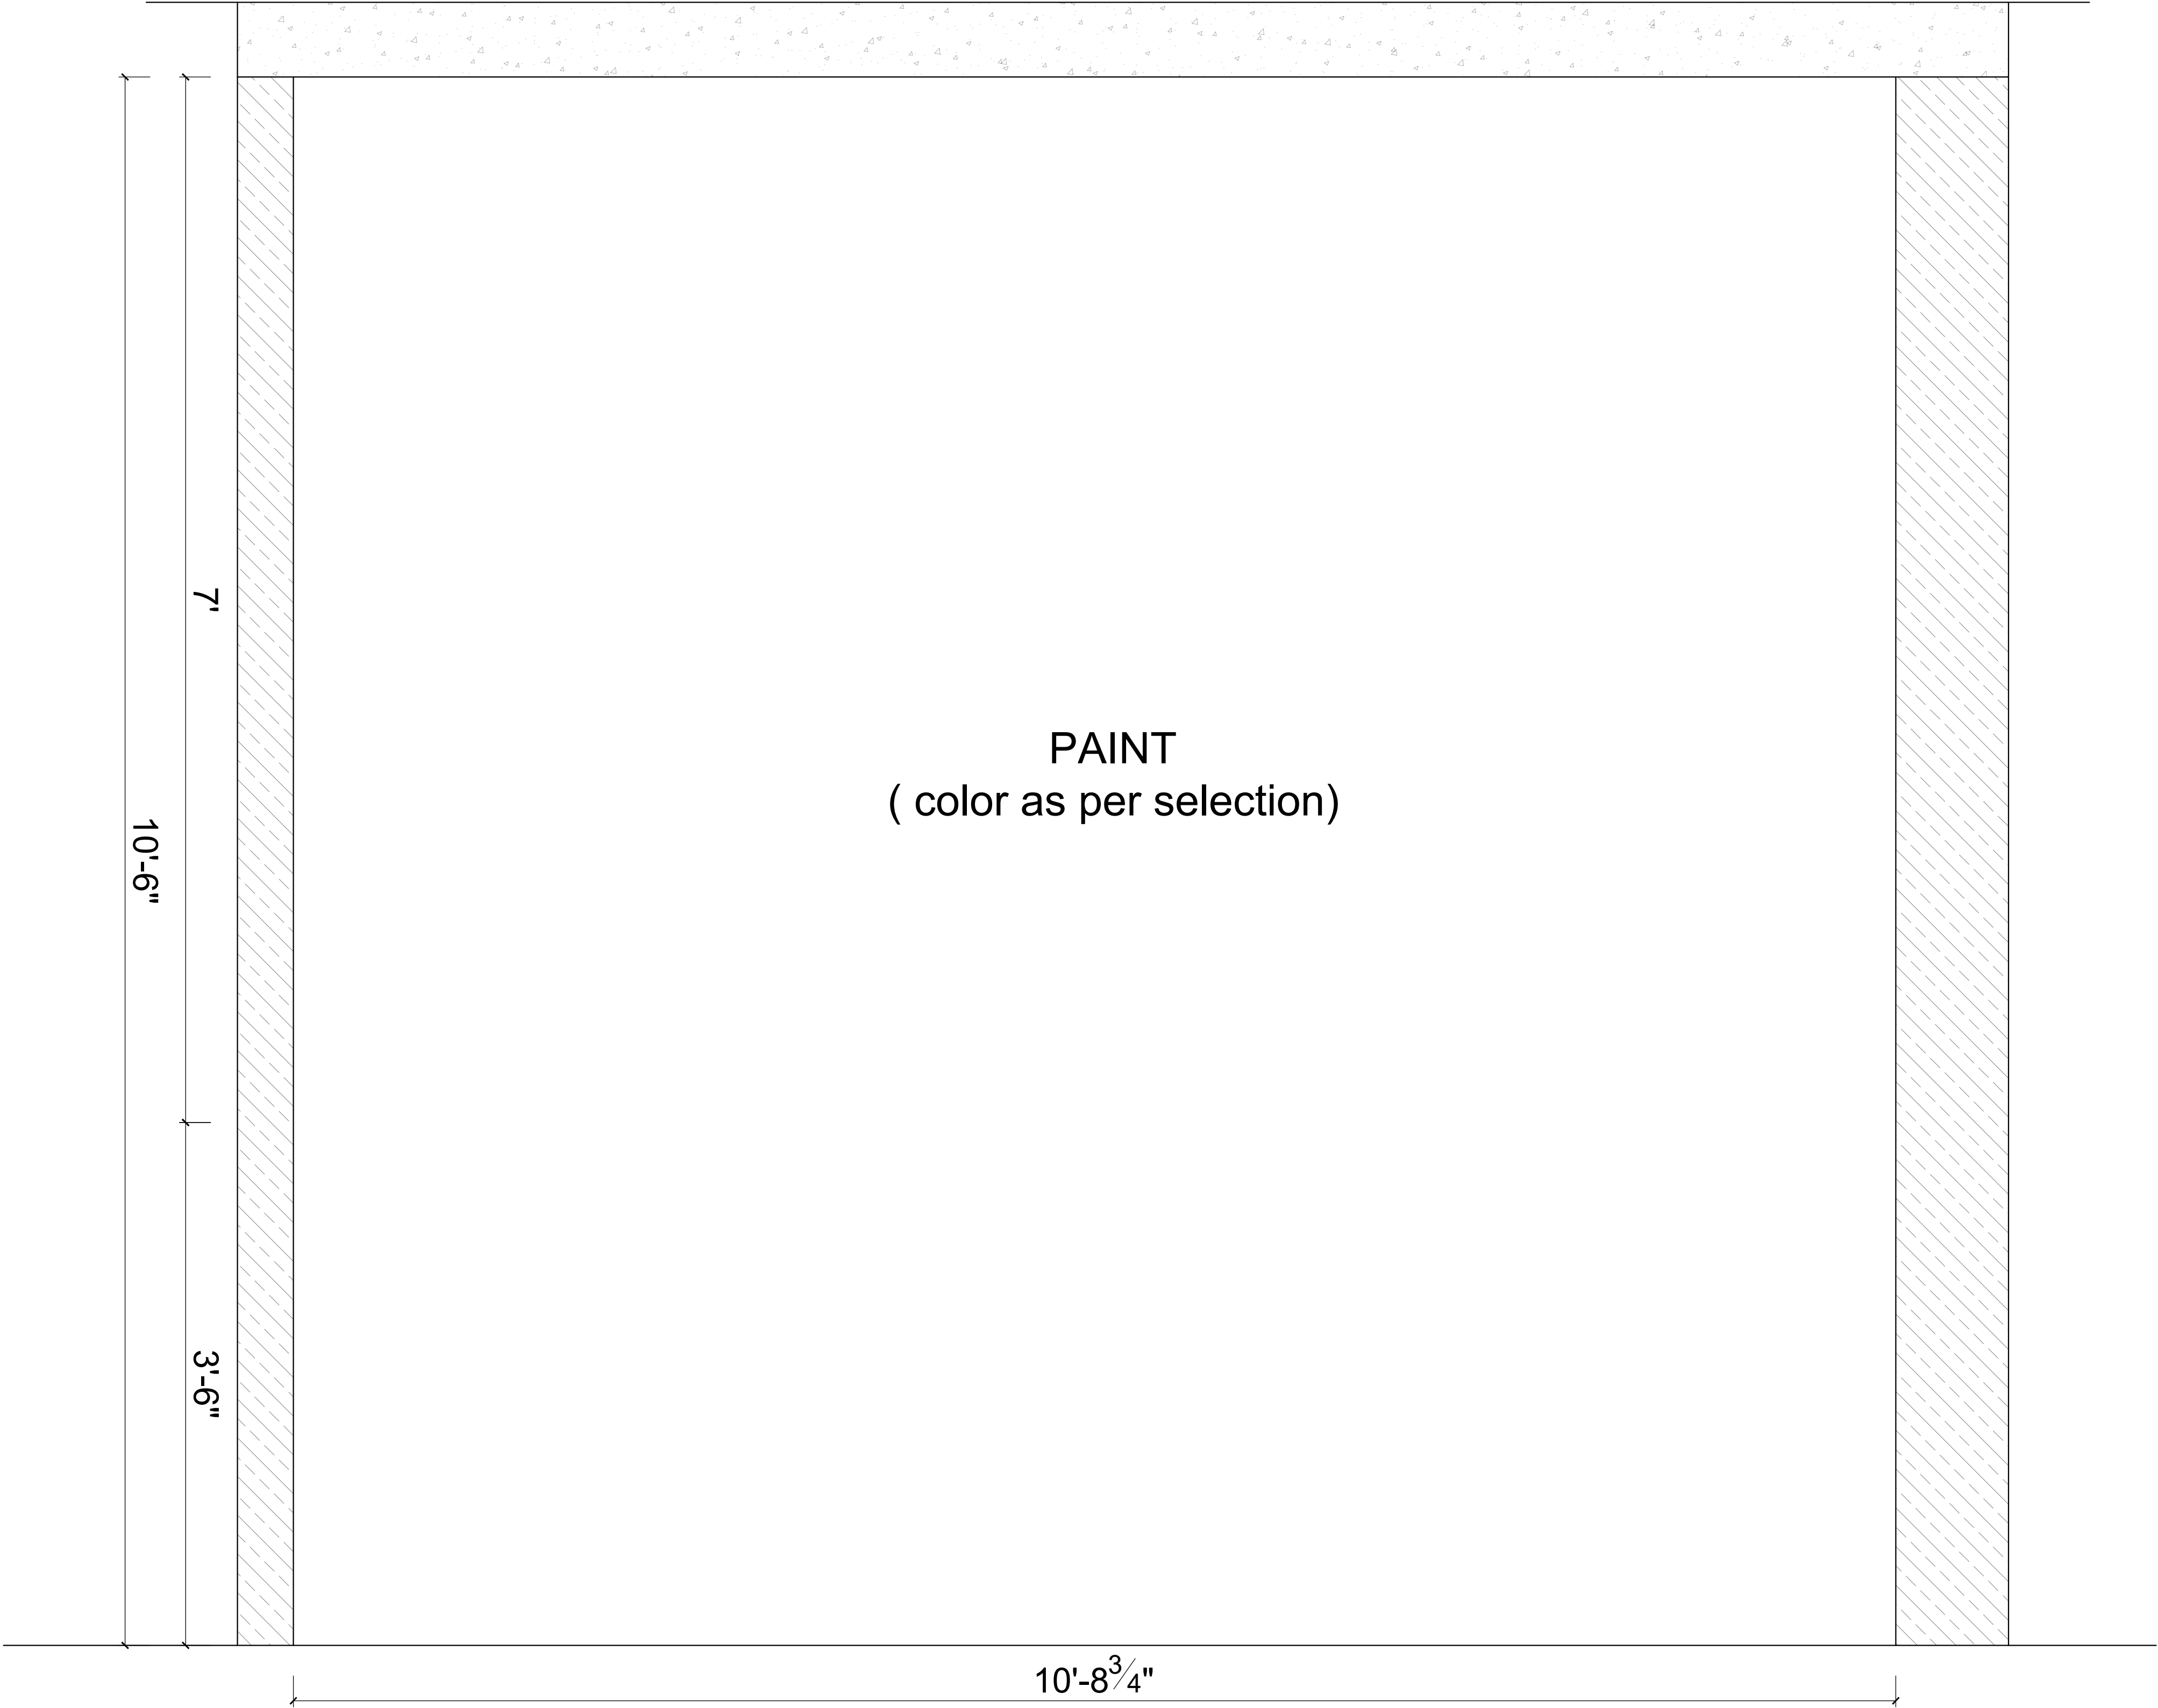

ELEVATION D

GENERAL NOTES

PROJECT NAME:
RGB STAFF TRAINING CENTER

DRAWING TITLE:
PRINCIPAL OFFICE WORKING_
ELEVATION D

DRAWN BY: AR. ITISHREE	CHECKED BY: AR. DIVISHA
---------------------------	----------------------------

APPROVED BY: AR. GOURAV	DATE: 28/06/2026
----------------------------	---------------------

CLIENT

**RGB
JAIPUR**

XXXXXXXXXXXX,
YYYYYYYY,
YYYYY.
CONTACT NO-
E-MAIL :

ARCHITECT:
AARITRA ARCHITECTS

ARCHITECTS.INTERIORS
& LANDSCAPE
109 First Floor, AKS Tower
10 C Road Sardarpura
Jodhpur, Rajasthan
CONTACT NO-
7976149526
E-MAIL :
aaritraarchitects@gmail.com




PROJECT NO: -	SCALE: 0:000	SHEET SIZE: A4
------------------	------------------------	--------------------------

DRAWING NO: -	SHEET NO: 5 OF 5
------------------	----------------------------

REVISION:
-

UNIT:
-

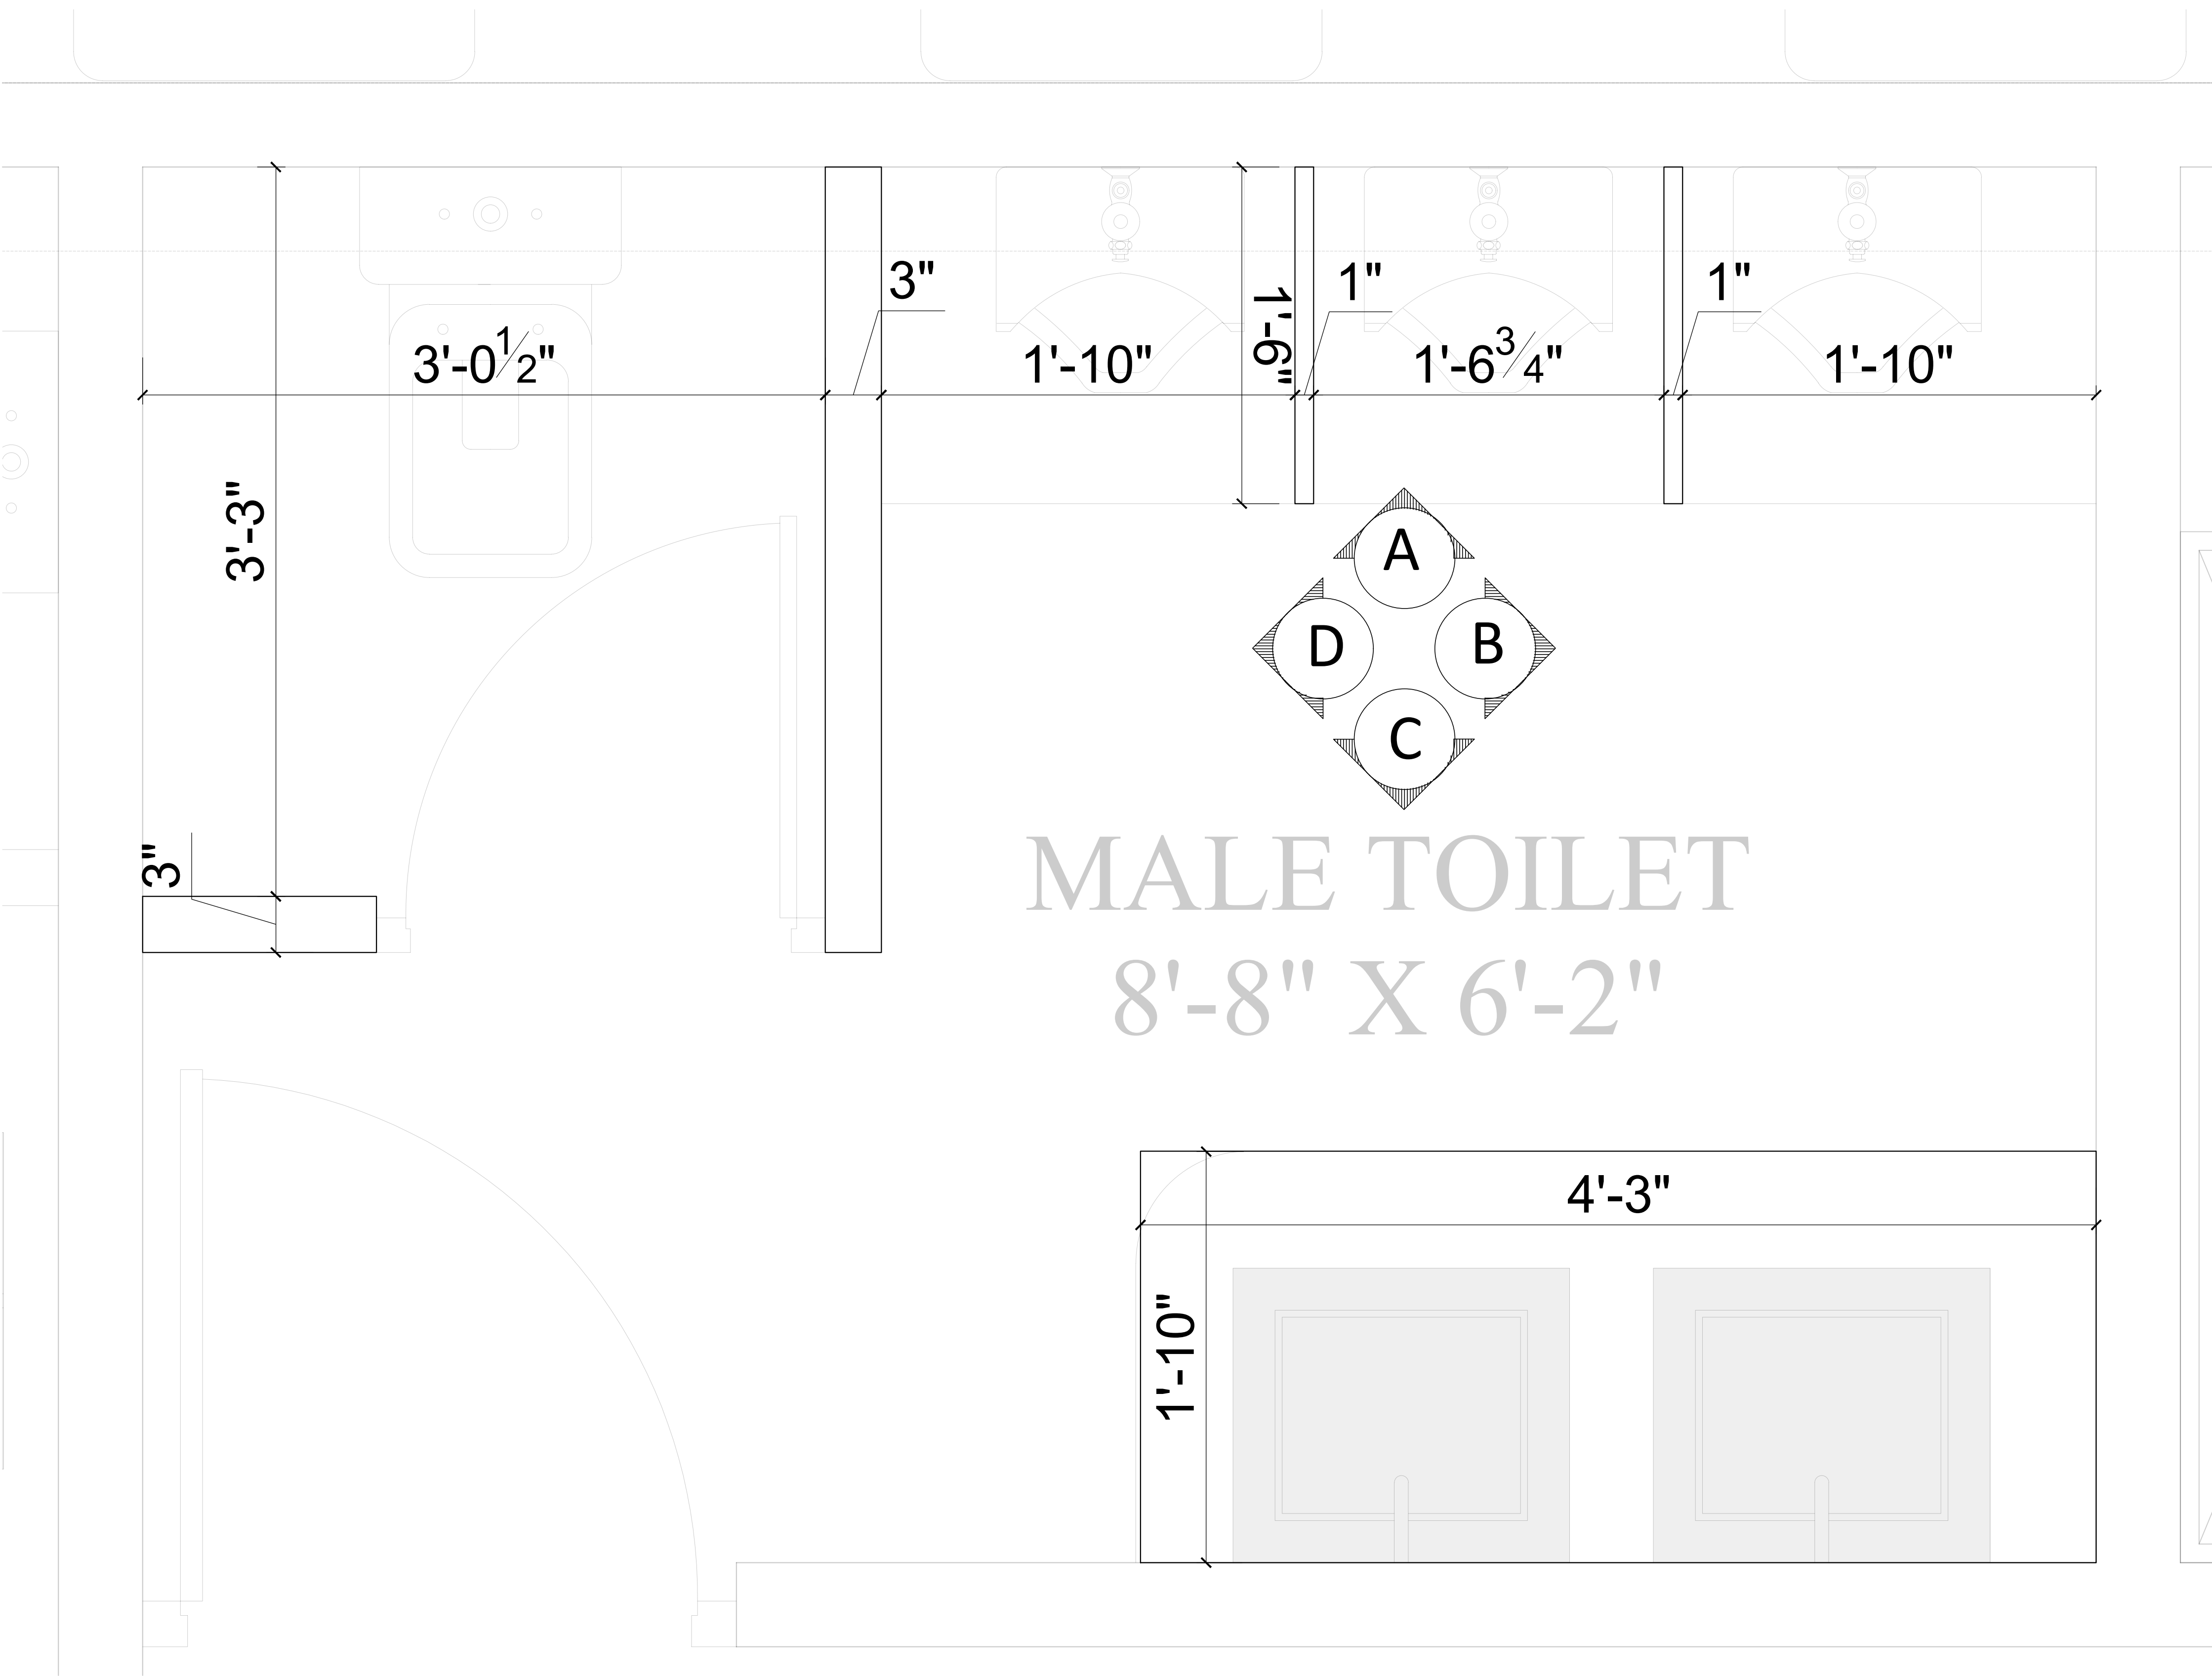

PLAN

GENERAL NOTES

PROJECT NAME:
RGB STAFF TRAINING CENTER

DRAWING TITLE:
MALE TOILET WORKING_
PLAN

DRAWN BY:
AR. ITISHREE

CHECKED BY:
AR. DIVISHA

APPROVED BY:
AR. GOURAV

DATE:
28/06/2026

CLIENT

RGB
JAIPUR

XXXXXXXXXXXX,
YYYYYYYY,
YYYYY.
CONTACT NO-
E-MAIL :

ARCHITECT:
AARITRA ARCHITECTS

ARCHITECTS.INTERIORS
& LANDSCAPE
109 First Floor, AKS Tower
10 C Road Sardarpura
Jodhpur, Rajasthan
CONTACT NO-
7976149526
E-MAIL :
aaritraarchitects@gmail.com



PROJECT NO:
-

SCALE:
0:000


SHEET SIZE:
A4

DRAWING NO:
-

SHEET NO:
1 OF 5

REVISION:
-

UNIT:
-

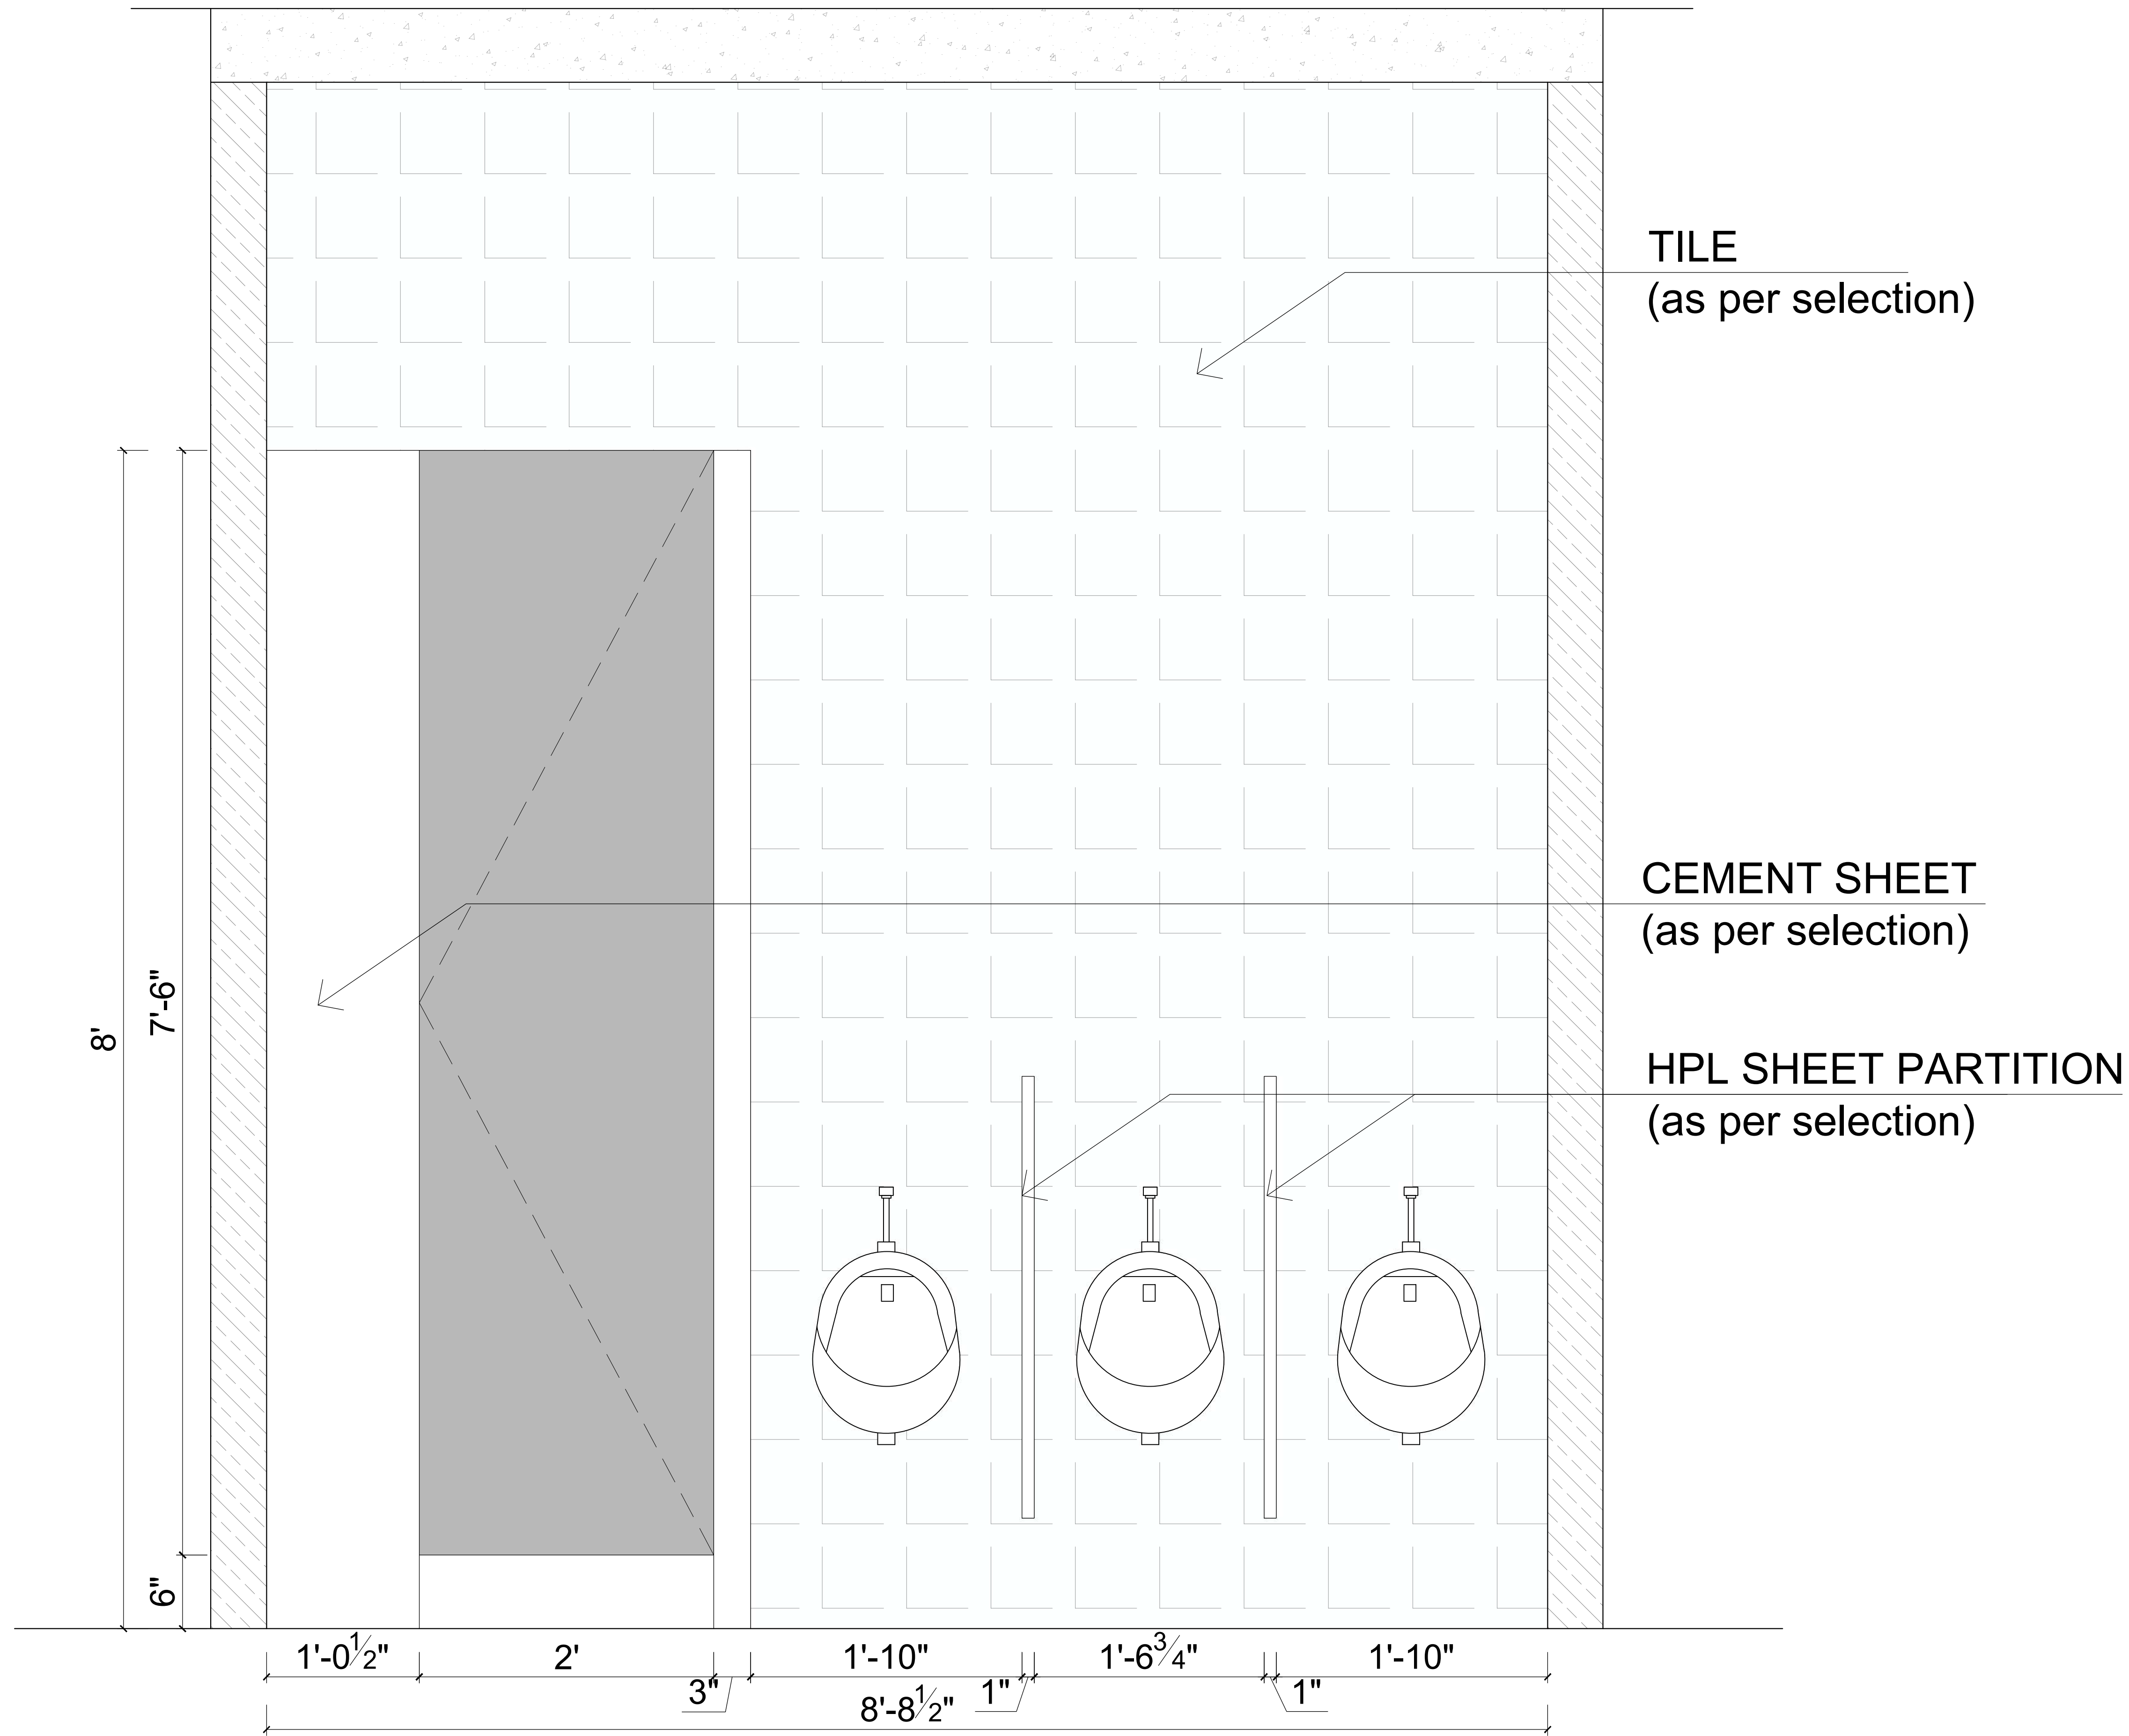

ELEVATION A

GENERAL NOTES

PROJECT NAME:
RGB STAFF TRAINING CENTER

DRAWING TITLE:
MALE TOILET WORKING_
ELEVATION A

DRAWN BY:
AR. ITISHREE

CHECKED BY:
AR. DIVISHA

APPROVED BY:
AR. GOURAV

DATE:
28/06/2026

CLIENT

RGB
JAIPUR
XXXXXXXXXXXX,
YYYYYYYY,
YYYYY.
CONTACT NO-
E-MAIL :

ARCHITECT:
AARITRA ARCHITECTS

ARCHITECTS.INTERIORS
& LANDSCAPE
109 First Floor, AKS Tower
10 C Road Sardarpura
Jodhpur, Rajasthan
CONTACT NO-
7976149526
E-MAIL :
aaritraarchitects@gmail.com



PROJECT NO:
-

SCALE:
0:000


SHEET SIZE:
A4

DRAWING NO:
-

SHEET NO:
2 OF 5

REVISION:
-

UNIT:
-

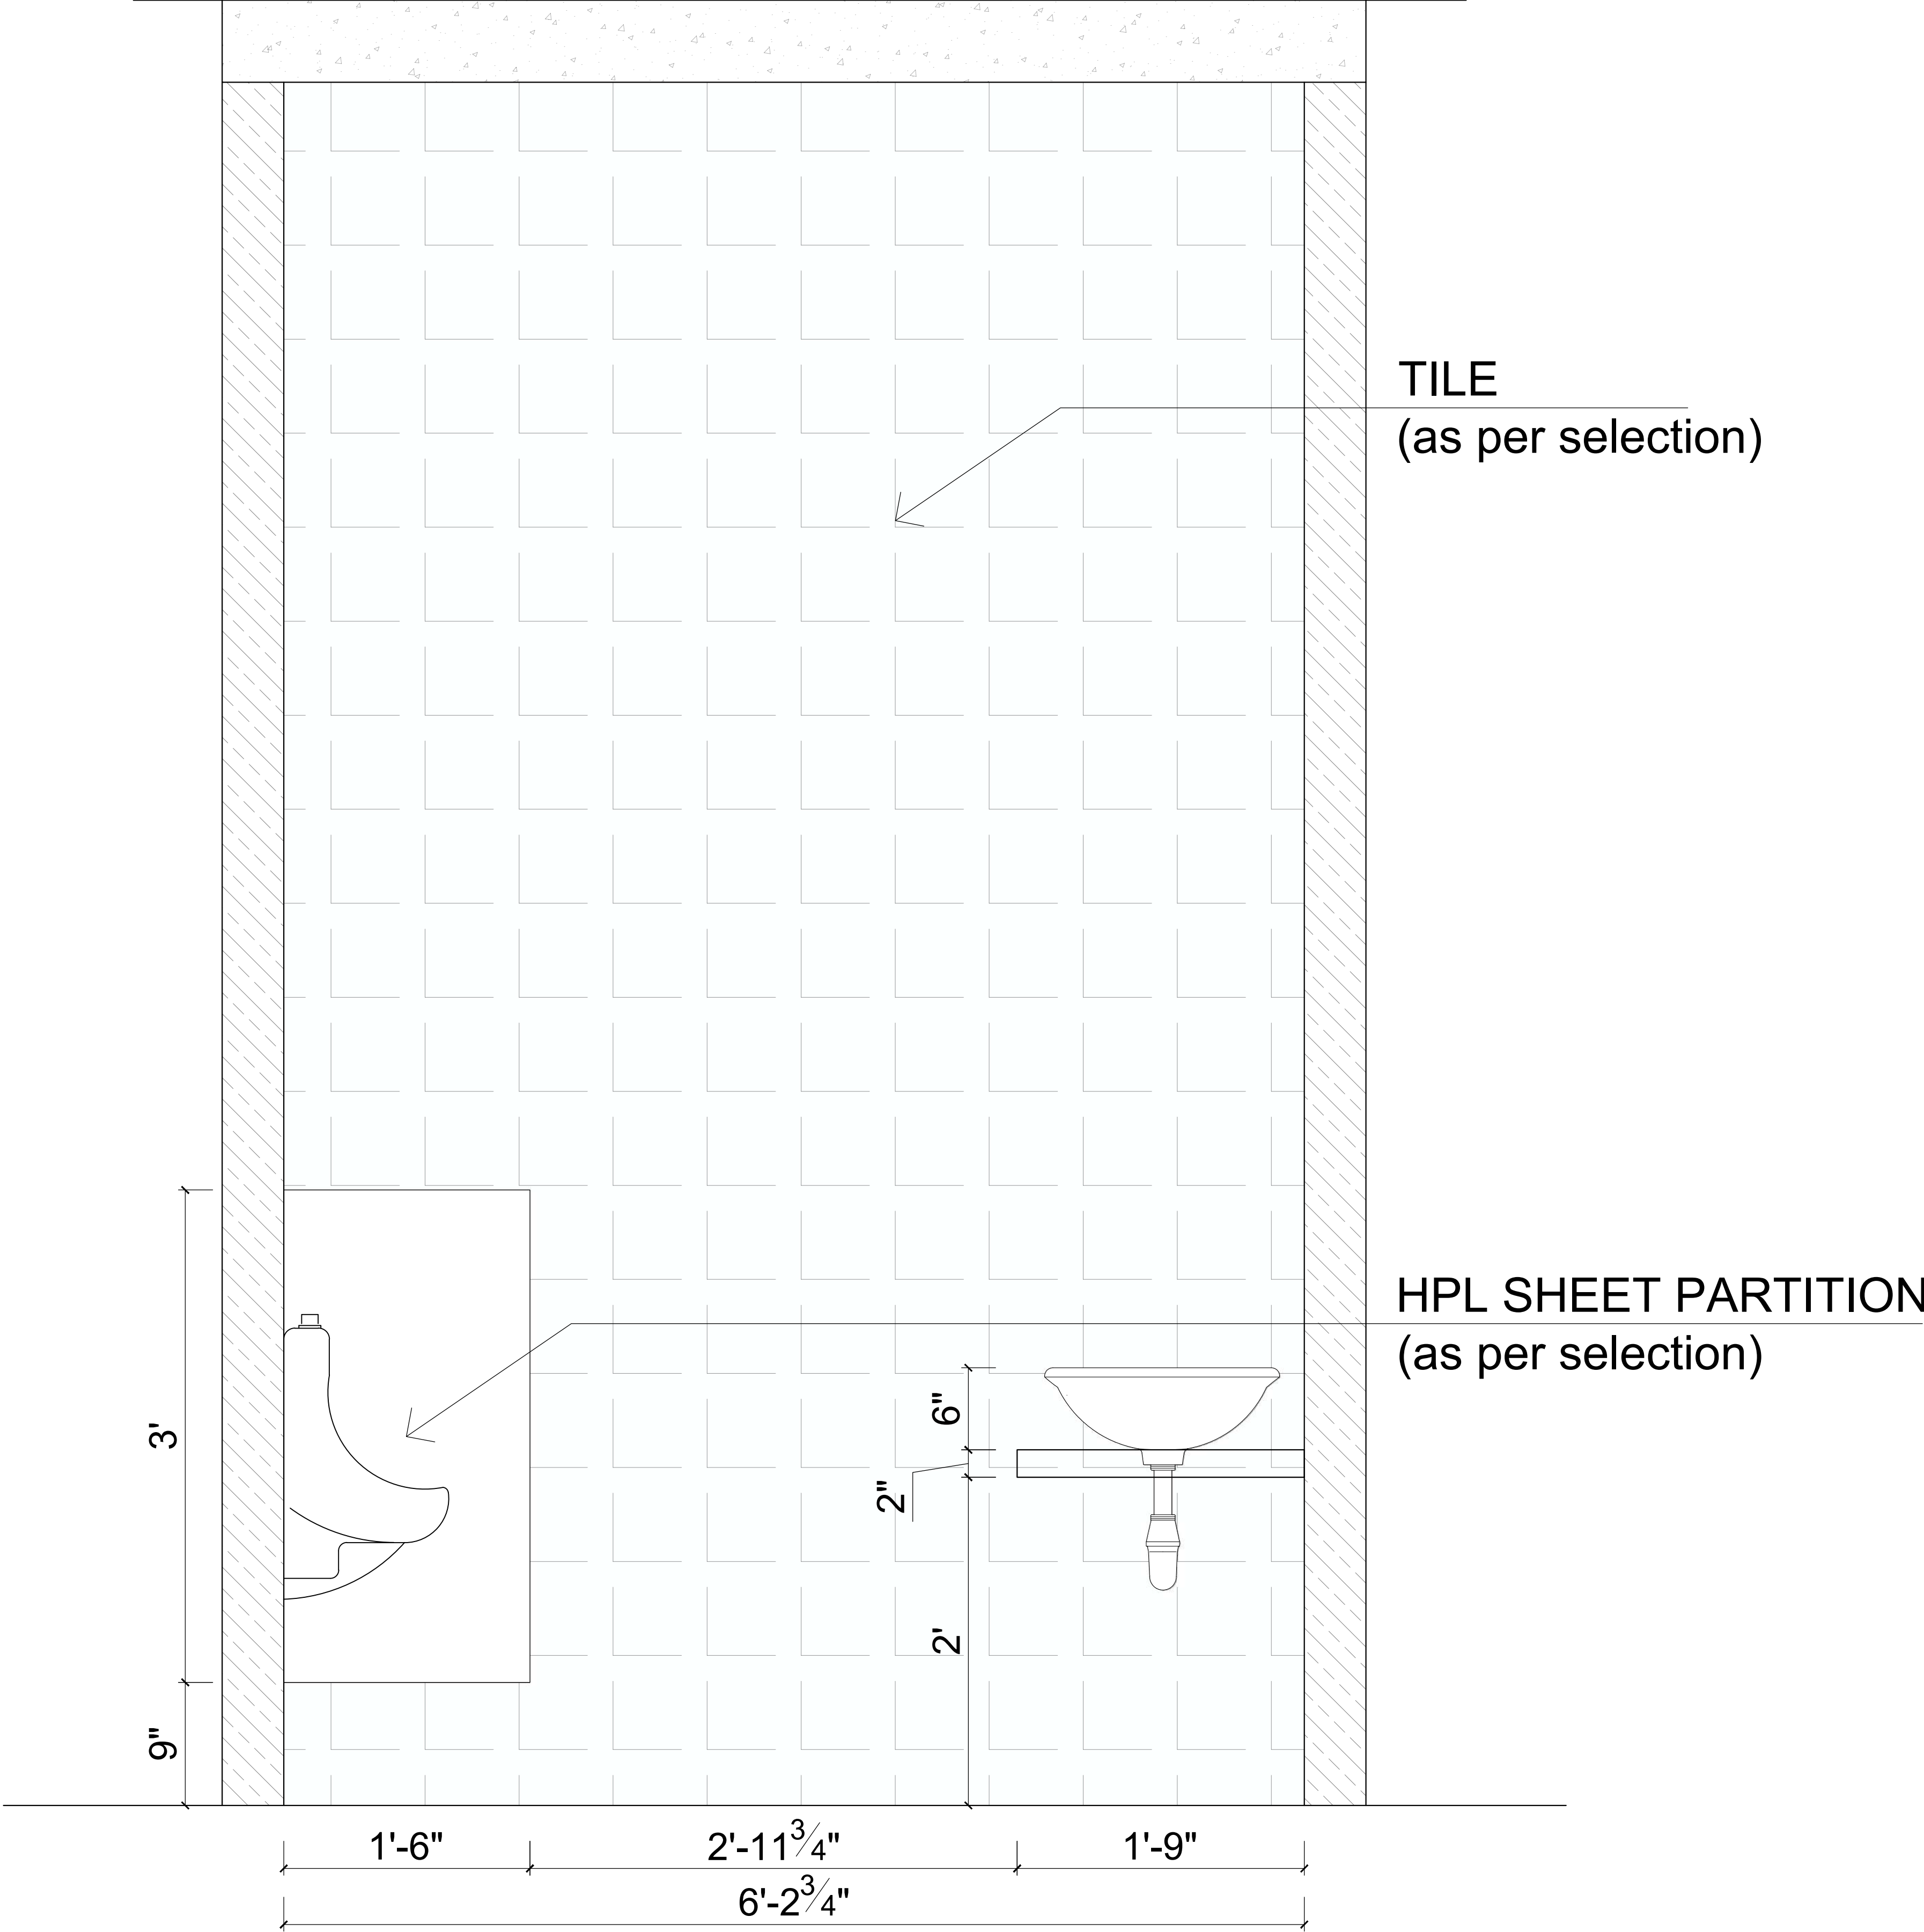

TILE
(as per selection)

HPL SHEET PARTITION
(as per selection)

GENERAL NOTES

PROJECT NAME:
RGB STAFF TRAINING CENTER

DRAWING TITLE:
MALE TOILET WORKING_
ELEVATION B

DRAWN BY:
AR. ITISHREE

CHECKED BY:
AR. DIVISHA

APPROVED BY:
AR. GOURAV

DATE:
28/06/2026

CLIENT

RGB
JAIPUR
XXXXXXXXXXXX,
YYYYYYYY,
YYYYY.
CONTACT NO-
E-MAIL :

ARCHITECT:
AARITRA ARCHITECTS

ARCHITECTS.INTERIORS
& LANDSCAPE
109 First Floor, AKS Tower
10 C Road Sardarpura
Jodhpur, Rajasthan
CONTACT NO-
7976149526
E-MAIL :
aaritraarchitects@gmail.com



PROJECT NO:
-

SCALE:
0:000


SHEET SIZE:
A4

DRAWING NO:
-

SHEET NO:
3 OF 5

REVISION:
-

UNIT:
-

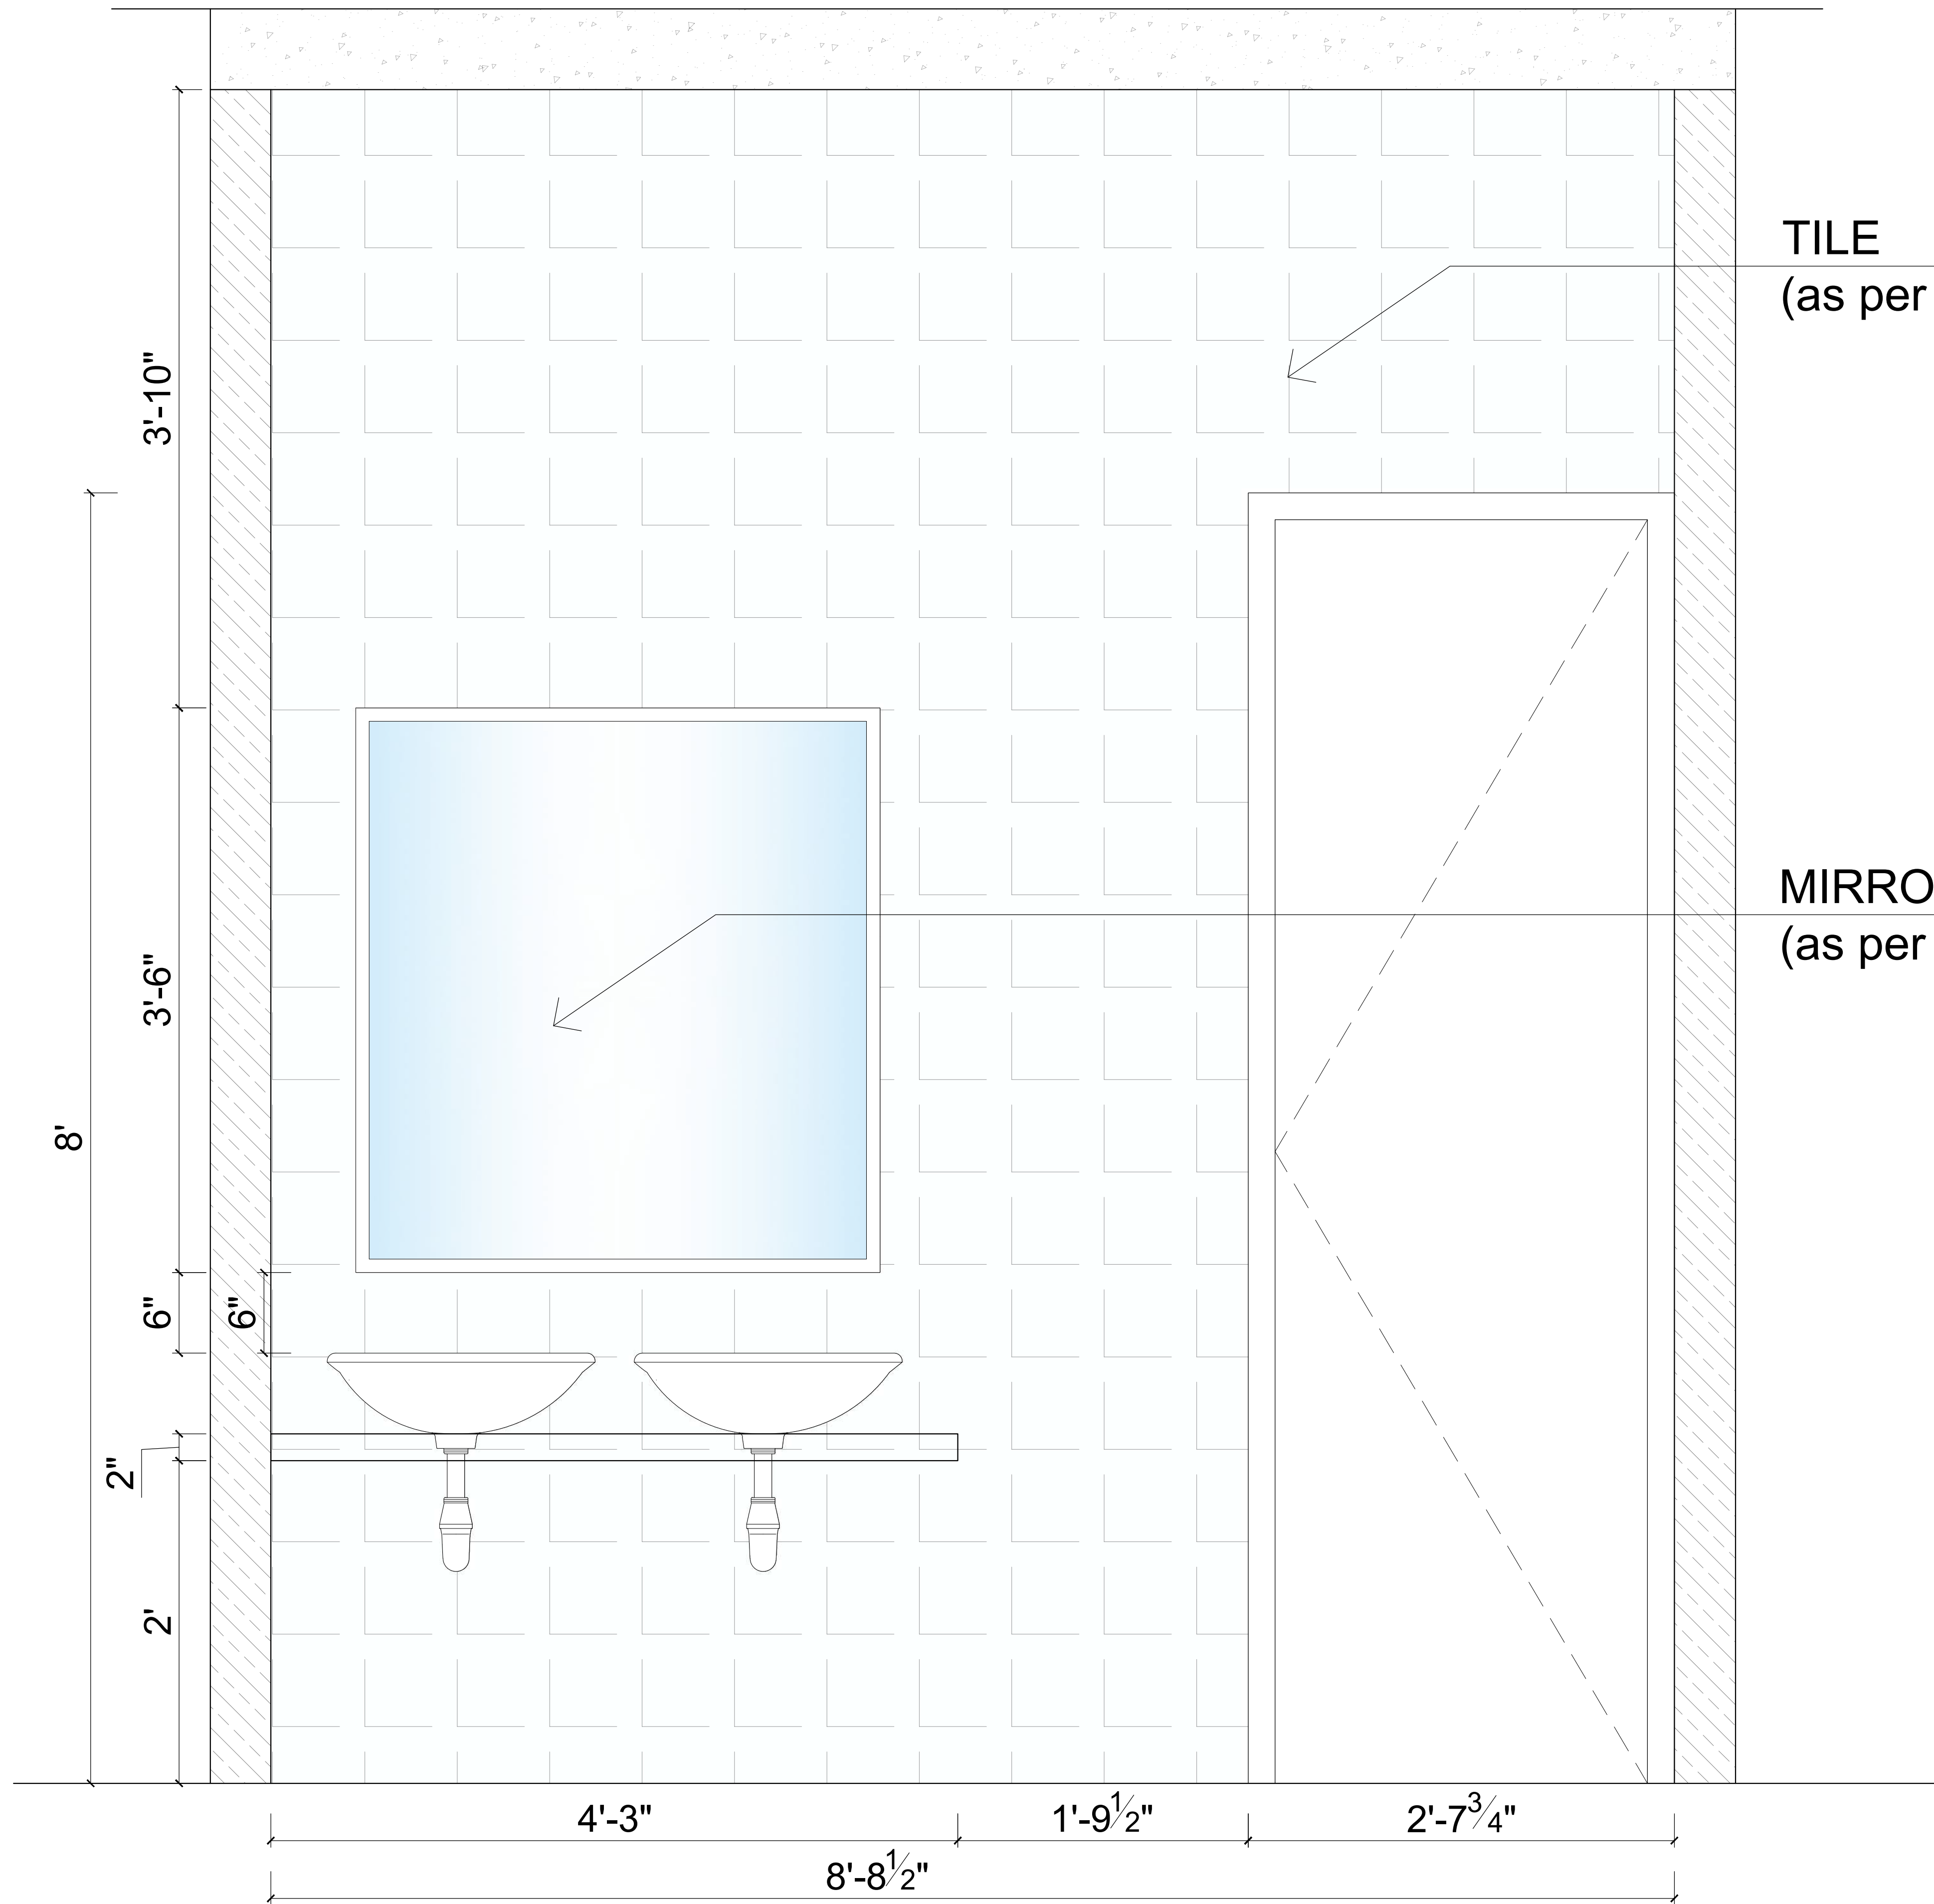

ELEVATION C

TILE
(as per selection)

MIRROR
(as per selection)

GENERAL NOTES

PROJECT NAME:
RGB STAFF TRAINING CENTER

DRAWING TITLE:
MALE TOILET WORKING_
ELEVATION C

DRAWN BY:
AR. ITISHREE

CHECKED BY:
AR. DIVISHA

APPROVED BY:
AR. GOURAV

DATE:
28/06/2026

CLIENT

RGB
JAIPUR

XXXXXXXXXXXX,
YYYYYYYY,
YYYYY.
CONTACT NO-
E-MAIL :

ARCHITECT:
AARITRA ARCHITECTS

ARCHITECTS.INTERIORS
& LANDSCAPE
109 First Floor, AKS Tower
10 C Road Sardarpura
Jodhpur, Rajasthan
CONTACT NO-
7976149526
E-MAIL :
aaritraarchitects@gmail.com

PROJECT NO:
-

SCALE:
0:000


SHEET SIZE:
A4

DRAWING NO:
-

SHEET NO:
4 OF 5

REVISION:
-

UNIT:
-

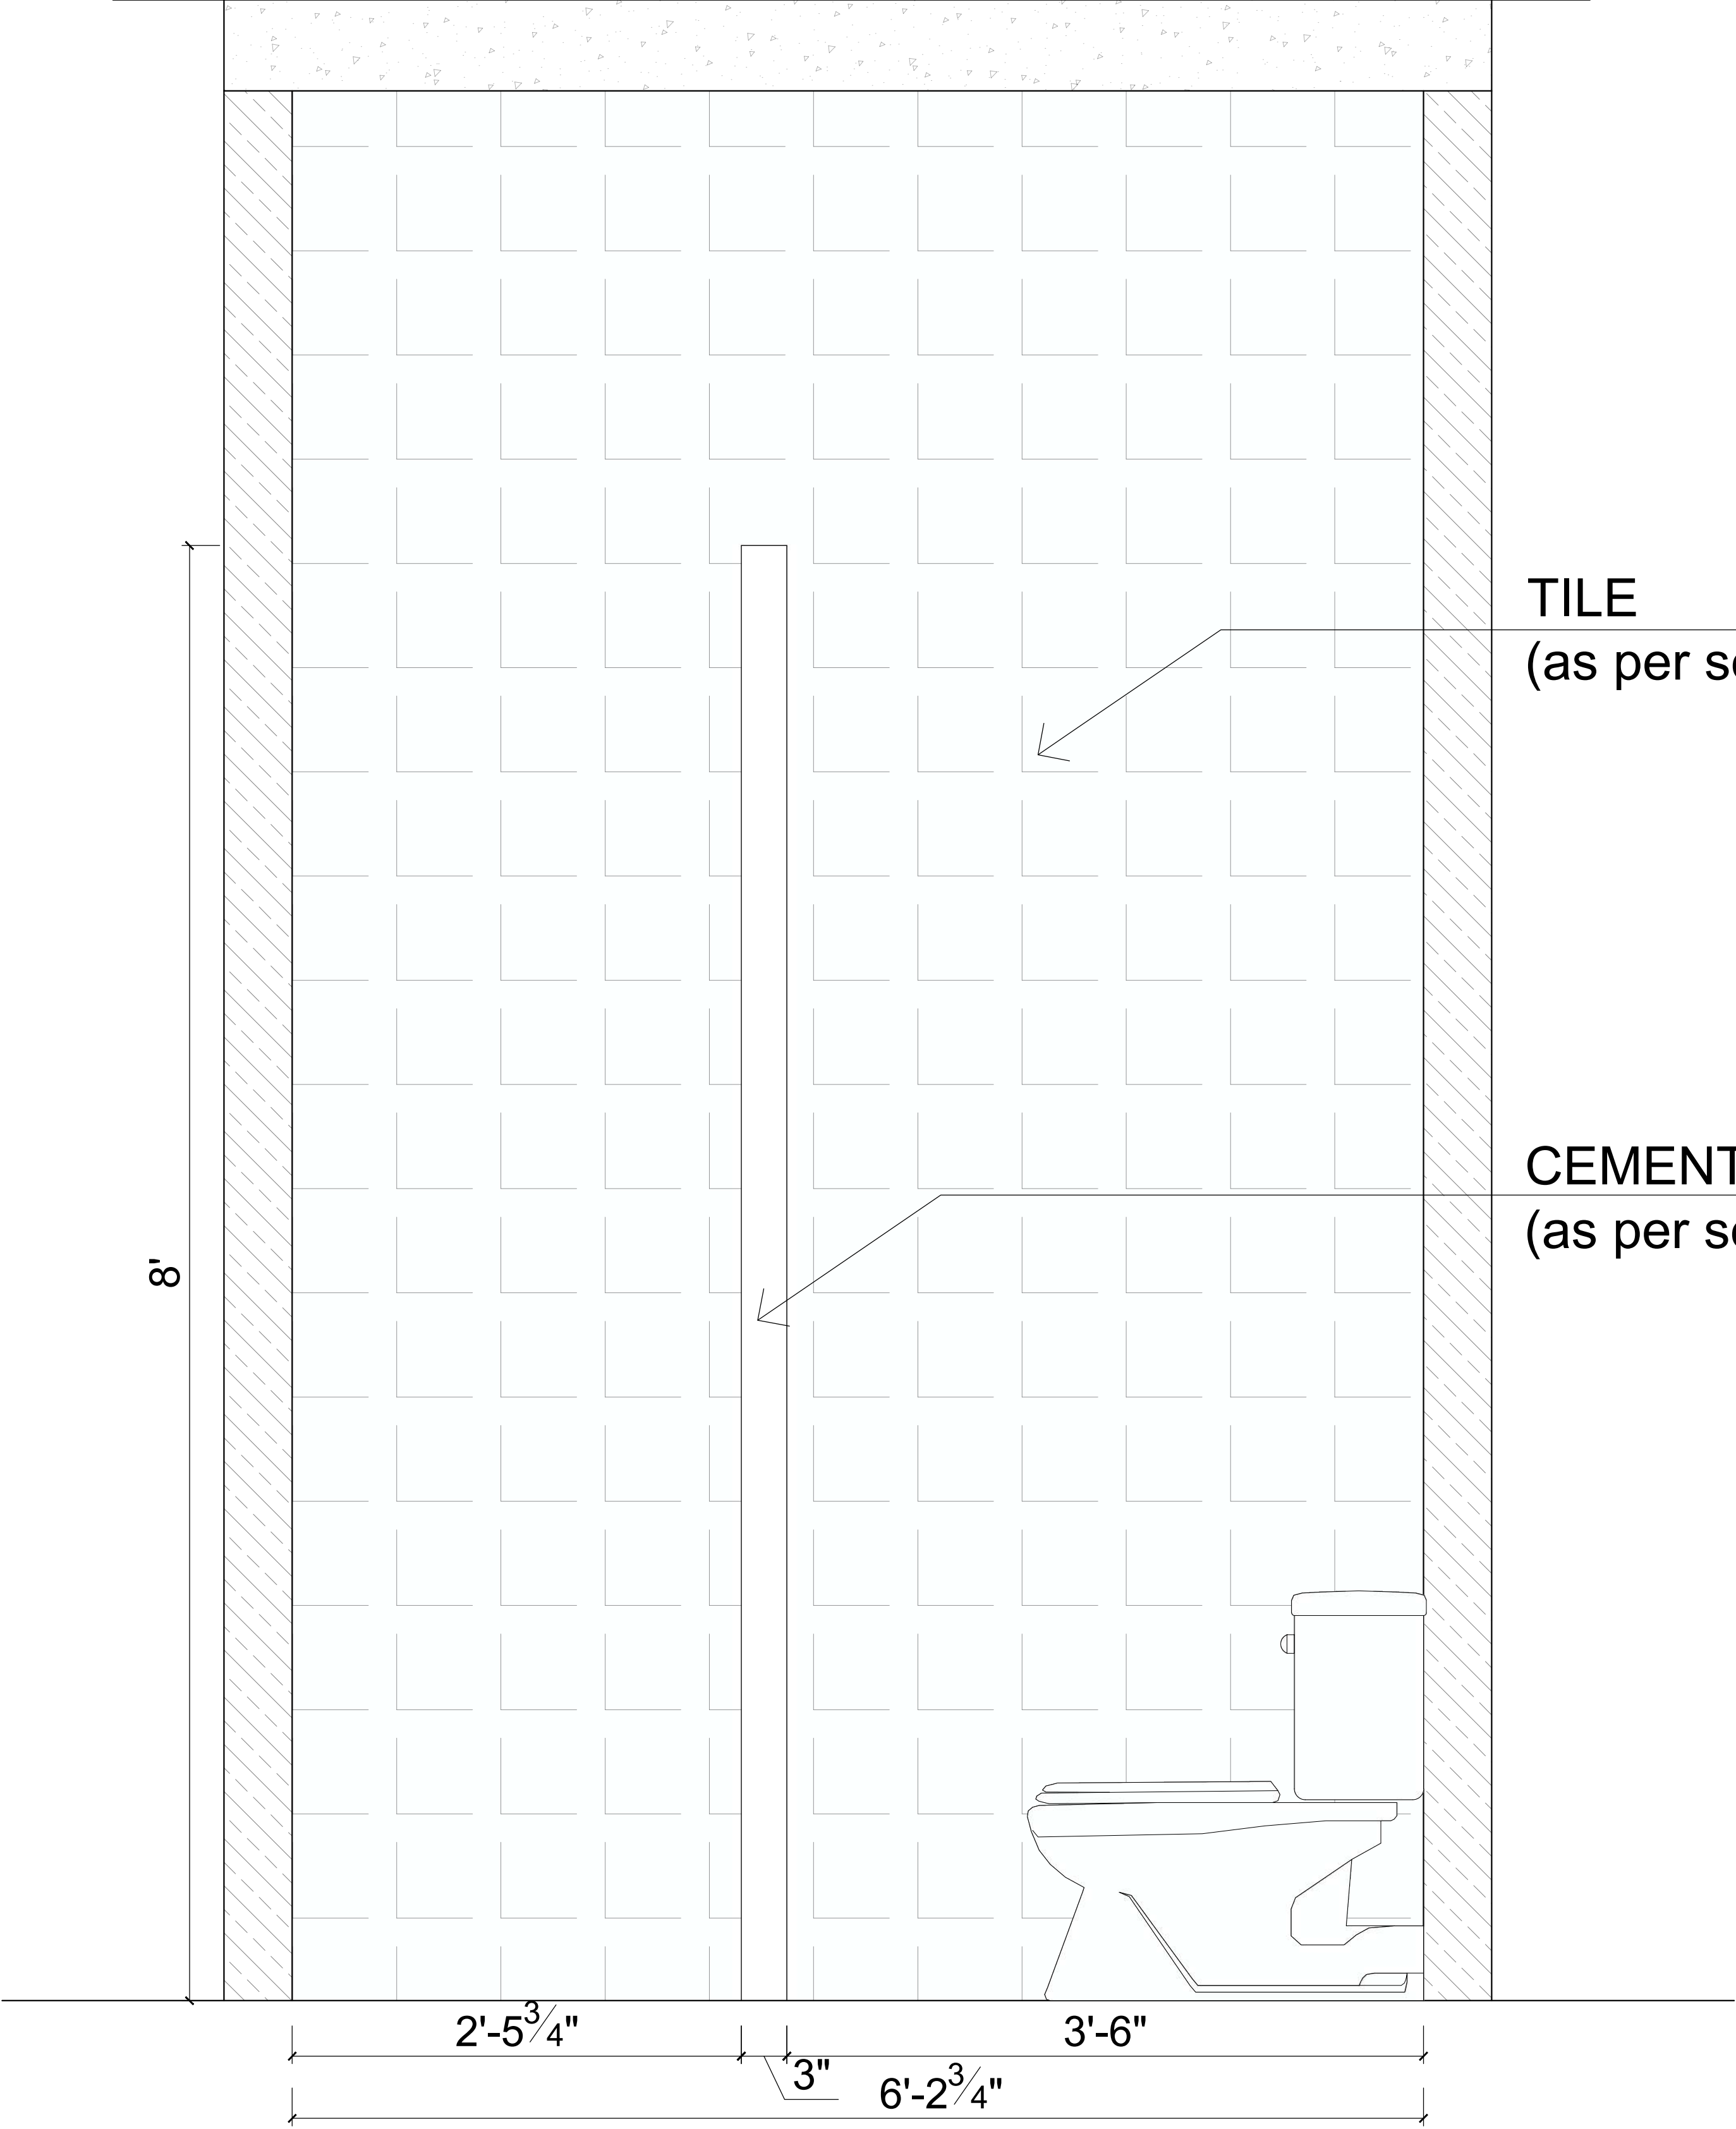

TILE
(as per selection)

CEMENT SHEET
(as per selection)

ELEVATION D

GENERAL NOTES

PROJECT NAME:
RGB STAFF TRAINING CENTER

DRAWING TITLE:
MALE TOILET WORKING_
ELEVATION D

DRAWN BY:
AR. ITISHREE

CHECKED BY:
AR. DIVISHA

APPROVED BY:
AR. GOURAV

DATE:
28/06/2026

CLIENT

RGB
JAIPUR

XXXXXXXXXXXX,
YYYYYYYY,
YYYYY.
CONTACT NO-
E-MAIL :

ARCHITECT:
AARITRA ARCHITECTS

ARCHITECTS.INTERIORS
& LANDSCAPE
109 First Floor, AKS Tower
10 C Road Sardarpura
Jodhpur, Rajasthan
CONTACT NO-
7976149526
E-MAIL :
aaritraarchitects@gmail.com

PROJECT NO:
-

SCALE:
0:000


SHEET SIZE:
A4

DRAWING NO:
-

SHEET NO:
5 OF 5

REVISION:
-

UNIT:
-

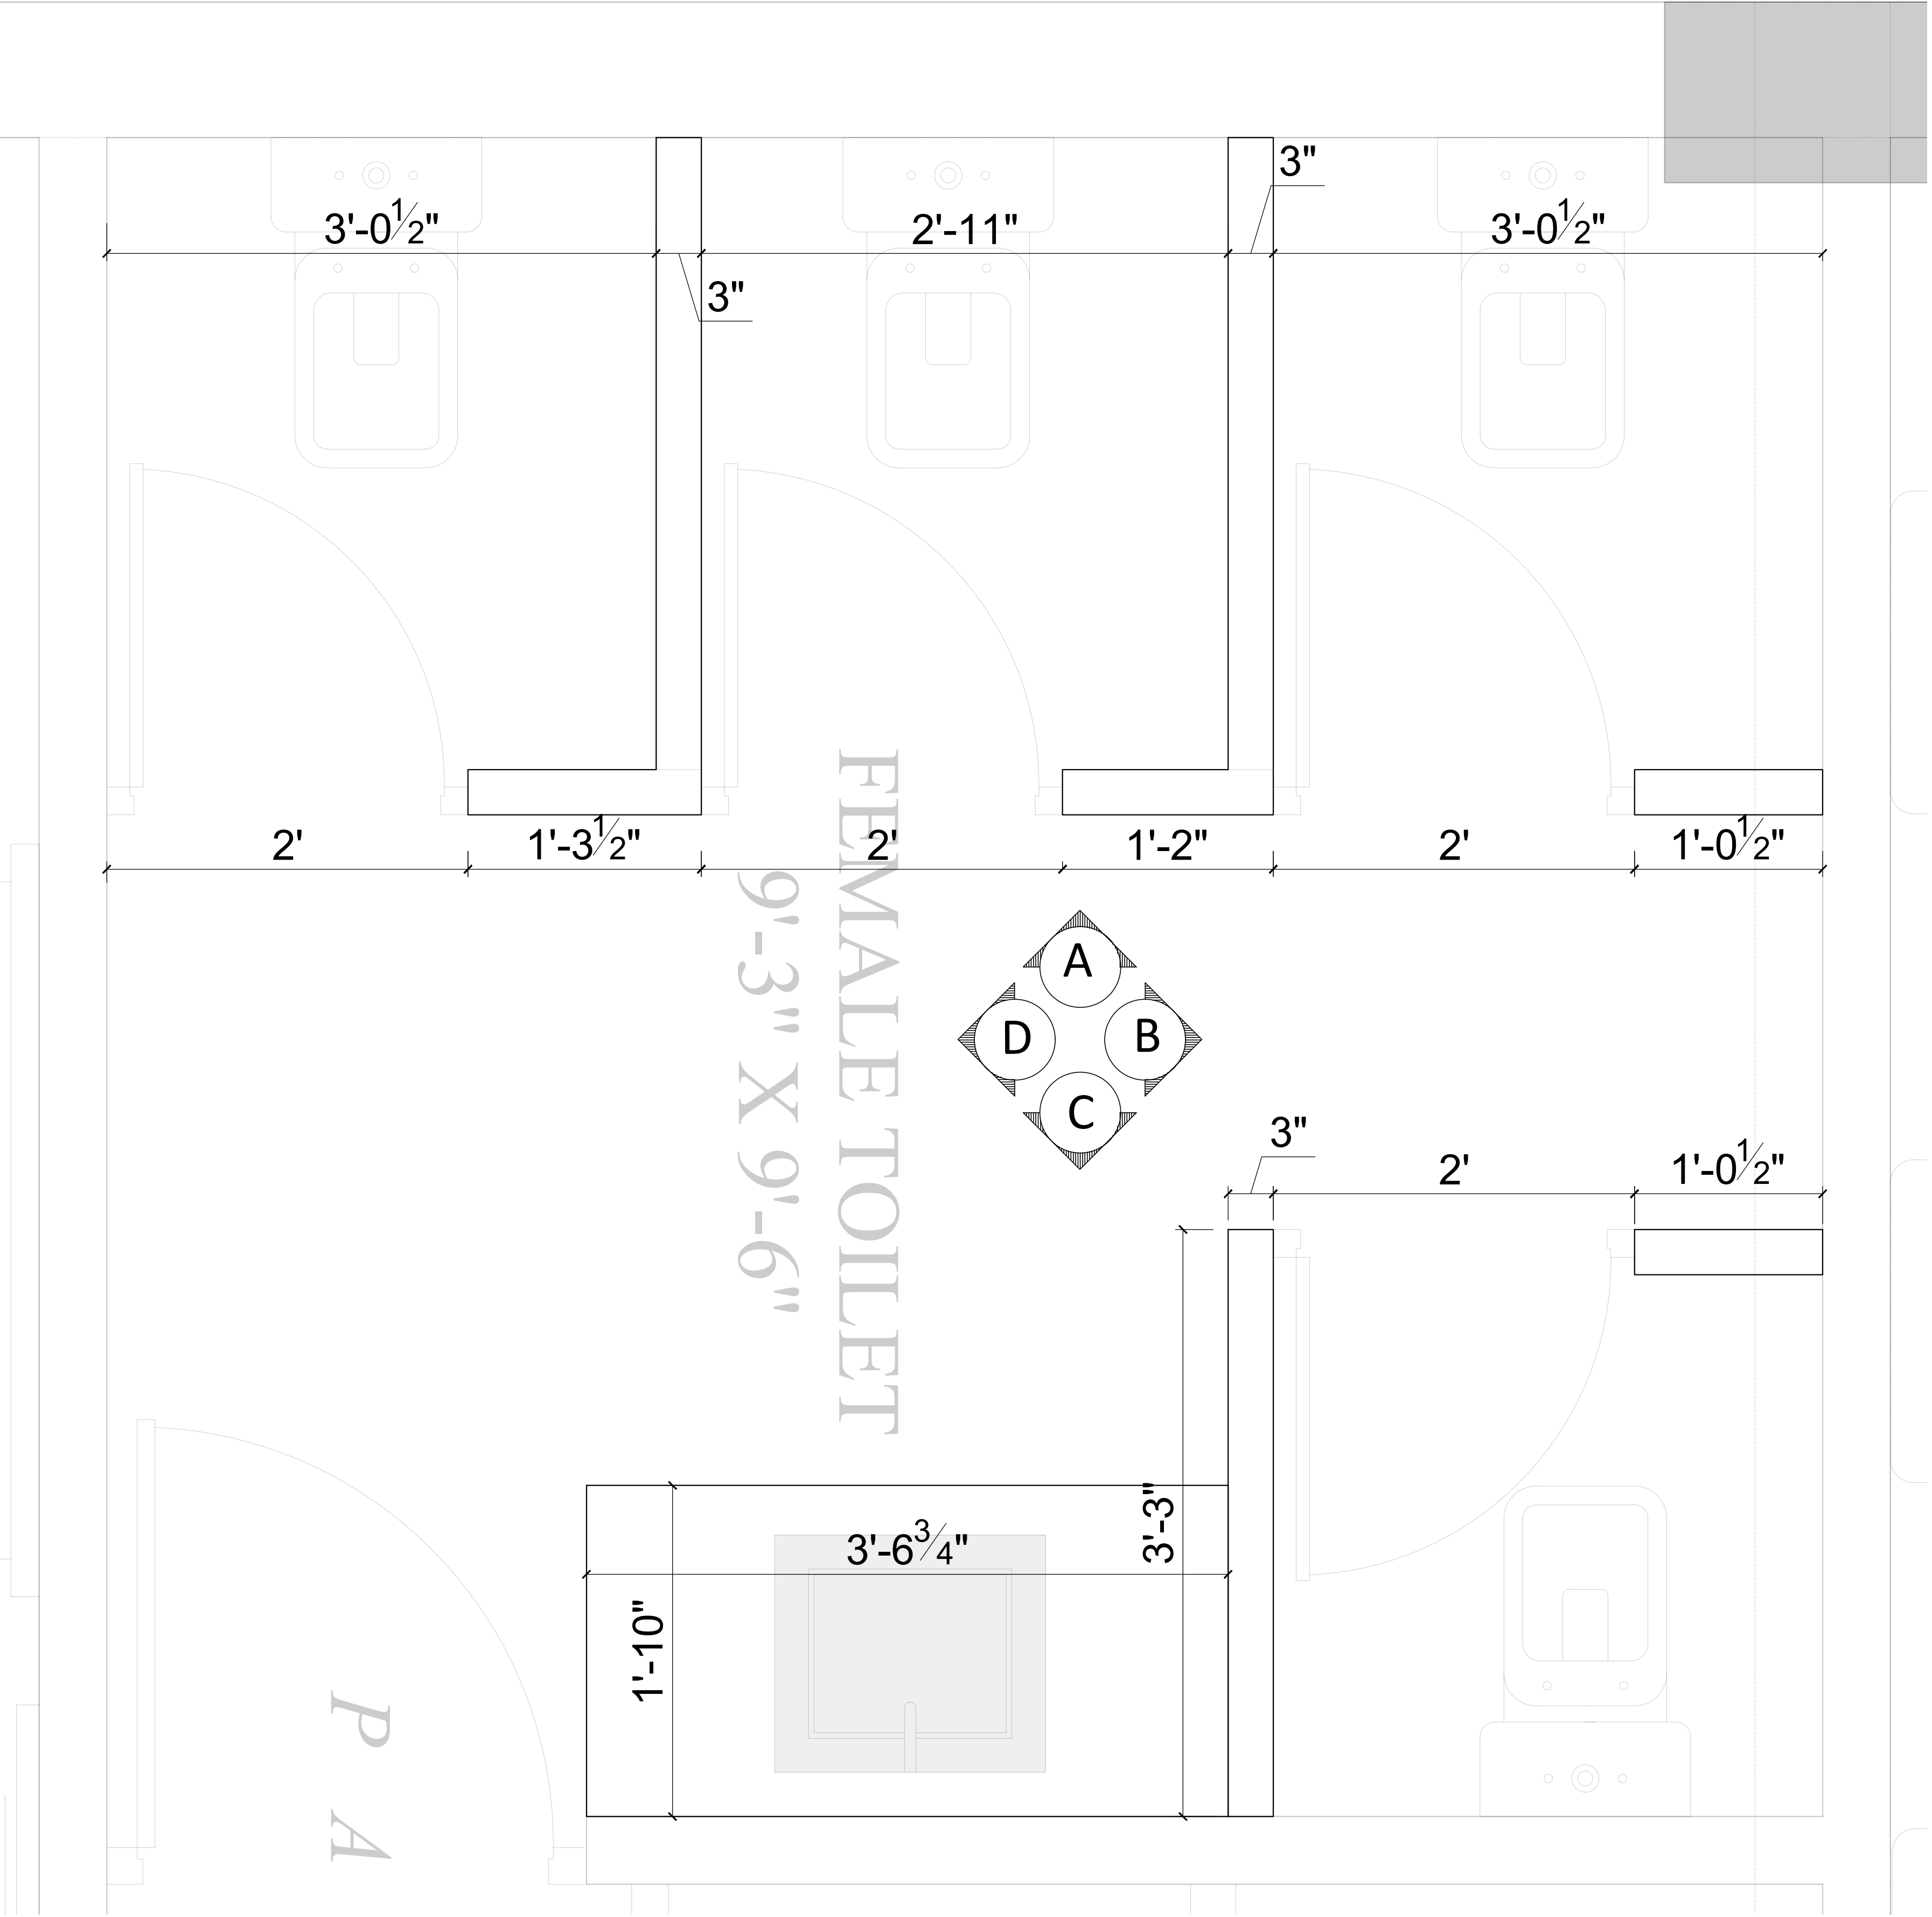

PLAN

GENERAL NOTES

PROJECT NAME:
RGB STAFF TRAINING CENTER

DRAWING TITLE:
FEMALE TOILET WORKING_ PLAN

DRAWN BY:
AR. ITISHREE

CHECKED BY:
AR. DIVISHA

APPROVED BY:
AR. GOURAV

DATE:
28/06/2026

CLIENT

RGB
JAIPUR

XXXXXXXXXXXX,
YYYYYYYY,
YYYYY.
CONTACT NO-
E-MAIL :

ARCHITECT:
AARITRA ARCHITECTS

ARCHITECTS.INTERIORS
& LANDSCAPE
109 First Floor, AKS Tower
10 C Road Sardarpura
Jodhpur, Rajasthan
CONTACT NO-
7976149526
E-MAIL :
aaritraarchitects@gmail.com



PROJECT NO:
-

SCALE:
0:000


SHEET SIZE:
A4

DRAWING NO:
-

SHEET NO:
1 OF 5

REVISION:
-

UNIT:
-

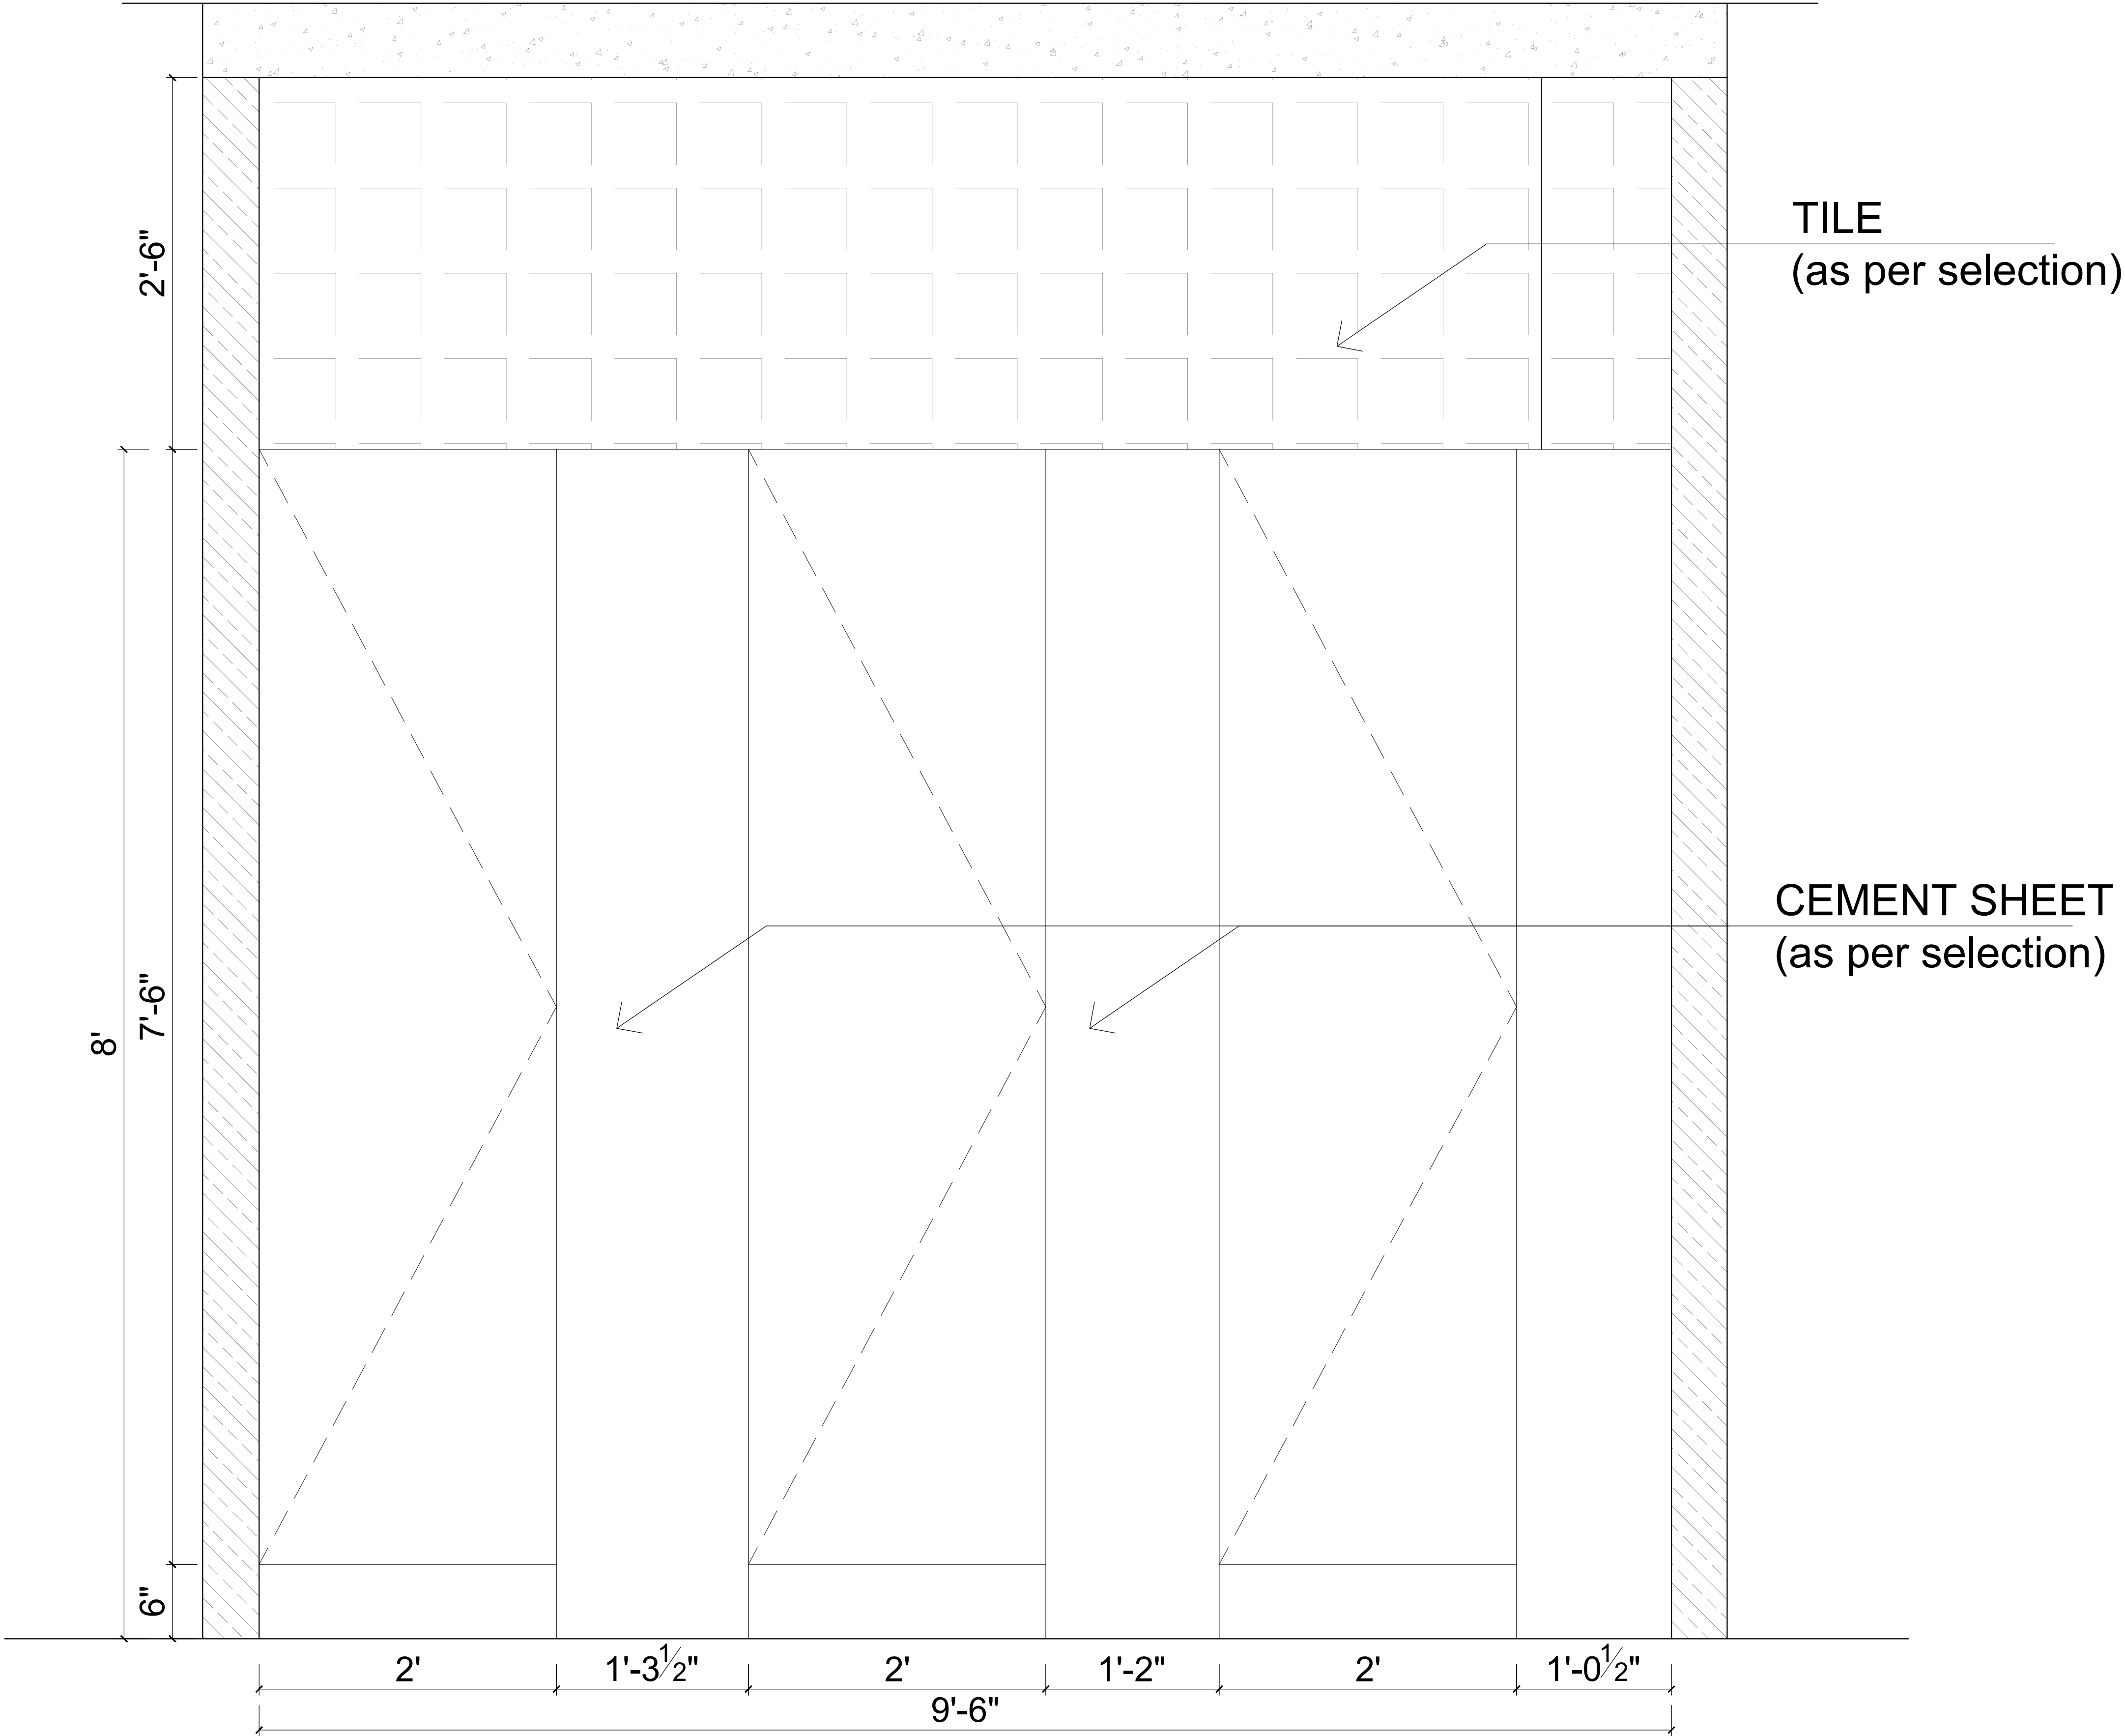

ELEVATION A

GENERAL NOTES

PROJECT NAME:
RGB STAFF TRAINING CENTER

DRAWING TITLE:
FEMALE TOILET WORKING_
ELEVATION A

DRAWN BY:
AR. ITISHREE

CHECKED BY:
AR. DIVISHA

APPROVED BY:
AR. GOURAV

DATE:
28/06/2026

CLIENT

RGB
JAIPUR

XXXXXXXXXXXX,
YYYYYYYY,
YYYYY.
CONTACT NO-
E-MAIL :

ARCHITECT:

AARITRA ARCHITECTS

ARCHITECTS.INTERIORS
& LANDSCAPE
109 First Floor, AKS Tower
10 C Road Sardarpura
Jodhpur, Rajasthan
CONTACT NO-
7976149526
E-MAIL :
aaritraarchitects@gmail.com



PROJECT NO:
-

SCALE:
0:000


SHEET SIZE:
A4

DRAWING NO:
-

SHEET NO:
2 OF 5

REVISION:
-

UNIT:
-

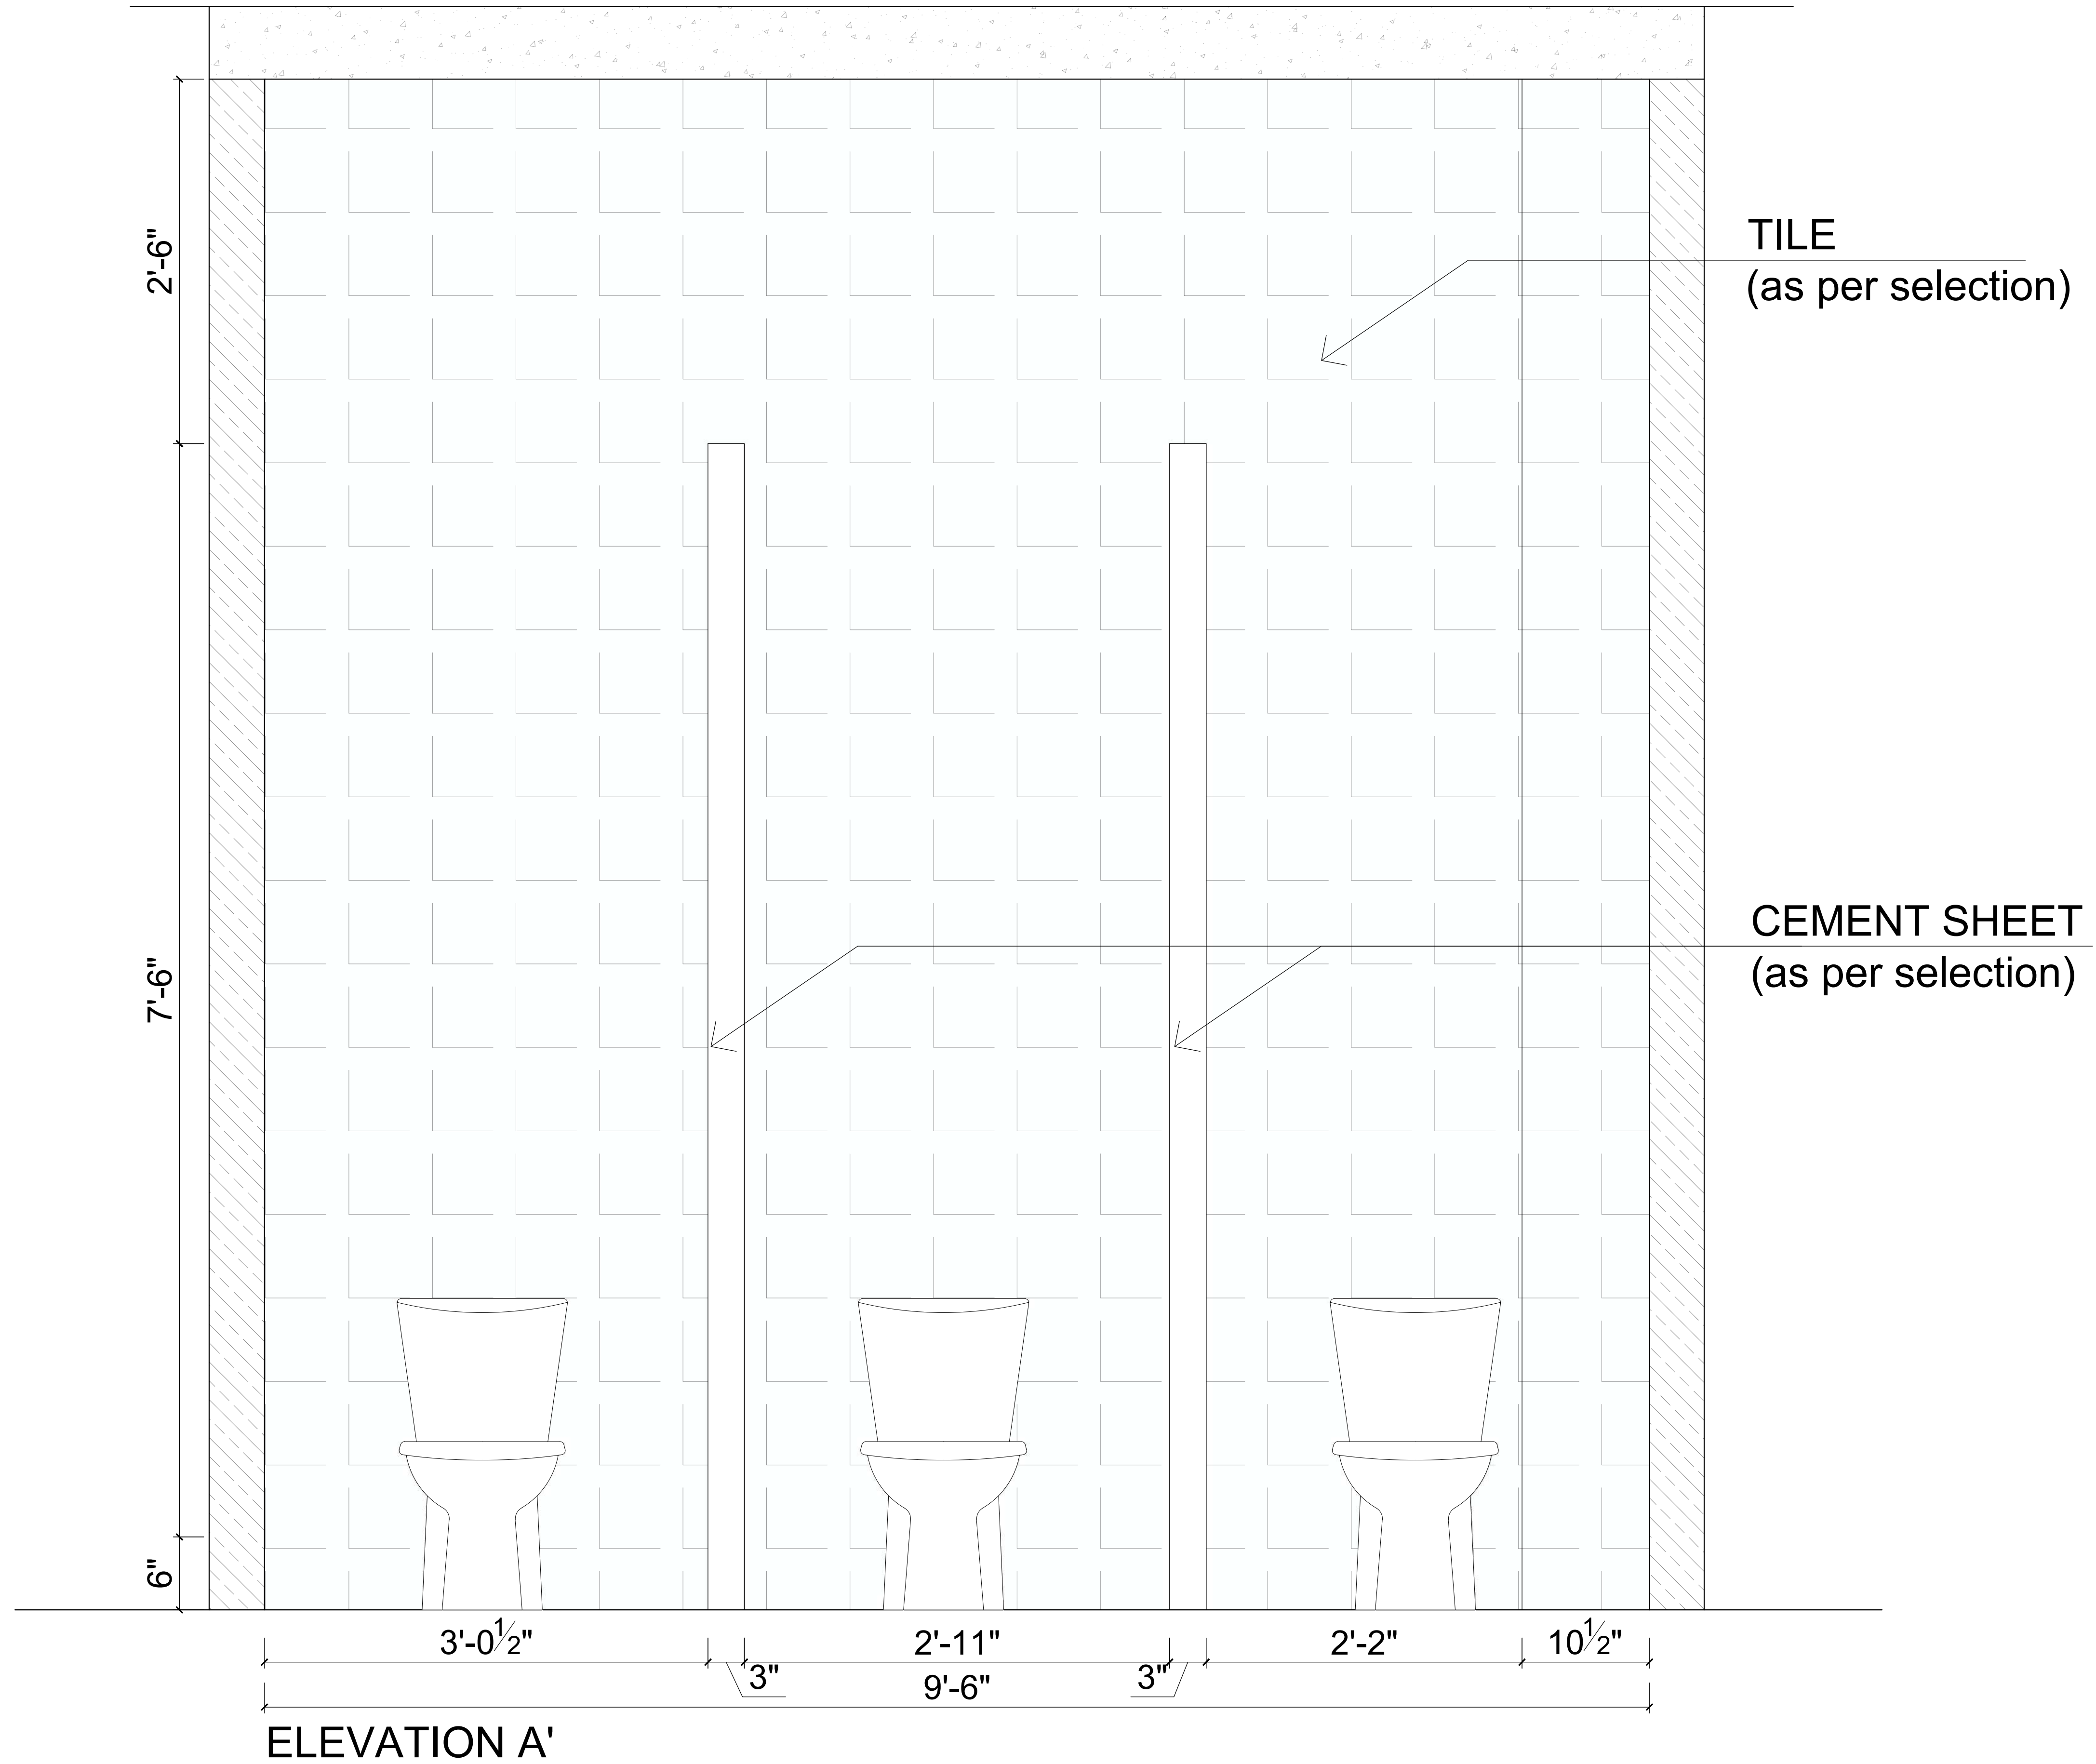

GENERAL NOTES

PROJECT NAME:
RGB STAFF TRAINING CENTER

DRAWING TITLE:
FEMALE TOILET WORKING_
ELEVATION A'

DRAWN BY:
AR. ITISHREE

CHECKED BY:
AR. DIVISHA

APPROVED BY:
AR. GOURAV

DATE:
28/06/2026

CLIENT

RGB
JAIPUR

XXXXXXXXXXXX,
YYYYYYYY,
YYYYY.
CONTACT NO-
E-MAIL :

ARCHITECT:

AARITRA ARCHITECTS

ARCHITECTS,INTERIORS
& LANDSCAPE
109 First Floor, AKS Tower
10 C Road Sardarpura
Jodhpur, Rajasthan
CONTACT NO-
7976149526
E-MAIL :
aaritraarchitects@gmail.com



PROJECT NO:
-

SCALE:
0:000


SHEET SIZE:
A4

DRAWING NO:
-

SHEET NO:
2 OF 5

REVISION:
-

UNIT:
-

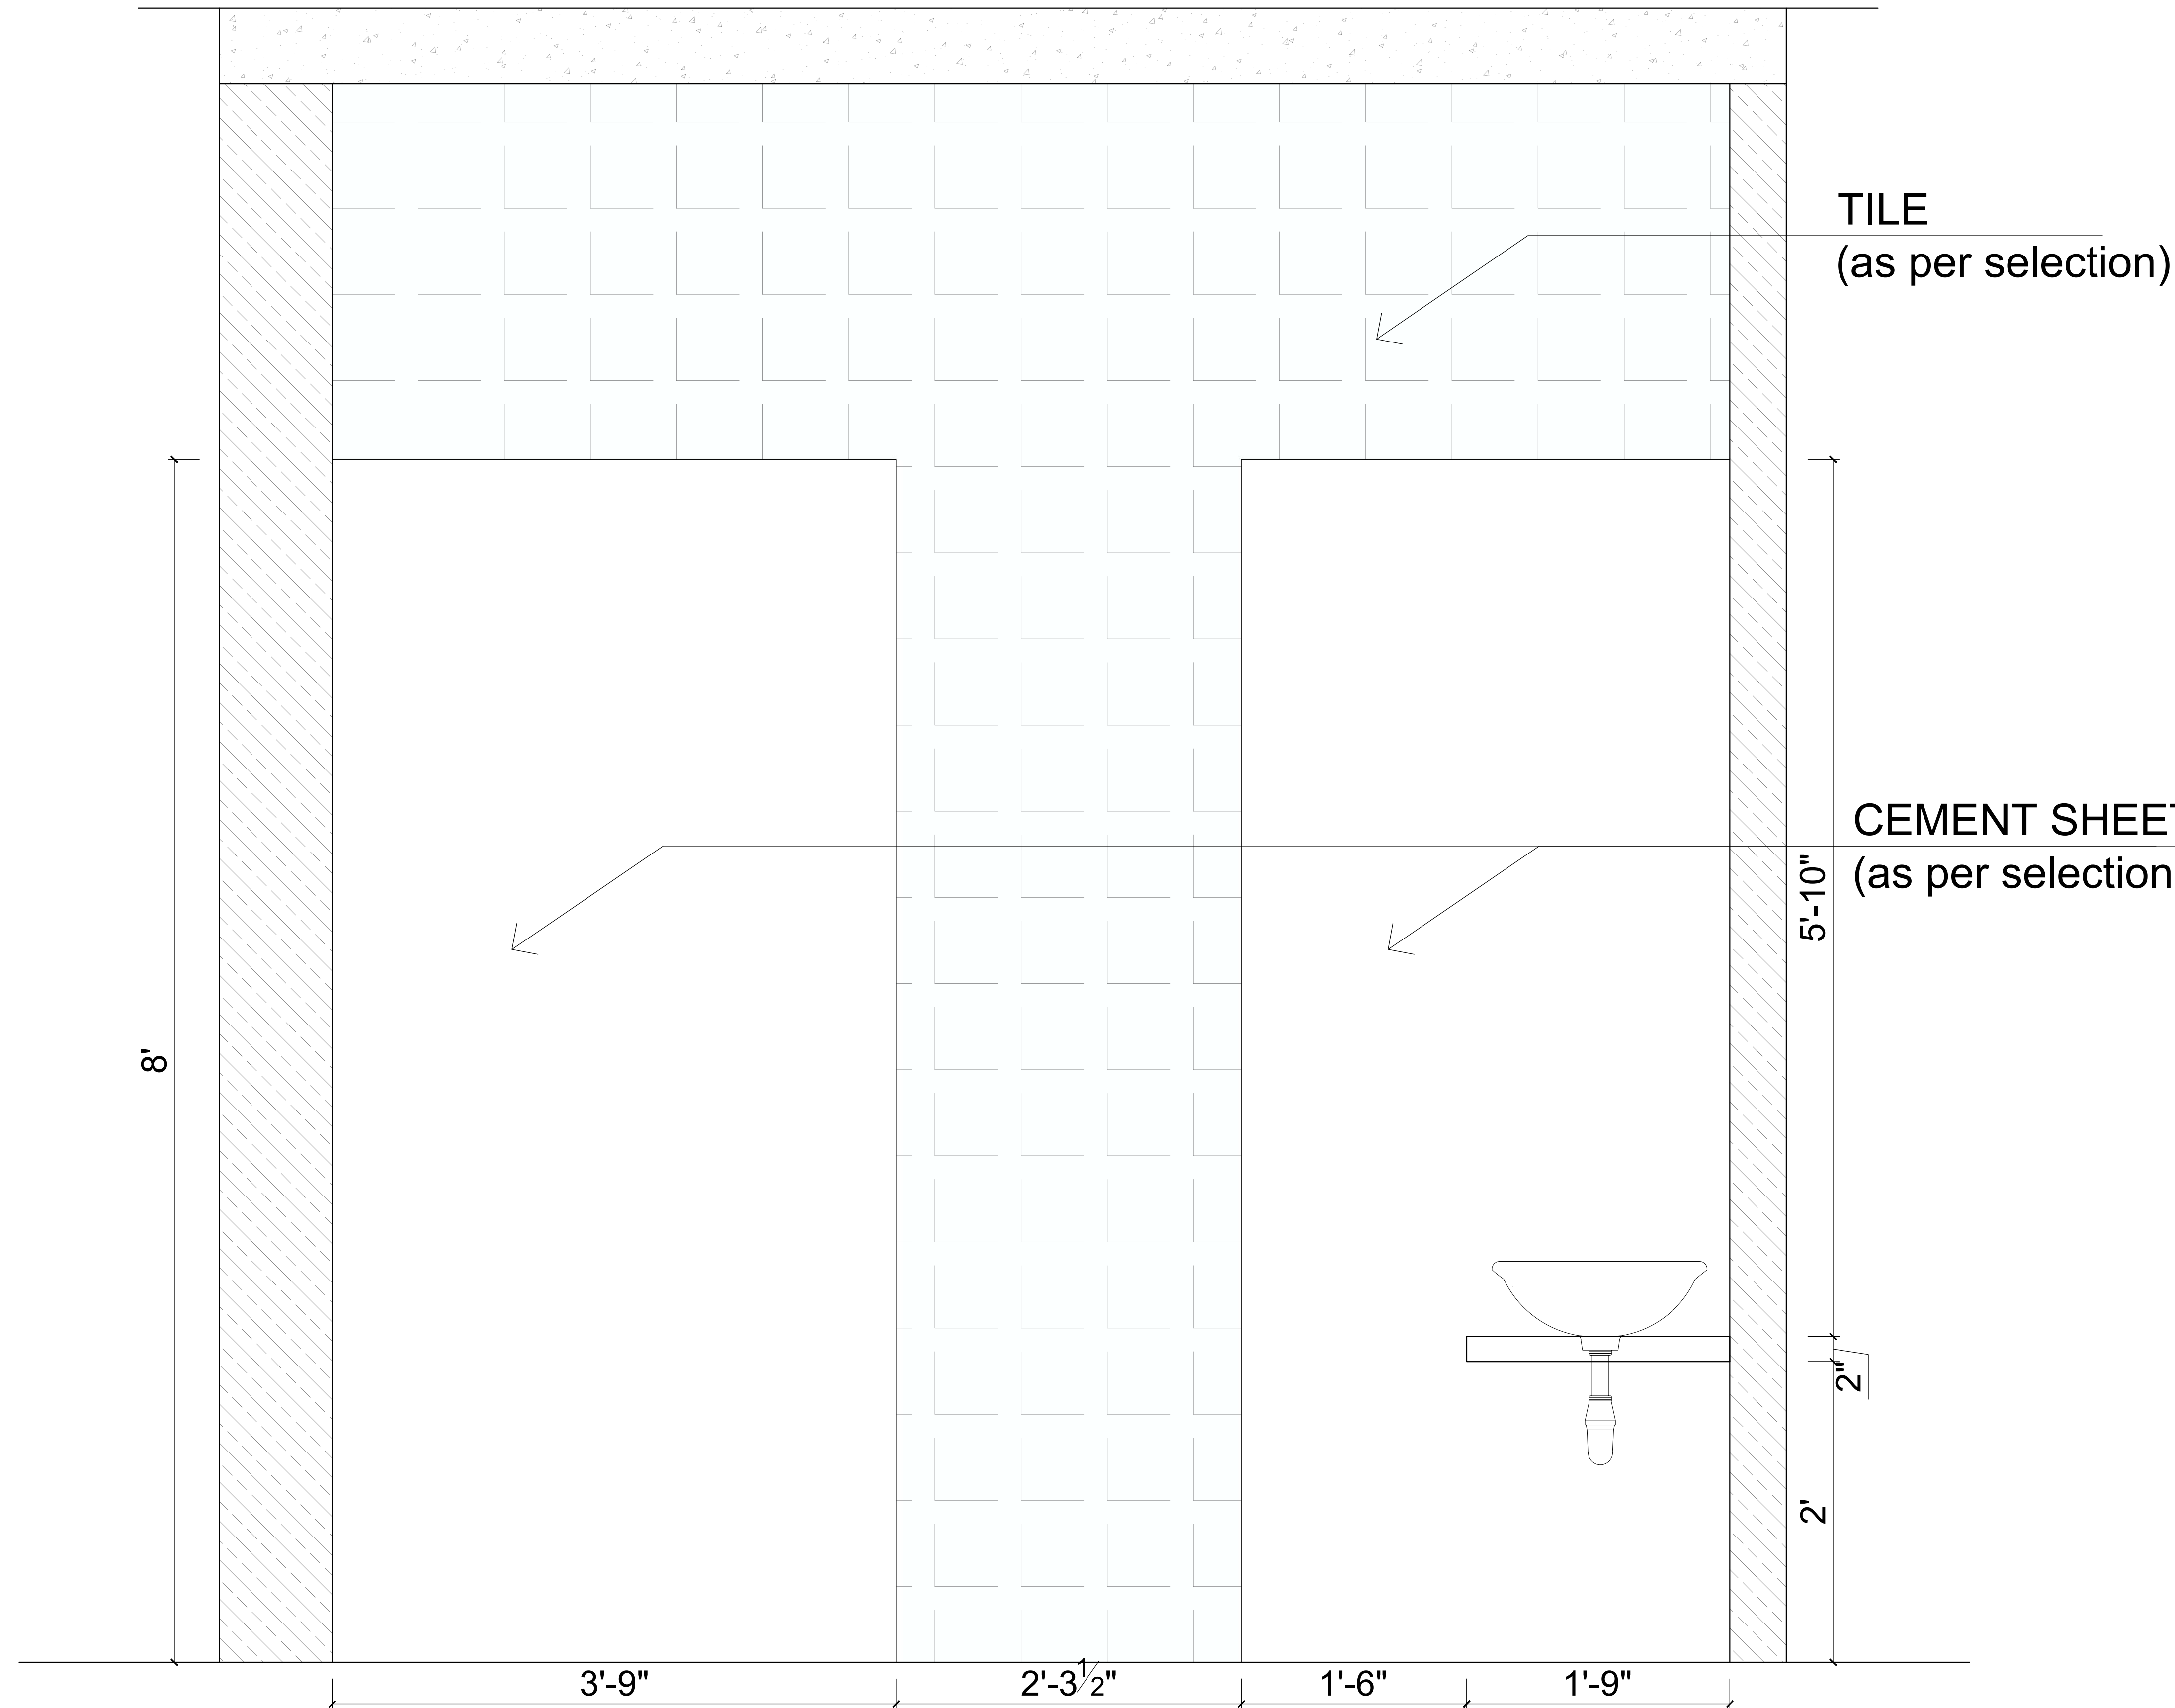

ELEVATION B

GENERAL NOTES

PROJECT NAME:
RGB STAFF TRAINING CENTER

DRAWING TITLE:
FEMALE TOILET WORKING_
ELEVATION B

DRAWN BY:
AR. ITISHREE

CHECKED BY:
AR. DIVISHA

APPROVED BY:
AR. GOURAV

DATE:
28/06/2026

CLIENT

RGB
JAIPUR
XXXXXXXXXXXX,
YYYYYYYY,
YYYYY.
CONTACT NO-
E-MAIL :

ARCHITECT:
AARITRA ARCHITECTS

ARCHITECTS.INTERIORS
& LANDSCAPE
109 First Floor, AKS Tower
10 C Road Sardarpura
Jodhpur, Rajasthan
CONTACT NO-
7976149526
E-MAIL :
aaritraarchitects@gmail.com



PROJECT NO:
-

SCALE:
0:000

SHEET SIZE:
A4

DRAWING NO:
-

SHEET NO:
3 OF 5

REVISION:
-

UNIT:
-

GENERAL NOTES

PROJECT NAME:
RGB STAFF TRAINING CENTER

DRAWING TITLE:
FEMALE TOILET WORKING_
ELEVATION C

DRAWN BY: AR. ITISHREE	CHECKED BY: AR. DIVISHA
---------------------------	----------------------------

APPROVED BY:
AR. GOURAV

CLIENT

RGB
JAIPUR

XXXXXXXXXXXXX,
YYYYYYYYYY,
YYYYYY.
CONTACT NO-
E-MAIL :

ARCHITECT:
AARITRA ARCHITECTS

ARCHITECTS, INTERIORS
& LANDSCAPE
109 First Floor, AKS Tower
10 C Road Sardarpura
Jodhpur, Rajasthan
CONTACT NO-
7976149526
E-MAIL :
aaritraarchitects@gmail.



PROJECT NO:
-

SCALE:
0:000


SHEET SIZE:
A4


DRAWING NO:

SHEET NO:
40

REVISION: _____

UNIT:

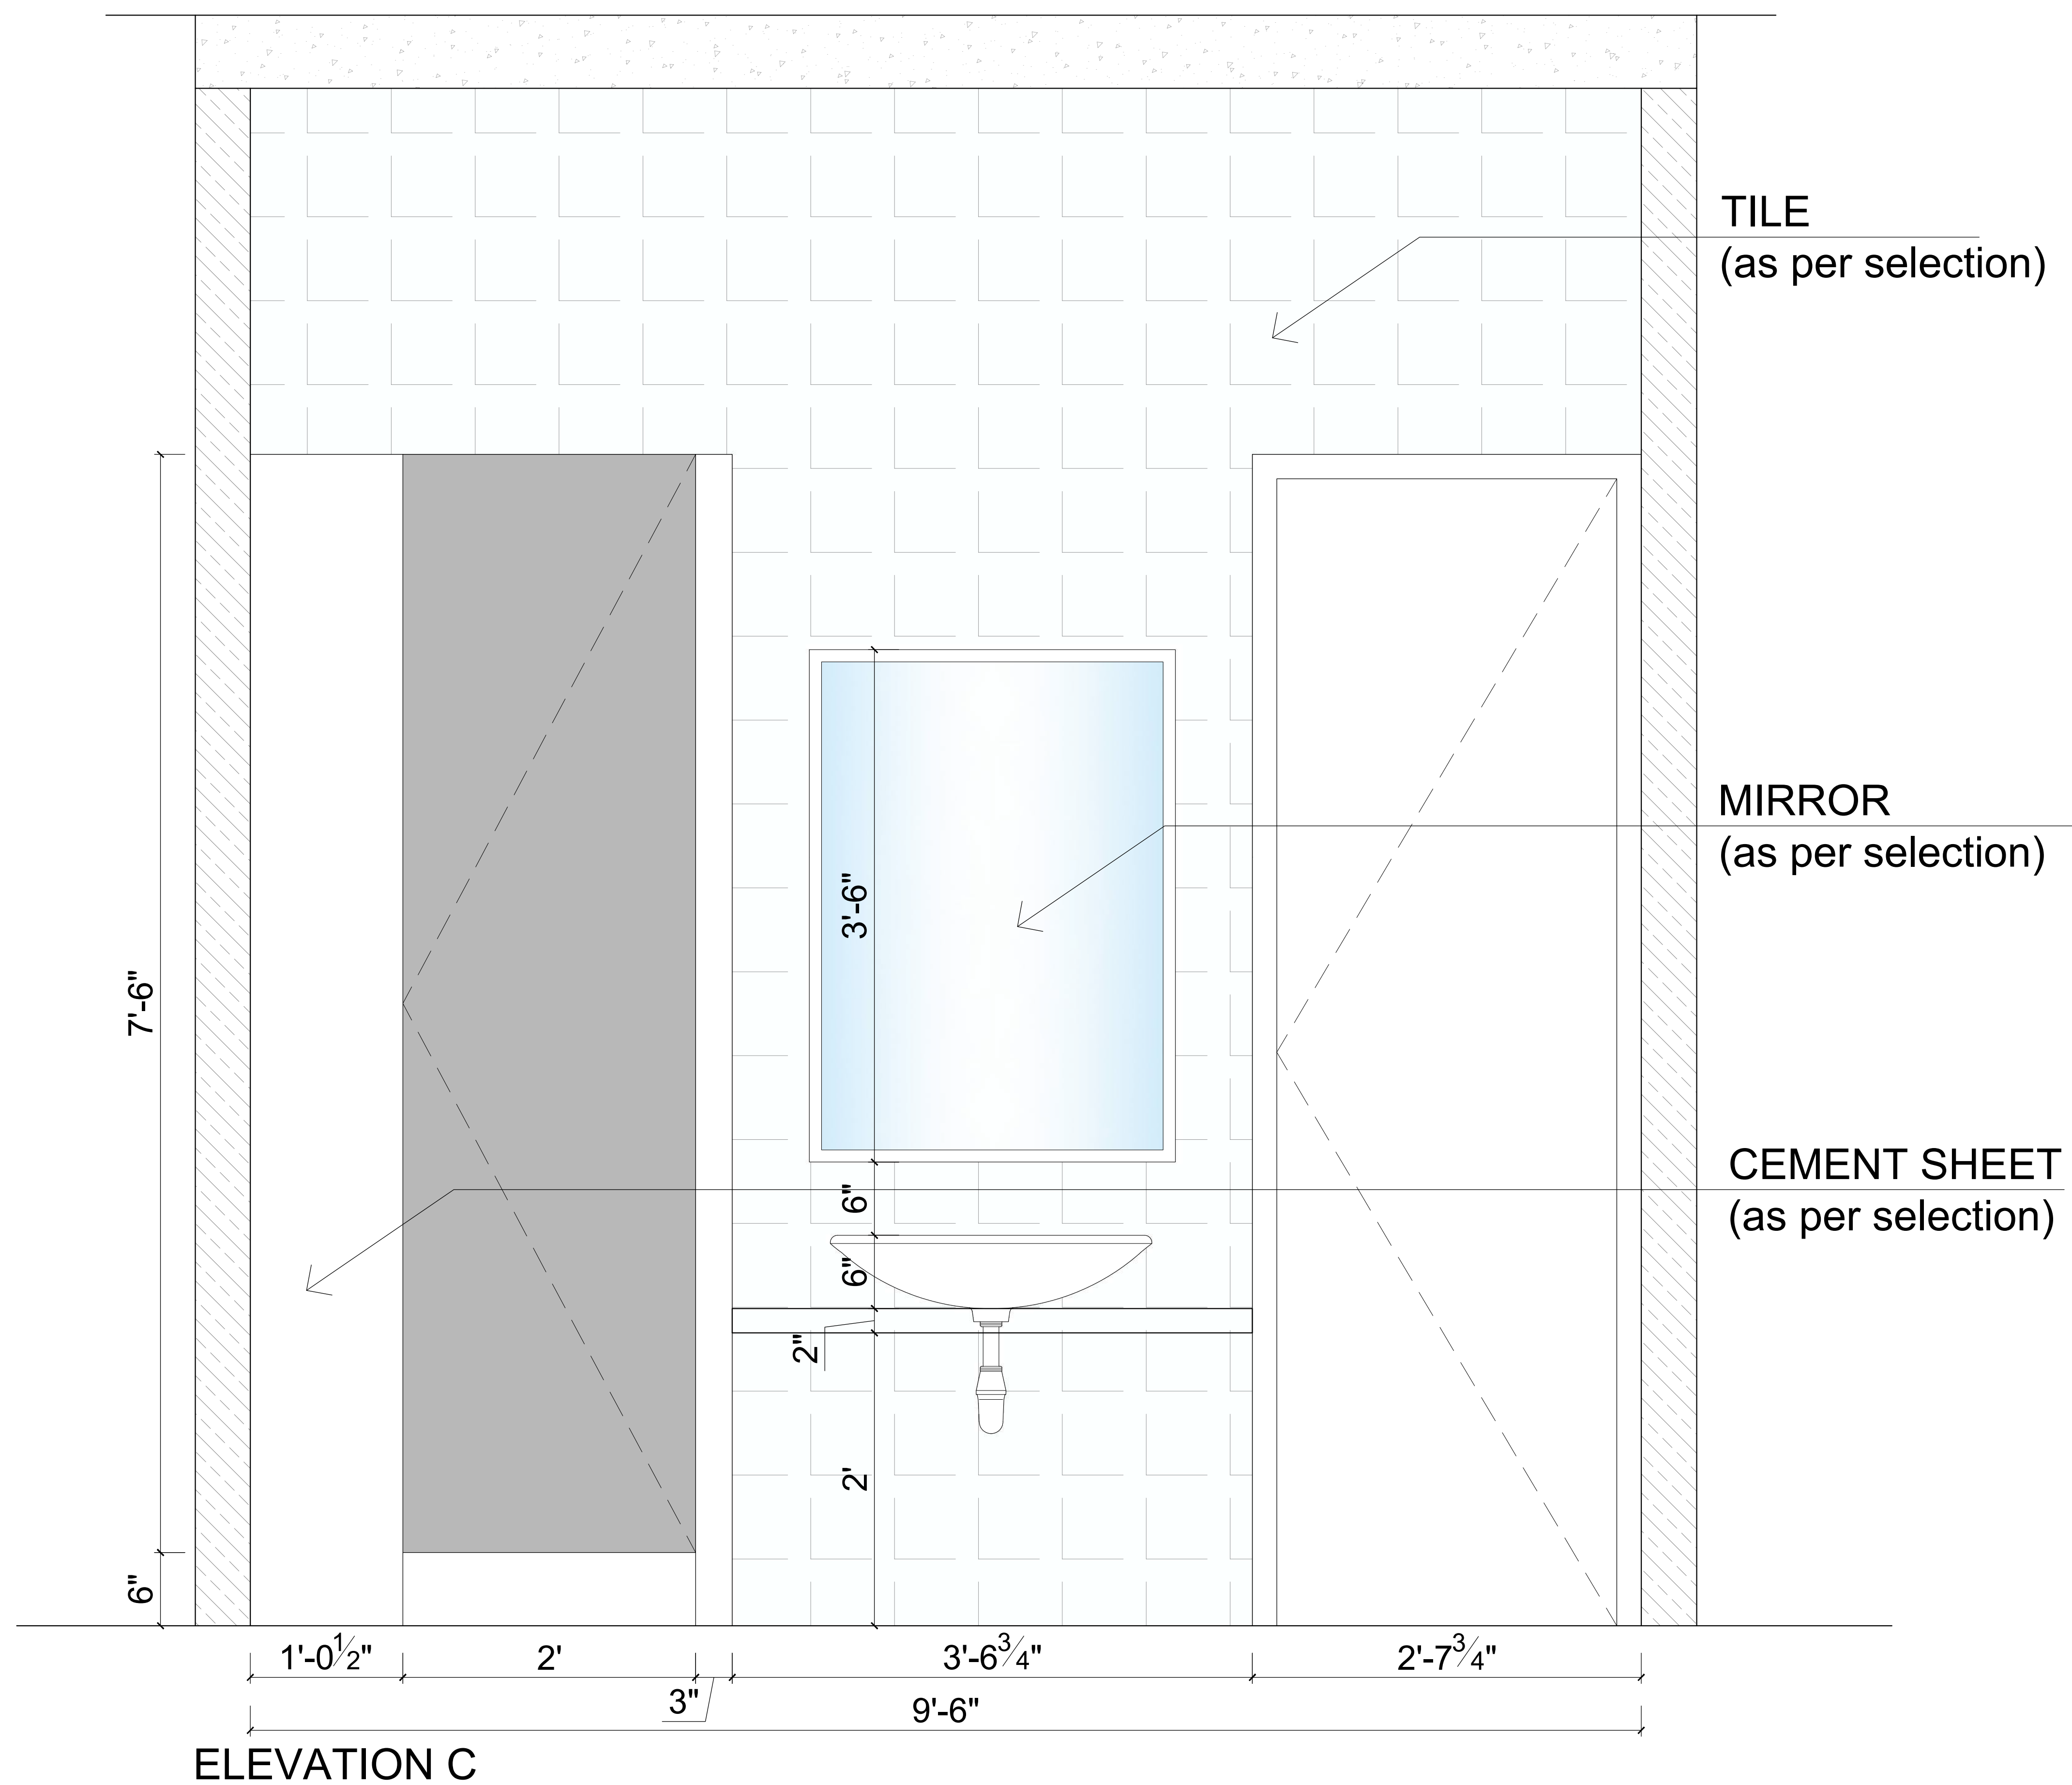

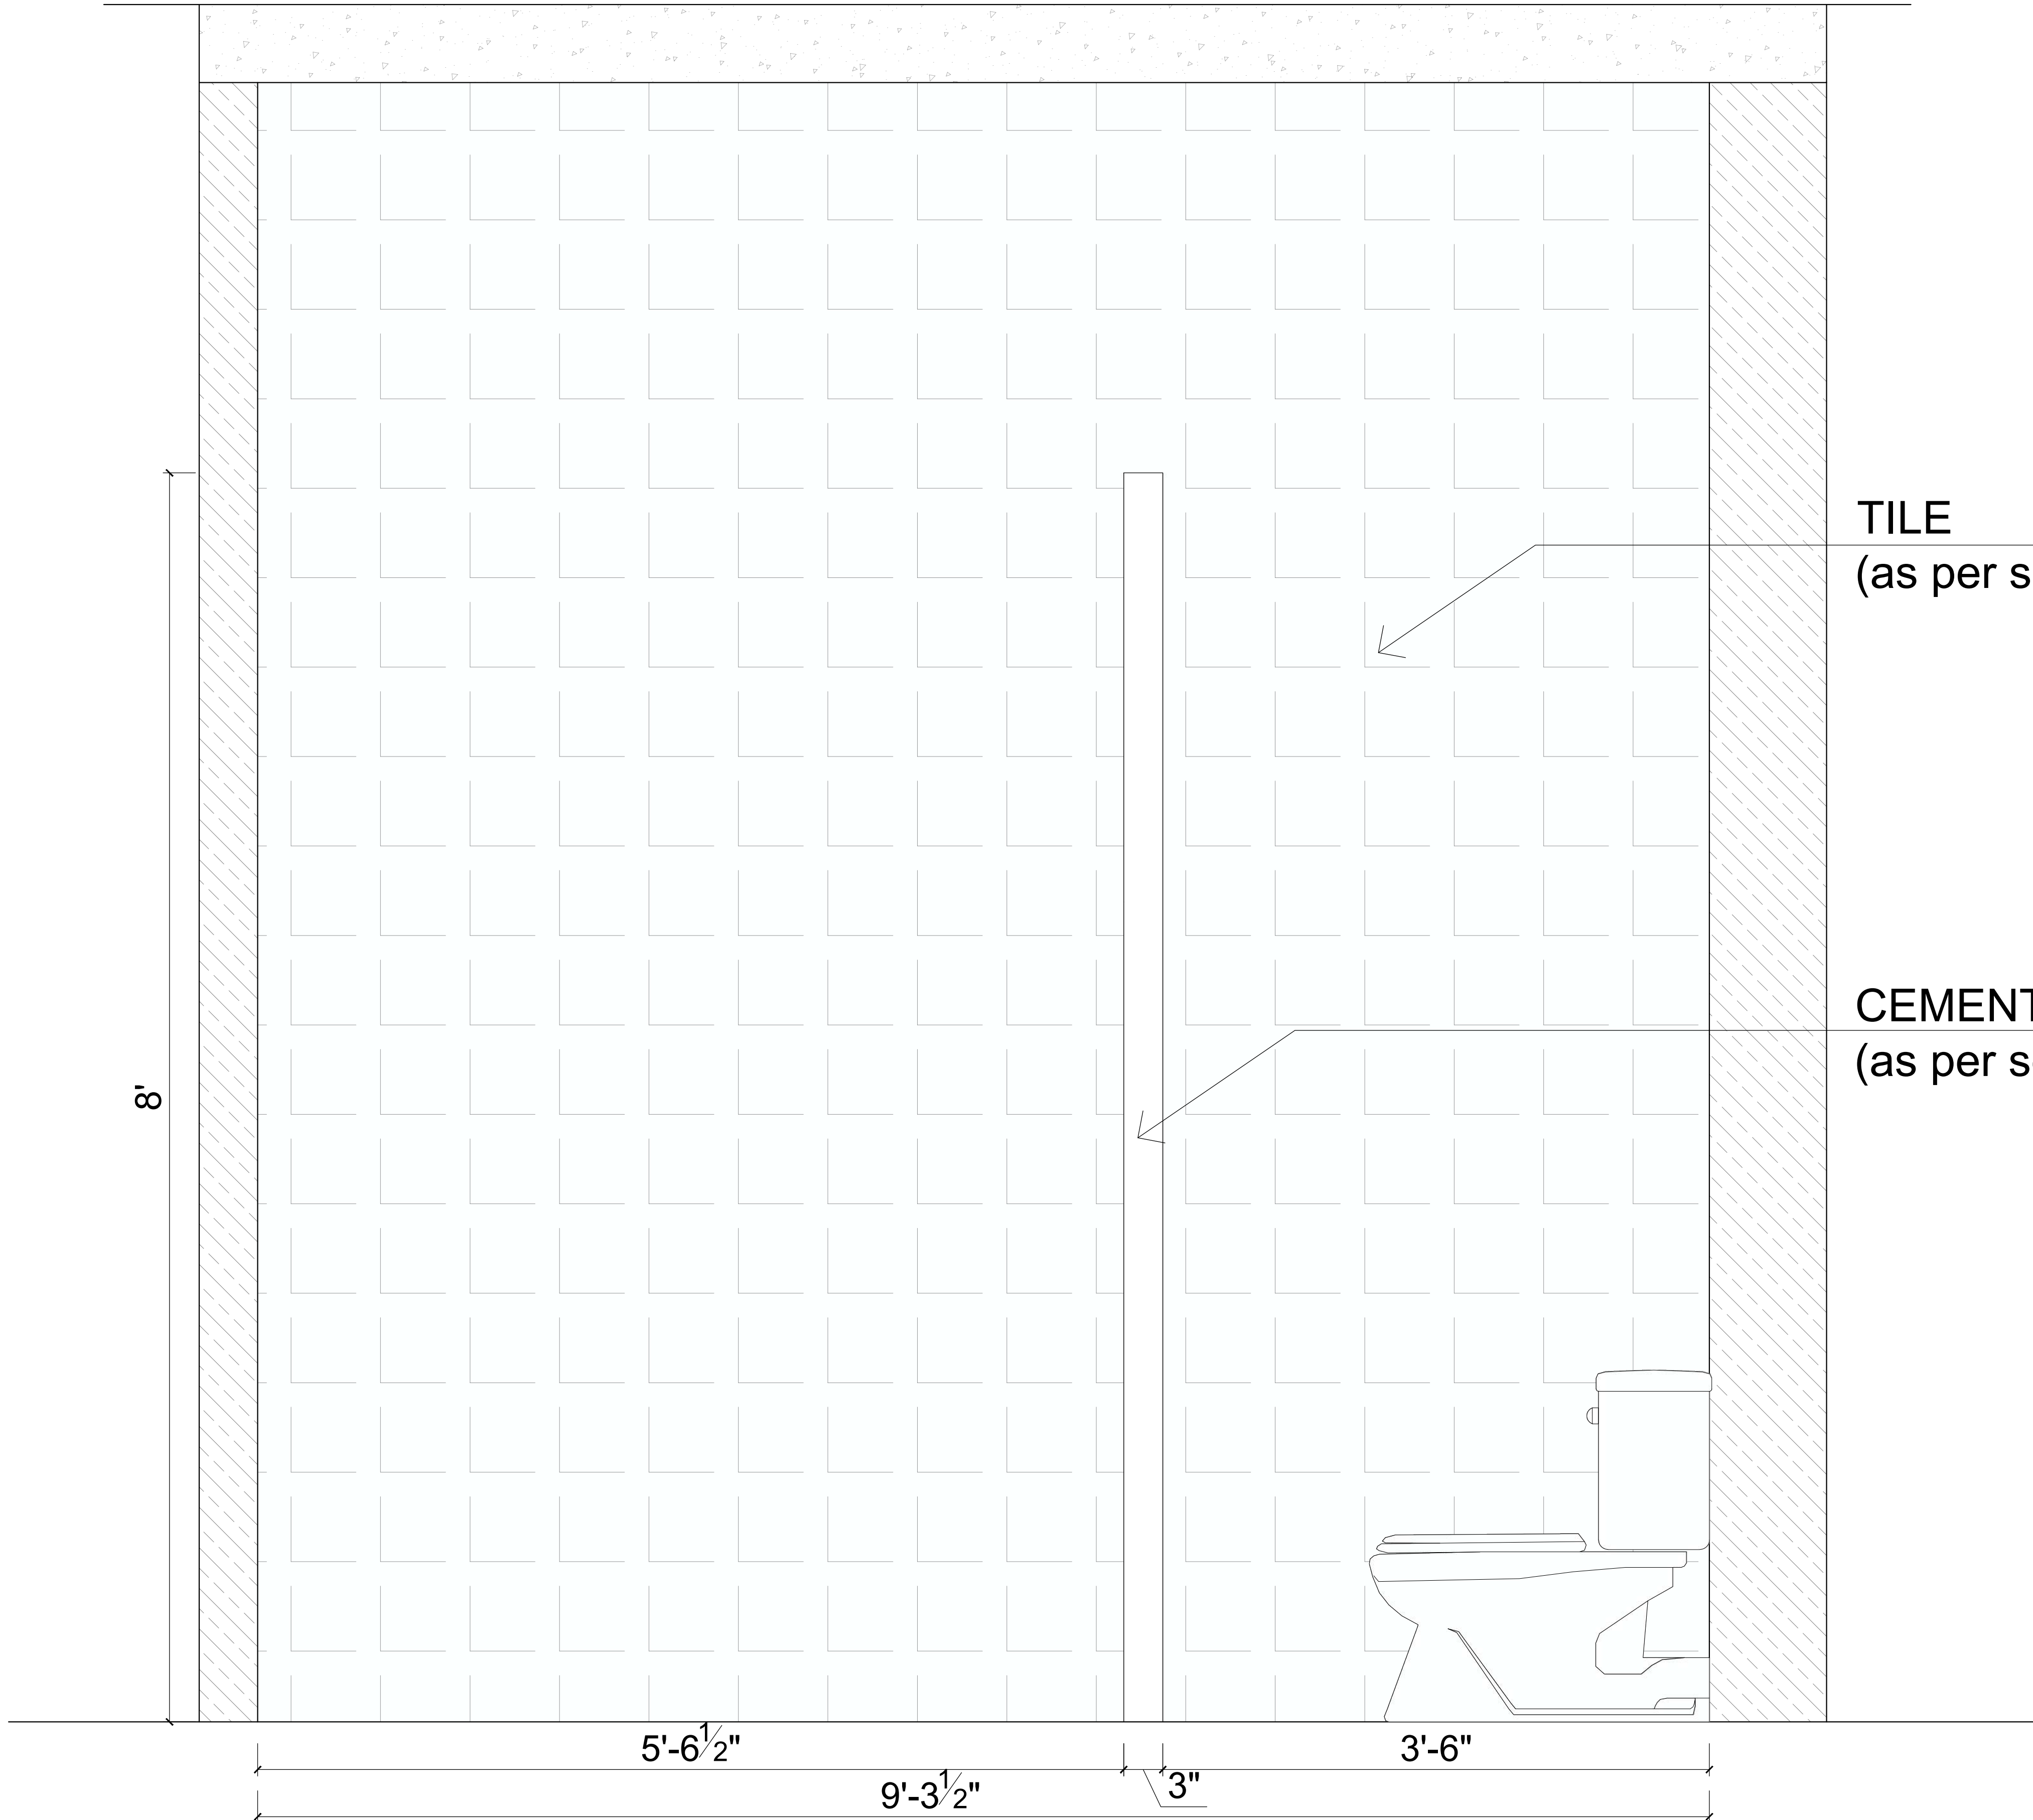

ELEVATION D

GENERAL NOTES

PROJECT NAME:
RGB STAFF TRAINING CENTER

DRAWING TITLE:
FEMALE TOILET WORKING_
ELEVATION D

DRAWN BY:
AR. ITISHREE

CHECKED BY:
AR. DIVISHA

APPROVED BY:
AR. GOURAV

DATE:
28/06/2026

CLIENT

RGB
JAIPUR

XXXXXXXXXXXX,
YYYYYYYY,
YYYYY.
CONTACT NO-
E-MAIL :

ARCHITECT:
AARITRA ARCHITECTS

ARCHITECTS.INTERIORS
& LANDSCAPE
109 First Floor, AKS Tower
10 C Road Sardarpura
Jodhpur, Rajasthan
CONTACT NO-
7976149526
E-MAIL :
aaritraarchitects@gmail.com

PROJECT NO:
-

SCALE:
0:000


SHEET SIZE:
A4

DRAWING NO:
-

SHEET NO:
5 OF 5

REVISION:
-

UNIT:
-

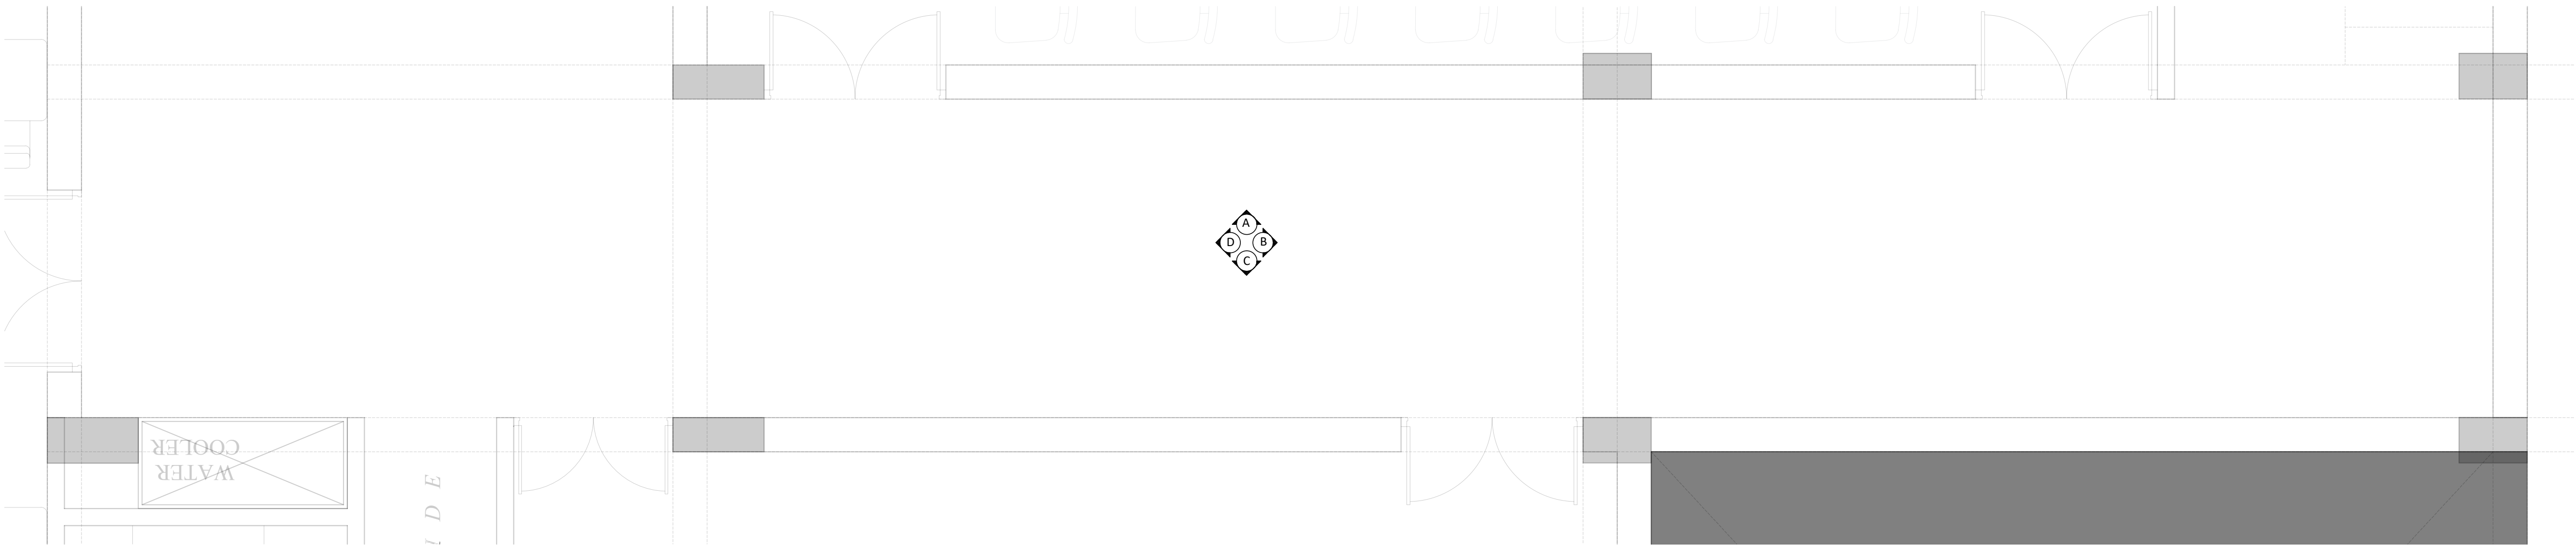

PLAN

GENERAL NOTES

PROJECT NAME:
RGB STAFF TRAINING CENTER

DRAWING TITLE:
CORRIDOR WORKING_
PLAN

DRAWN BY:
AR. ITISHREE

CHECKED BY:
AR. DIVISHA

APPROVED BY:
AR. GOURAV

DATE:
28/06/2026

CLIENT

RGB
JAIPUR
XXXXXXXXXXXX,
YYYYYYYY,
YYYYY.
CONTACT NO-
E-MAIL :

ARCHITECT:
AARITRA ARCHITECTS

ARCHITECTS.INTERIORS
& LANDSCAPE
109 First Floor, AKS Tower
10 C Road Sardarpura
Jodhpur, Rajasthan
CONTACT NO-
7976149526
E-MAIL :
aaritraarchitects@gmail.com



PROJECT NO:
-

SCALE:
0:000


SHEET SIZE:
A4

DRAWING NO:
-


SHEET NO:
1 OF 4

REVISION:
-

UNIT:
-

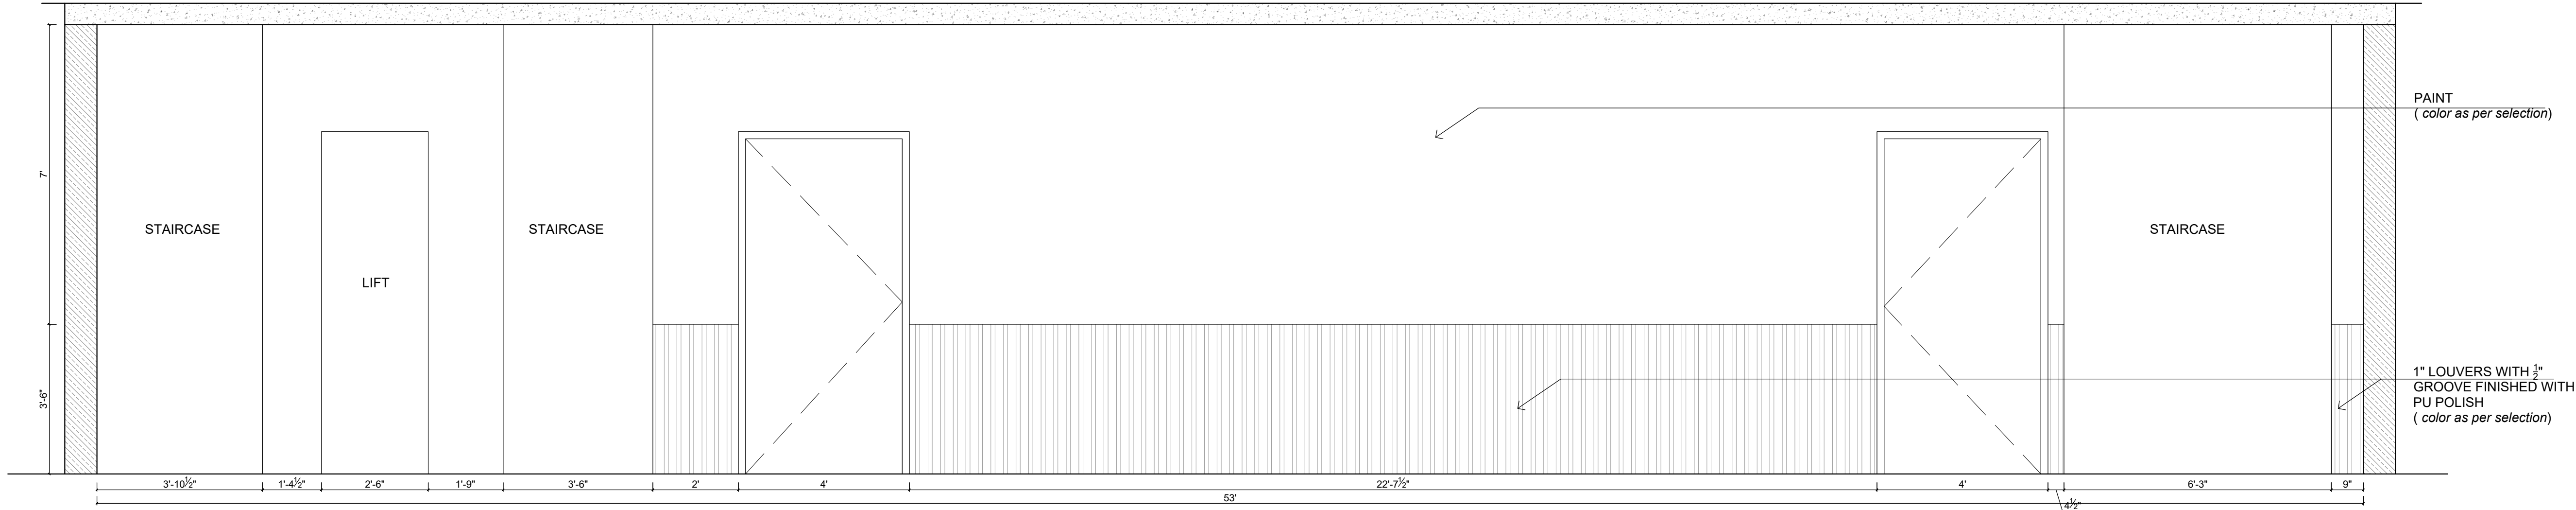

ELEVATION A

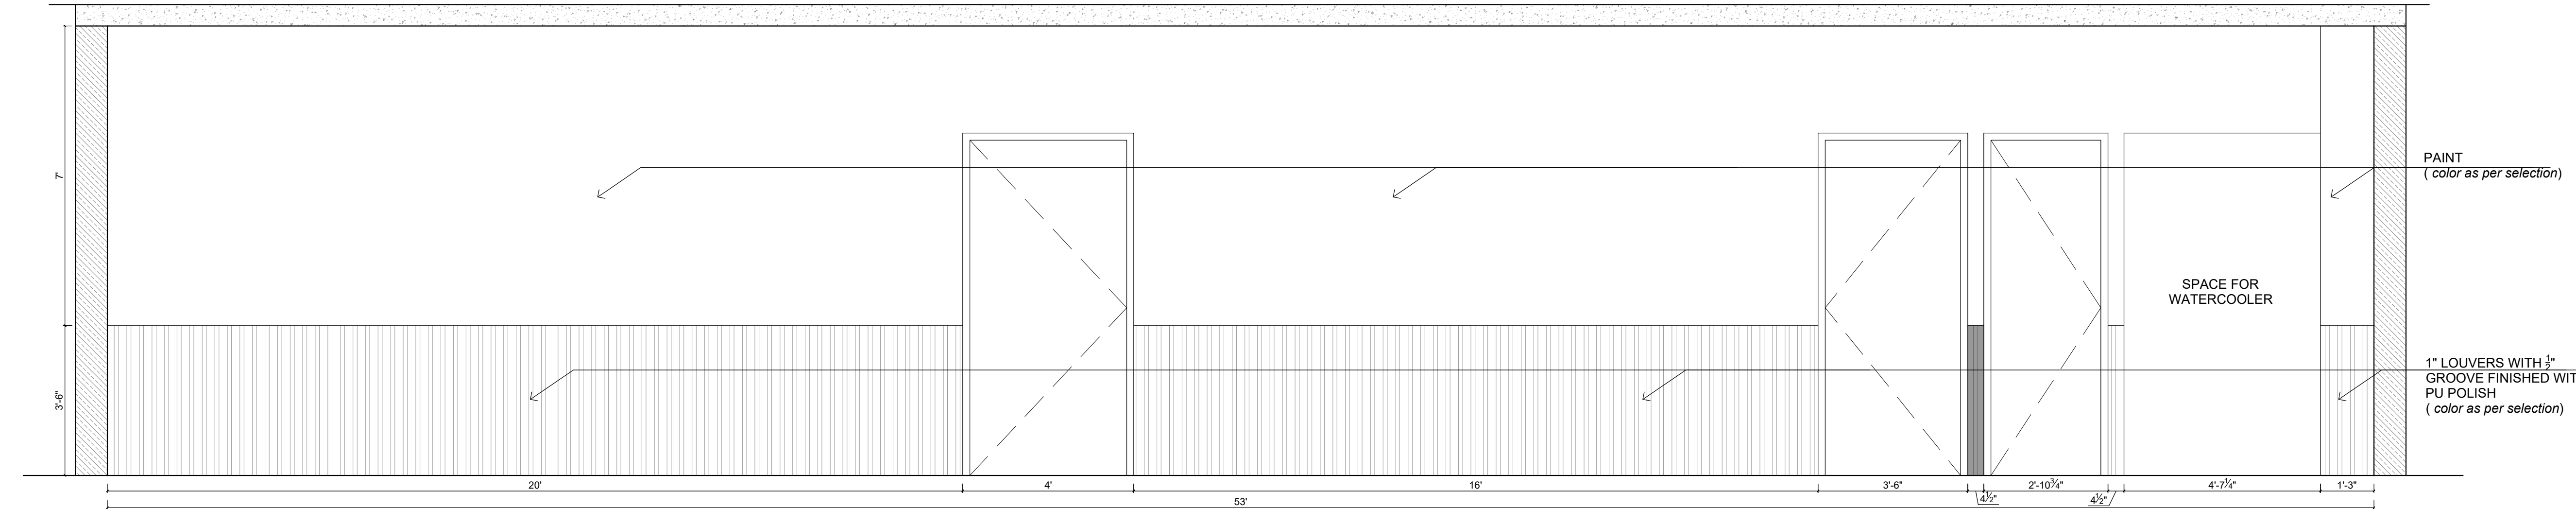

ELEVATION C

GENERAL NOTES

PROJECT NAME:
RGB STAFF TRAINING CENTER

DRAWING TITLE:
CORRIDOR WORKING_
ELEVATION A AND C

DRAWN BY:
AR. ITISHREE

CHECKED BY:
AR. DIVISHA

APPROVED BY:
AR. GOURAV

DATE:
28/06/2026

CLIENT

RGB
JAIPUR

XXXXXXXXXXXX,
YYYYYYYY,
YYYYY.
CONTACT NO-
E-MAIL :

ARCHITECT:
AARITRA ARCHITECTS

ARCHITECTS.INTERIORS
& LANDSCAPE
109 First Floor, AKS Tower
10 C Road Sardarpura
Jodhpur, Rajasthan
CONTACT NO-
7976149526
E-MAIL :
aaritraarchitects@gmail.com



PROJECT NO:
-

SCALE:
0:000


SHEET SIZE:
A4

DRAWING NO:
-

SHEET NO:
2 OF 4

REVISION:
-

UNIT:
-

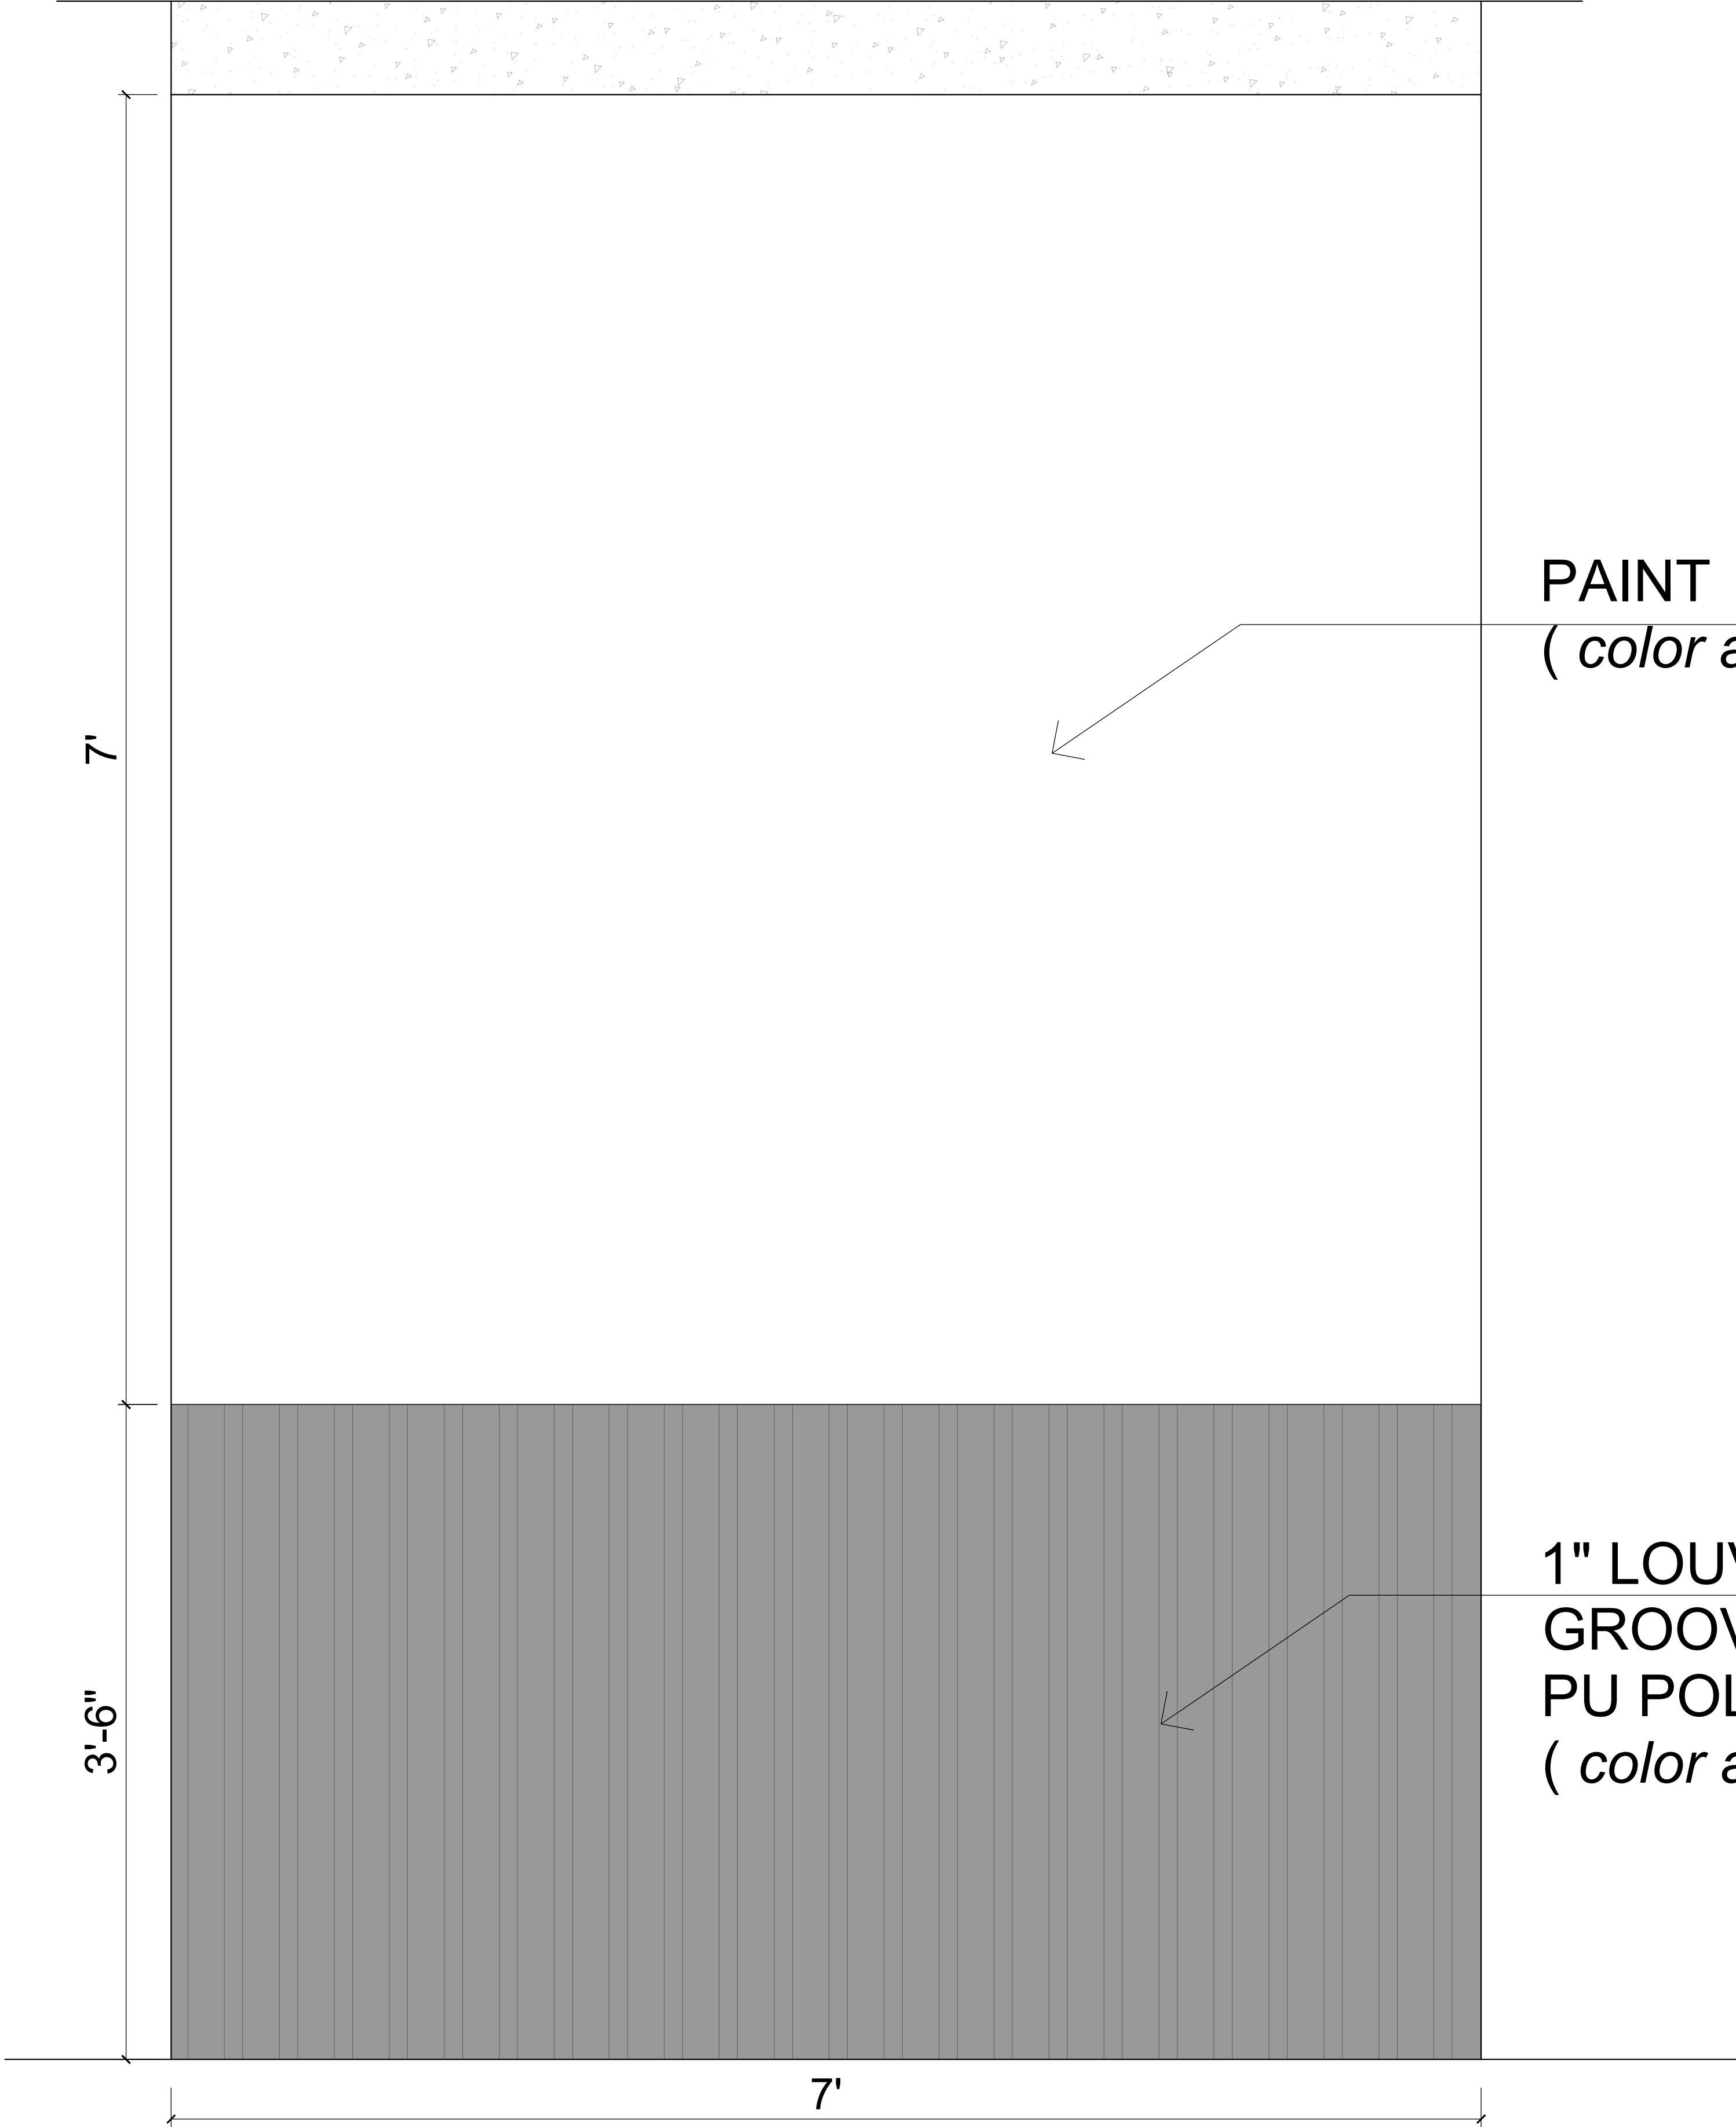

ELEVATION B

GENERAL NOTES

PROJECT NAME:
RGB STAFF TRAINING CENTER

DRAWING TITLE:
CORRIDOR WORKING_
ELEVATION B

DRAWN BY:
AR. ITISHREE

CHECKED BY:
AR. DIVISHA

APPROVED BY:
AR. GOURAV

DATE:
28/06/2026

CLIENT

RGB
JAIPUR
XXXXXXXXXXXX,
YYYYYYYY,
YYYYY.
CONTACT NO-
E-MAIL :

ARCHITECT:
AARITRA ARCHITECTS

ARCHITECTS.INTERIORS
& LANDSCAPE
109 First Floor, AKS Tower
10 C Road Sardarpura
Jodhpur, Rajasthan
CONTACT NO-
7976149526
E-MAIL :
aaritraarchitects@gmail.com



PROJECT NO:
-

SCALE:
0:000


SHEET SIZE:
A4

DRAWING NO:
-

SHEET NO:
3 OF 4

REVISION:
-

UNIT:
-

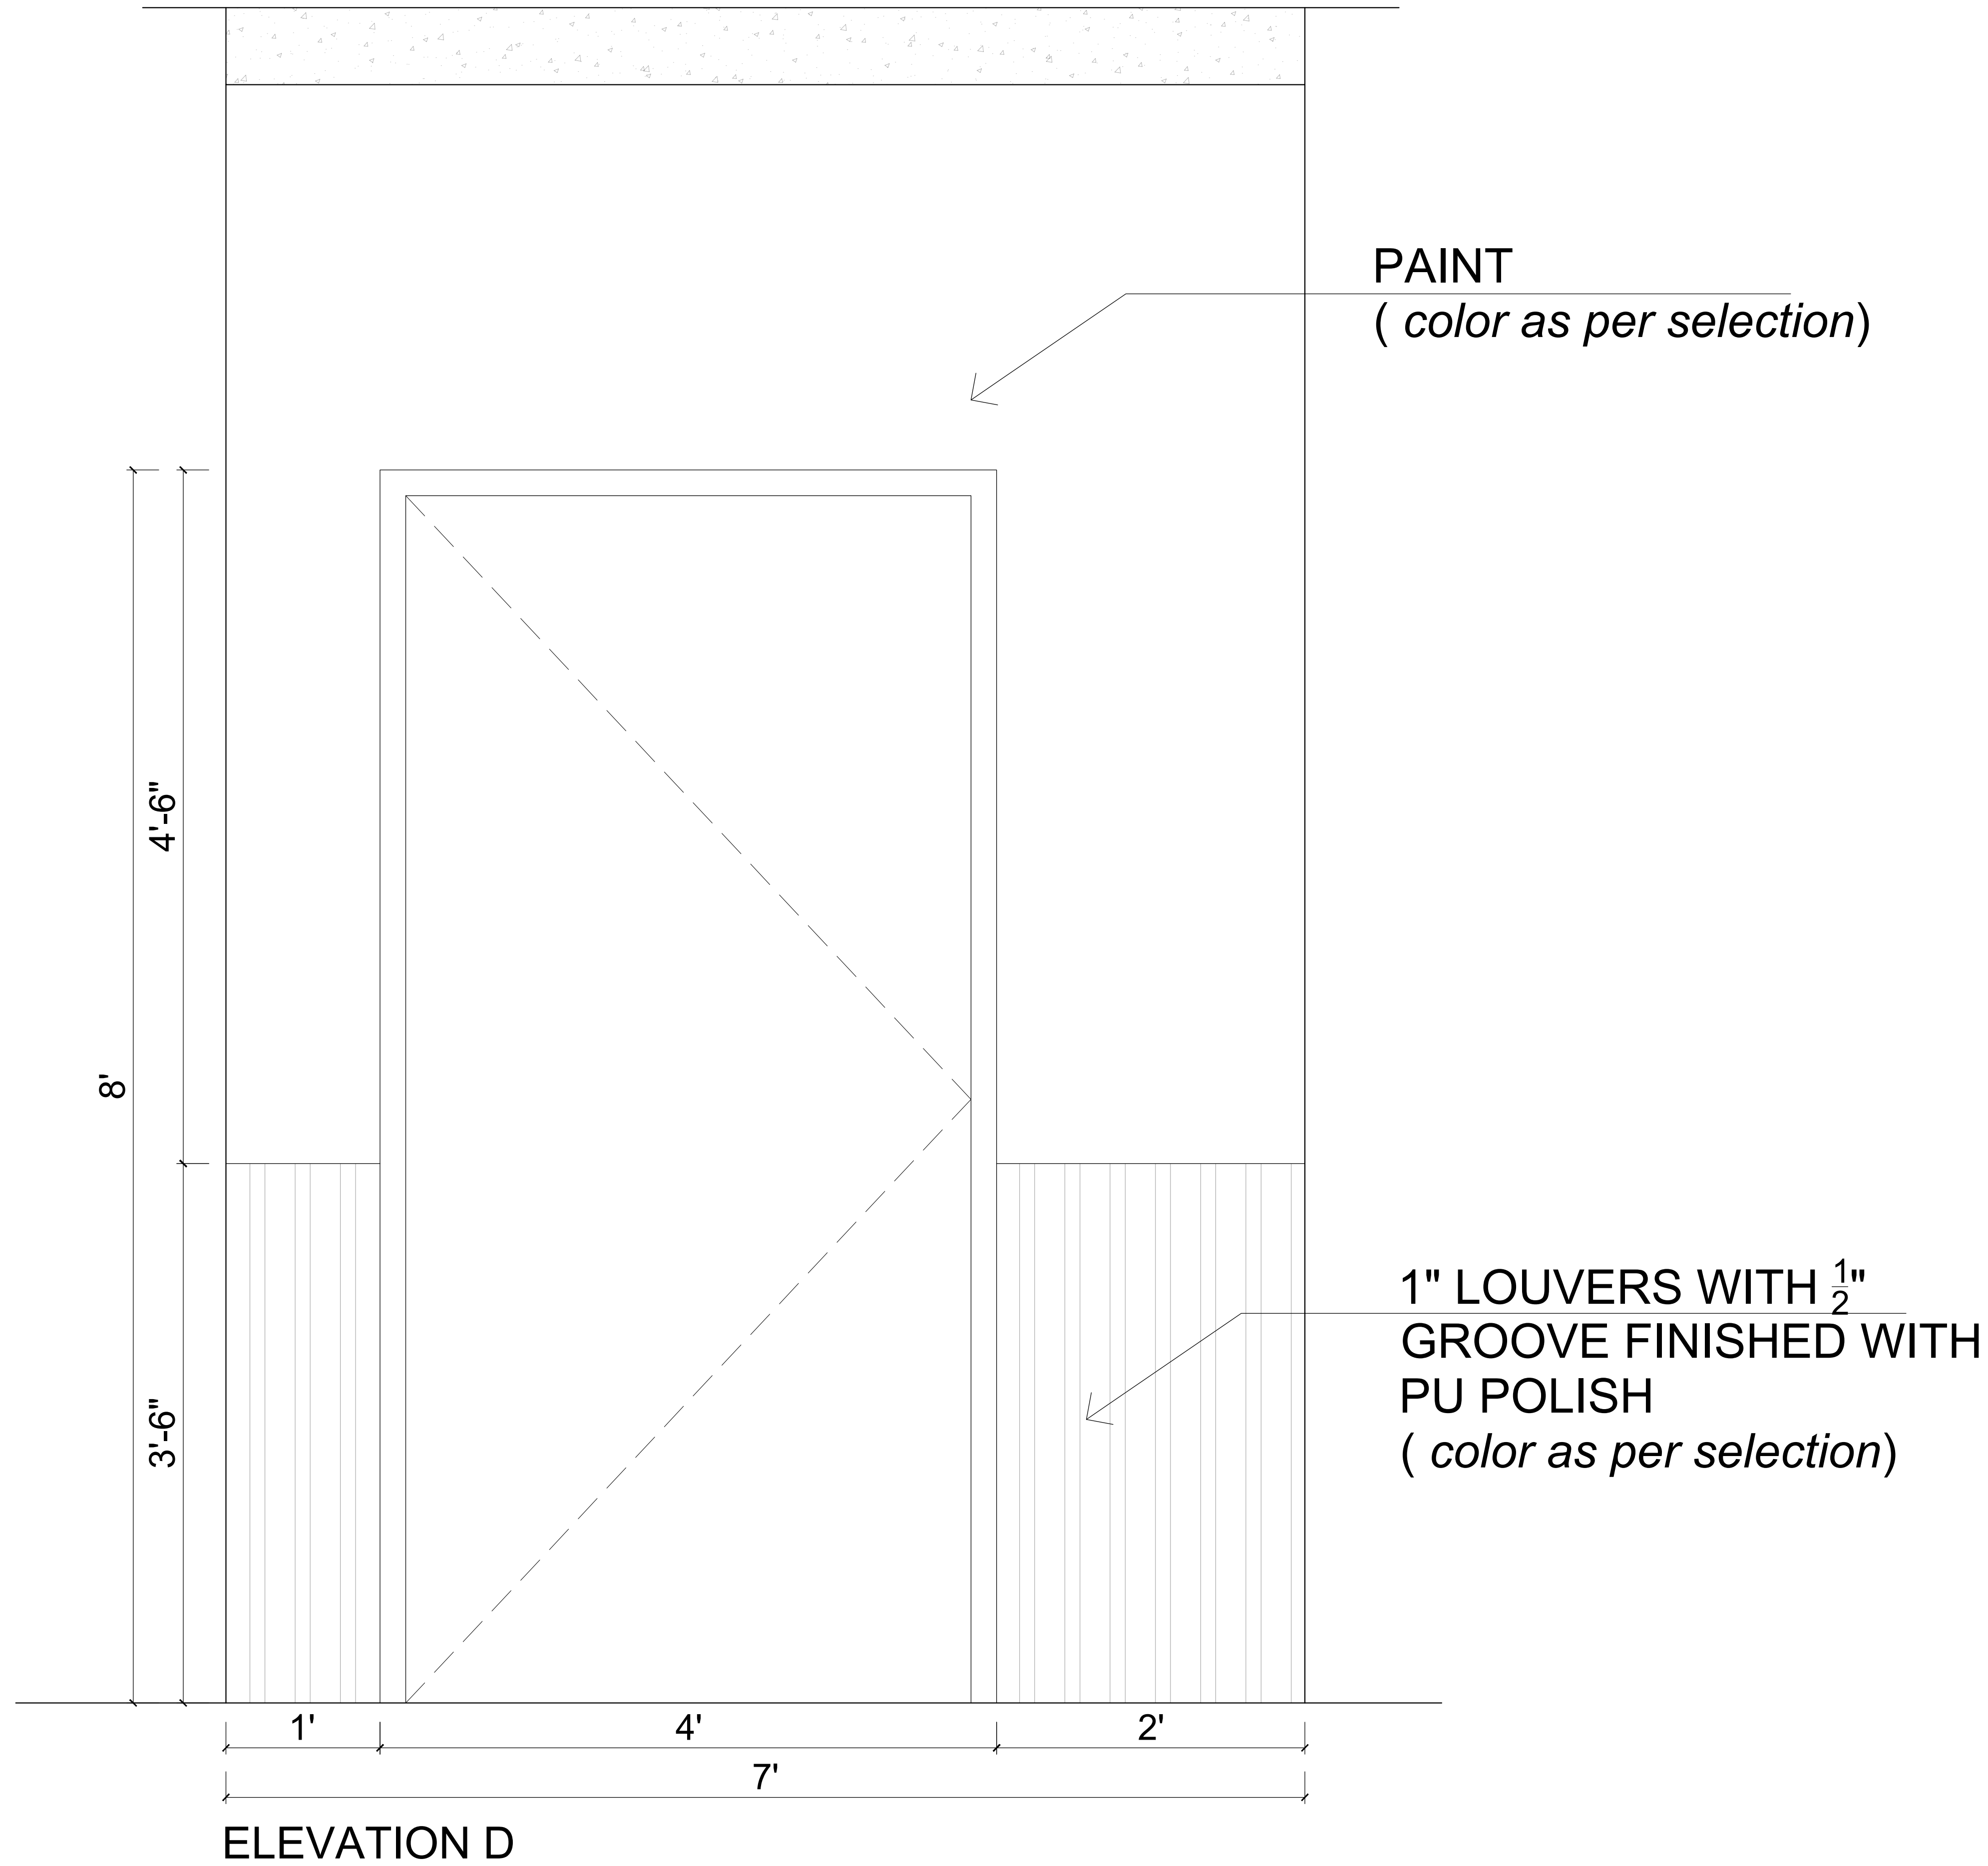

GENERAL NOTES

PROJECT NAME:
RGB STAFF TRAINING CENTER

DRAWING TITLE:
CORRIDOR WORKING_
ELEVATION D

DRAWN BY:
AR. ITISHREE

CHECKED BY:
AR. DIVISHA

APPROVED BY:
AR. GOURAV

DATE:
28/06/2026

CLIENT

RGB
JAIPUR

XXXXXXXXXXXX,
YYYYYYYY,
YYYYY.
CONTACT NO-
E-MAIL :

ARCHITECT:
AARITRA ARCHITECTS

ARCHITECTS.INTERIORS
& LANDSCAPE
109 First Floor, AKS Tower
10 C Road Sardarpura
Jodhpur, Rajasthan
CONTACT NO-
7976149526
E-MAIL :
aaritraarchitects@gmail.com



PROJECT NO:
-

SCALE:
0:000


SHEET SIZE:
A4

DRAWING NO:
-

SHEET NO:
4 OF 4

REVISION:
-

UNIT:
-

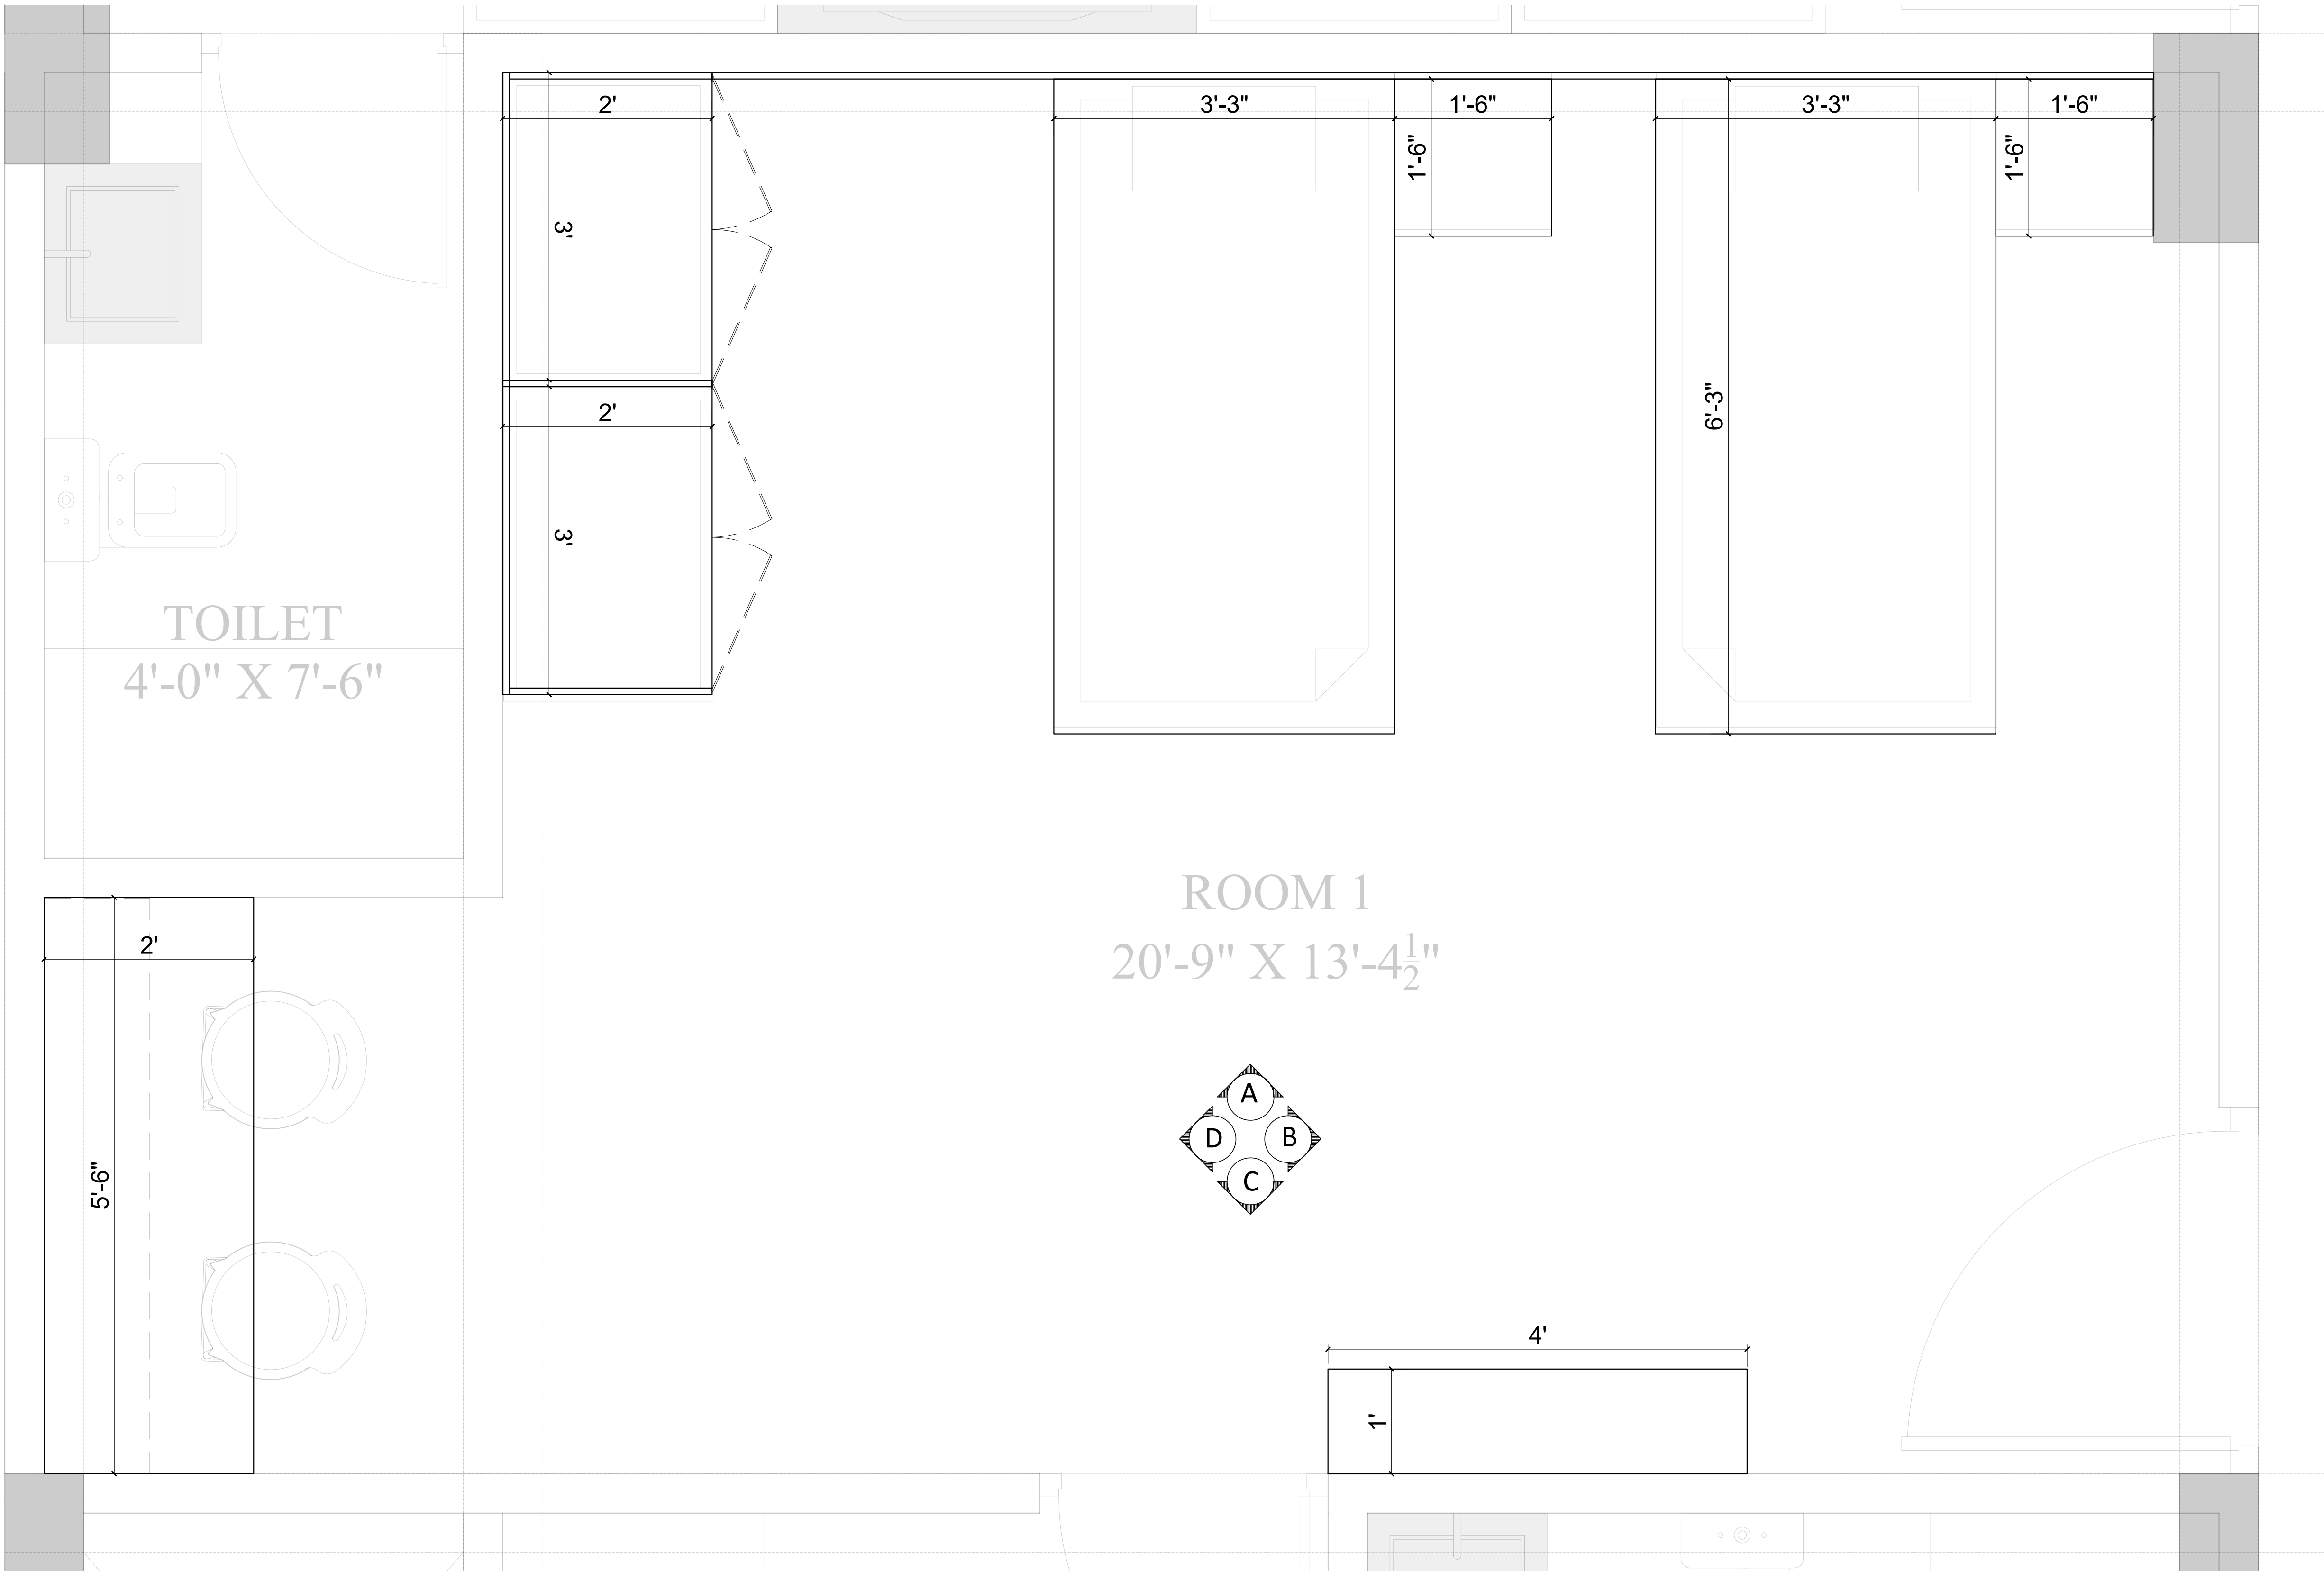

PLAN

GENERAL NOTES

PROJECT NAME:
RGB STAFF TRAINING CENTER

DRAWING TITLE:
ROOM 1 WORKING_
PLAN

DRAWN BY:
AR. ITISHREE

CHECKED BY:
AR. DIVISHA

APPROVED BY:
AR. GOURAV

DATE:
28/06/2026

CLIENT

RGB
JAIPUR
XXXXXXXXXXXX,
YYYYYYYY,
YYYYY.
CONTACT NO-
E-MAIL :

ARCHITECT:
AARITRA ARCHITECTS

ARCHITECTS.INTERIORS
& LANDSCAPE
109 First Floor, AKS Tower
10 C Road Sardarpura
Jodhpur, Rajasthan
CONTACT NO-
7976149526
E-MAIL :
aaritraarchitects@gmail.com



PROJECT NO:
-

SCALE:
0:000

SHEET SIZE:
A4

DRAWING NO:
-

SHEET NO:
1 OF 5

REVISION:
-

UNIT:
-

GENERAL NOTES

PROJECT NAME:
RGB STAFF TRAINING CENTER

DRAWING TITLE:
ROOM 1 WORKING_
ELEVATION A

DRAWN BY:
AR. ITISHREE

CHECKED BY:
AR. DIVISHA

APPROVED BY:
AR. GOURAV

DATE:
28/06/2026

CLIENT

RGB
JAIPUR

XXXXXXXXXXXXX,
YYYYYYYYY,
YYYYYY.
CONTACT NO-
E-MAIL :

ARCHITECT:
AARITRA ARCHITECTS

ARCHITECTS, INTERIORS
& LANDSCAPE
109 First Floor, AKS Tower
10 C Road Sardarpura
Jodhpur, Rajasthan
CONTACT NO-
7976149526
E-MAIL :
aaritraarchitects@gmail.com



PROJECT NO:
-

SCALE:
0:000

SHEET SIZE:
A4

DRAWING NO:

SHEET NO:
2 OF 5

REVISION:

UNIT:

PAINT
(color as per selection)

PUNNING IN POP
FINISHED WITH PLASTIC
PAINT
(color as per selection)

12MM GROOVE IN POP PUNNING

19MM PLY FINISH WITH
1.2MM LAMINATE FINISH
(as per selection)

POSHISH
(color as per selection)

ELEVATION A

PROJECT NO:
-

SCALE:
0:000


SHEET SIZE:
A4

DRAWING NO:

SHEET NO:
2 OF 5

REVISION:

UNIT:

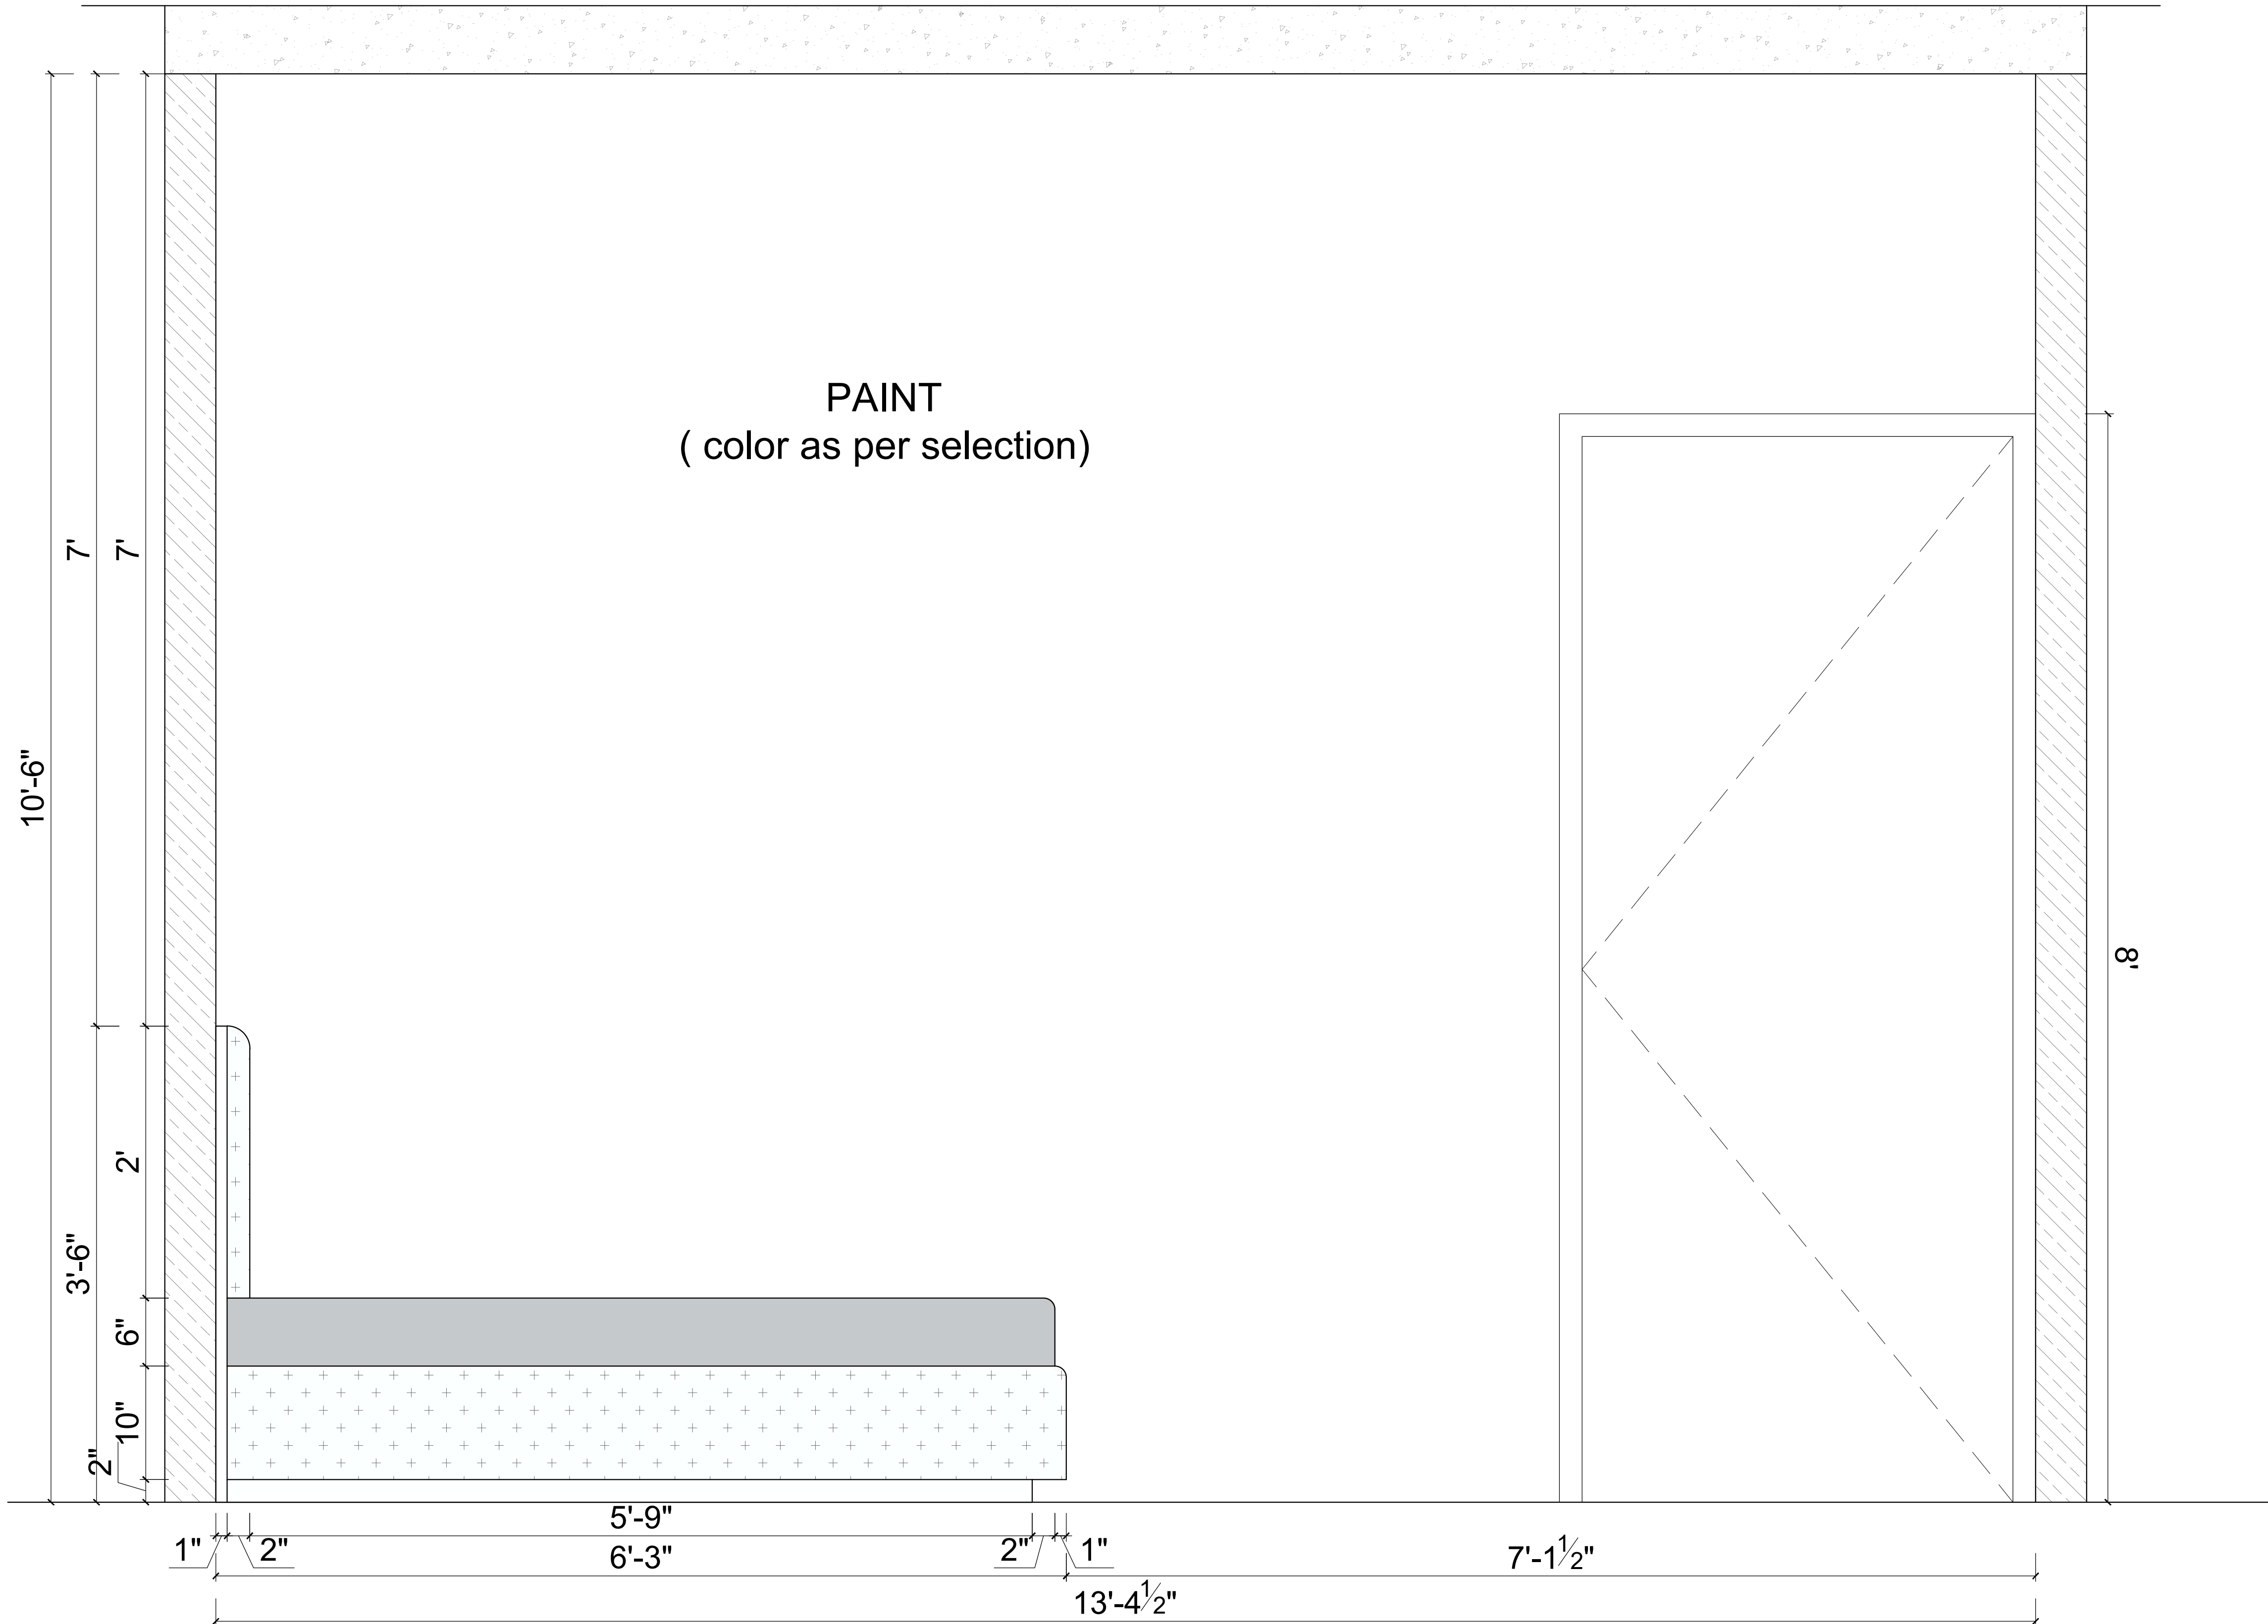

GENERAL NOTES

PROJECT NAME:
RGB STAFF TRAINING CENTER

DRAWING TITLE:
ROOM 1 WORKING_
ELEVATION B

DRAWN BY:
AR. ITISHREE

CHECKED BY:
AR. DIVISHA

APPROVED BY:
AR. GOURAV

DATE:
28/06/2026

CLIENT

RGB
JAIPUR

XXXXXXXXXXXX,
YYYYYYYY,
YYYYY.
CONTACT NO-
E-MAIL :

ARCHITECT:
AARITRA ARCHITECTS

ARCHITECTS.INTERIORS
& LANDSCAPE
109 First Floor, AKS Tower
10 C Road Sardarpura
Jodhpur, Rajasthan
CONTACT NO-
7976149526
E-MAIL :
aaritraarchitects@gmail.com



PROJECT NO:
-

SCALE:
0:000


SHEET SIZE:
A4

DRAWING NO:
-

SHEET NO:
3 OF 5

REVISION:
-

UNIT:
-

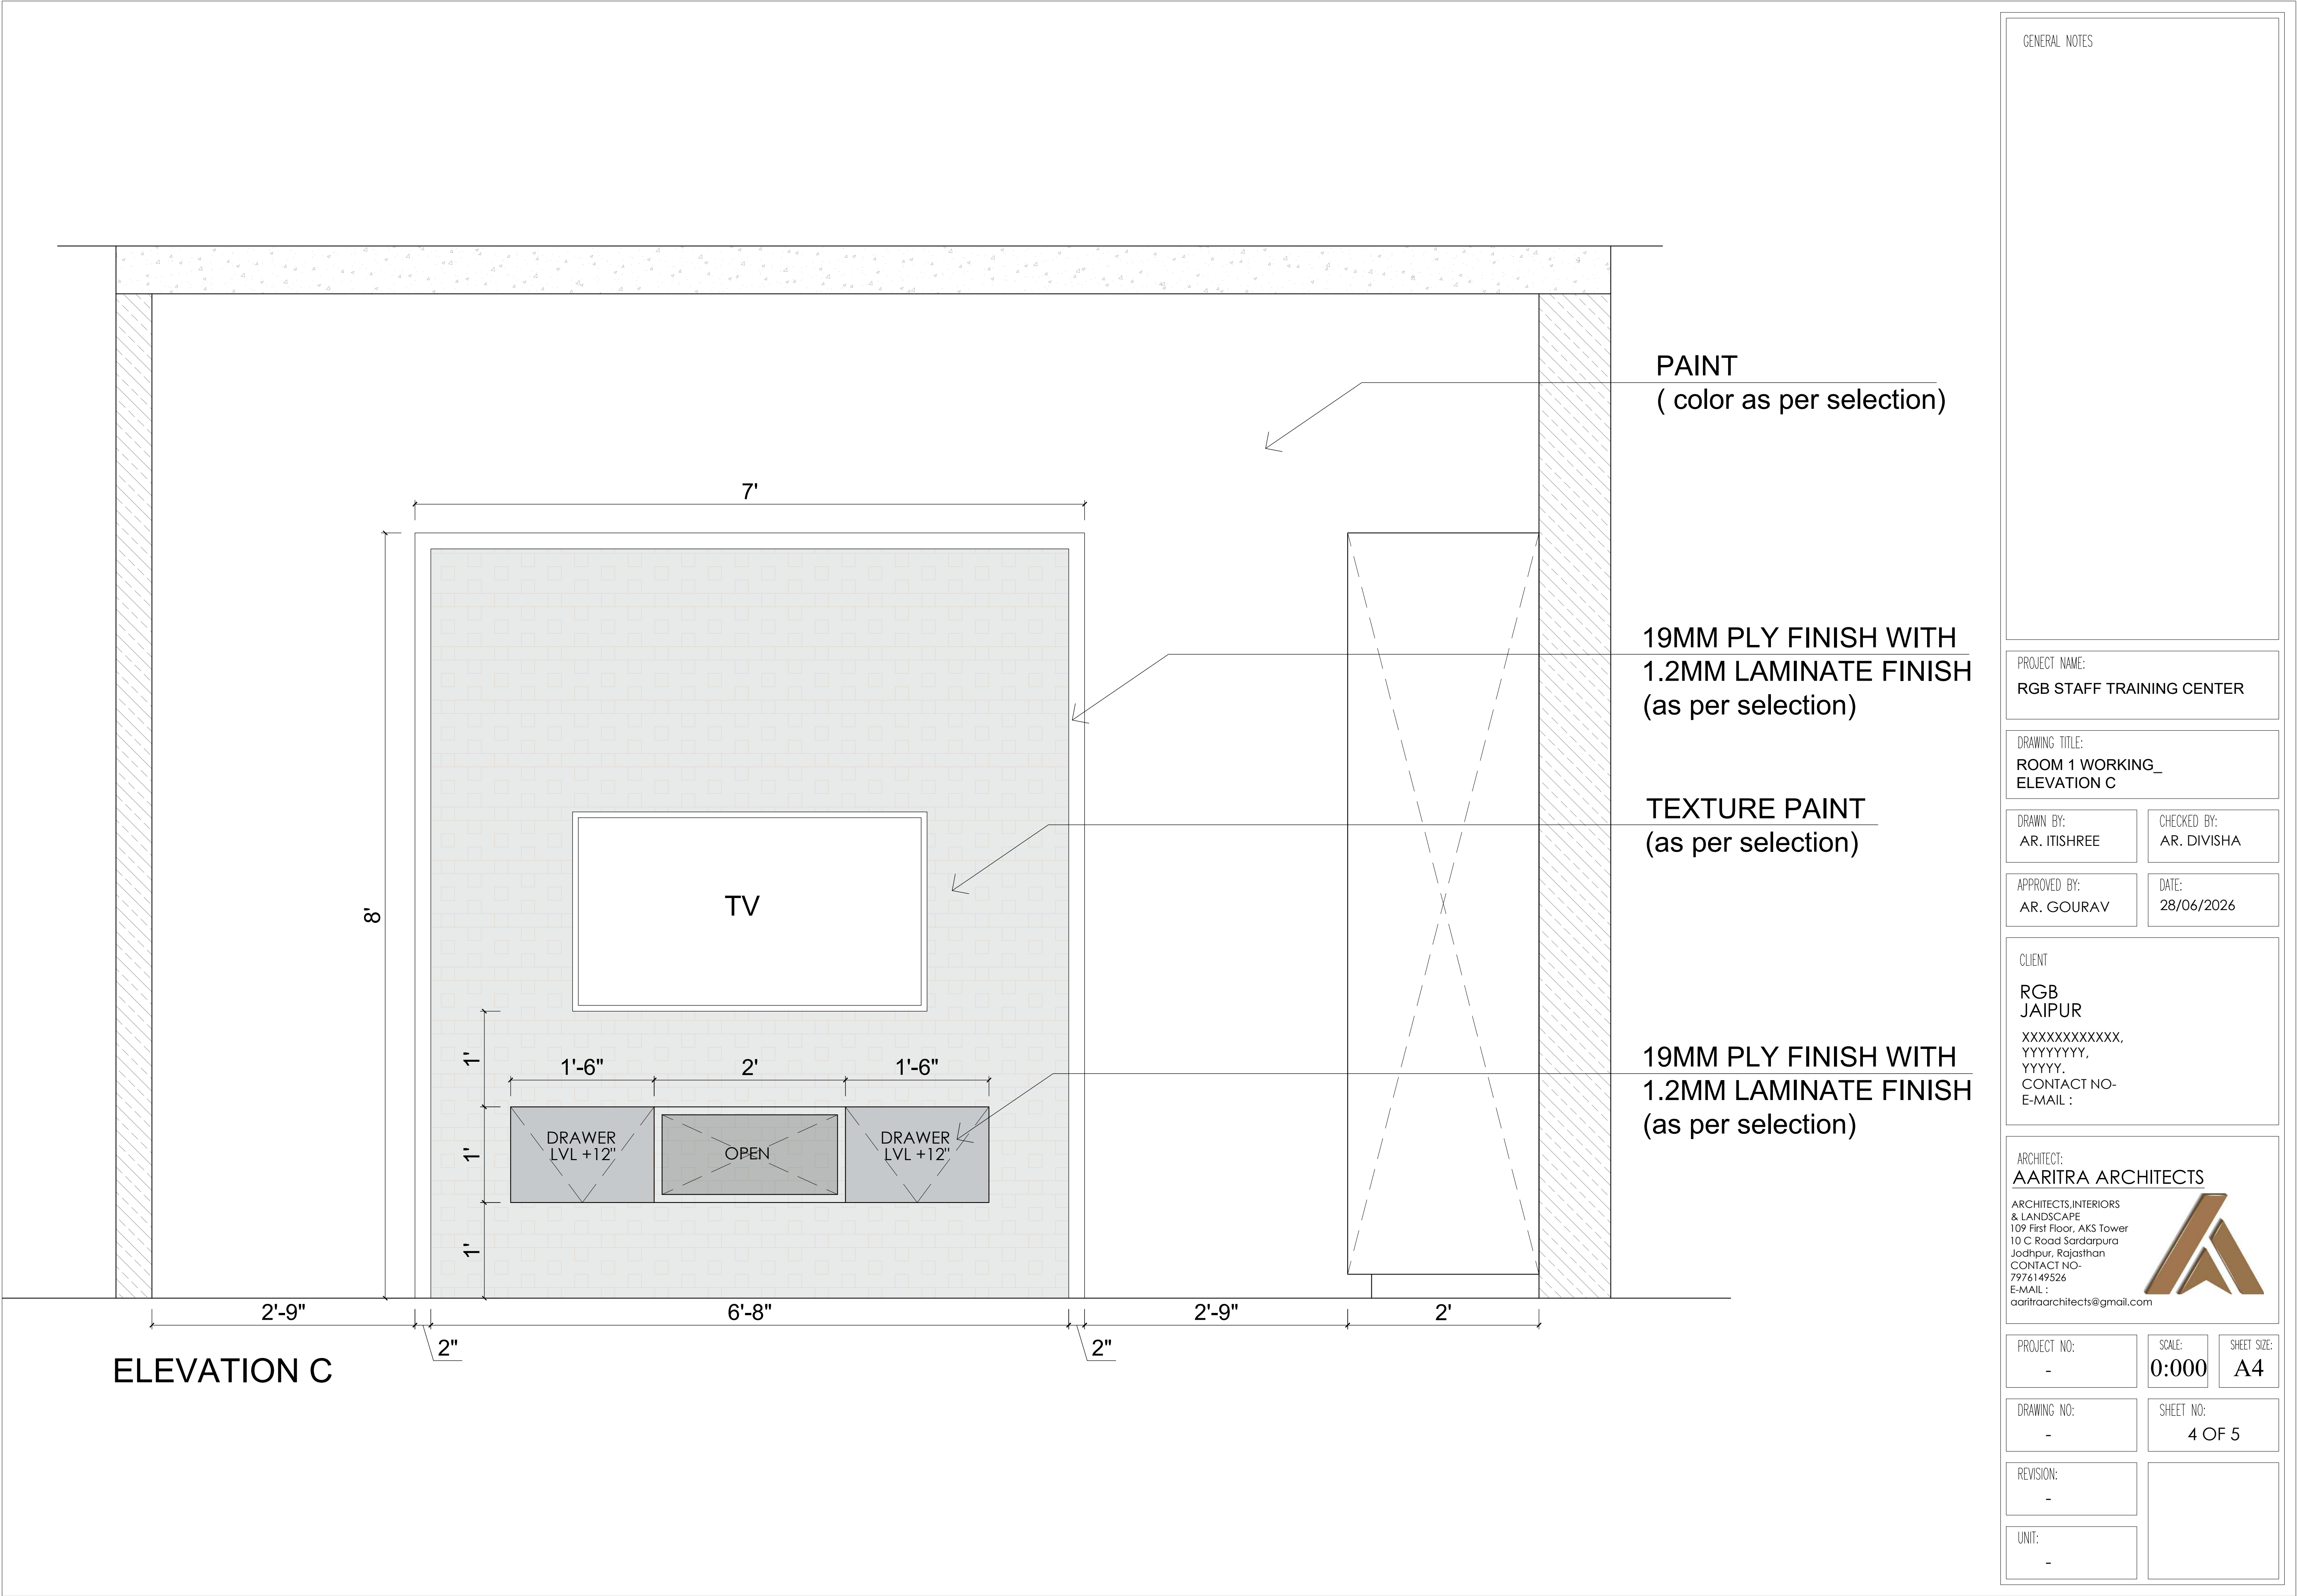

GENERAL NOTES

PROJECT NAME:
RGB STAFF TRAINING CENTER

DRAWING TITLE:
ROOM 1 WORKING_
ELEVATION C

DRAWN BY:
AR. ITISHREE

CHECKED BY:
AR. DIVISHA

APPROVED BY:
AR. GOURAV

DATE:
28/06/2026

CLIENT

RGB
JAIPUR

XXXXXXXXXXXX,
YYYYYYYY,
YYYYY.
CONTACT NO-
E-MAIL :

ARCHITECT:
AARITRA ARCHITECTS

ARCHITECTS.INTERIORS
& LANDSCAPE
109 First Floor, AKS Tower
10 C Road Sardarpura
Jodhpur, Rajasthan
CONTACT NO-
7976149526
E-MAIL :
aaritraarchitects@gmail.com



PROJECT NO:
-

SCALE:
0:000


SHEET SIZE:
A4

DRAWING NO:
-

SHEET NO:
4 OF 5

REVISION:
-

UNIT:
-

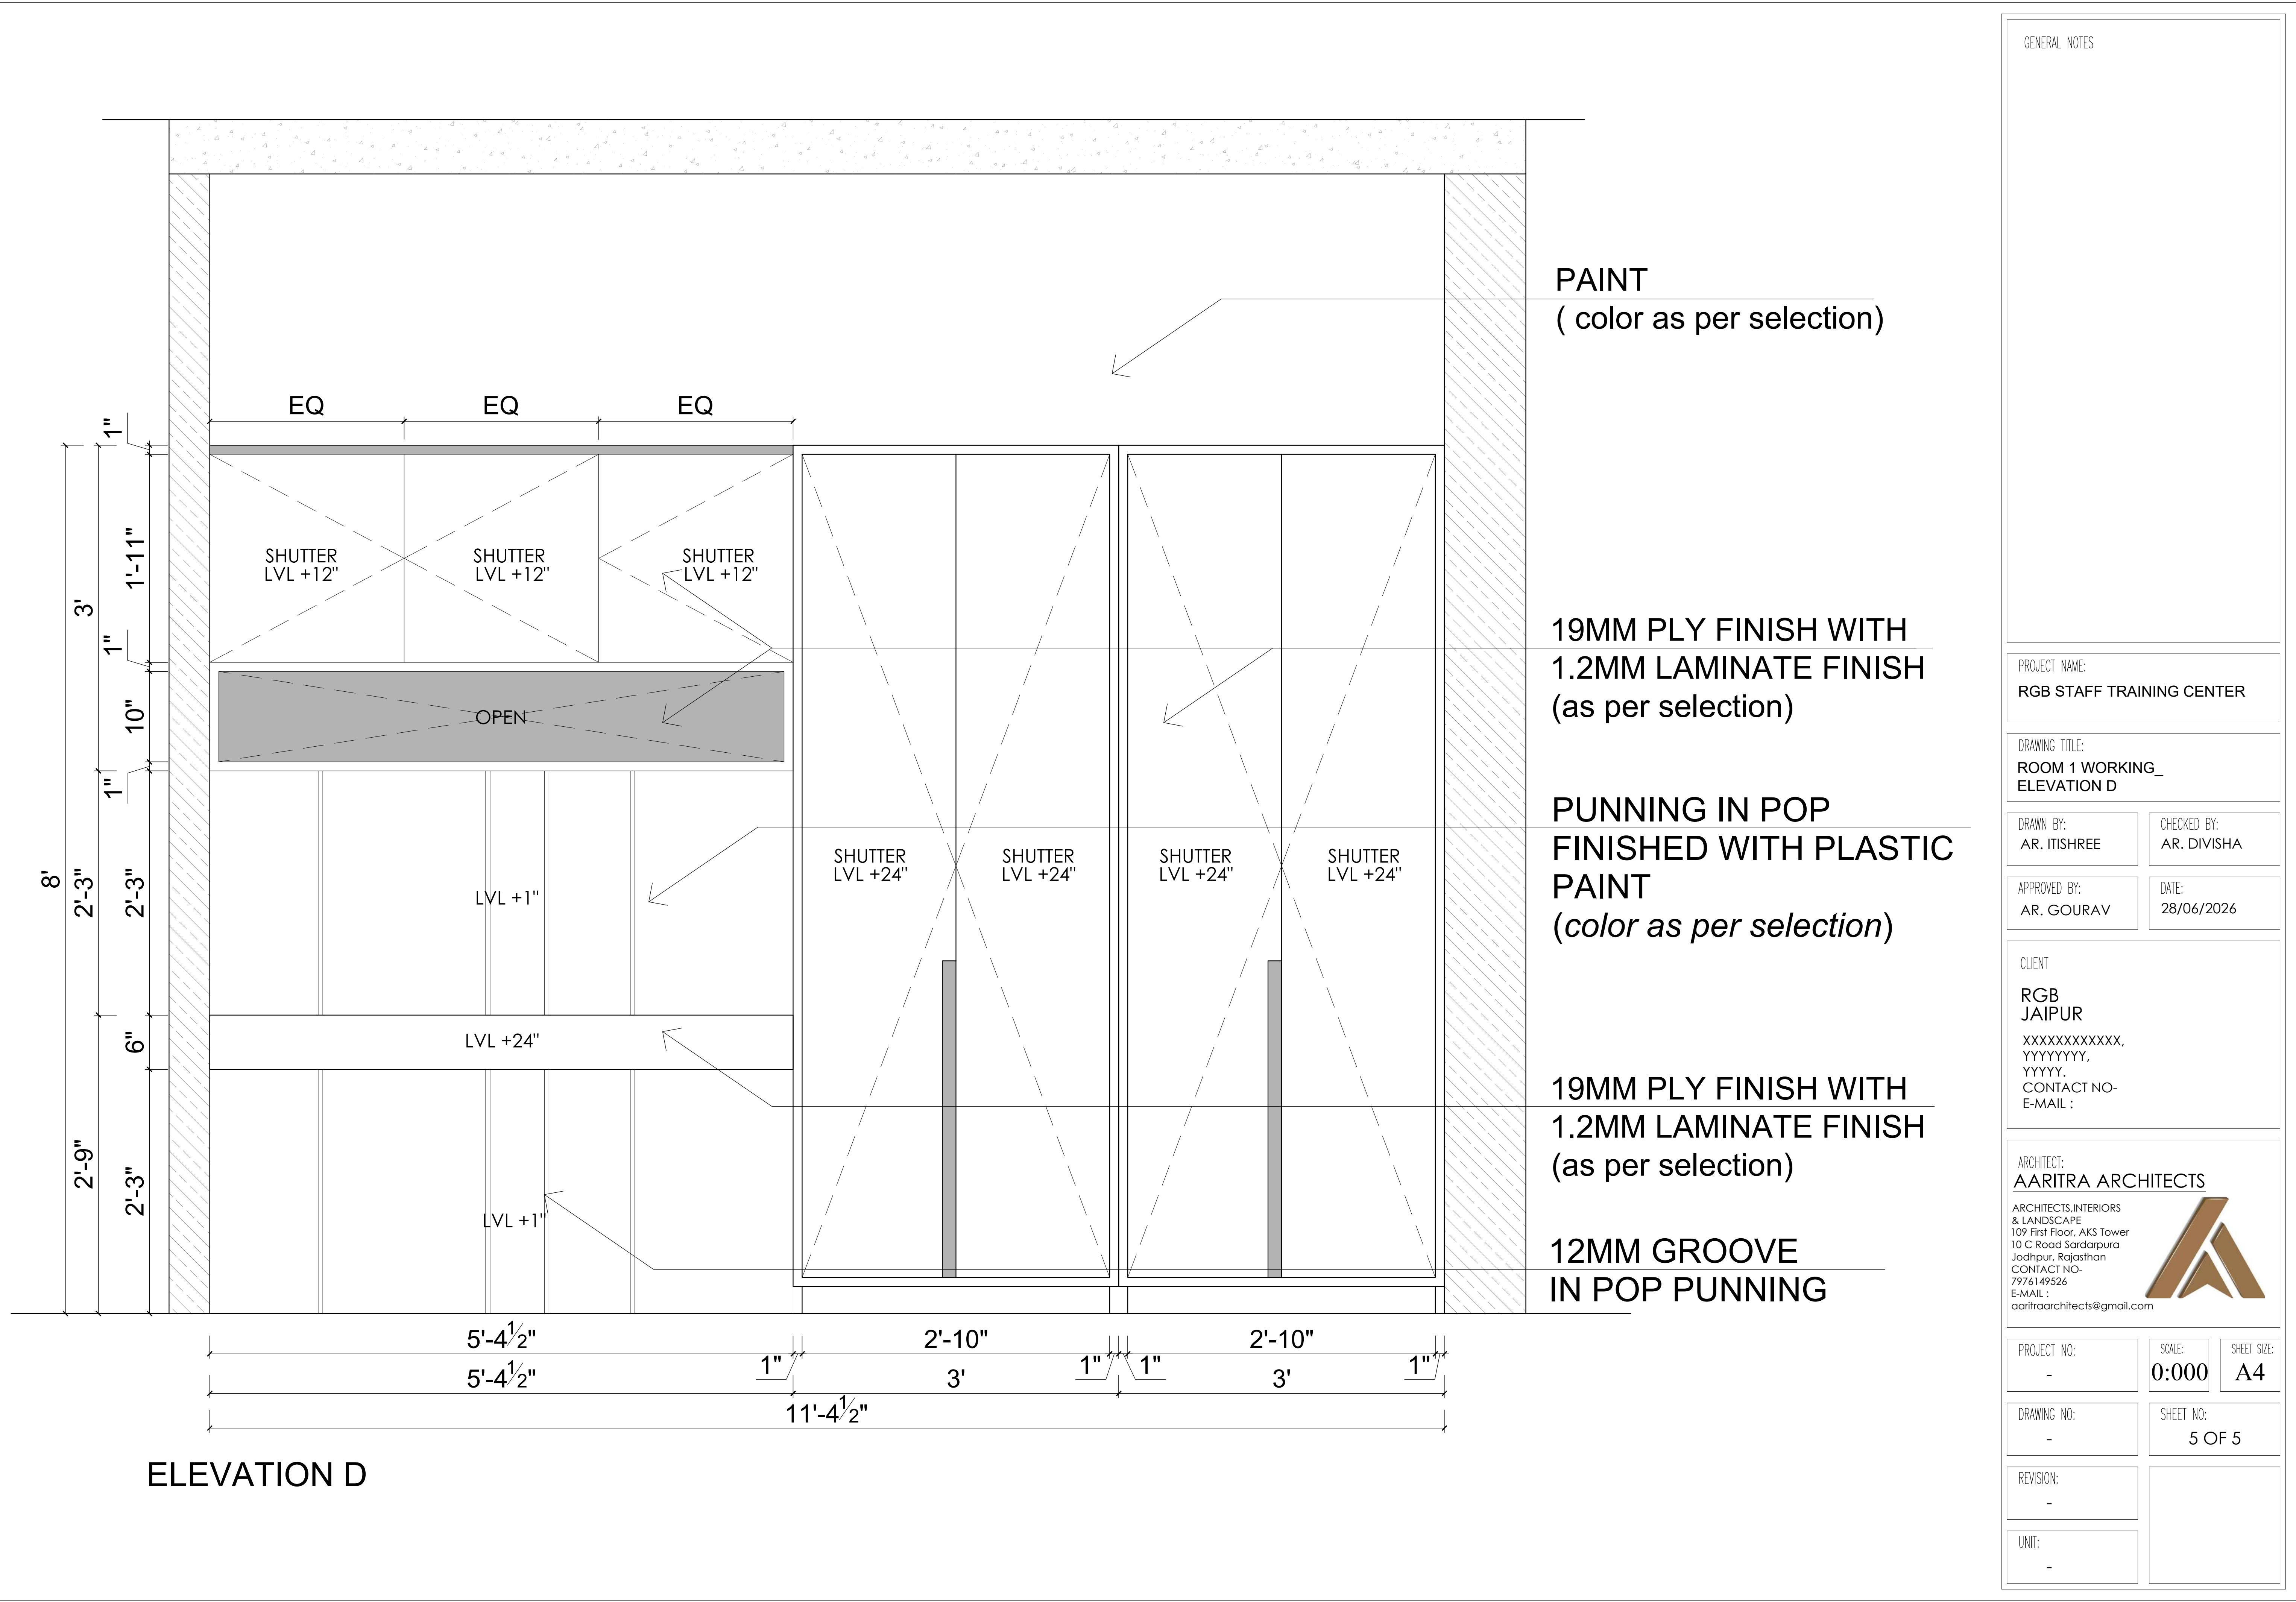

ELEVATION D

GENERAL NOTES

PROJECT NAME:
RGB STAFF TRAINING CENTER

DRAWING TITLE:
ROOM 1 WORKING_
ELEVATION D

DRAWN BY:
AR. ITISHREE

CHECKED BY:
AR. DIVISHA

APPROVED BY:
AR. GOURAV

DATE:
28/06/2026

CLIENT

RGB
JAIPUR

XXXXXXXXXXXX,
YYYYYYYY,
YYYYY.
CONTACT NO-
E-MAIL :

ARCHITECT:
AARITRA ARCHITECTS

ARCHITECTS.INTERIORS
& LANDSCAPE
109 First Floor, AKS Tower
10 C Road Sardarpura
Jodhpur, Rajasthan
CONTACT NO-
7976149526
E-MAIL :
aaritraarchitects@gmail.com



PROJECT NO:
-

SCALE:
0:000


SHEET SIZE:
A4

DRAWING NO:
-

SHEET NO:
5 OF 5

REVISION:
-

UNIT:
-

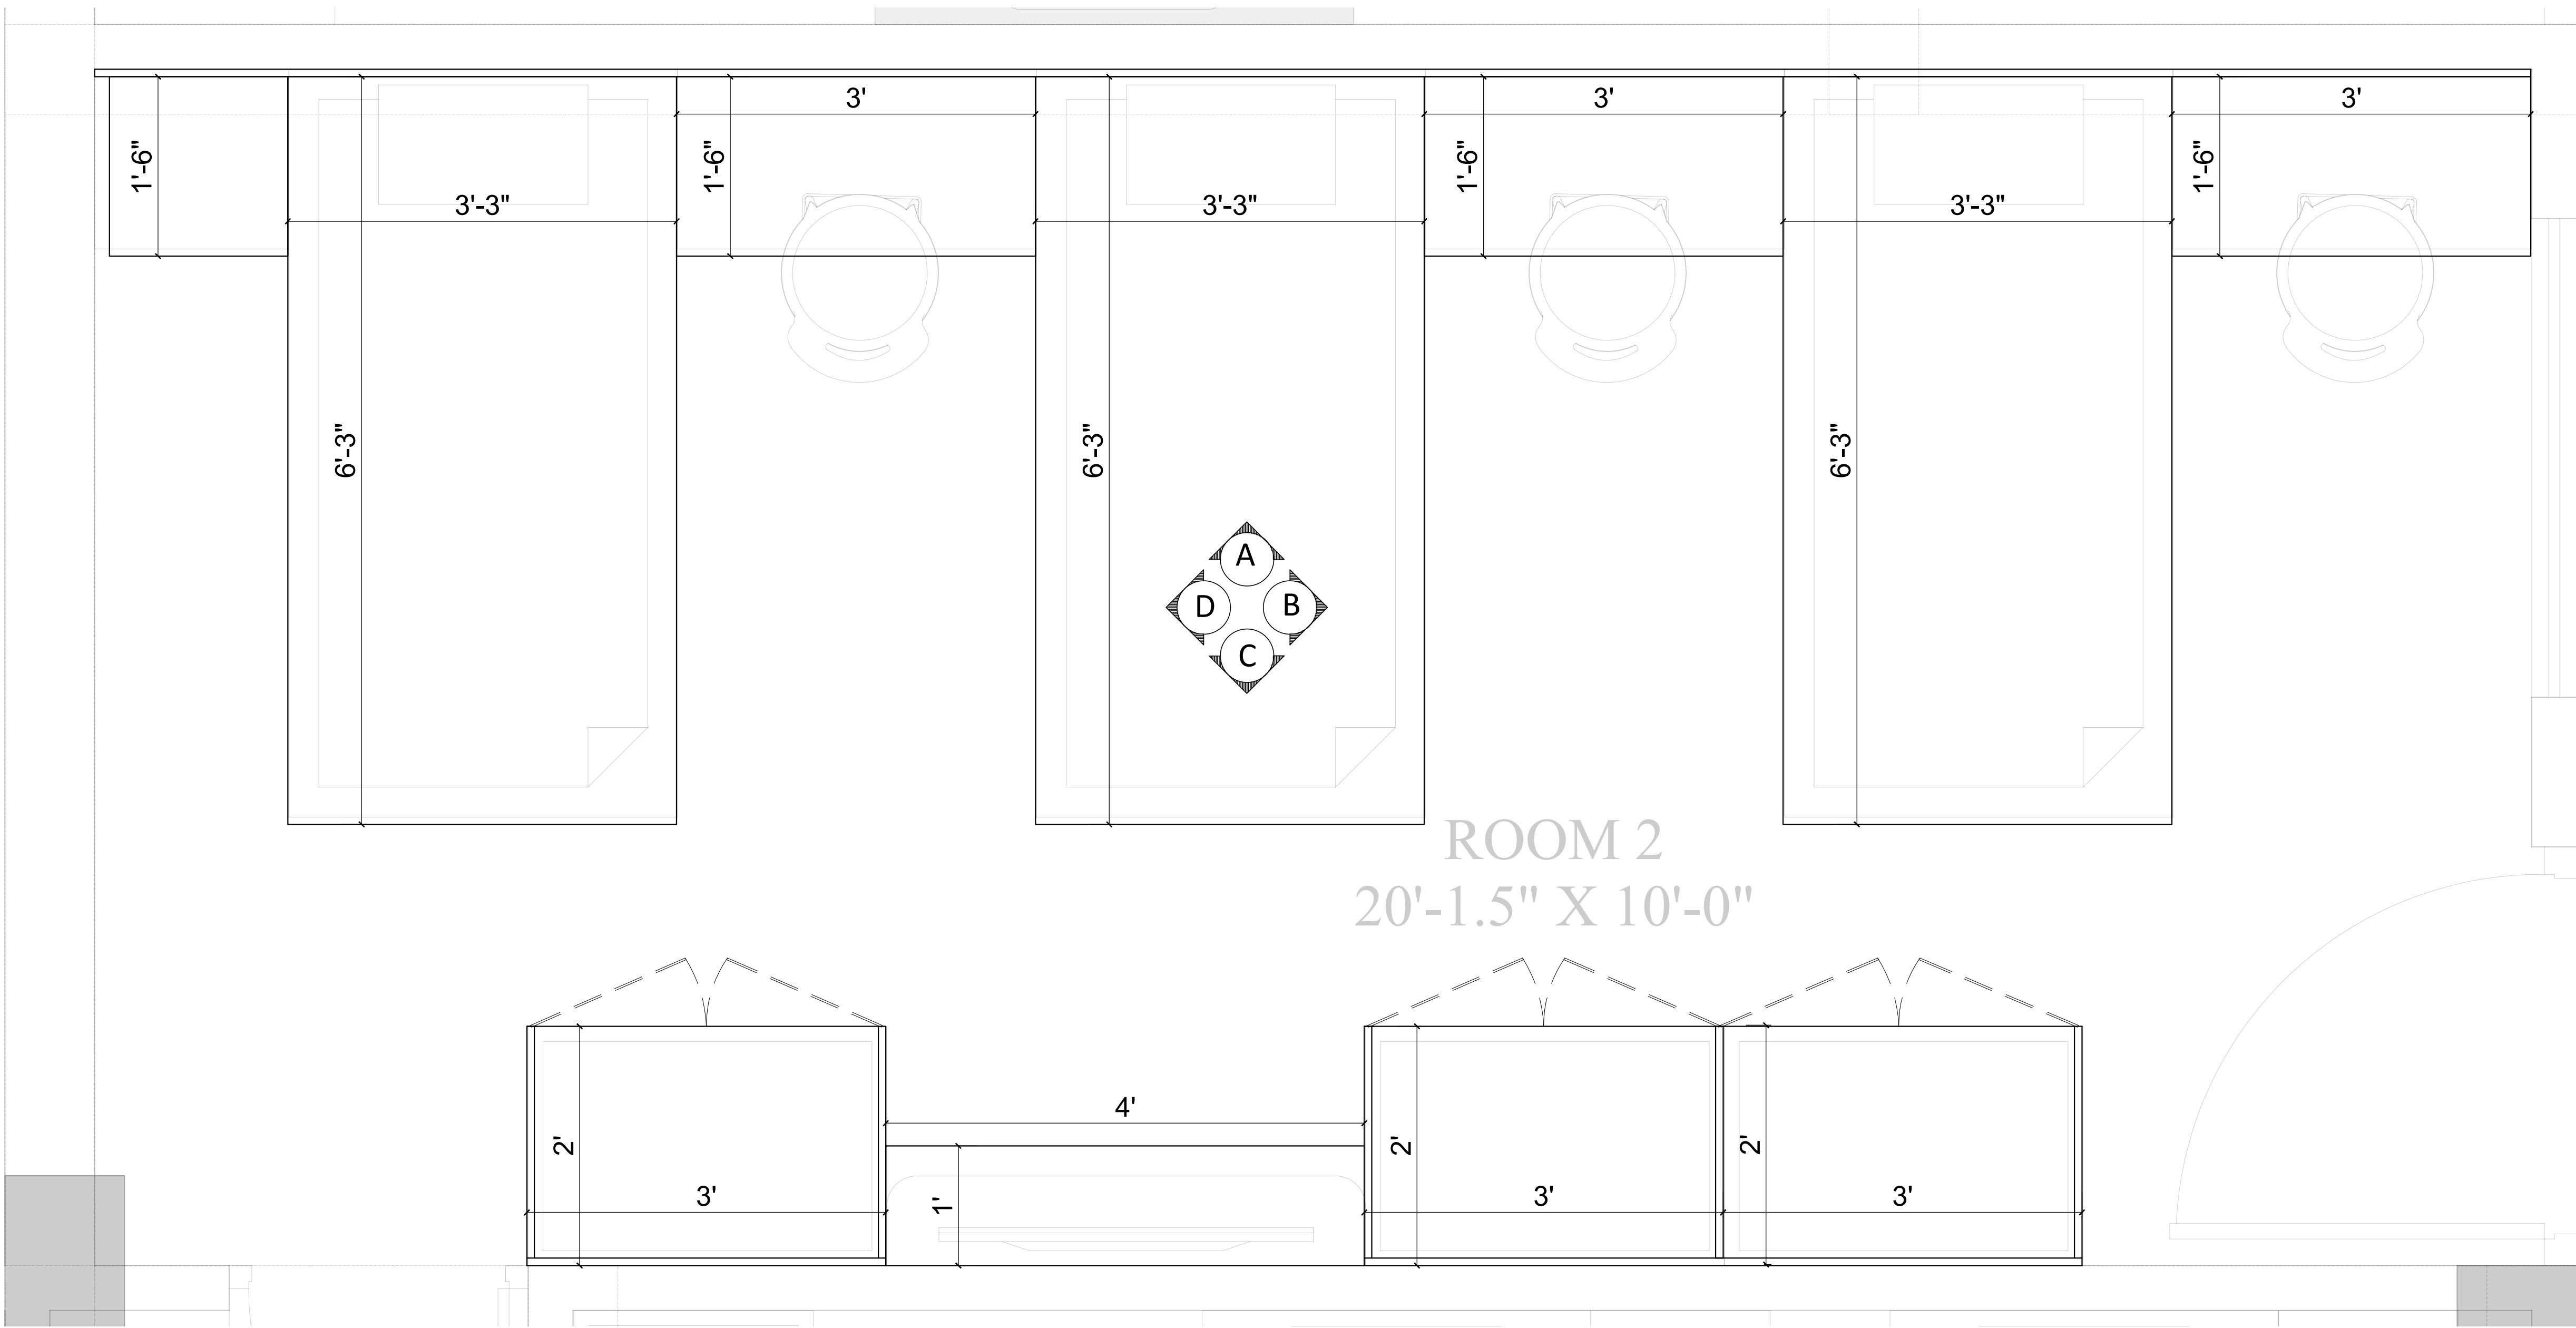

PLAN

GENERAL NOTES

PROJECT NAME:
RGB STAFF TRAINING CENTER

DRAWING TITLE:
ROOM 2 WORKING_
PLAN

DRAWN BY:
AR. ITISHREE

CHECKED BY:
AR. DIVISHA

APPROVED BY:
AR. GOURAV

DATE:
28/06/2026

CLIENT

RGB
JAIPUR

XXXXXXXXXXXX,
YYYYYYYY,
YYYYY.
CONTACT NO-
E-MAIL :

ARCHITECT:

AARITRA ARCHITECTS

ARCHITECTS.INTERIORS
& LANDSCAPE
109 First Floor, AKS Tower
10 C Road Sardarpura
Jodhpur, Rajasthan
CONTACT NO-
7976149526
E-MAIL :
aaritraarchitects@gmail.com



PROJECT NO:
-

SCALE:
0:000


SHEET SIZE:
A4

DRAWING NO:
-

SHEET NO:
1 OF 5

REVISION:
-

UNIT:
-

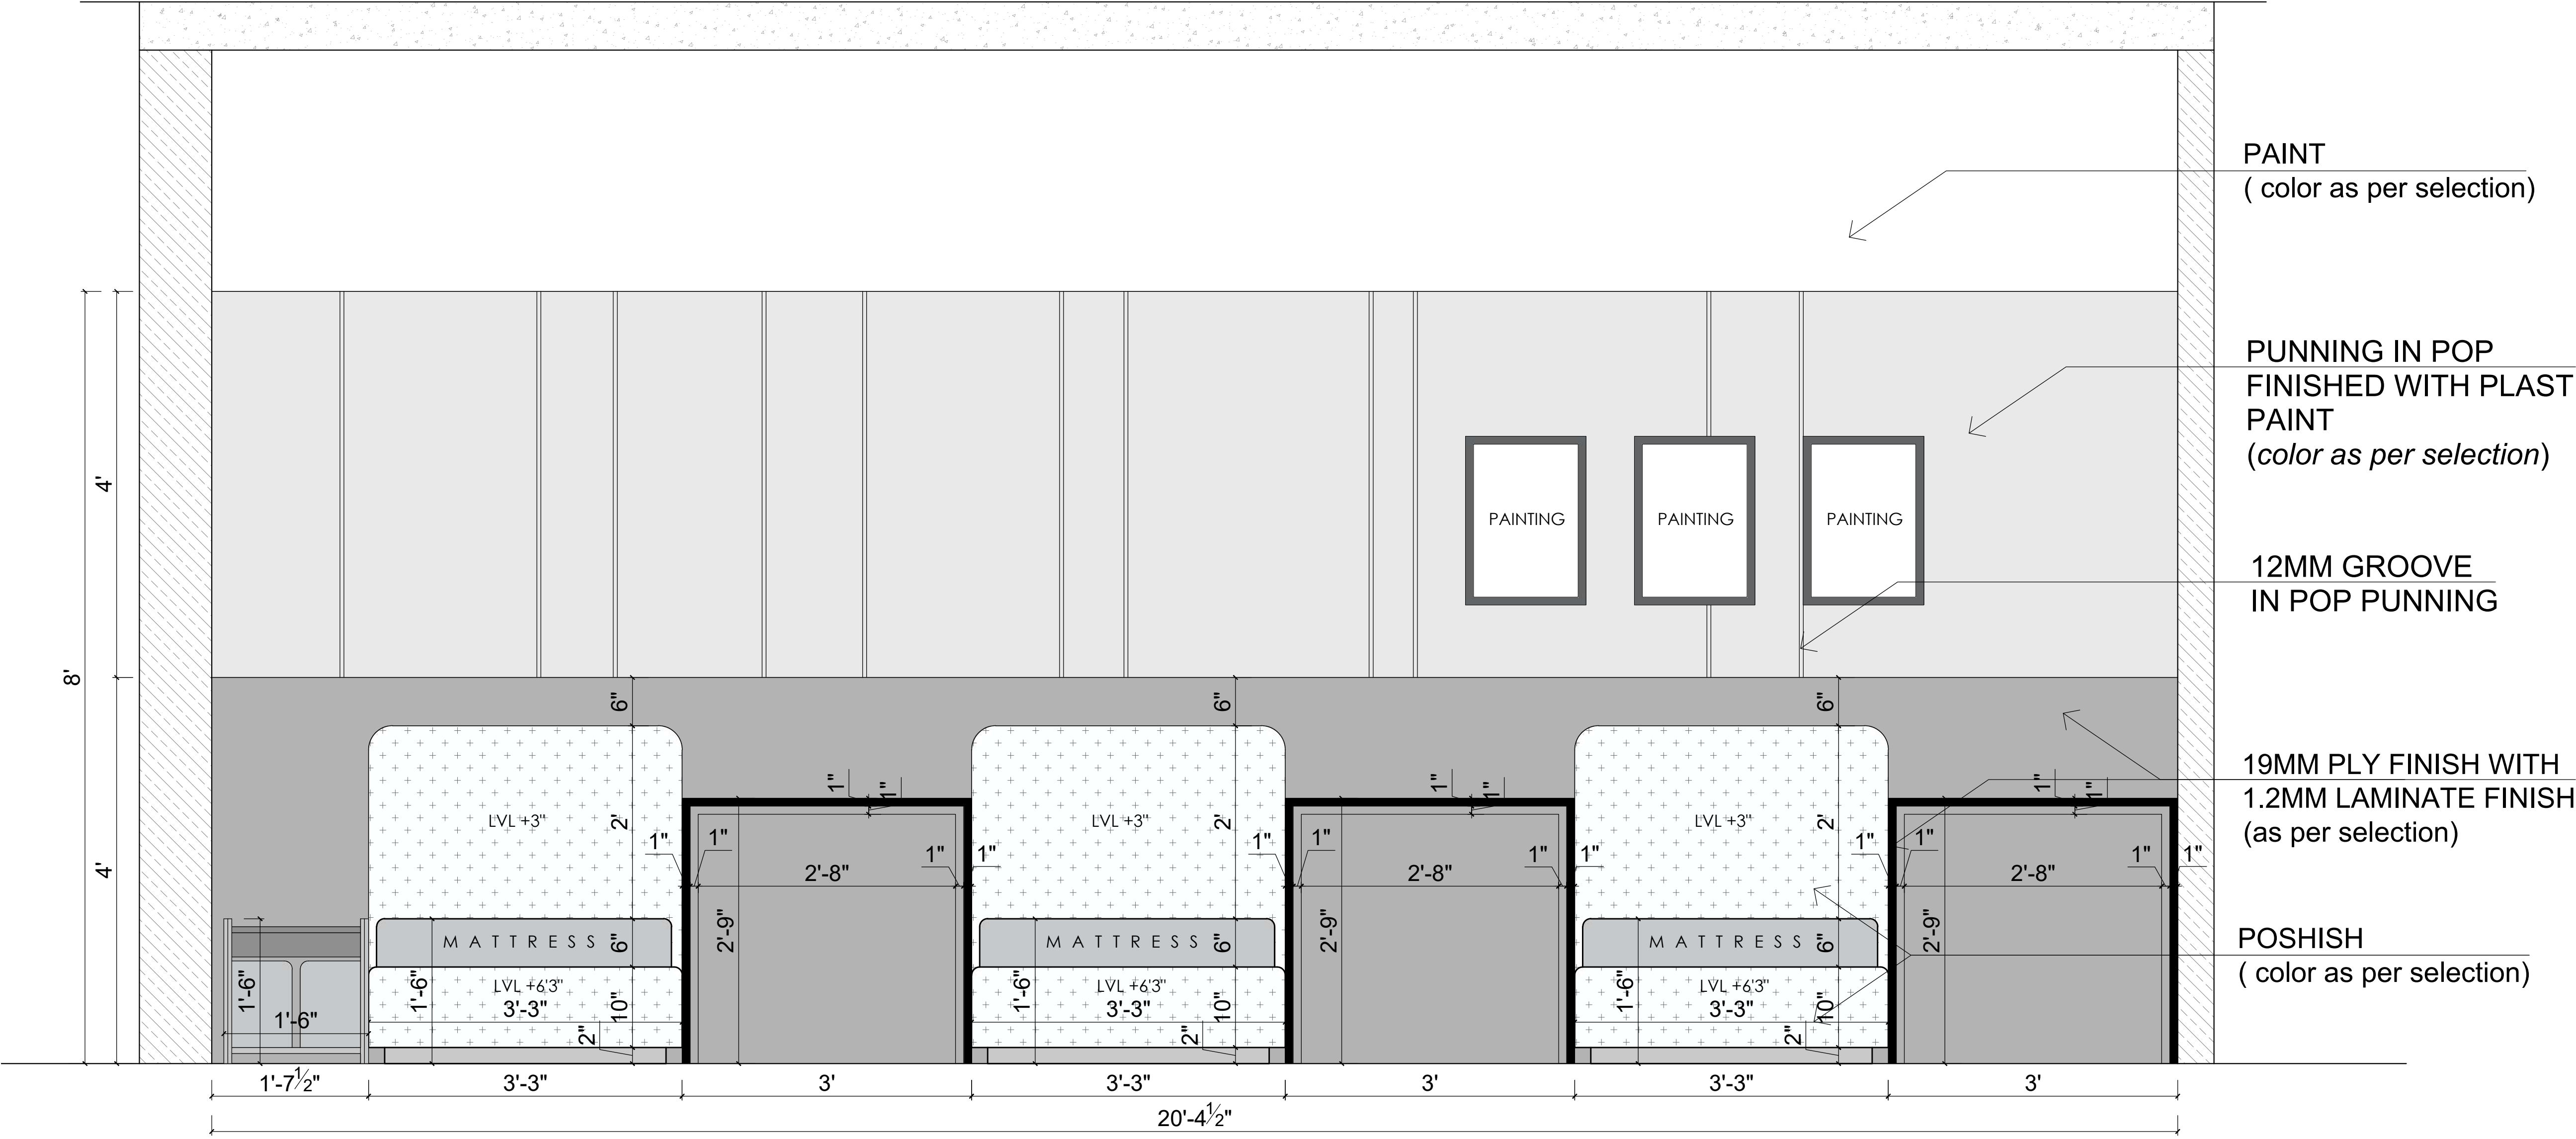

ELEVATION A

GENERAL NOTES

PROJECT NAME:
RGB STAFF TRAINING CENTER

DRAWING TITLE:
ROOM 2 WORKING_ ELEVATION A

DRAWN BY:
AR. ITISHREE

CHECKED BY:
AR. DIVISHA

APPROVED BY:
AR. GOURAV

DATE:
28/06/2026

CLIENT

RGB JAIPUR

XXXXXXXXXXXX,
YYYYYYYY,
YYYYY.
CONTACT NO-
E-MAIL :

ARCHITECT:
AARITRA ARCHITECTS

ARCHITECTS,INTERIORS & LANDSCAPE
109 First Floor, AKS Tower
10 C Road Sardarpura
Jodhpur, Rajasthan
CONTACT NO- 7976149526
E-MAIL : aaritraarchitects@gmail.com



PROJECT NO:
-

SCALE:
0:000


SHEET SIZE:
A4

DRAWING NO:
-

SHEET NO:
2 OF 5

REVISION:
-

UNIT:
-

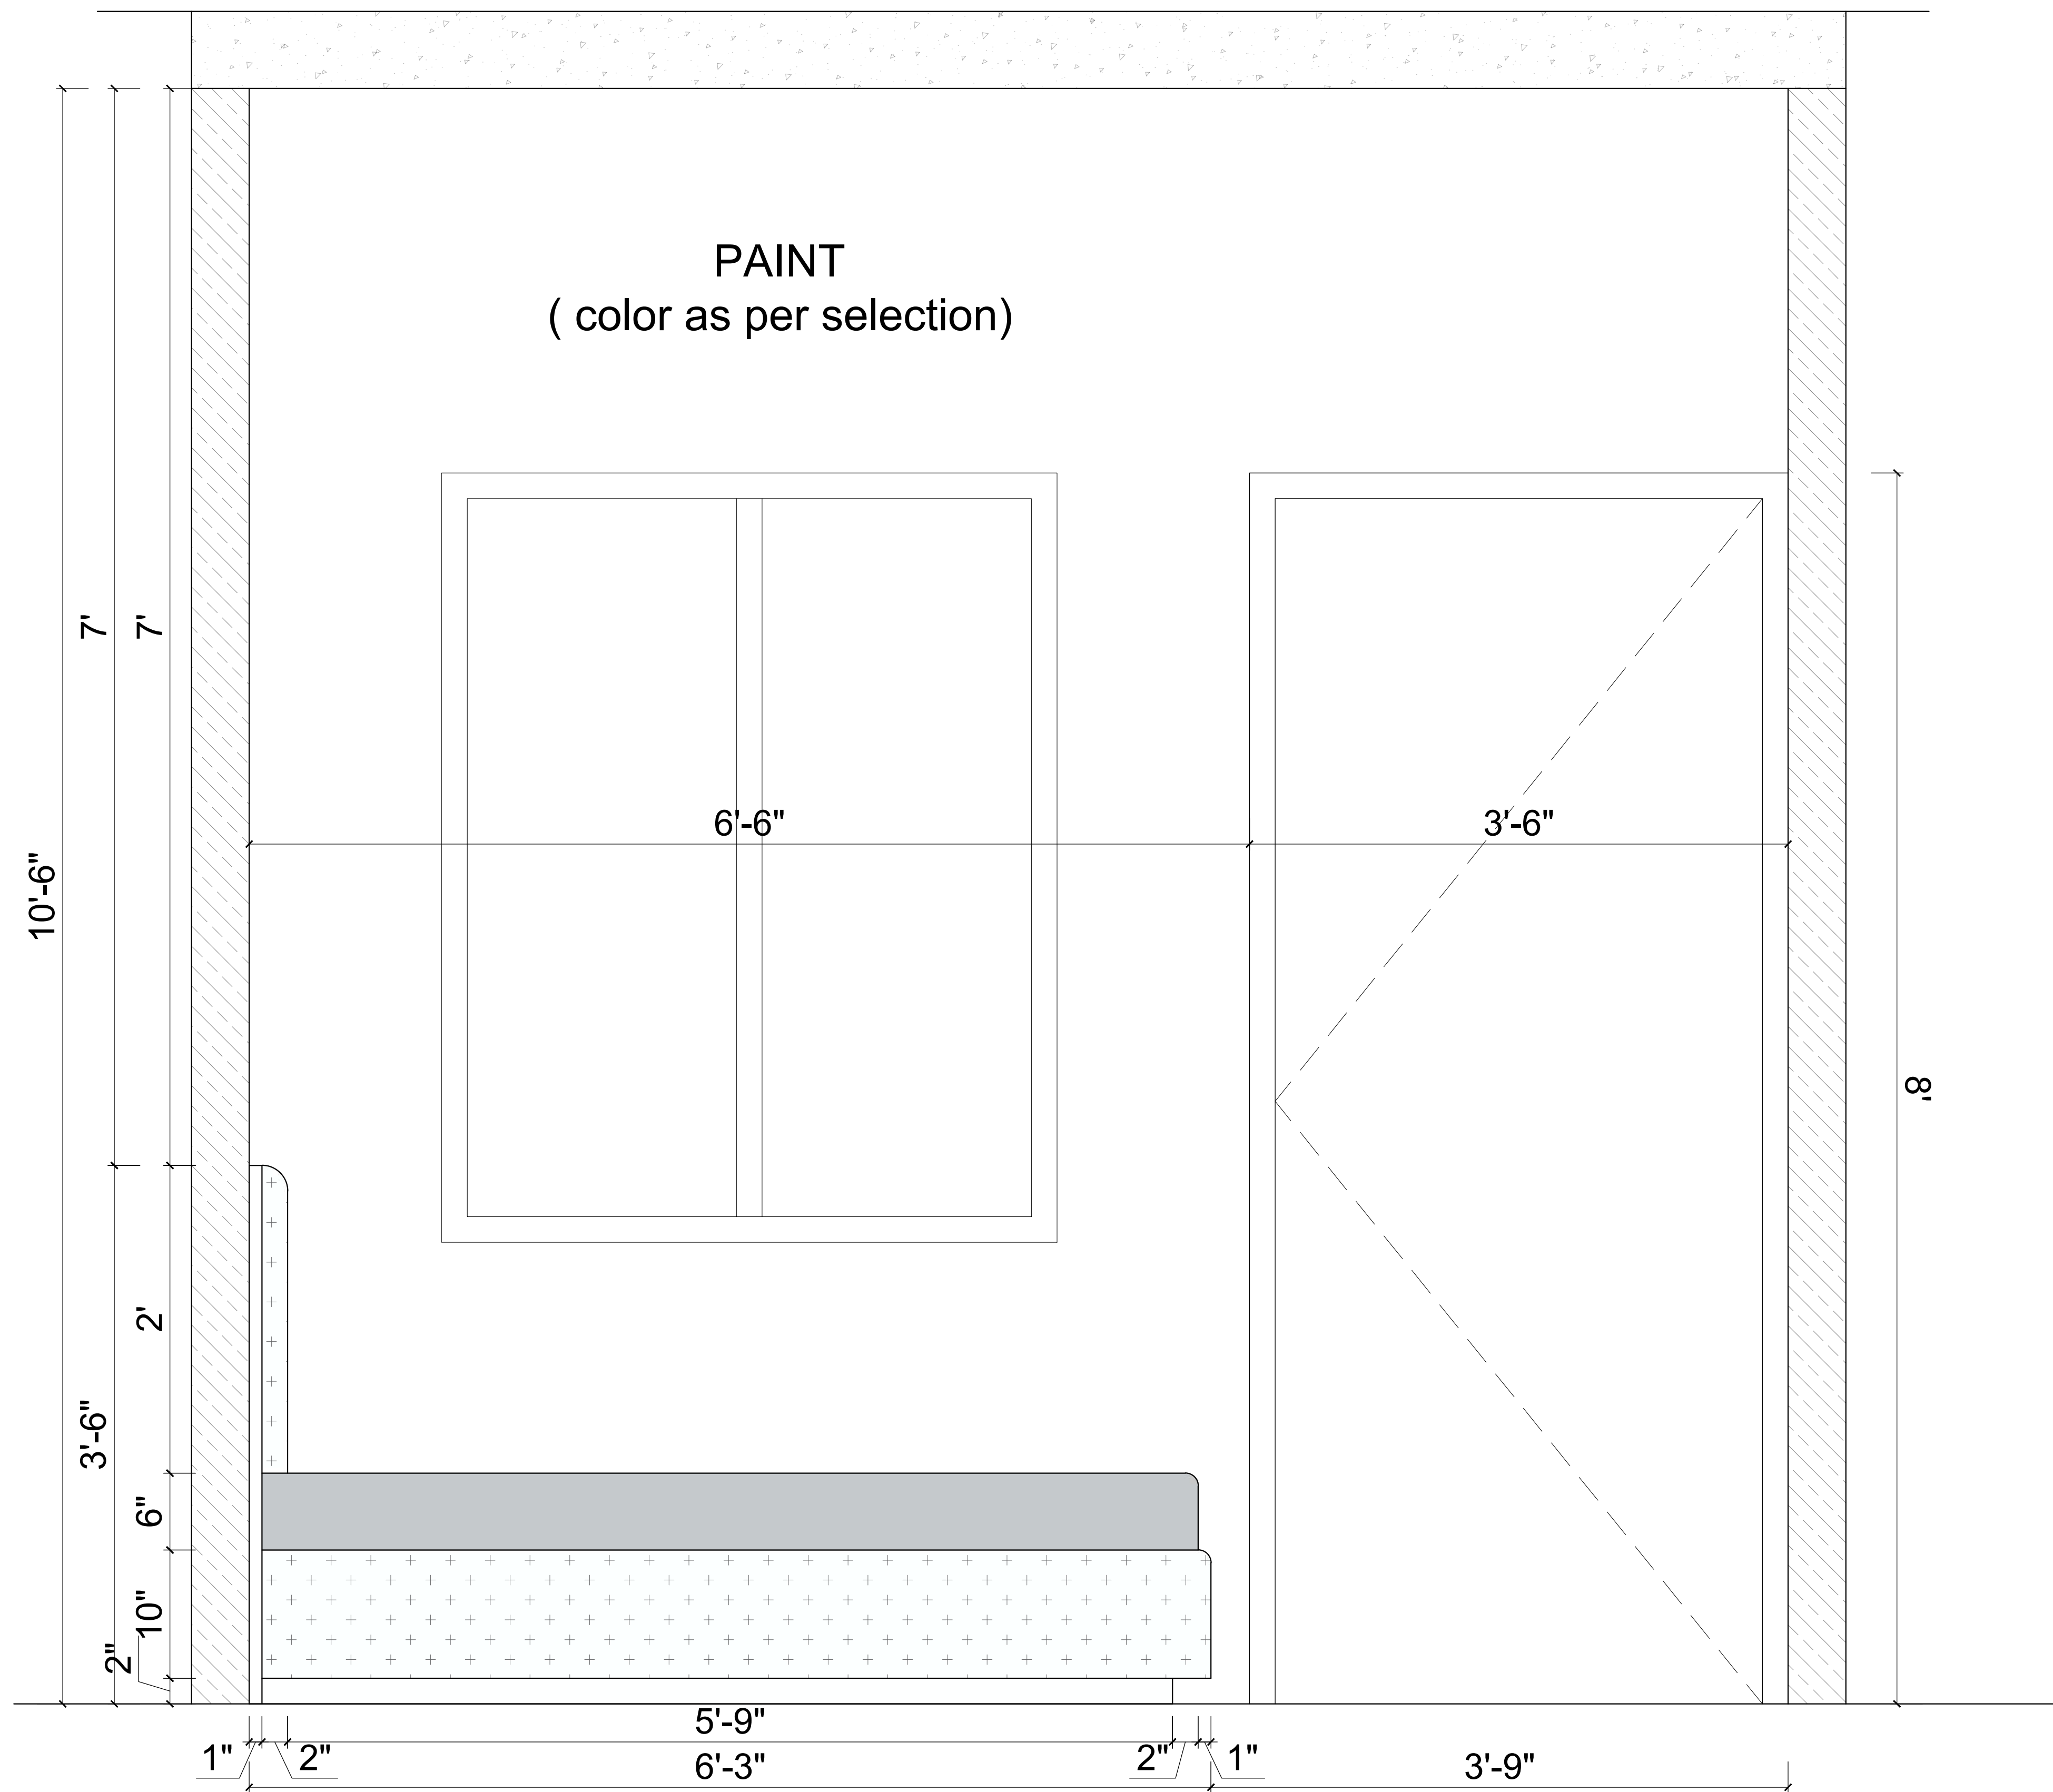

ELEVATION B

GENERAL NOTES

PROJECT NAME:
RGB STAFF TRAINING CENTER

DRAWING TITLE:
ROOM 2 WORKING_
ELEVATION B

DRAWN BY:
AR. ITISHREE

CHECKED BY:
AR. DIVISHA

APPROVED BY:
AR. GOURAV

DATE:
28/06/2026

CLIENT

RGB
JAIPUR
XXXXXXXXXXXX,
YYYYYYYY,
YYYYY.
CONTACT NO-
E-MAIL :

ARCHITECT:
AARITRA ARCHITECTS

ARCHITECTS.INTERIORS
& LANDSCAPE
109 First Floor, AKS Tower
10 C Road Sardarpura
Jodhpur, Rajasthan
CONTACT NO-
7976149526
E-MAIL :
aaritraarchitects@gmail.com



PROJECT NO:
-

SCALE:
0:000


SHEET SIZE:
A4

DRAWING NO:
-

SHEET NO:
3 OF 5

REVISION:
-

UNIT:
-

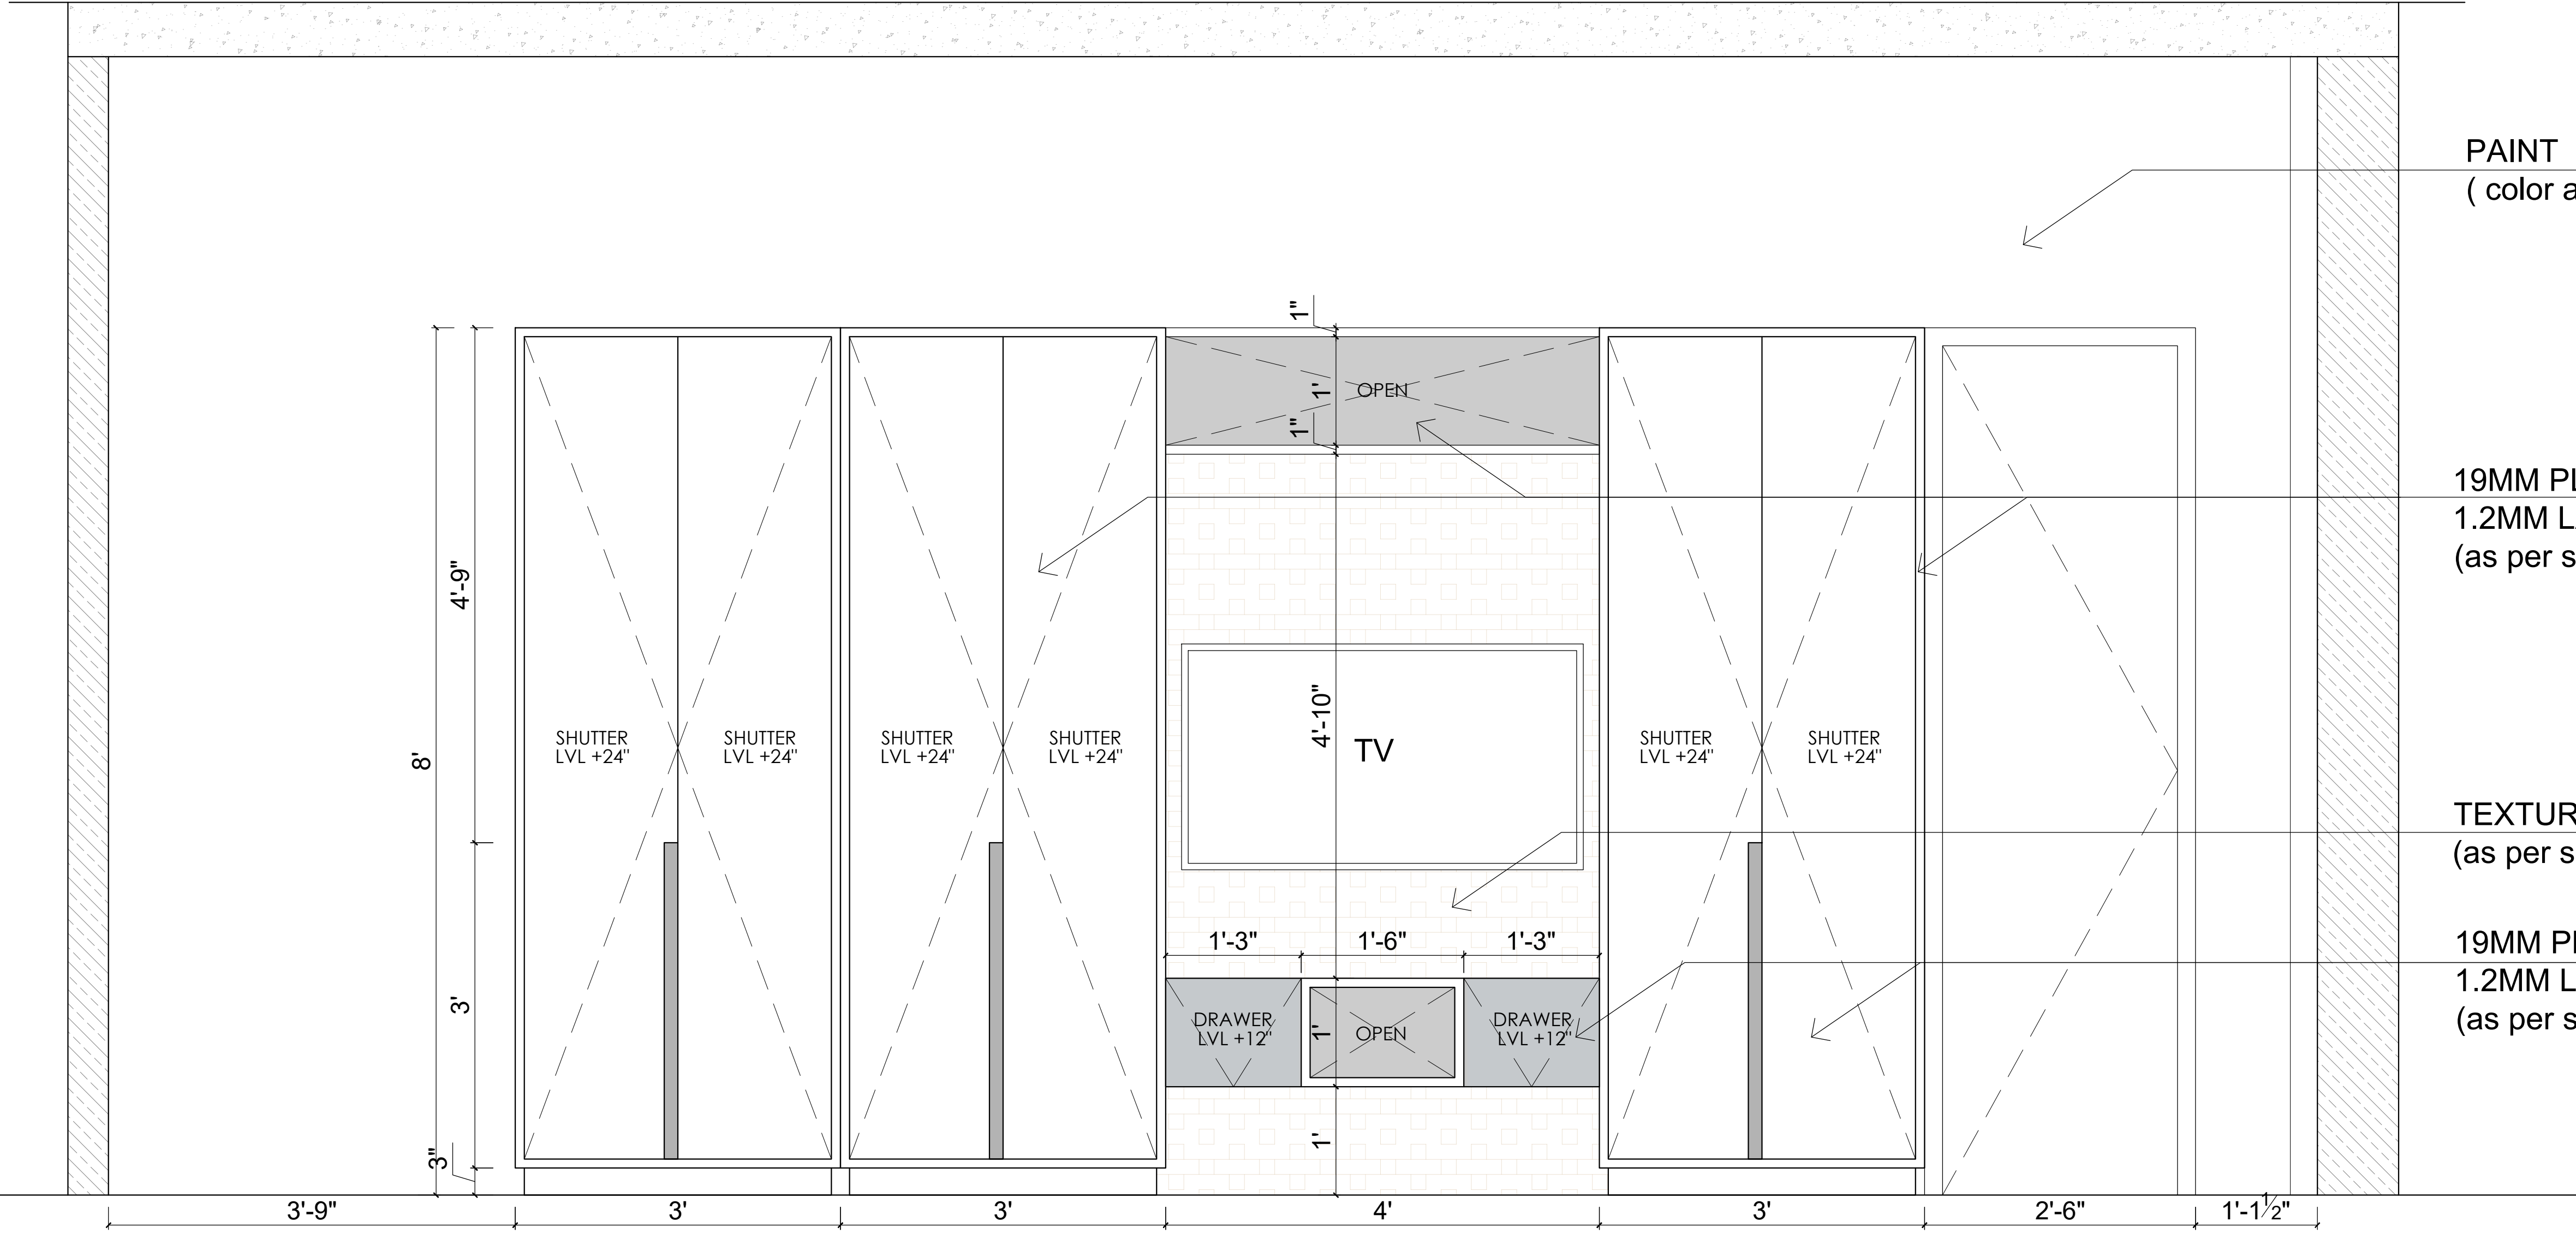

ELEVATION C

GENERAL NOTES

PROJECT NAME:
RGB STAFF TRAINING CENTER

DRAWING TITLE:
ROOM 2 WORKING_
ELEVATION C

DRAWN BY:
AR. ITISHREE

CHECKED BY:
AR. DIVISHA

APPROVED BY:
AR. GOURAV

DATE:
28/06/2026

CLIENT

RGB
JAIPUR
XXXXXXXXXXXX,
YYYYYYYY,
YYYYY.
CONTACT NO-
E-MAIL :

ARCHITECT:
AARITRA ARCHITECTS

ARCHITECTS.INTERIORS
& LANDSCAPE
109 First Floor, AKS Tower
10 C Road Sardarpura
Jodhpur, Rajasthan
CONTACT NO-
7976149526
E-MAIL :
aaritraarchitects@gmail.com



PROJECT NO:
-

SCALE:
0:000


SHEET SIZE:
A4

DRAWING NO:
-

SHEET NO:
4 OF 5

REVISION:
-

UNIT:
-

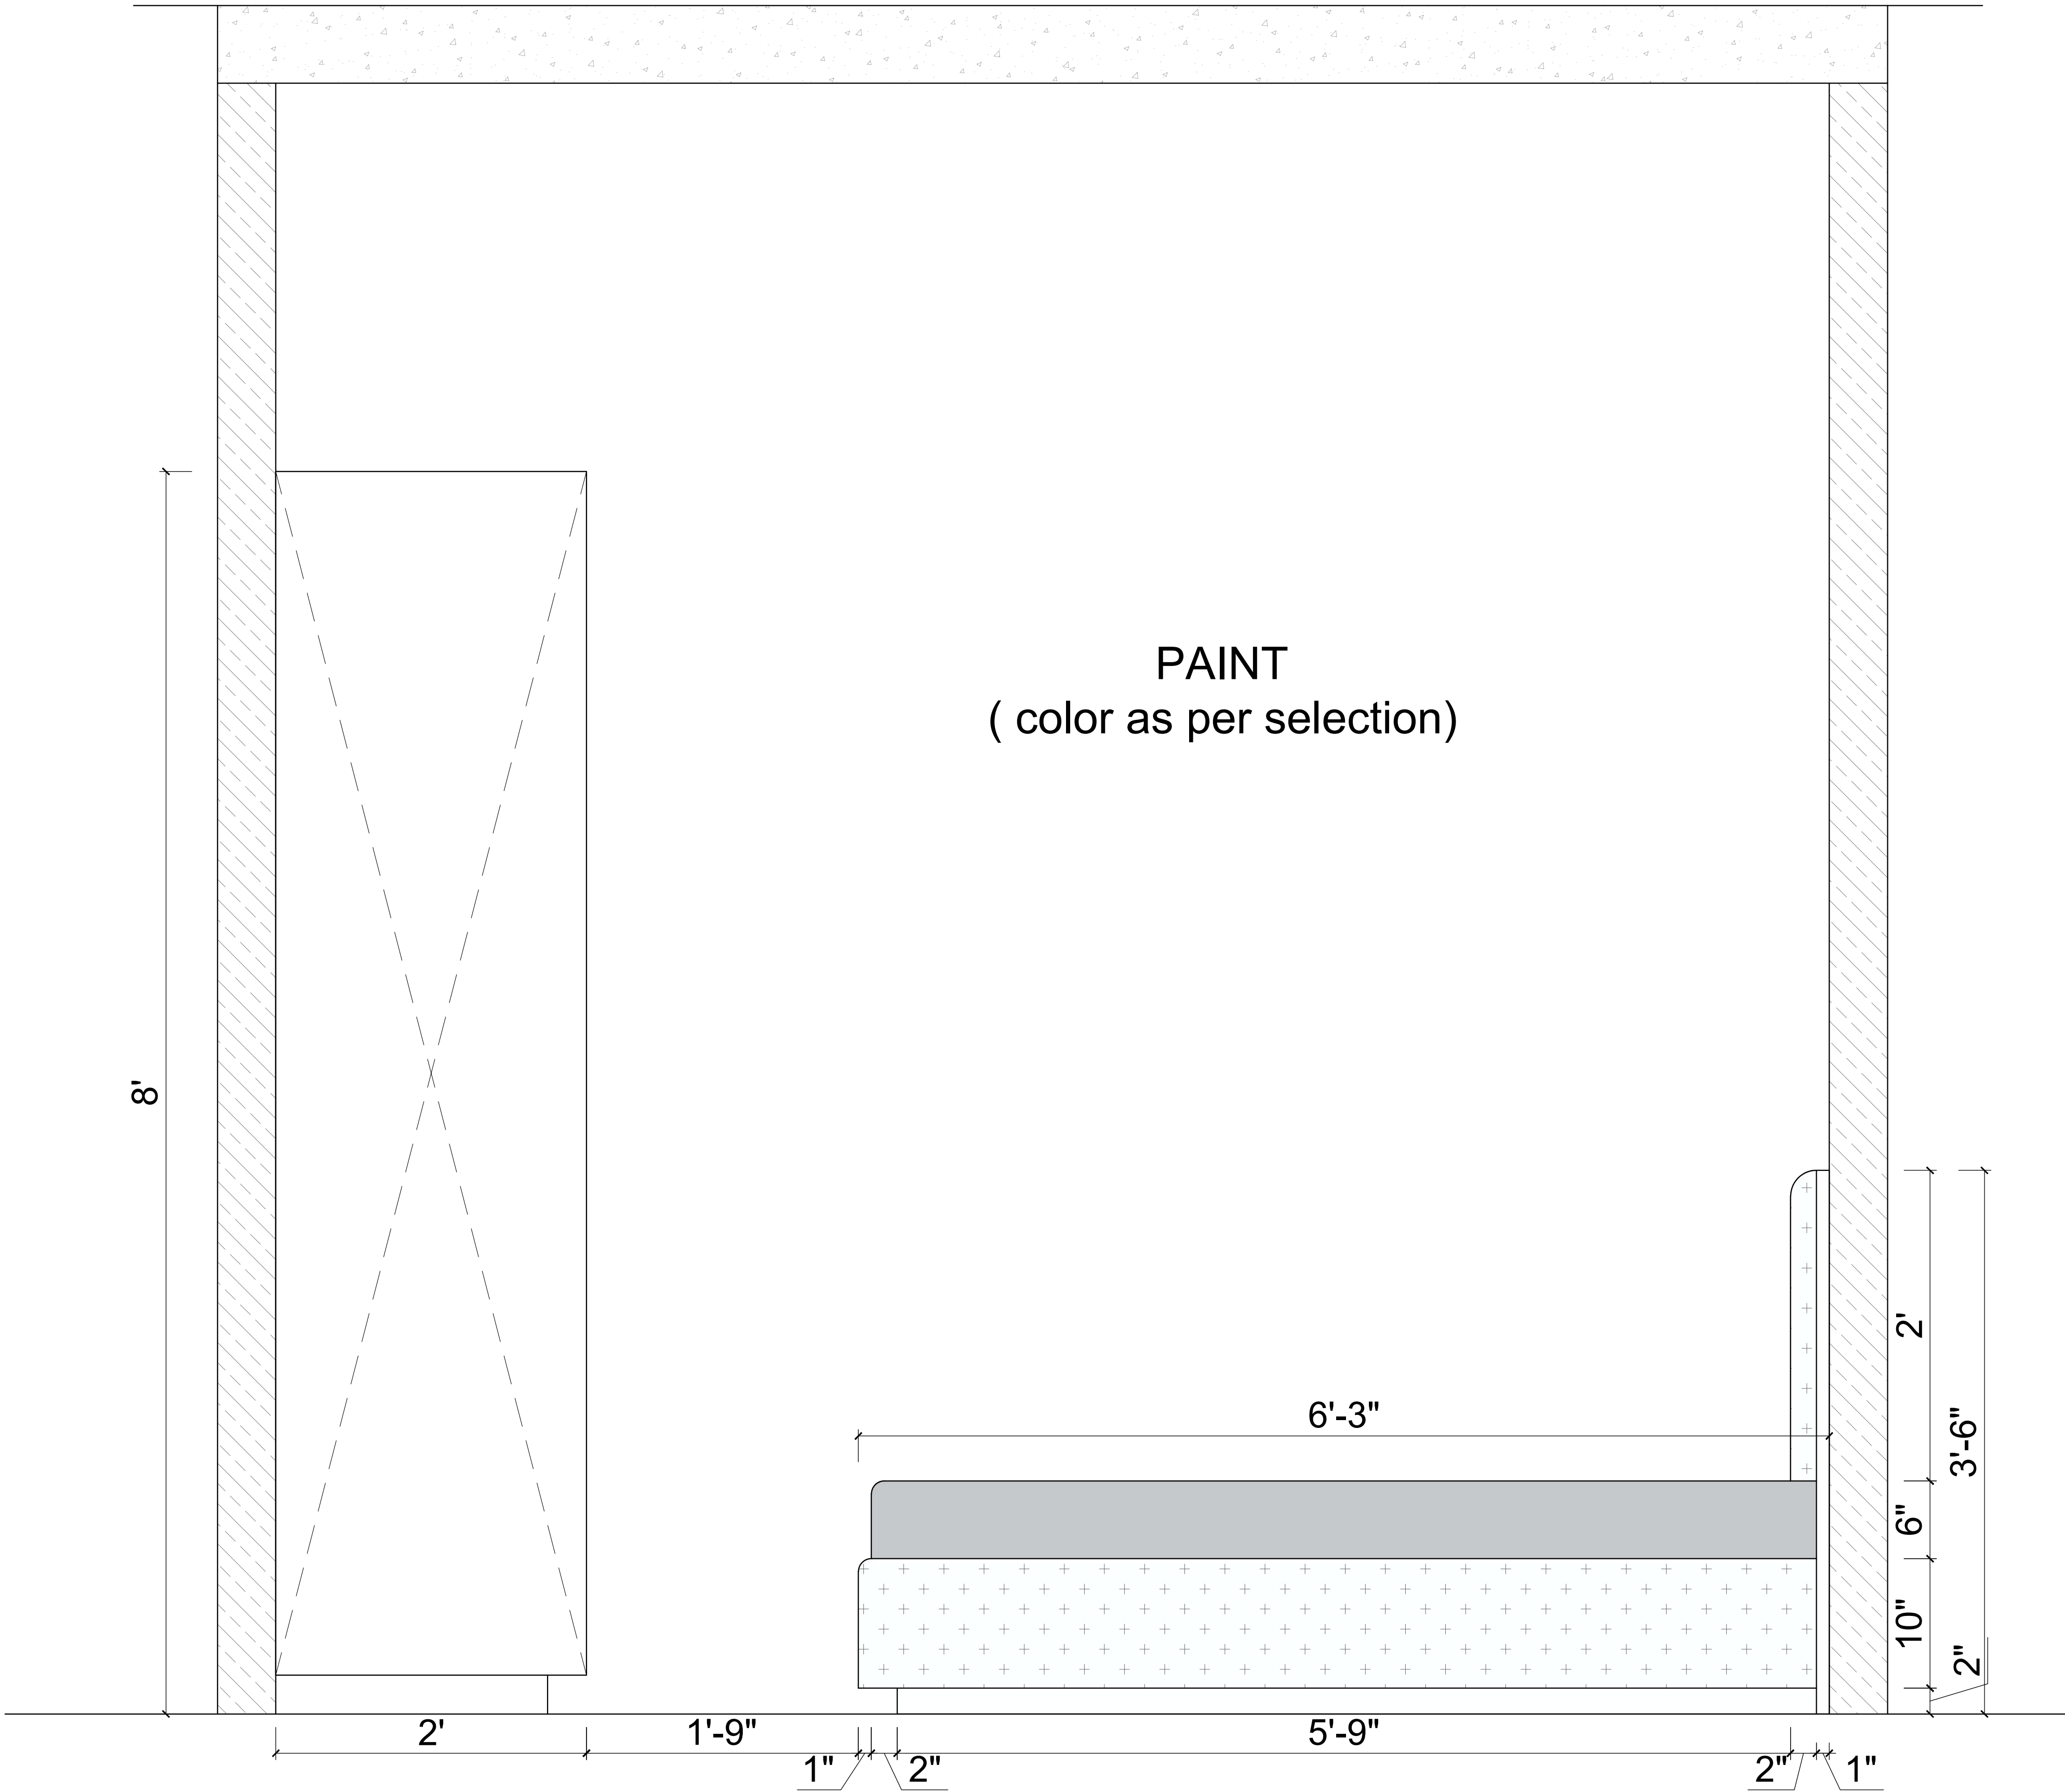

ELEVATION D

GENERAL NOTES

PROJECT NAME:
RGB STAFF TRAINING CENTER

DRAWING TITLE:
ROOM 2 WORKING_
ELEVATION D

DRAWN BY:
AR. ITISHREE

CHECKED BY:
AR. DIVISHA

APPROVED BY:
AR. GOURAV

DATE:
28/06/2026

CLIENT

RGB
JAIPUR
XXXXXXXXXXXX,
YYYYYYYY,
YYYYY.
CONTACT NO-
E-MAIL :

ARCHITECT:
AARITRA ARCHITECTS

ARCHITECTS.INTERIORS
& LANDSCAPE
109 First Floor, AKS Tower
10 C Road Sardarpura
Jodhpur, Rajasthan
CONTACT NO-
7976149526
E-MAIL :
aaritraarchitects@gmail.com



PROJECT NO:
-

SCALE:
0:000


SHEET SIZE:
A4

DRAWING NO:
-

SHEET NO:
5 OF 5

REVISION:
-

UNIT:
-

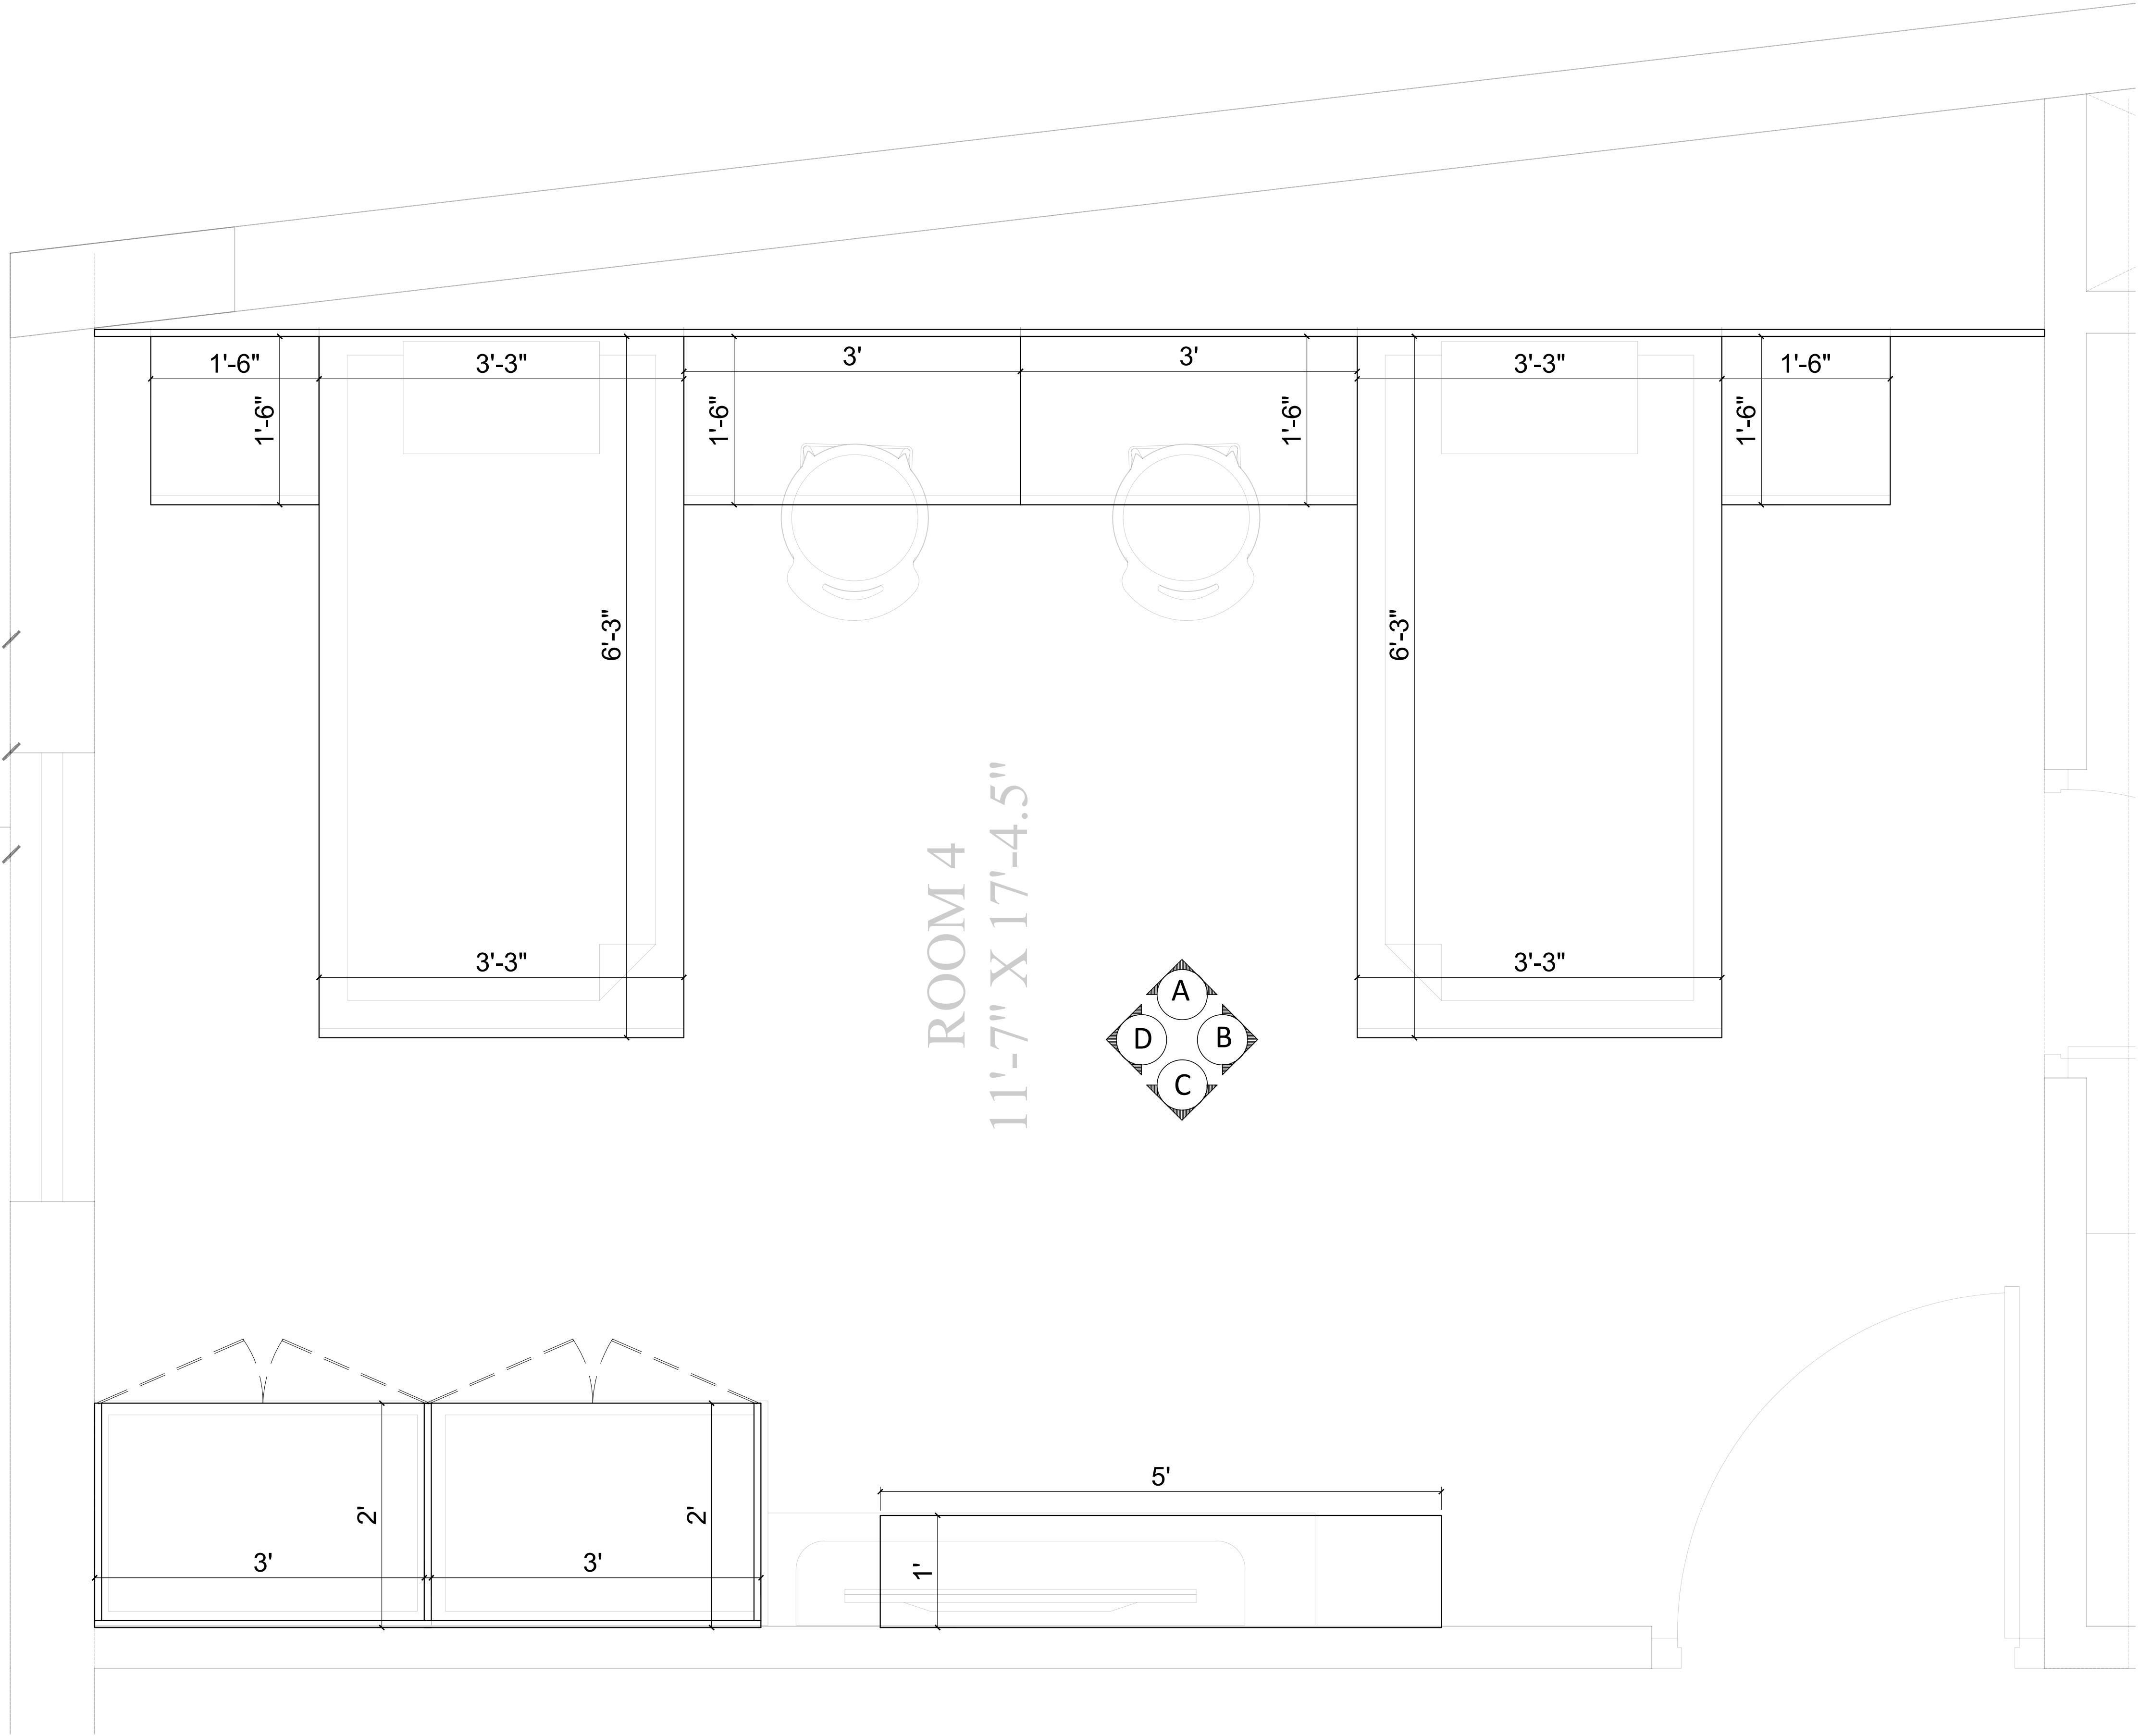

PLAN

GENERAL NOTES

PROJECT NAME:
RGB STAFF TRAINING CENTER

DRAWING TITLE:
ROOM 4
WORKING_PLAN

DRAWN BY:
AR. ITISHREE

CHECKED BY:
AR. DIVISHA

APPROVED BY:
AR. GOURAV

DATE:
28/06/2026

CLIENT

RGB
JAIPUR

XXXXXXXXXXXX,
YYYYYYYY,
YYYYY.
CONTACT NO-
E-MAIL :

ARCHITECT:

AARITRA ARCHITECTS

ARCHITECTS.INTERIORS
& LANDSCAPE
109 First Floor, AKS Tower
10 C Road Sardarpura
Jodhpur, Rajasthan
CONTACT NO-
7976149526
E-MAIL :
aaritraarchitects@gmail.com



PROJECT NO:
-

SCALE:
0:000

SHEET SIZE:
A4

DRAWING NO:
-

SHEET NO:
1 OF 5

REVISION:
-

UNIT:
-

GENERAL NOTES

PROJECT NAME:
RGB STAFF TRAINING CENTER

DRAWING TITLE:
ROOM 4 WORKING_
ELEVATION A

DRAWN BY:
AR. ITISHREE

CHECKED BY:
AR. DIVISHA

APPROVED BY:
AR. GOURAV

DATE:
28/06/2026

CLIENT

RGB
JAIPUR

XXXXXXXXXXXXX,
YYYYYYYYYY,
YYYYYY.
CONTACT NO-
E-MAIL :

ARCHITECT:
AARITRA ARCHITECTS

ARCHITECTS,INTERIORS
& LANDSCAPE
109 First Floor, AKS Tower
10 C Road Sardarpura
Jodhpur, Rajasthan
CONTACT NO-
7976149526
E-MAIL :
aaritraarchitects@gmail.com



PROJECT NO:
—


SCALE:
0:000

DRAWING NO:

SHEET NO:
2 OF 5

REVISION:

UNIT: _____

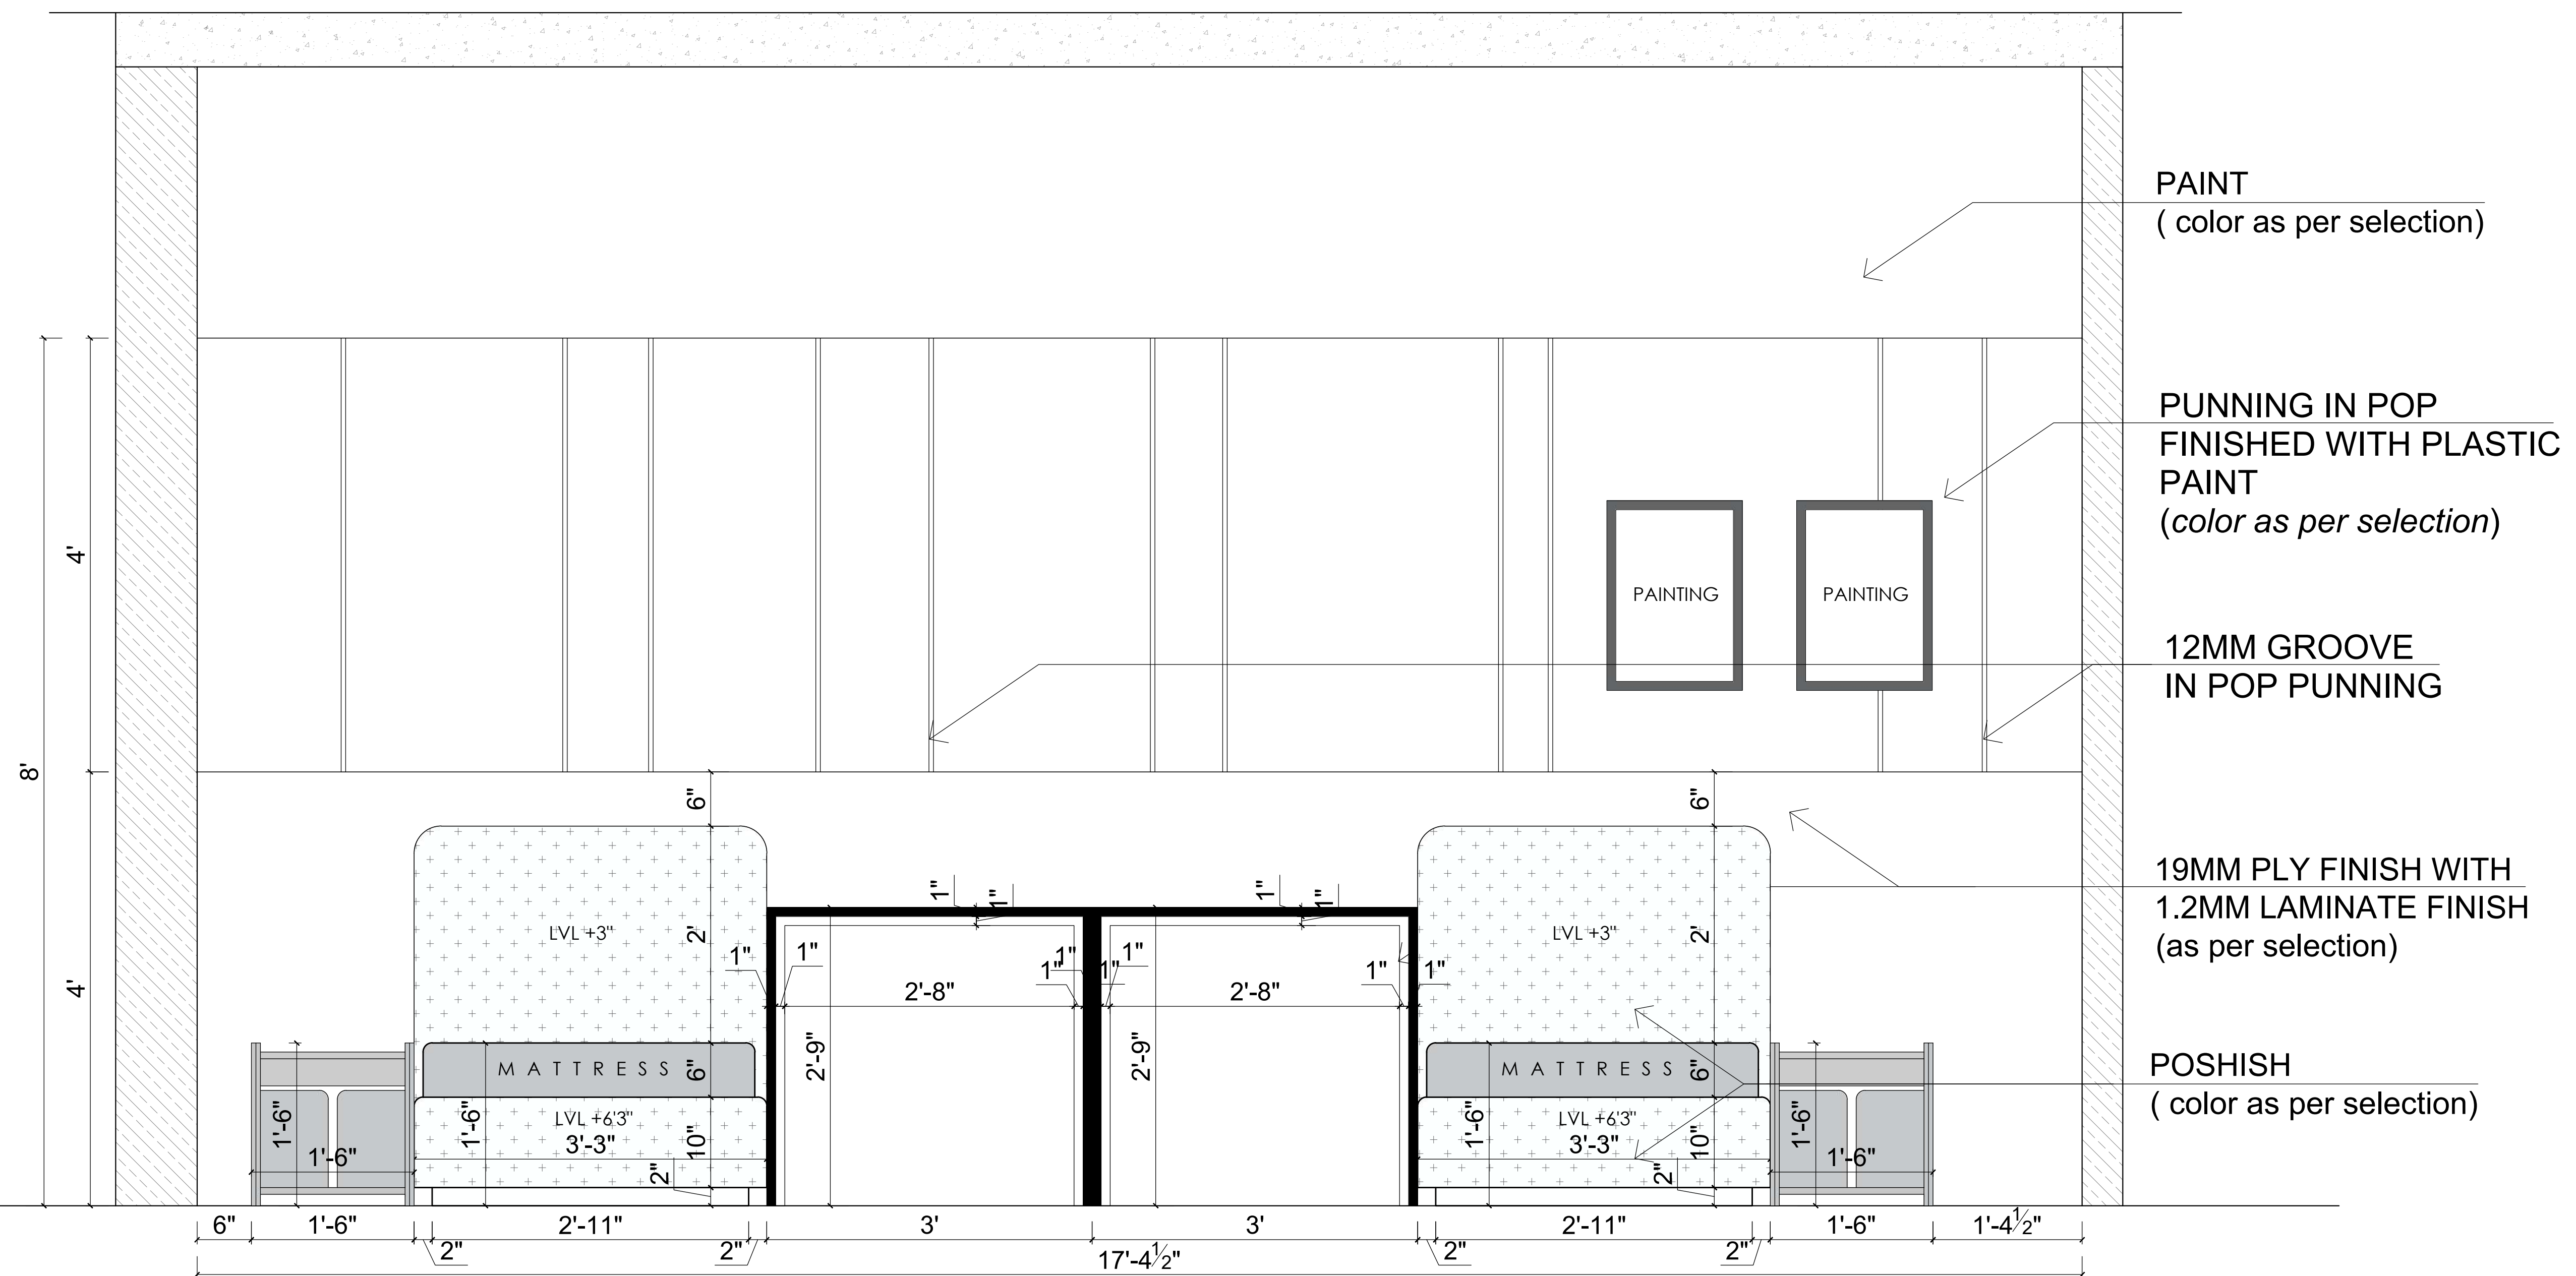

ELEVATION A

GENERAL NOTES

PROJECT NAME:
RGB STAFF TRAINING CENTER

DRAWING TITLE:
ROOM 4 WORKING_
ELEVATION B

DRAWN BY:
AR. ITISHREE

CHECKED BY:
AR. DIVISHA

APPROVED BY:
AR. GOURAV

DATE:
28/06/2026

CLIENT

RGB
JAIPUR

XXXXXXXXXXXX,
YYYYYYYY,
YYYYY.
CONTACT NO-
E-MAIL :

ARCHITECT:
AARITRA ARCHITECTS

ARCHITECTS.INTERIORS
& LANDSCAPE
109 First Floor, AKS Tower
10 C Road Sardarpura
Jodhpur, Rajasthan
CONTACT NO-
7976149526
E-MAIL :
aaritraarchitects@gmail.com



PROJECT NO:
-

SCALE:
0:000


SHEET SIZE:
A4

DRAWING NO:
-


SHEET NO:
3 OF 5

REVISION:
-

UNIT:
-

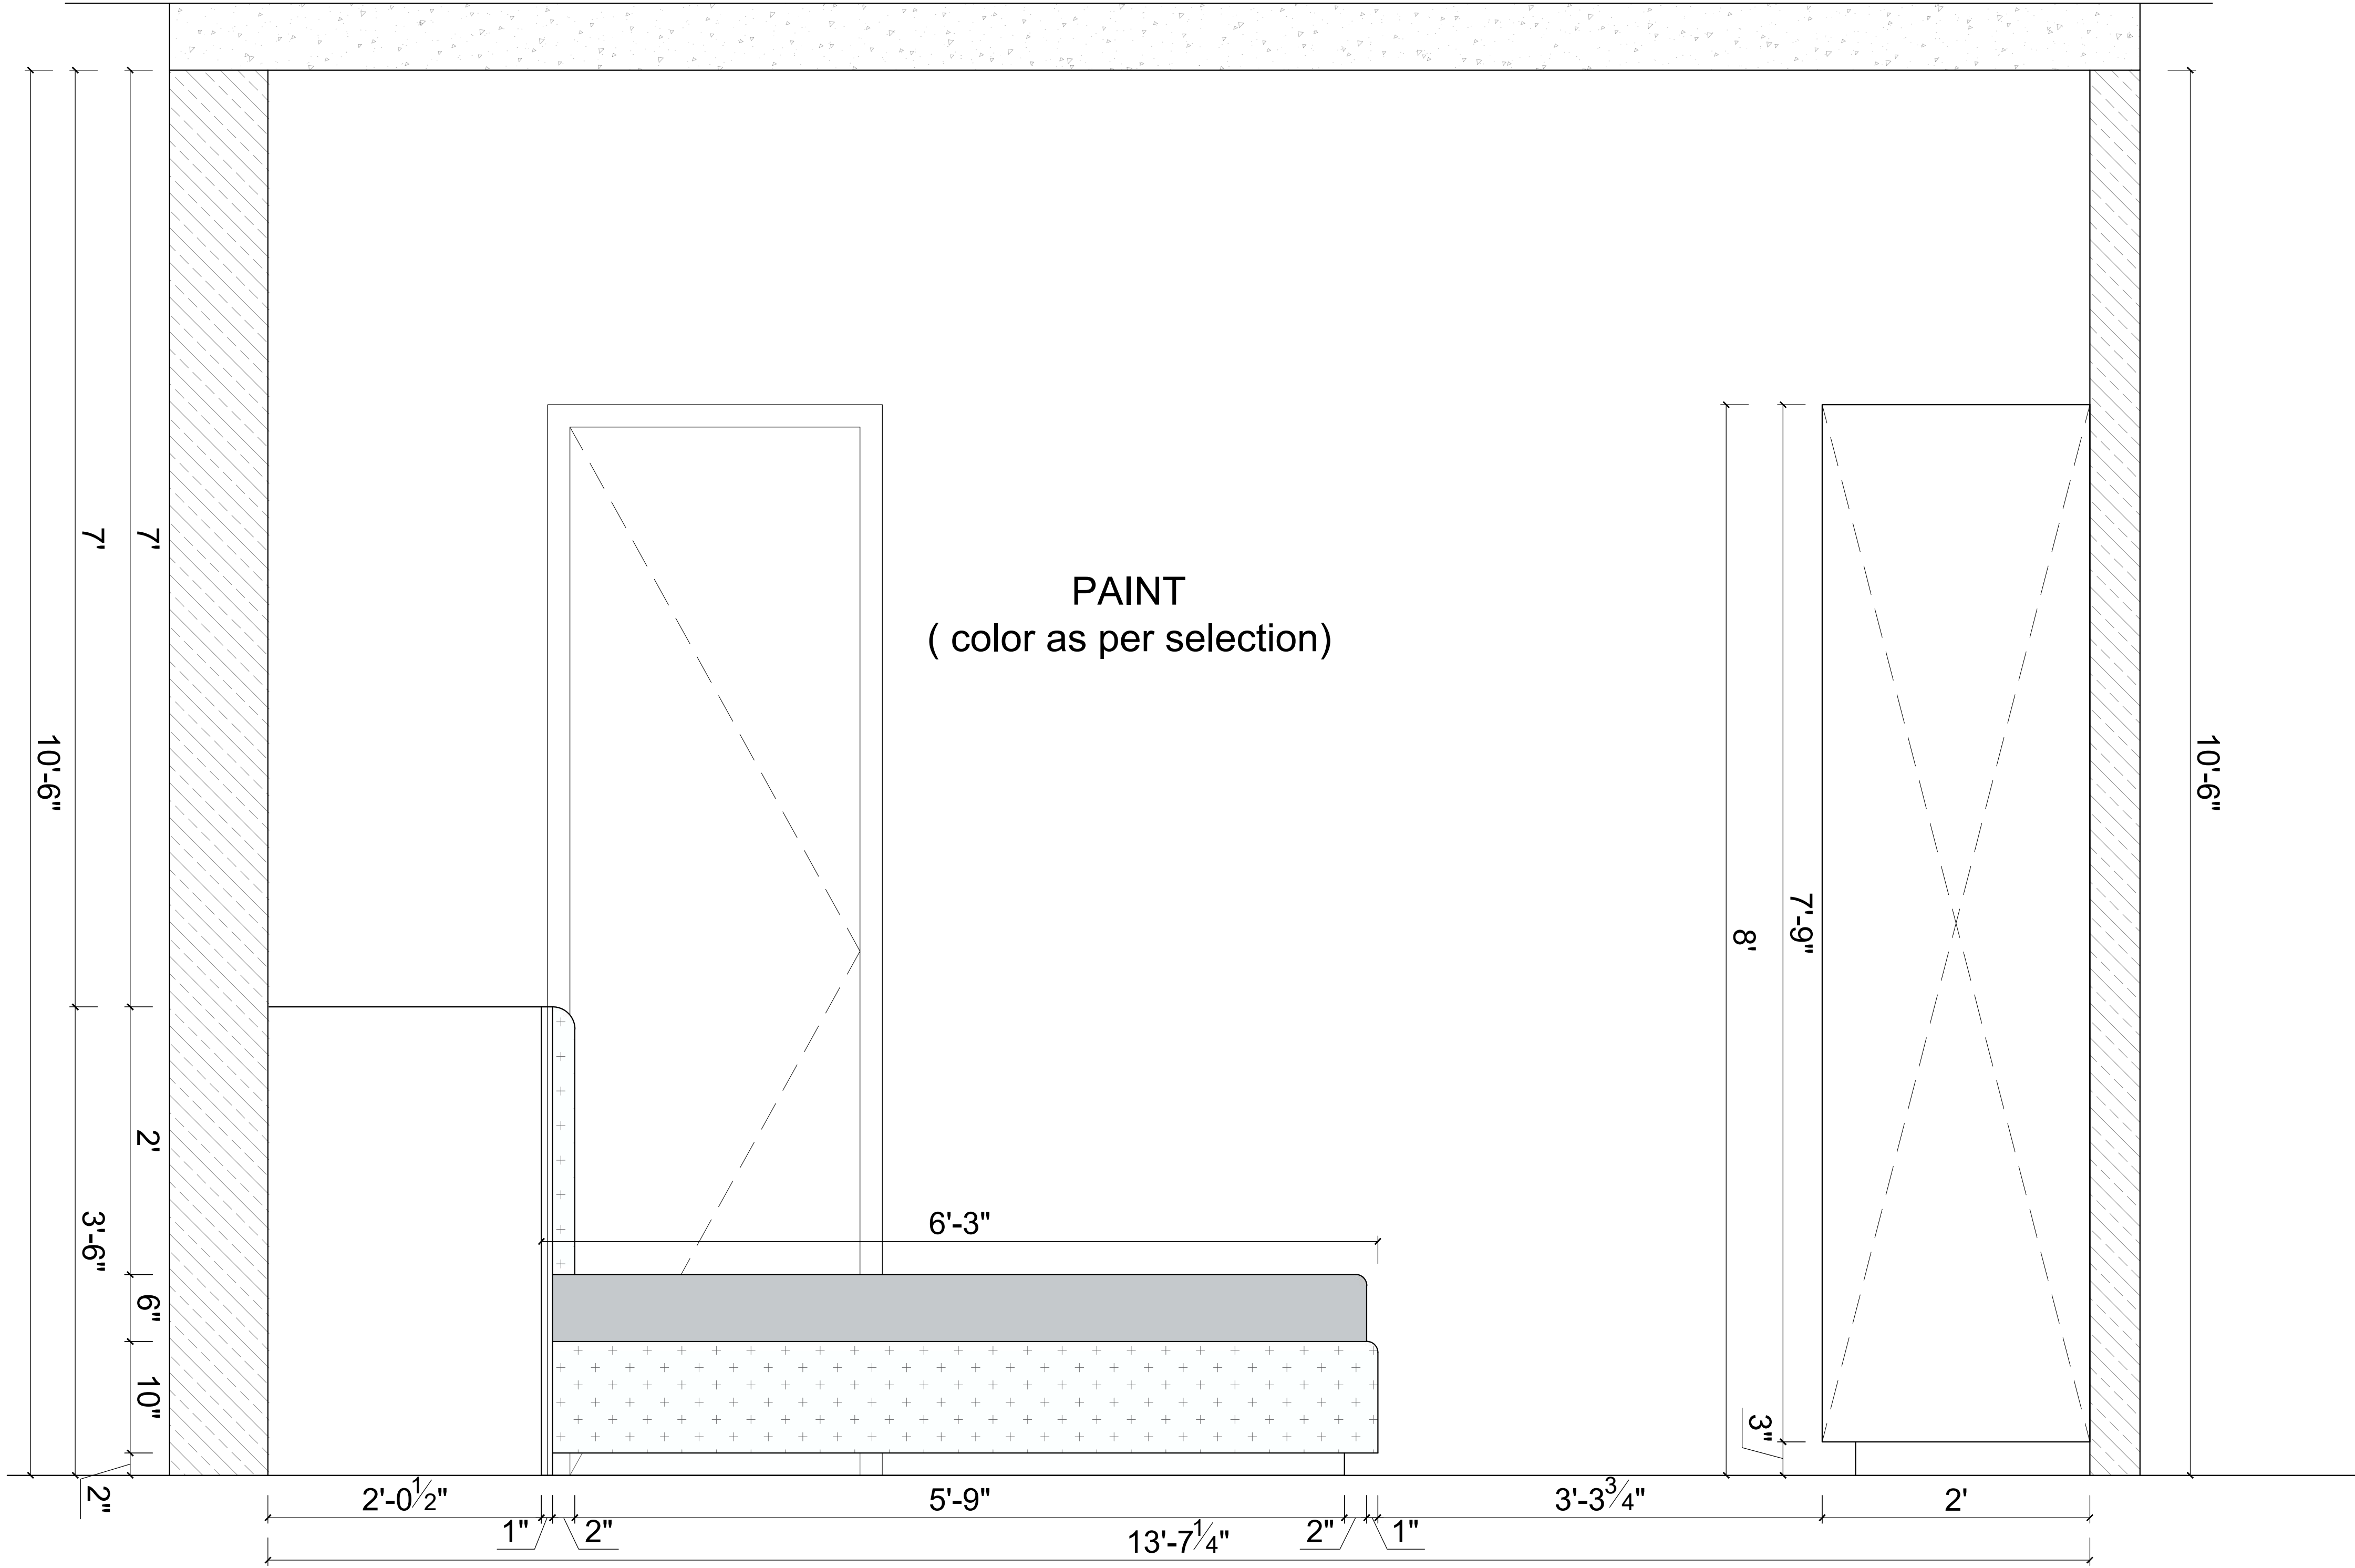

ELEVATION B

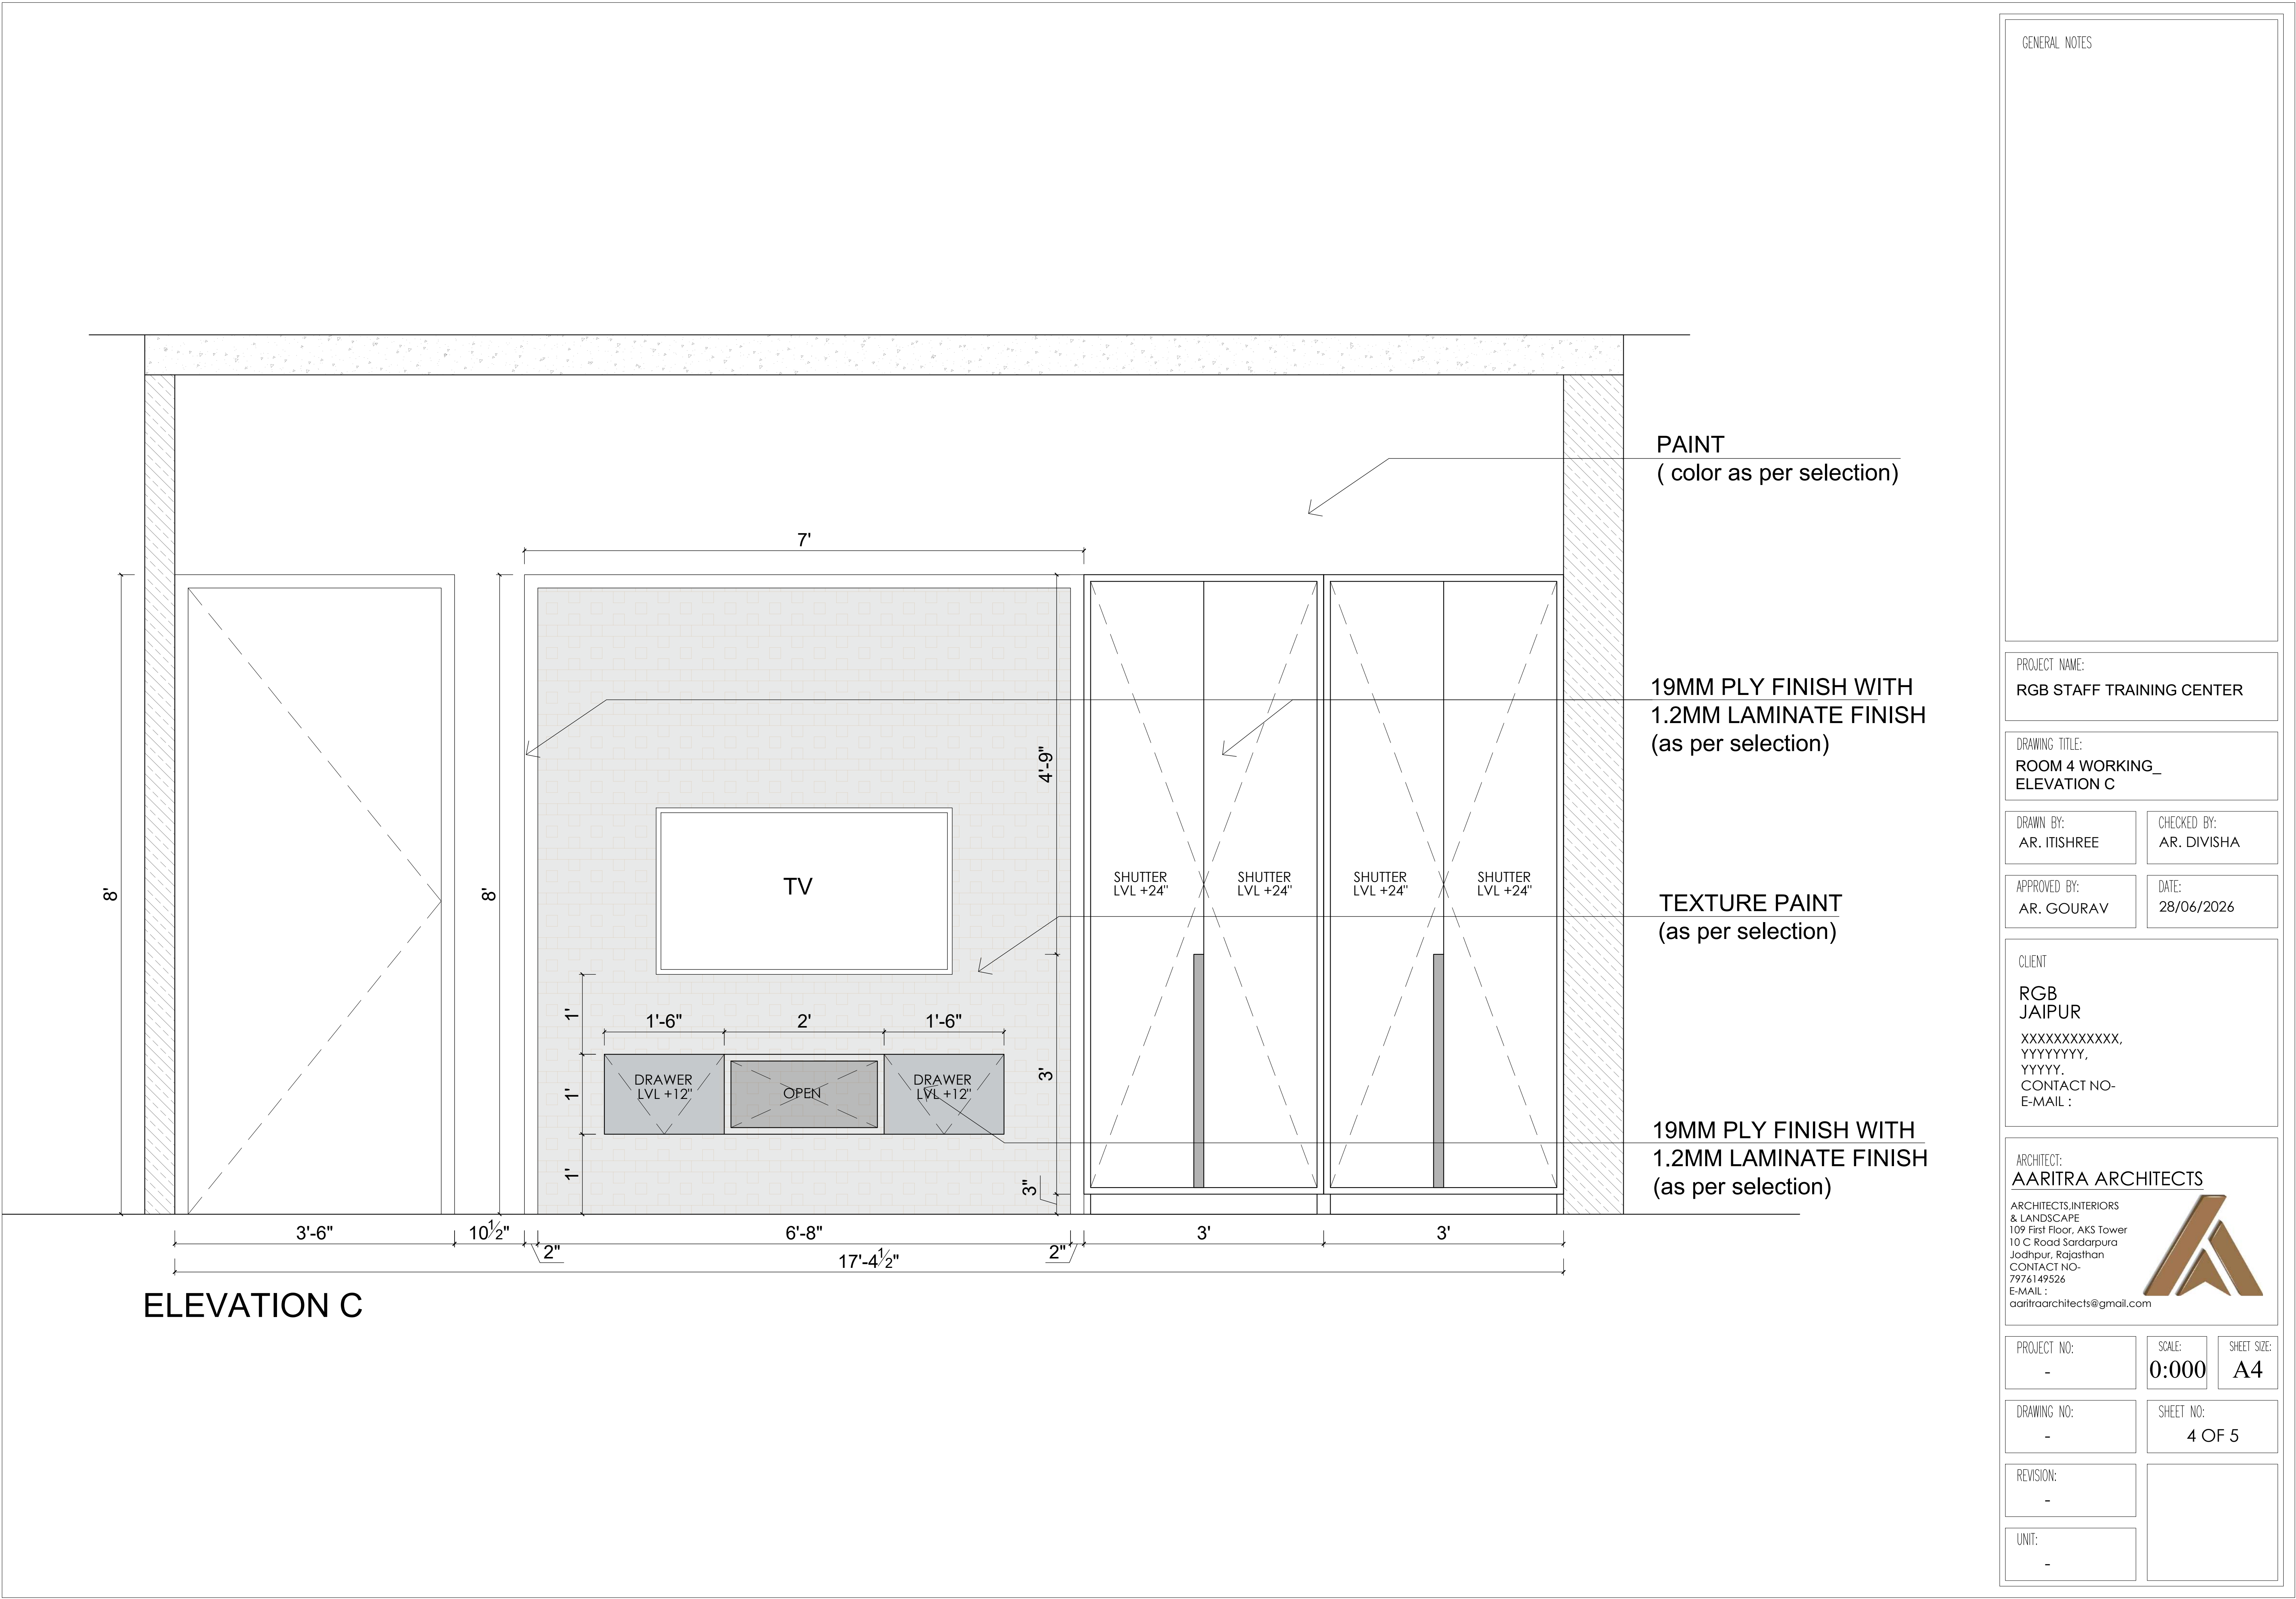

GENERAL NOTES

PROJECT NAME:
RGB STAFF TRAINING CENTER

DRAWING TITLE:
ROOM 4 WORKING_
ELEVATION C

DRAWN BY:
AR. ITISHREE

CHECKED BY:
AR. DIVISHA

APPROVED BY:
AR. GOURAV

DATE:
28/06/2026

CLIENT

RGB
JAIPUR

XXXXXXXXXXXX,
YYYYYYYY,
YYYYY.
CONTACT NO-
E-MAIL :

ARCHITECT:
AARITRA ARCHITECTS

ARCHITECTS.INTERIORS
& LANDSCAPE
109 First Floor, AKS Tower
10 C Road Sardarpura
Jodhpur, Rajasthan
CONTACT NO-
7976149526
E-MAIL :
aaritraarchitects@gmail.com



PROJECT NO:
-

SCALE:
0:000


SHEET SIZE:
A4

DRAWING NO:
-

SHEET NO:
4 OF 5

REVISION:
-

UNIT:
-

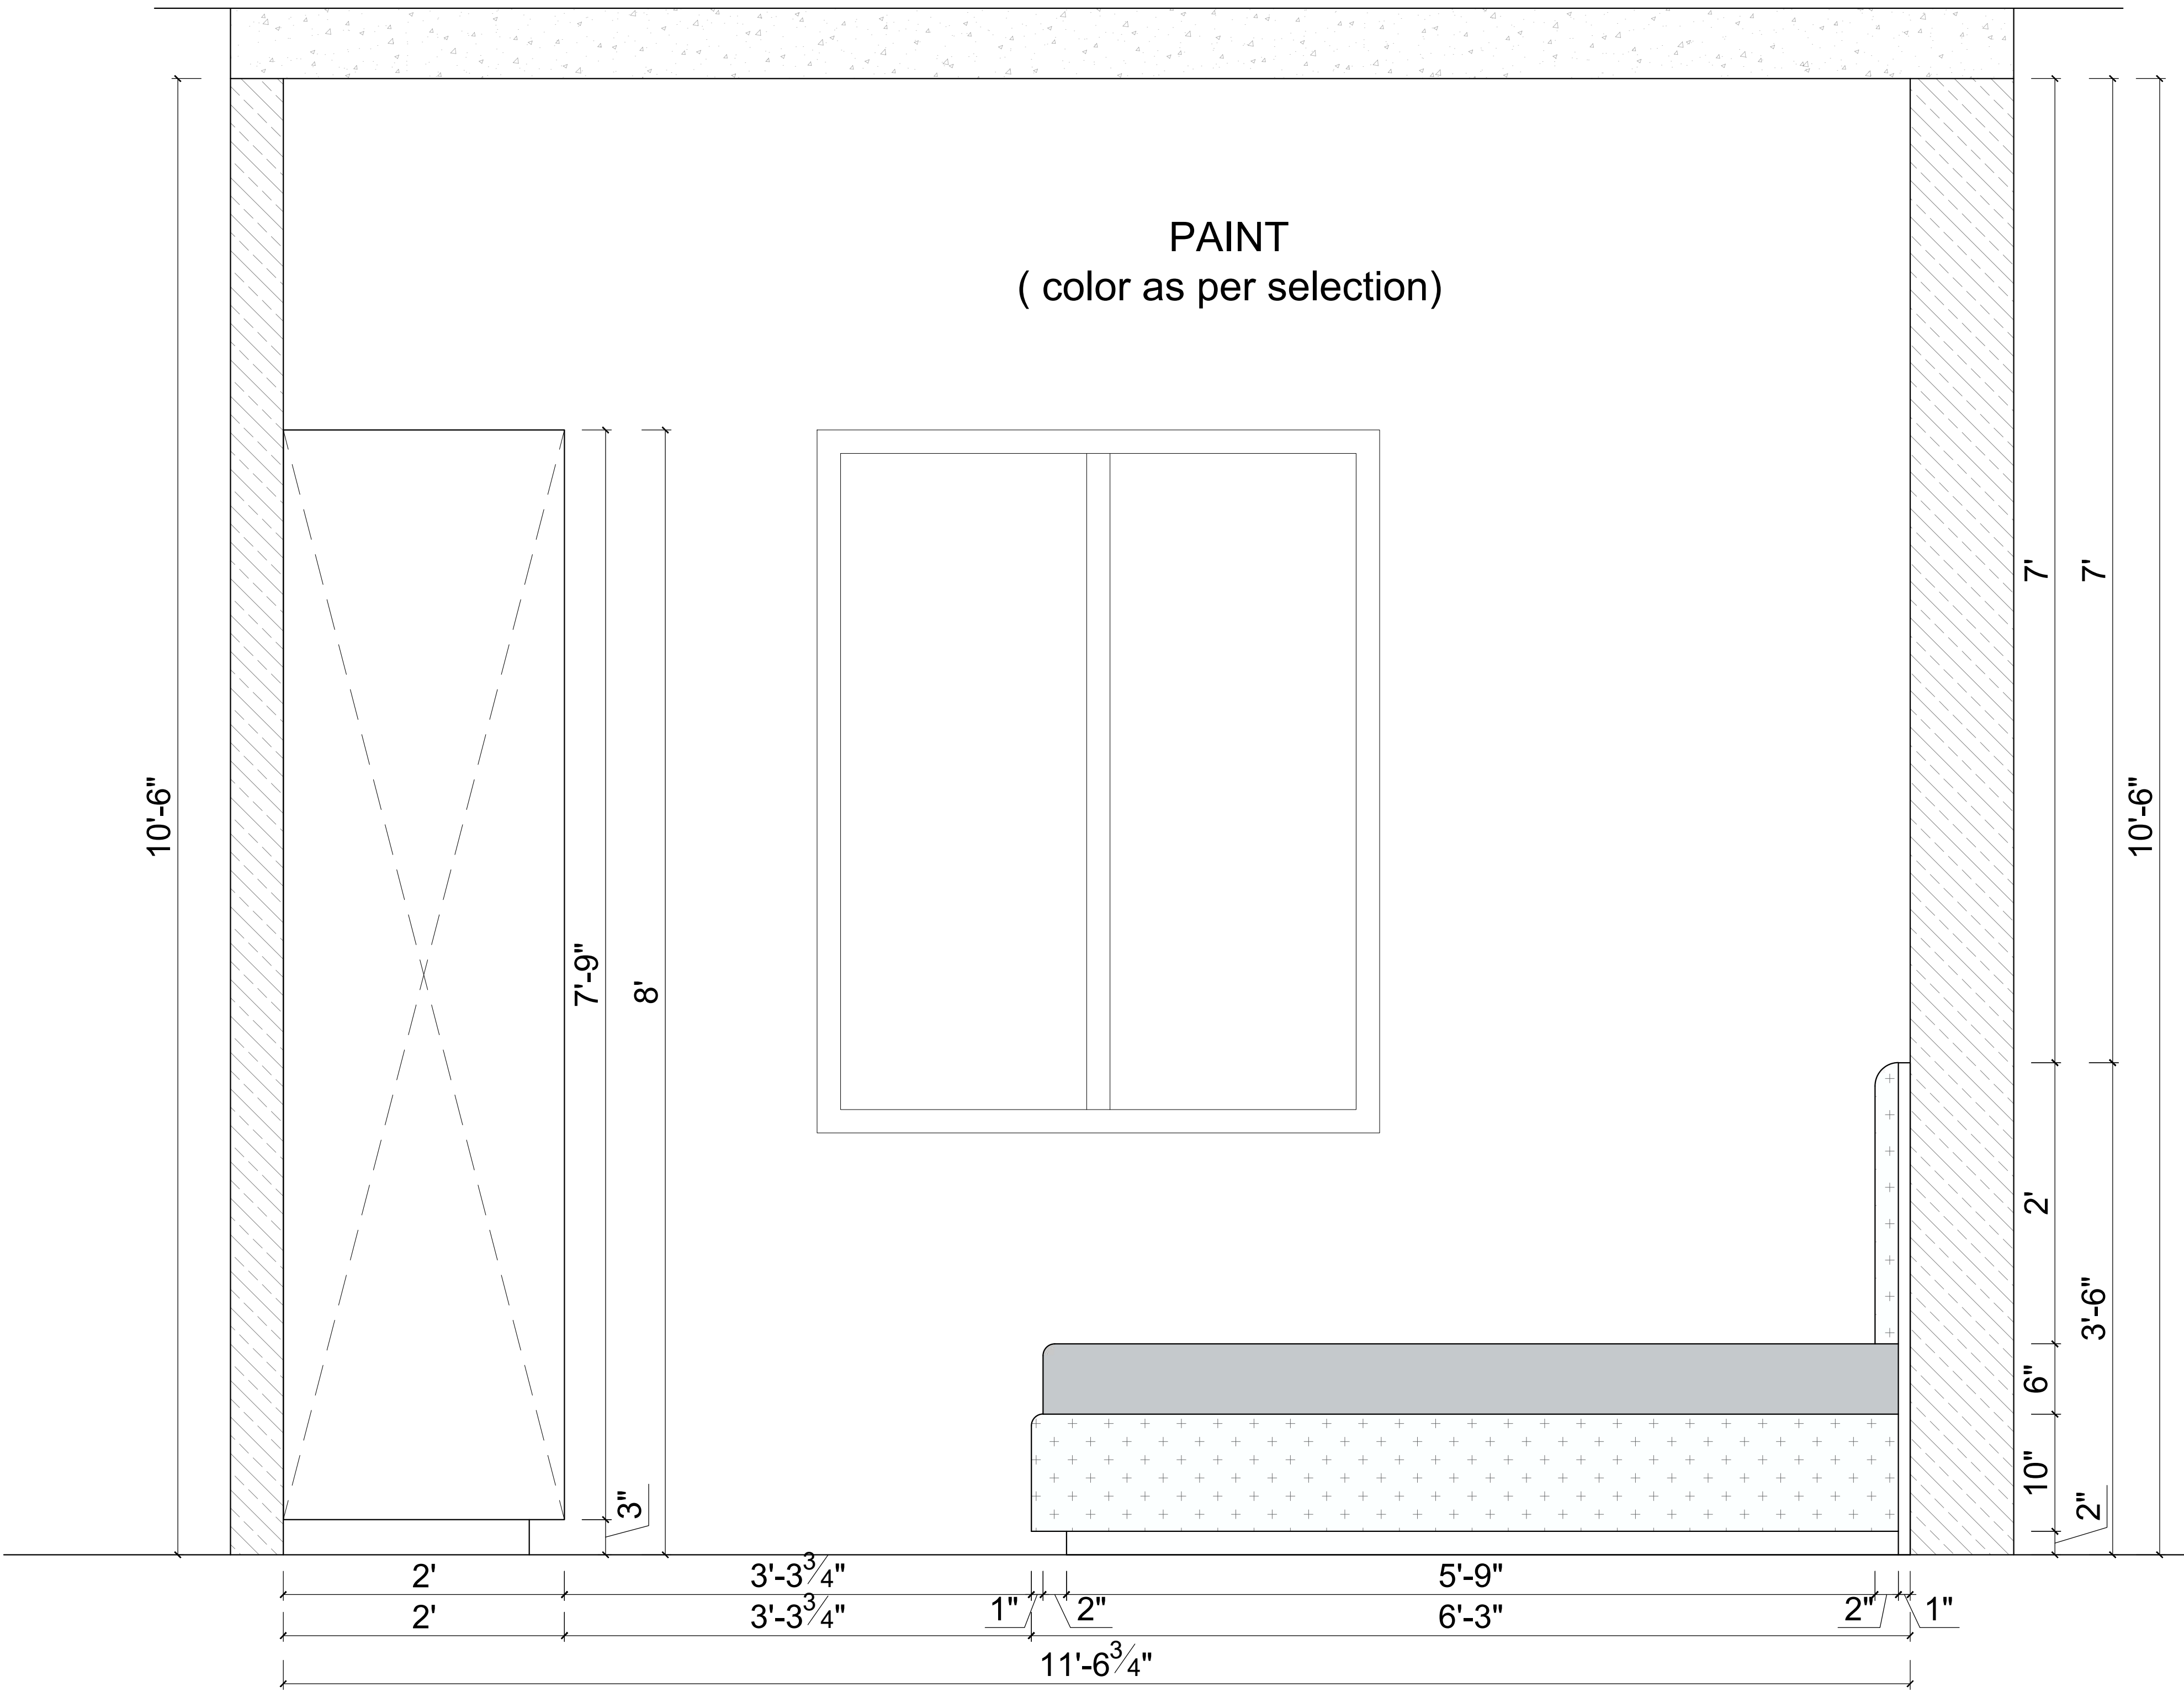

ELEVATION D

GENERAL NOTES

PROJECT NAME:
RGB STAFF TRAINING CENTER

DRAWING TITLE:
ROOM 4 WORKING_
ELEVATION D

DRAWN BY:
AR. ITISHREE

CHECKED BY:
AR. DIVISHA

APPROVED BY:
AR. GOURAV

DATE:
28/06/2026

CLIENT

RGB
JAIPUR

XXXXXXXXXXXX,
YYYYYYYY,
YYYYY.
CONTACT NO-
E-MAIL :

ARCHITECT:
AARITRA ARCHITECTS

ARCHITECTS.INTERIORS
& LANDSCAPE
109 First Floor, AKS Tower
10 C Road Sardarpura
Jodhpur, Rajasthan
CONTACT NO-
7976149526
E-MAIL :
aaritraarchitects@gmail.com



PROJECT NO:
-

SCALE:
0:000


SHEET SIZE:
A4

DRAWING NO:
-

SHEET NO:
5 OF 5

REVISION:
-

UNIT:
-

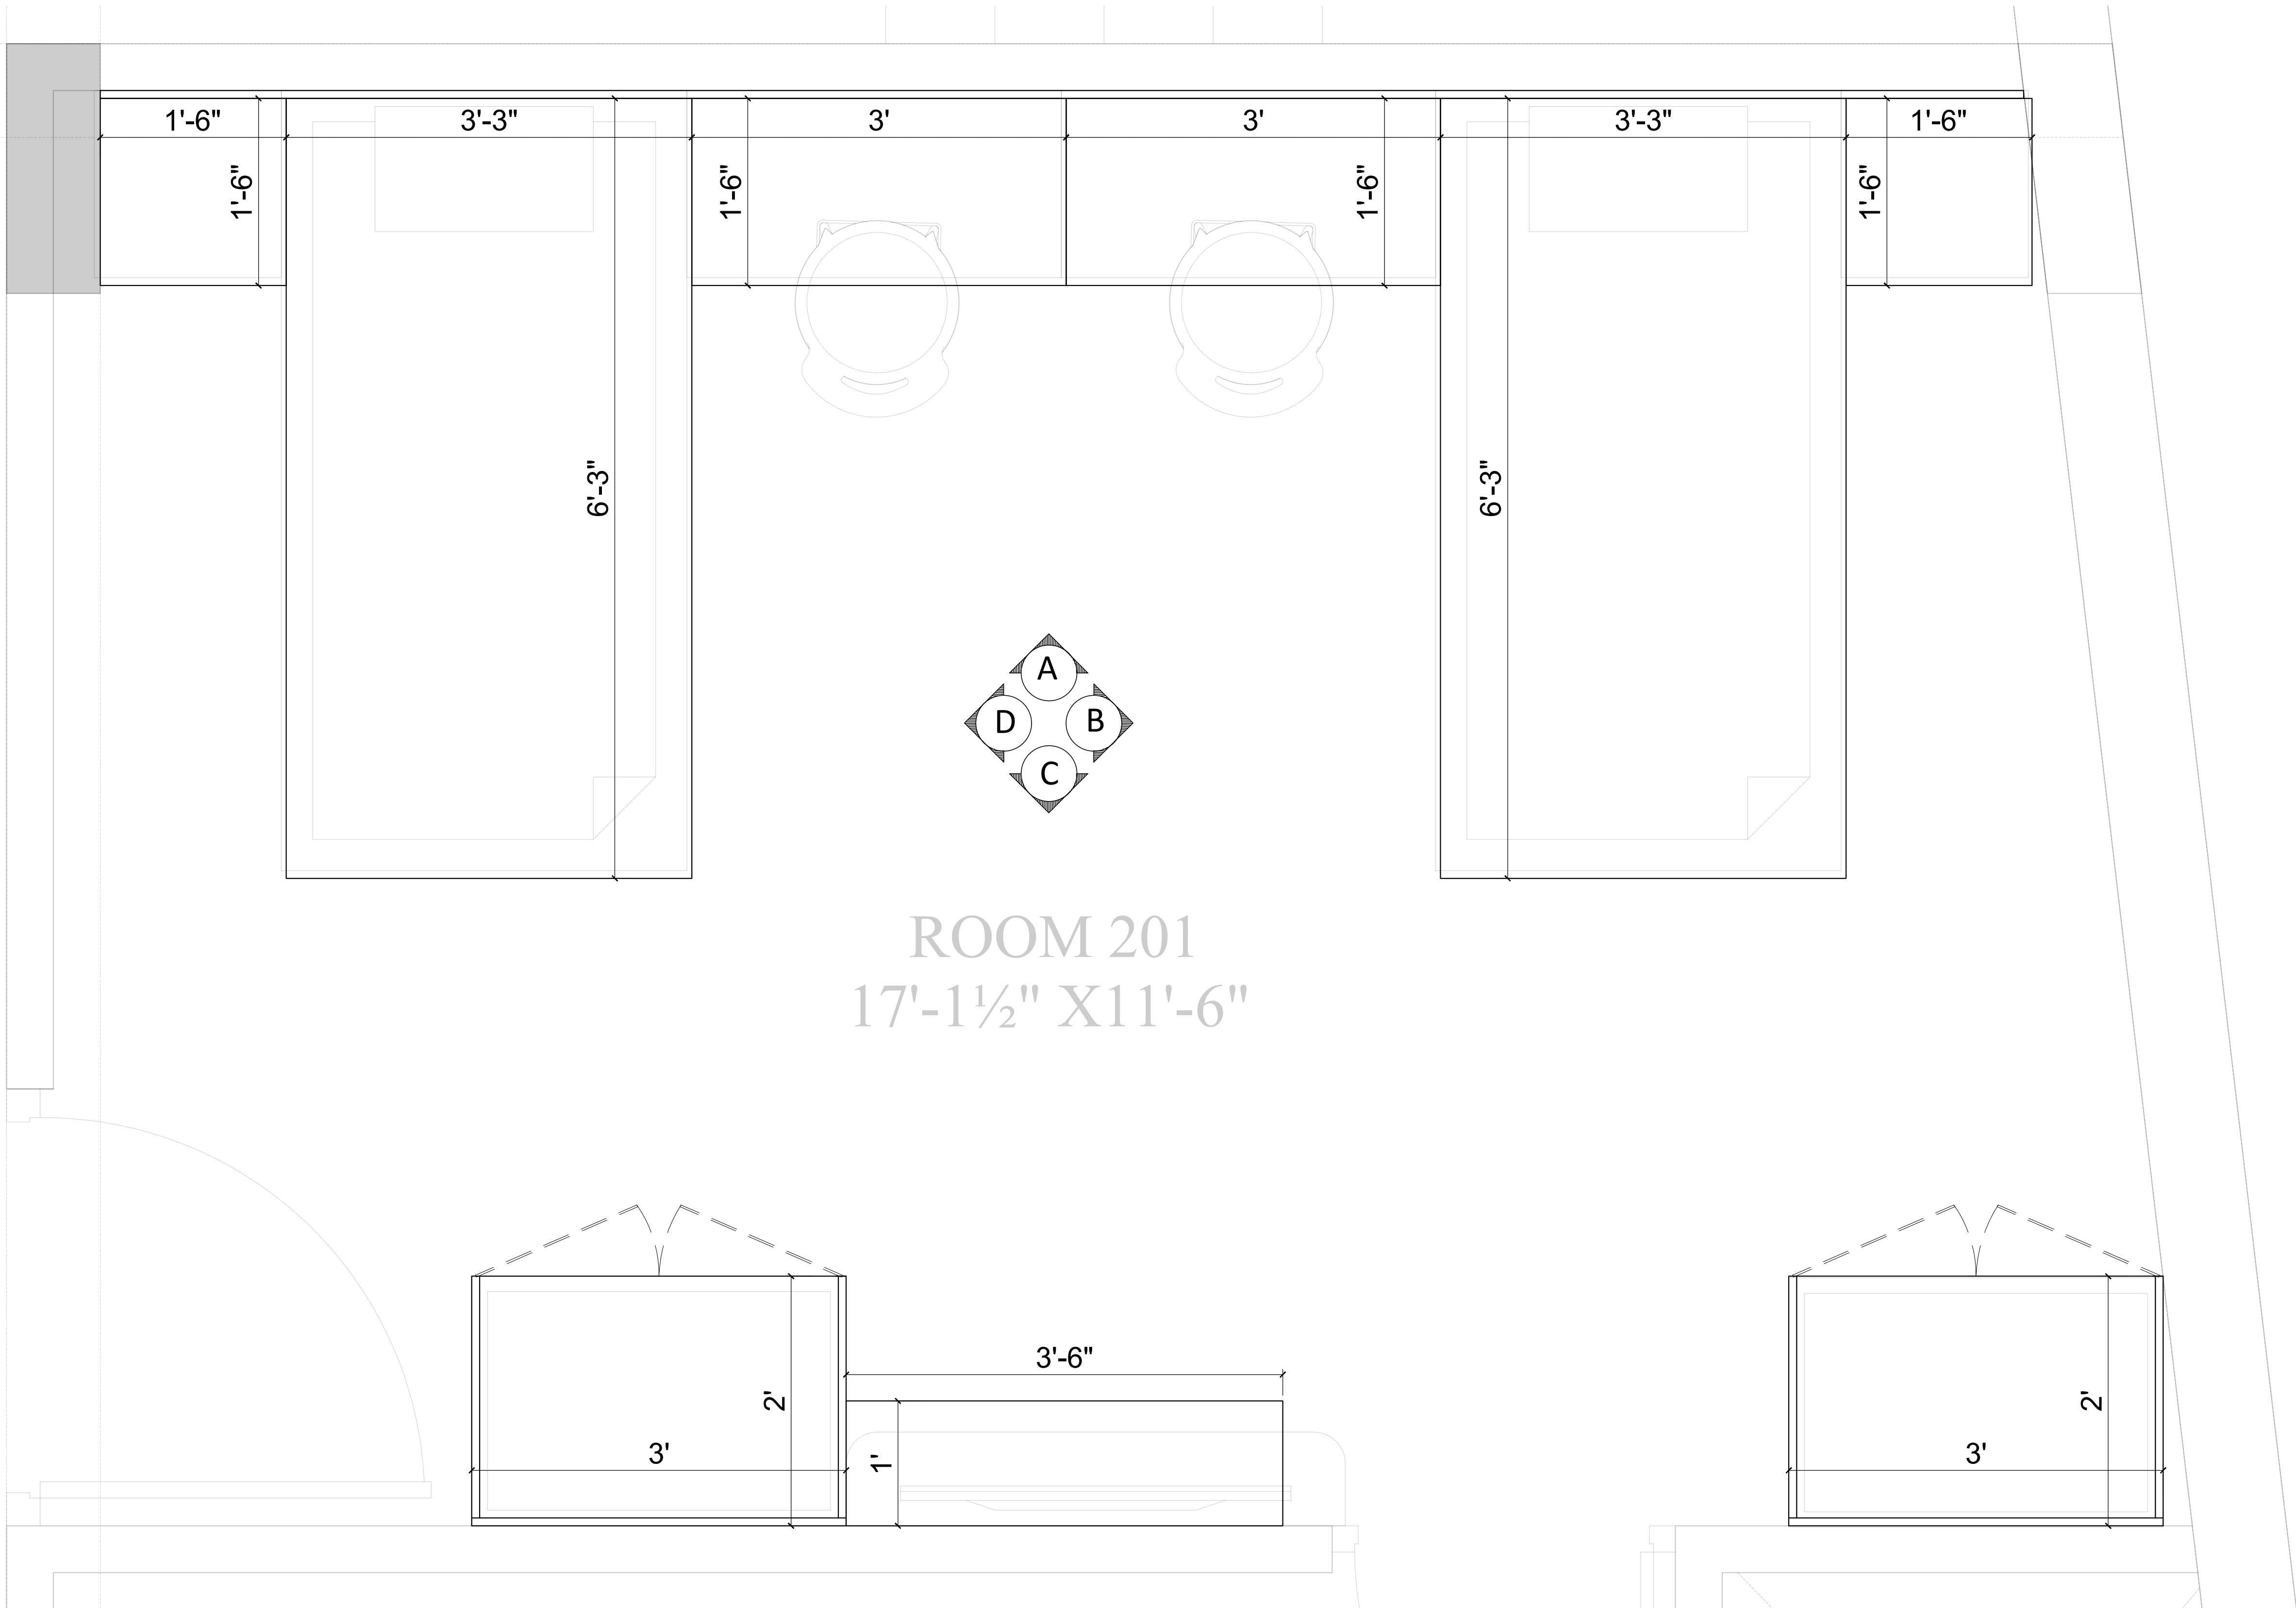

PLAN

GENERAL NOTES

PROJECT NAME:
RGB STAFF TRAINING CENTER

DRAWING TITLE:
ROOM 201 WORKING_
PLAN

DRAWN BY:
AR. ITISHREE

CHECKED BY:
AR. DIVISHA

APPROVED BY:
AR. GOURAV

DATE:
28/06/2026

CLIENT

RGB
JAIPUR

XXXXXXXXXXXXX,
YYYYYYYY,
YYYYY.
CONTACT NO-
E-MAIL :

ARCHITECT:

AARITRA ARCHITECTS

ARCHITECTS.INTERIORS
& LANDSCAPE
109 First Floor, AKS Tower
10 C Road Sardarpura
Jodhpur, Rajasthan
CONTACT NO-
7976149526
E-MAIL :
aaritraarchitects@gmail.com



PROJECT NO:
-

SCALE:
0:000

SHEET SIZE:
A4

DRAWING NO:
-

SHEET NO:
1 OF 5

REVISION:
-

UNIT:
-

GENERAL NOTES

PROJECT NAME:
RGB STAFF TRAINING CENTER

DRAWING TITLE:
ROOM 201 WORKING_
ELEVATION A

DRAWN BY:
AR. ITISHREE

CHECKED BY:
AR. DIVISHA

APPROVED BY:
AR. GOURAV

DATE:
28/06/2026

CLIENT

RGB
JAIPUR

XXXXXXXXXXXXX,
YYYYYYYYY,
YYYYY.
CONTACT NO-
E-MAIL :

ARCHITECT:
AARITRA ARCHITECTS

ARCHITECTS,INTERIORS
& LANDSCAPE
109 First Floor, AKS Tower
10 C Road Sardarpura
Jodhpur, Rajasthan
CONTACT NO-
7976149526
E-MAIL :
aaritraarchitects@gmail.com



PROJECT NO:
-

SCALE:
0:000


SHEET SIZE:
A4

DRAWING NO:

SHEET NO:
2 OF

REVISION: _____

UNIT:

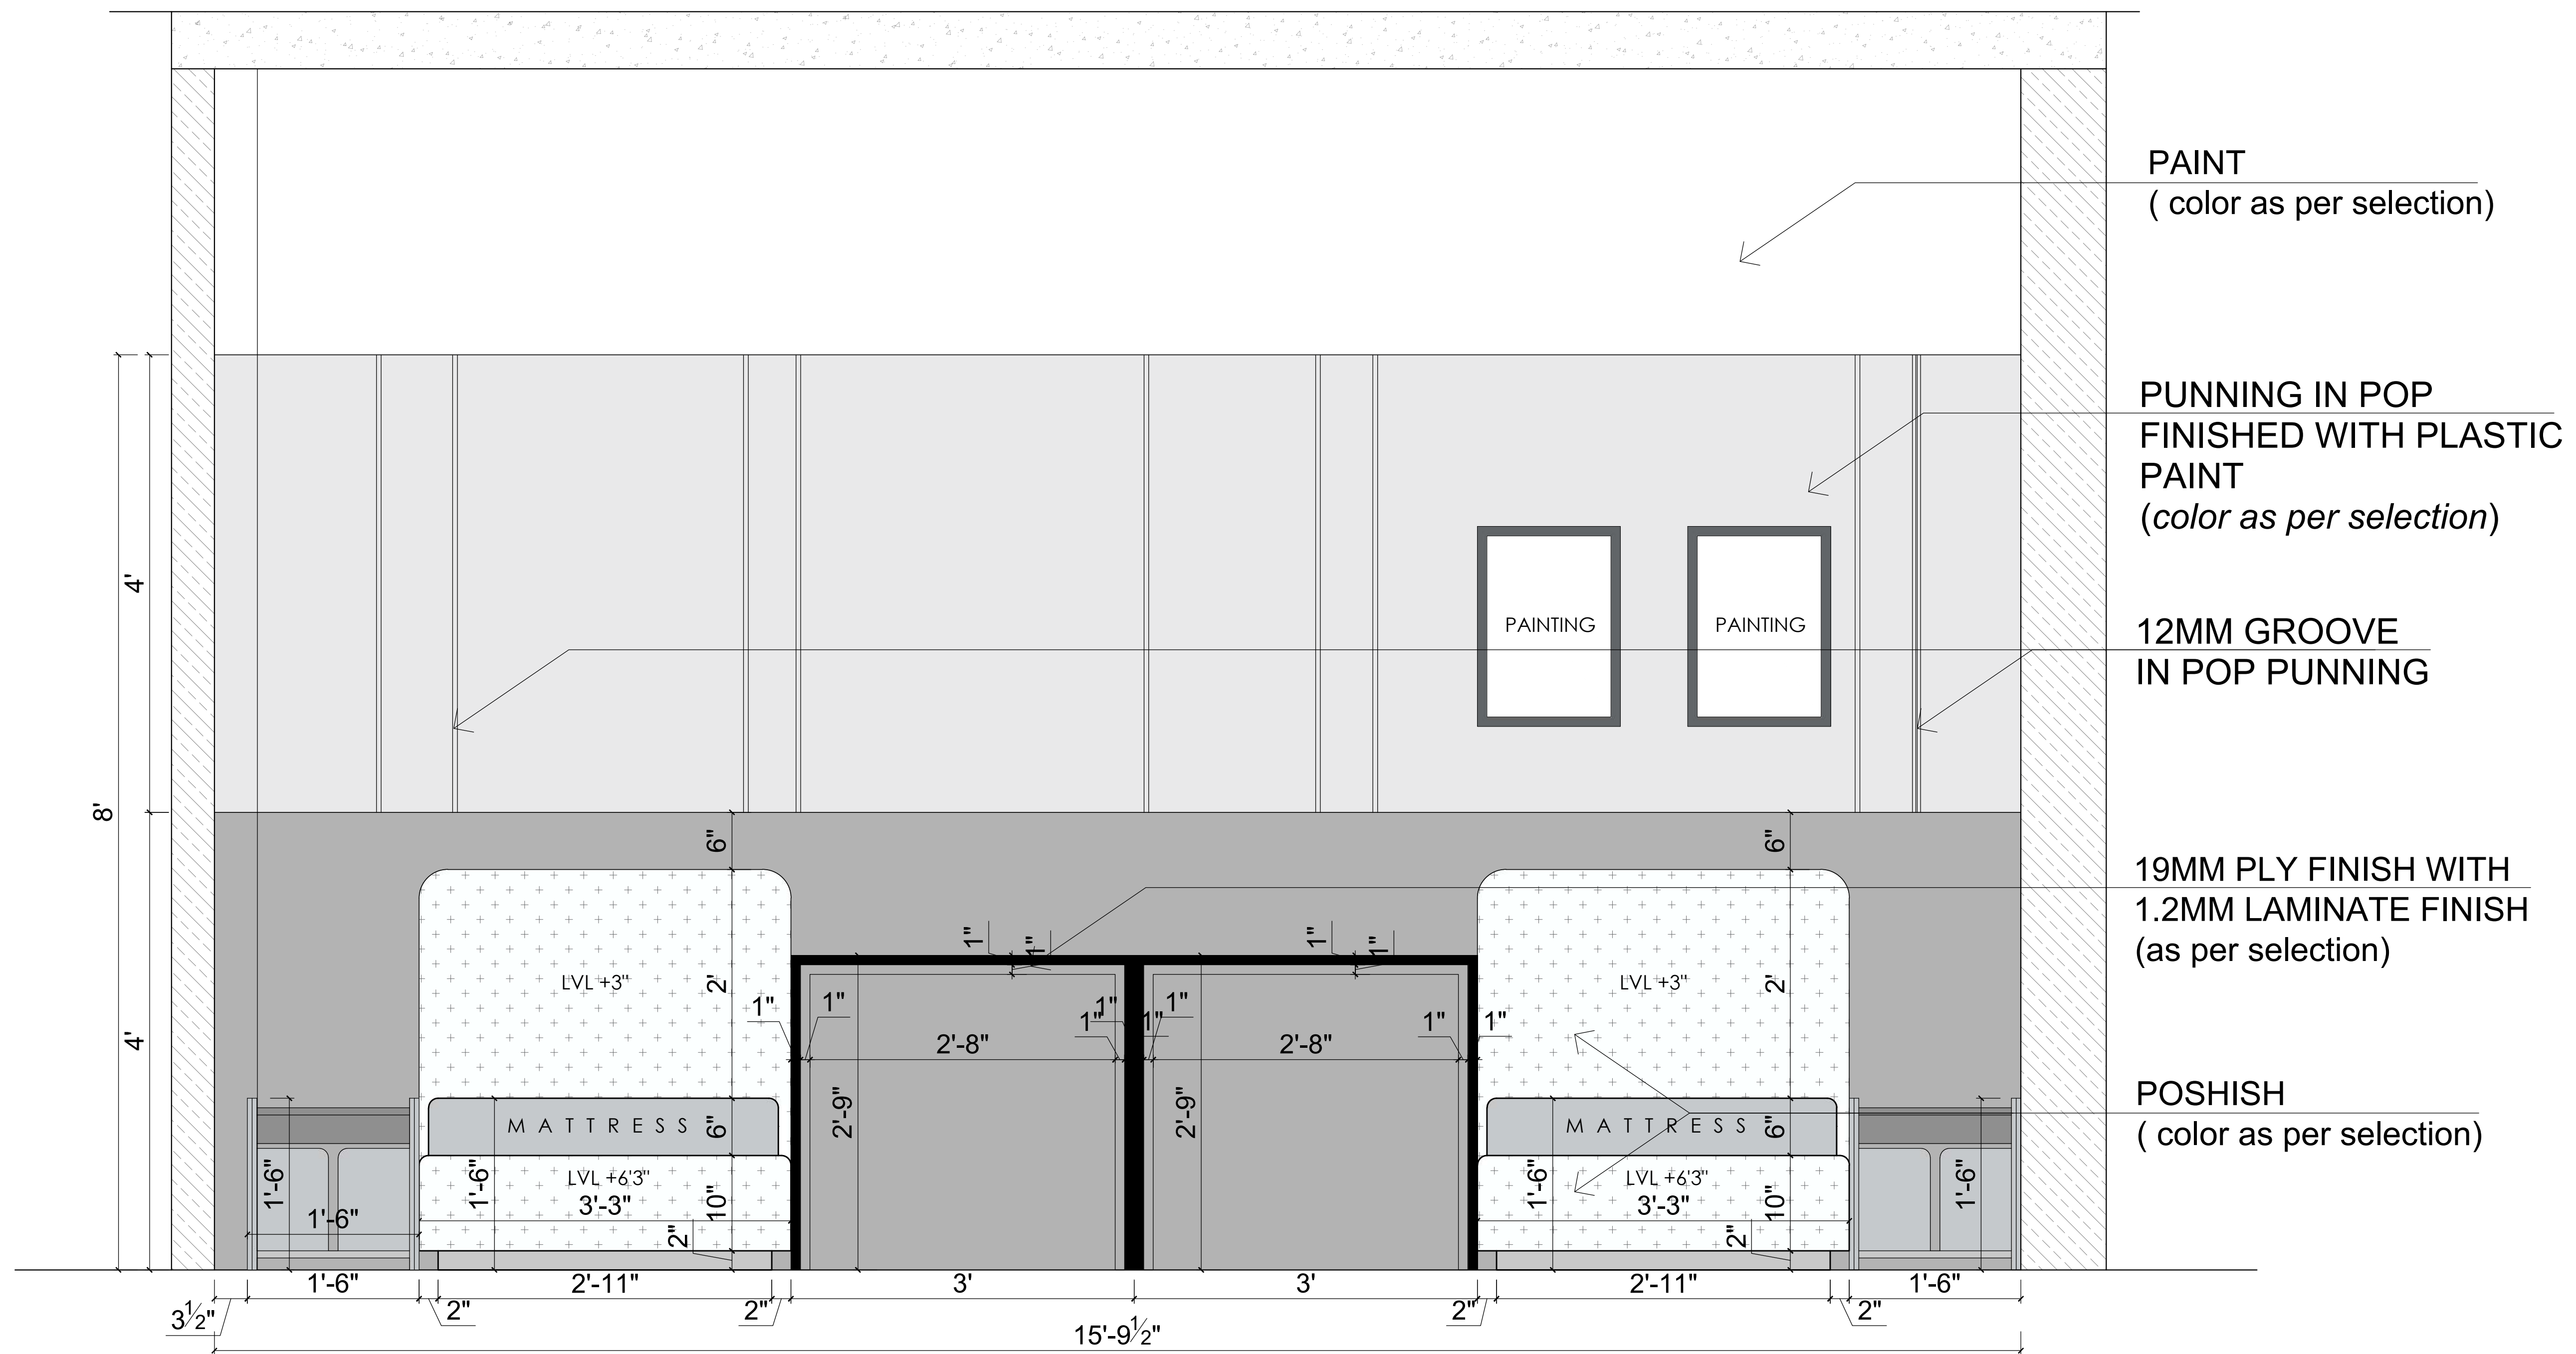

ELEVATION A

PROJECT NO:
-

SCALE:
0:000

SHEET SIZE:
A4

DRAWING NO:

SHEET NO:
2 OF

REVISION: _____

UNIT:

GENERAL NOTES

PROJECT NAME:
RGB STAFF TRAINING CENTER

DRAWING TITLE:
ROOM 201 WORKING_
ELEVATION B

DRAWN BY:
AR. ITISHREE

CHECKED BY:
AR. DIVISHA

APPROVED BY:
AR. GOURAV

DATE:
28/06/2026

CLIENT

RGB
JAIPUR

XXXXXXXXXXXXX,
YYYYYYYYY,
YYYYYY.
CONTACT NO-
E-MAIL :

ARCHITECT:
AARITRA ARCHITECTS

ARCHITECTS,INTERIORS
& LANDSCAPE
109 First Floor, AKS Tower
10 C Road Sardarpura
Jodhpur, Rajasthan
CONTACT NO-
7976149526
E-MAIL :
aaritraarchitects@gmail.com



PROJECT NO:
-

SCALE:
0:000


SHEET SIZE:
A4

DRAWING NO:
-


SHEET NO:
3 OF 5

REVISION:
-

UNIT: _____

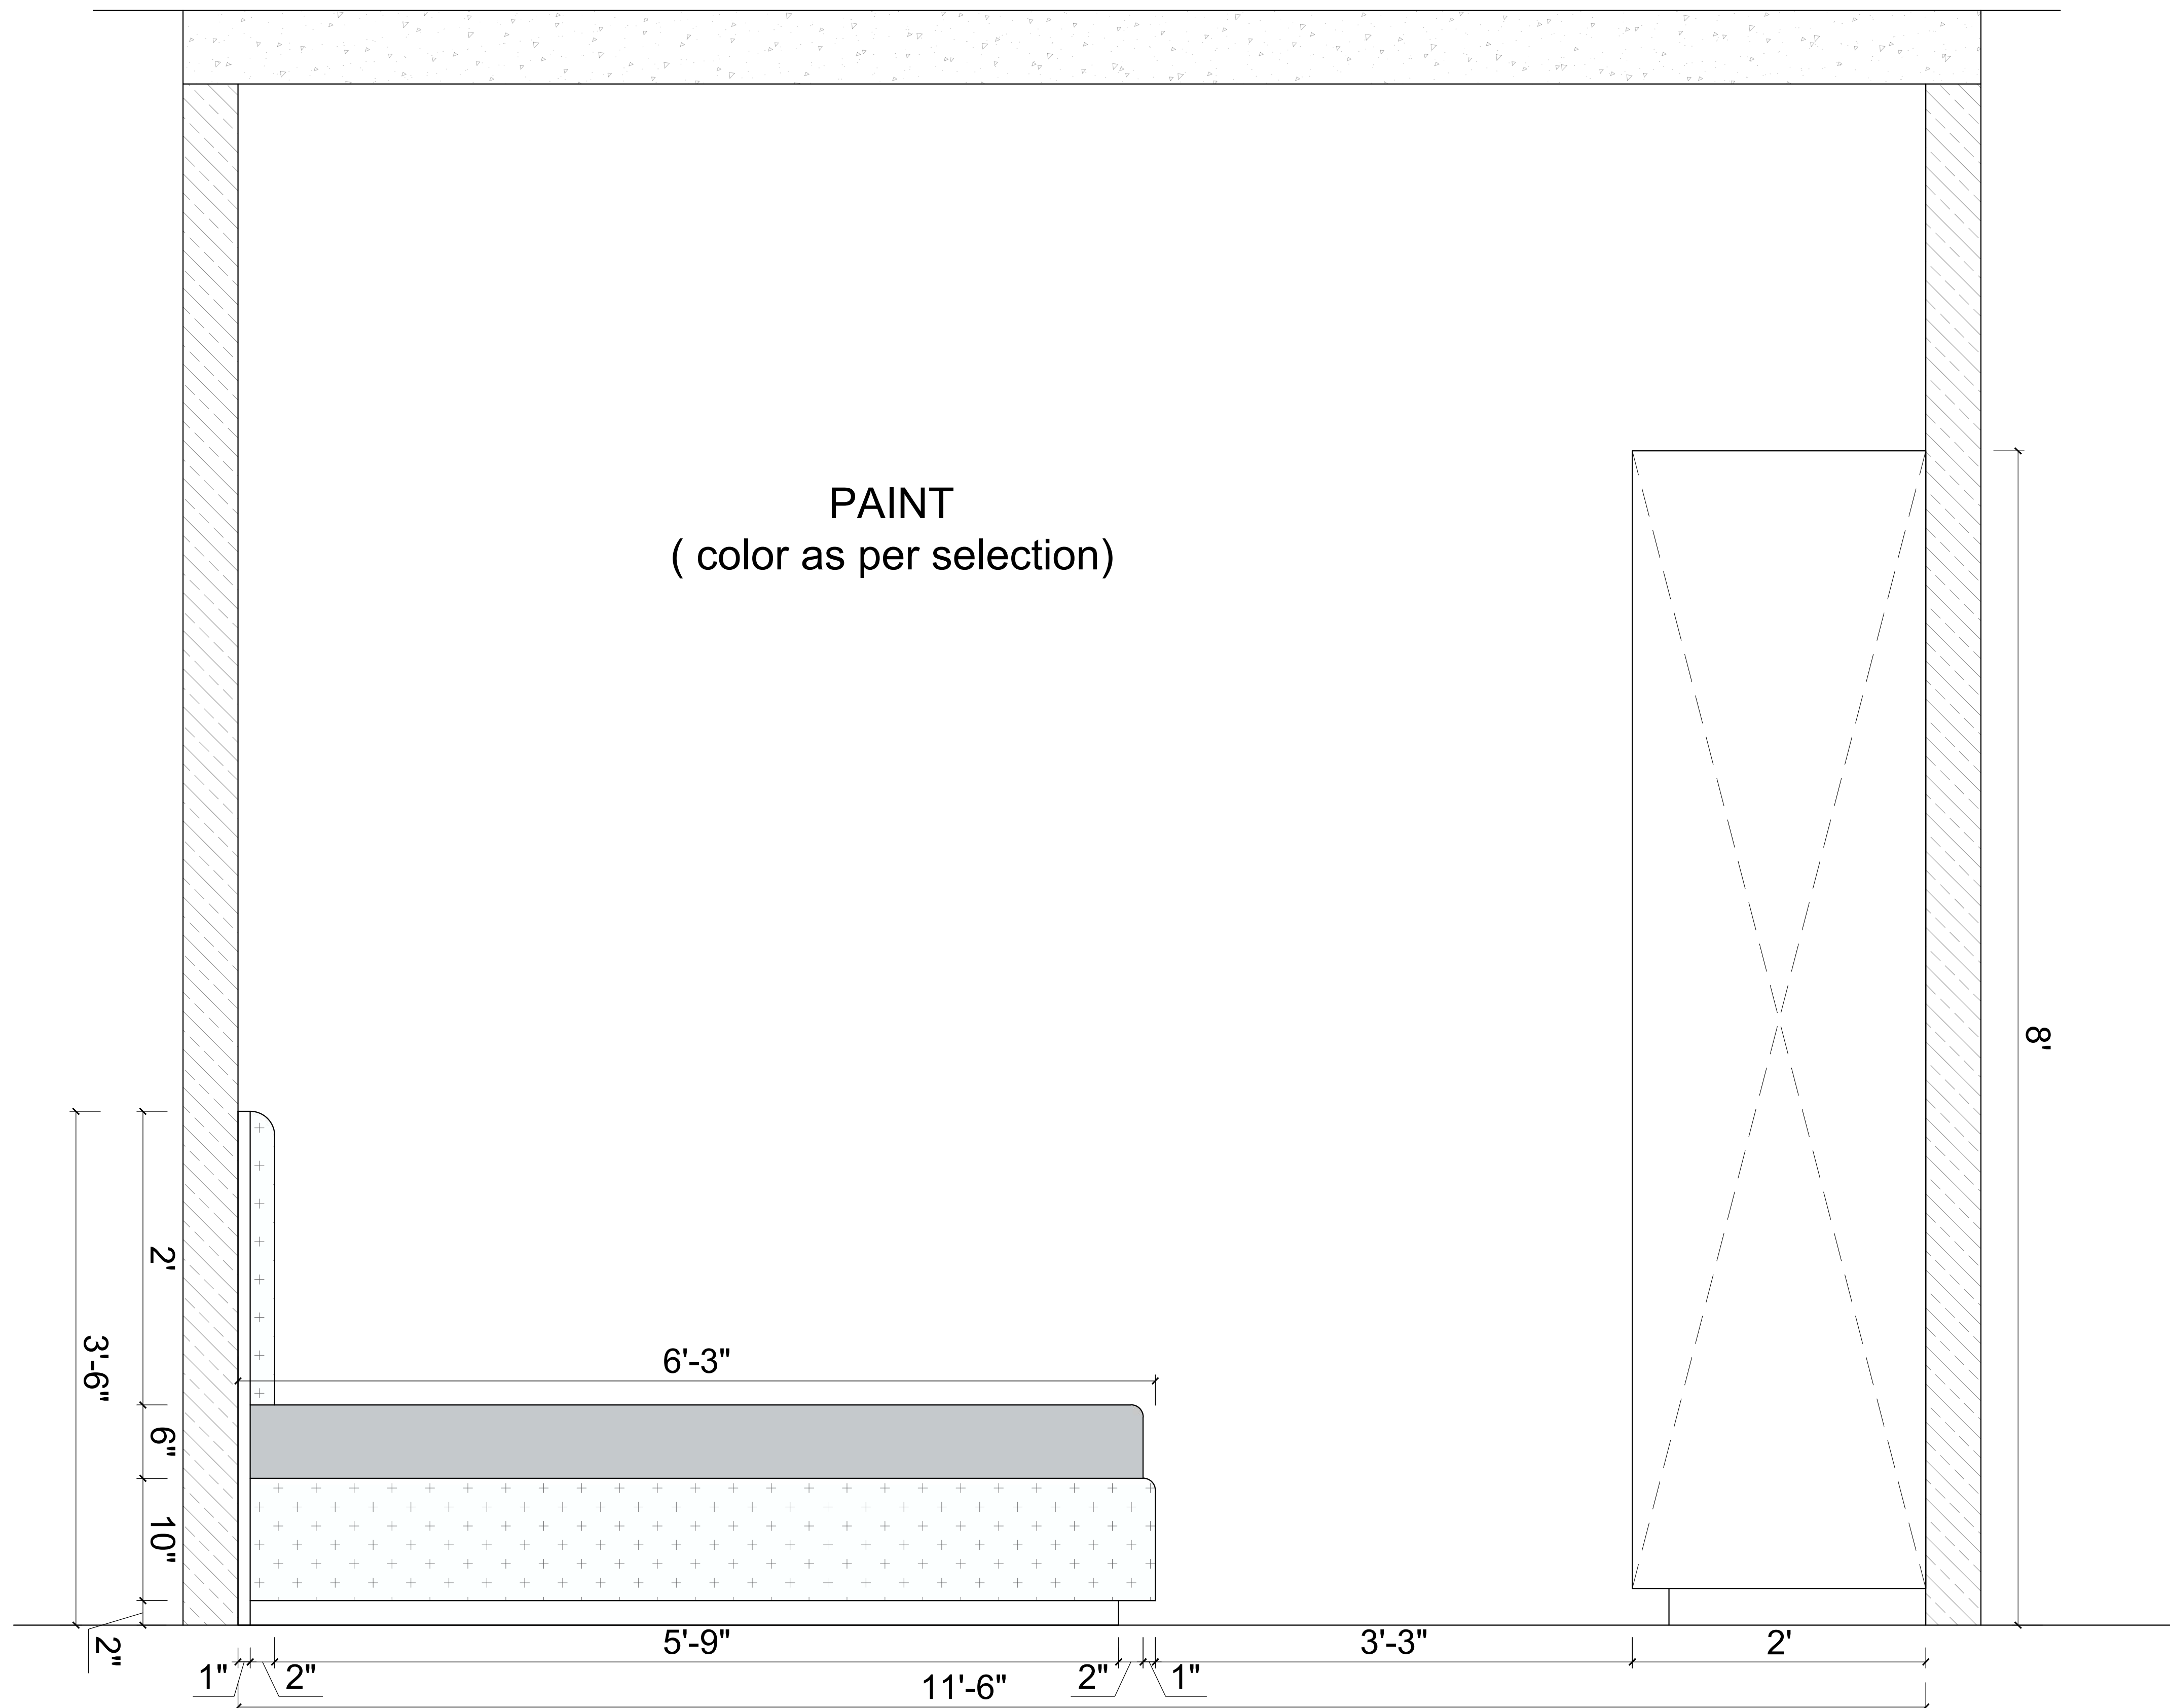

ELEVATION B

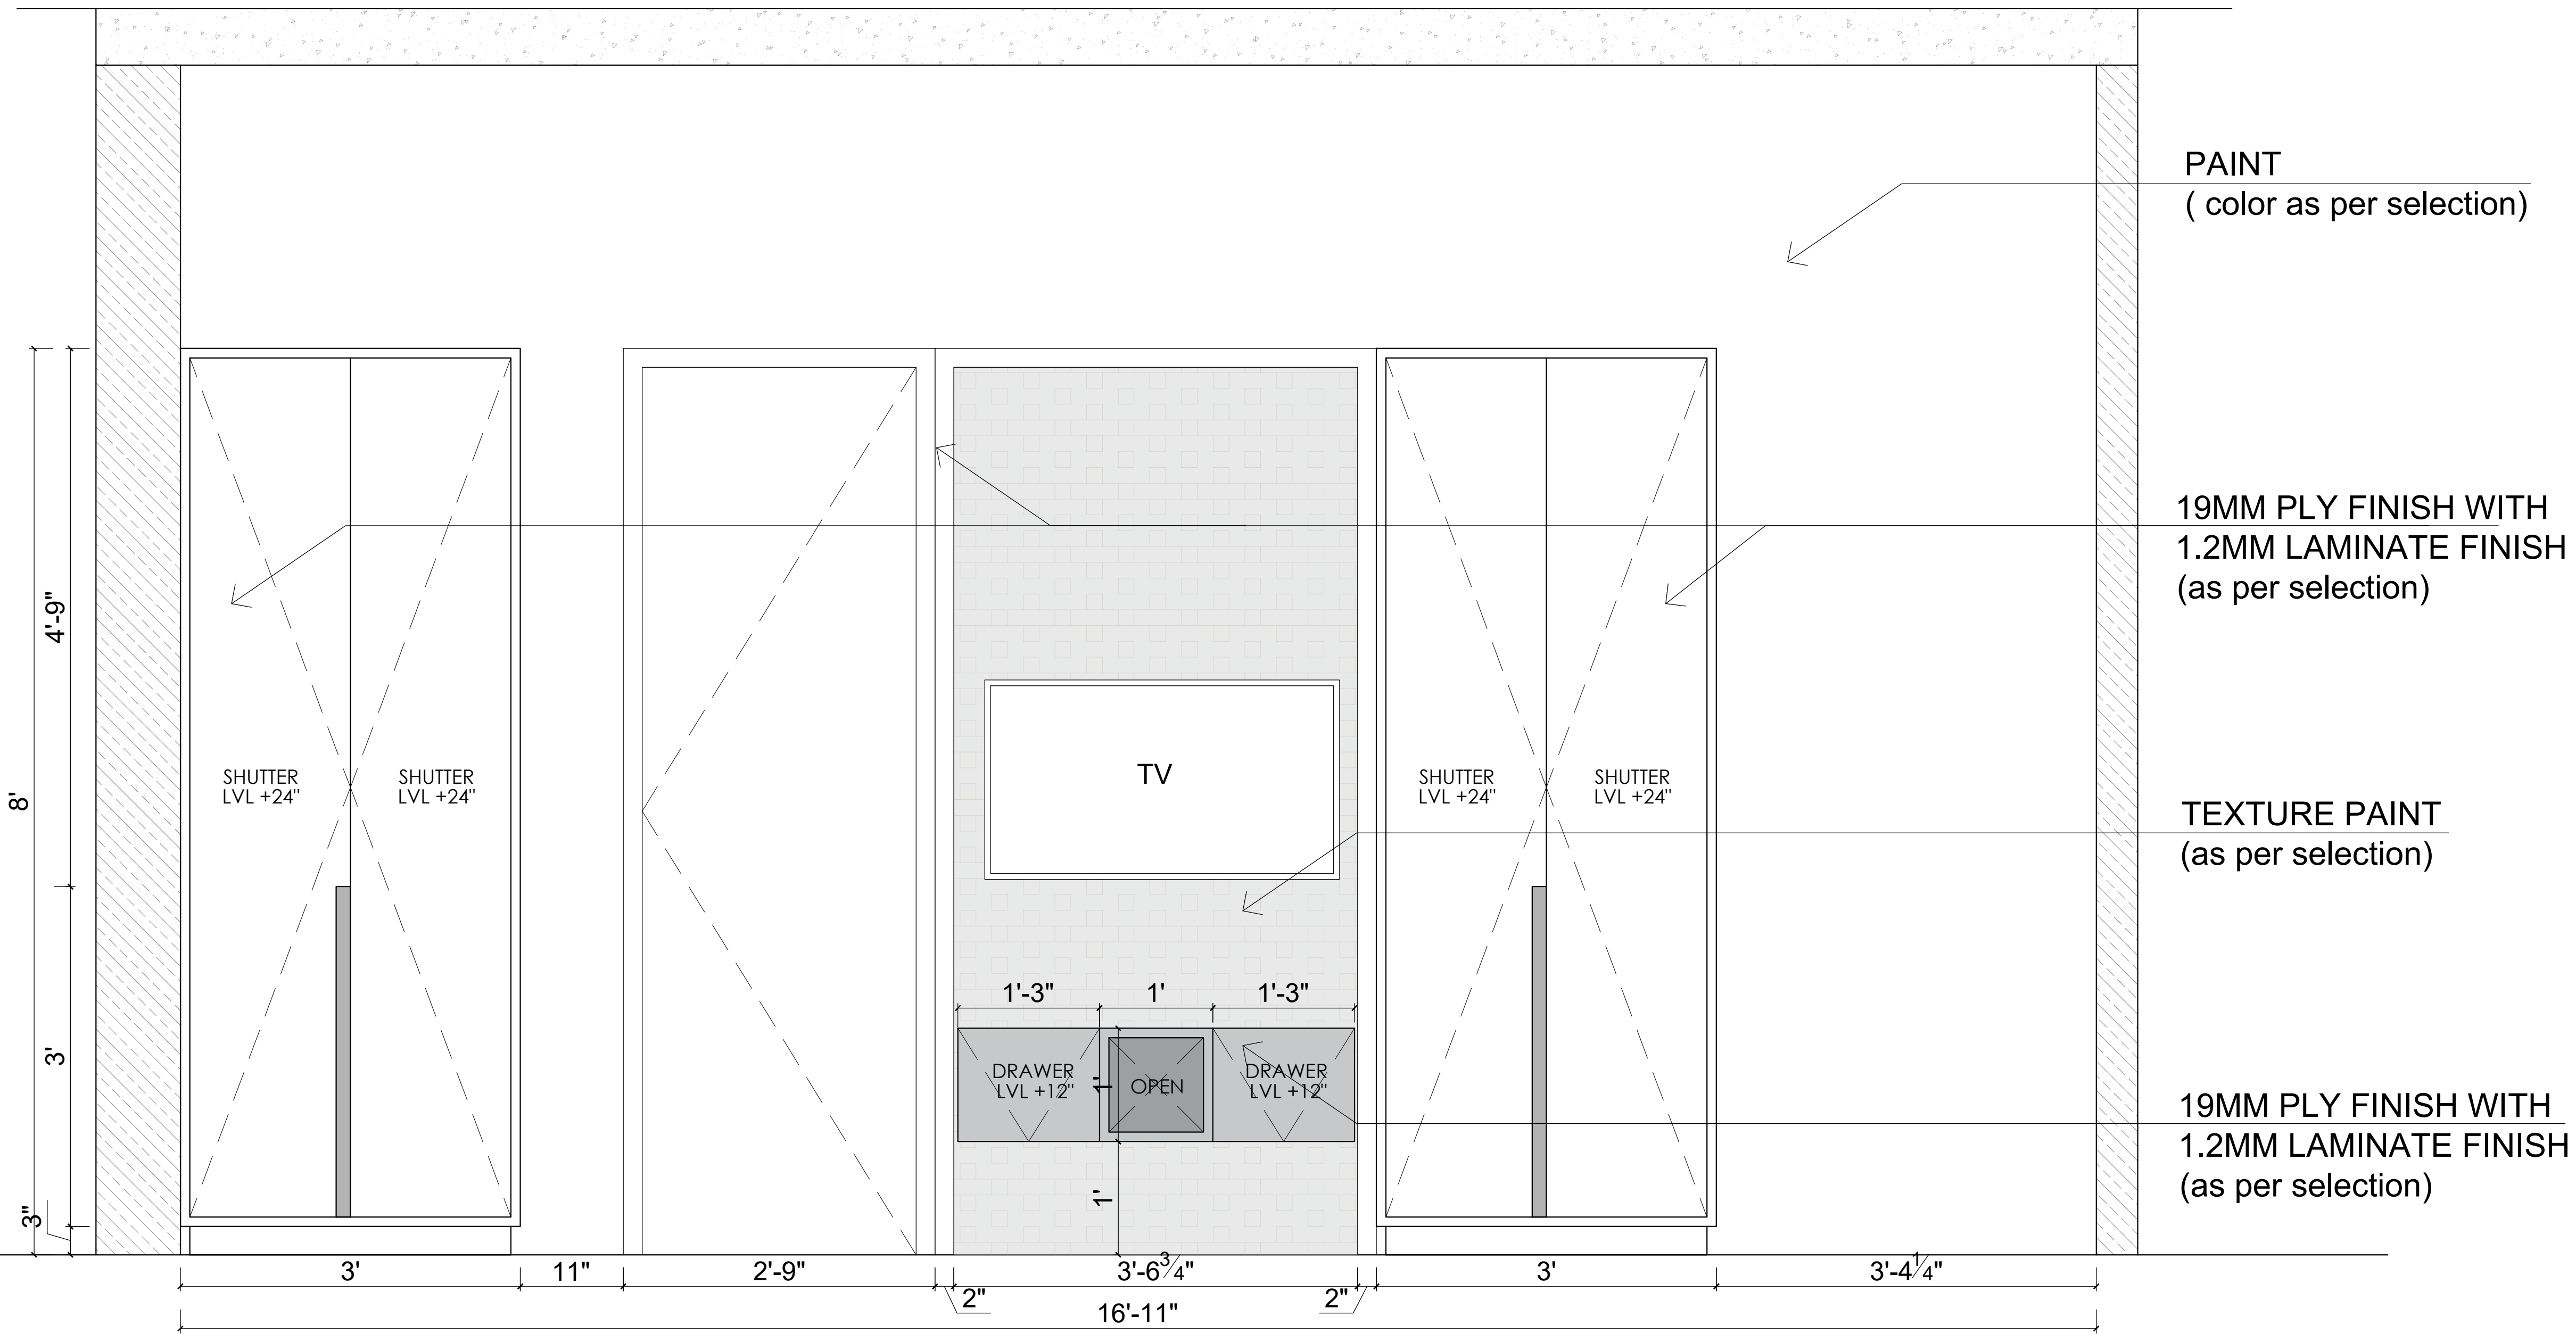

ELEVATION C

GENERAL NOTES

PROJECT NAME:
RGB STAFF TRAINING CENTER

DRAWING TITLE:
ROOM 201 WORKING_
ELEVATION C

DRAWN BY:
AR. ITISHREE

CHECKED BY:
AR. DIVISHA

APPROVED BY:
AR. GOURAV

DATE:
28/06/2026

CLIENT

RGB
JAIPUR
XXXXXXXXXXXX,
YYYYYYYY,
YYYYY.
CONTACT NO-
E-MAIL :

ARCHITECT:
AARITRA ARCHITECTS

ARCHITECTS.INTERIORS
& LANDSCAPE
109 First Floor, AKS Tower
10 C Road Sardarpura
Jodhpur, Rajasthan
CONTACT NO-
7976149526
E-MAIL :
aaritraarchitects@gmail.com



PROJECT NO:
-

SCALE:
0:000


SHEET SIZE:
A4

DRAWING NO:
-

SHEET NO:
4 OF 5

REVISION:
-

UNIT:
-

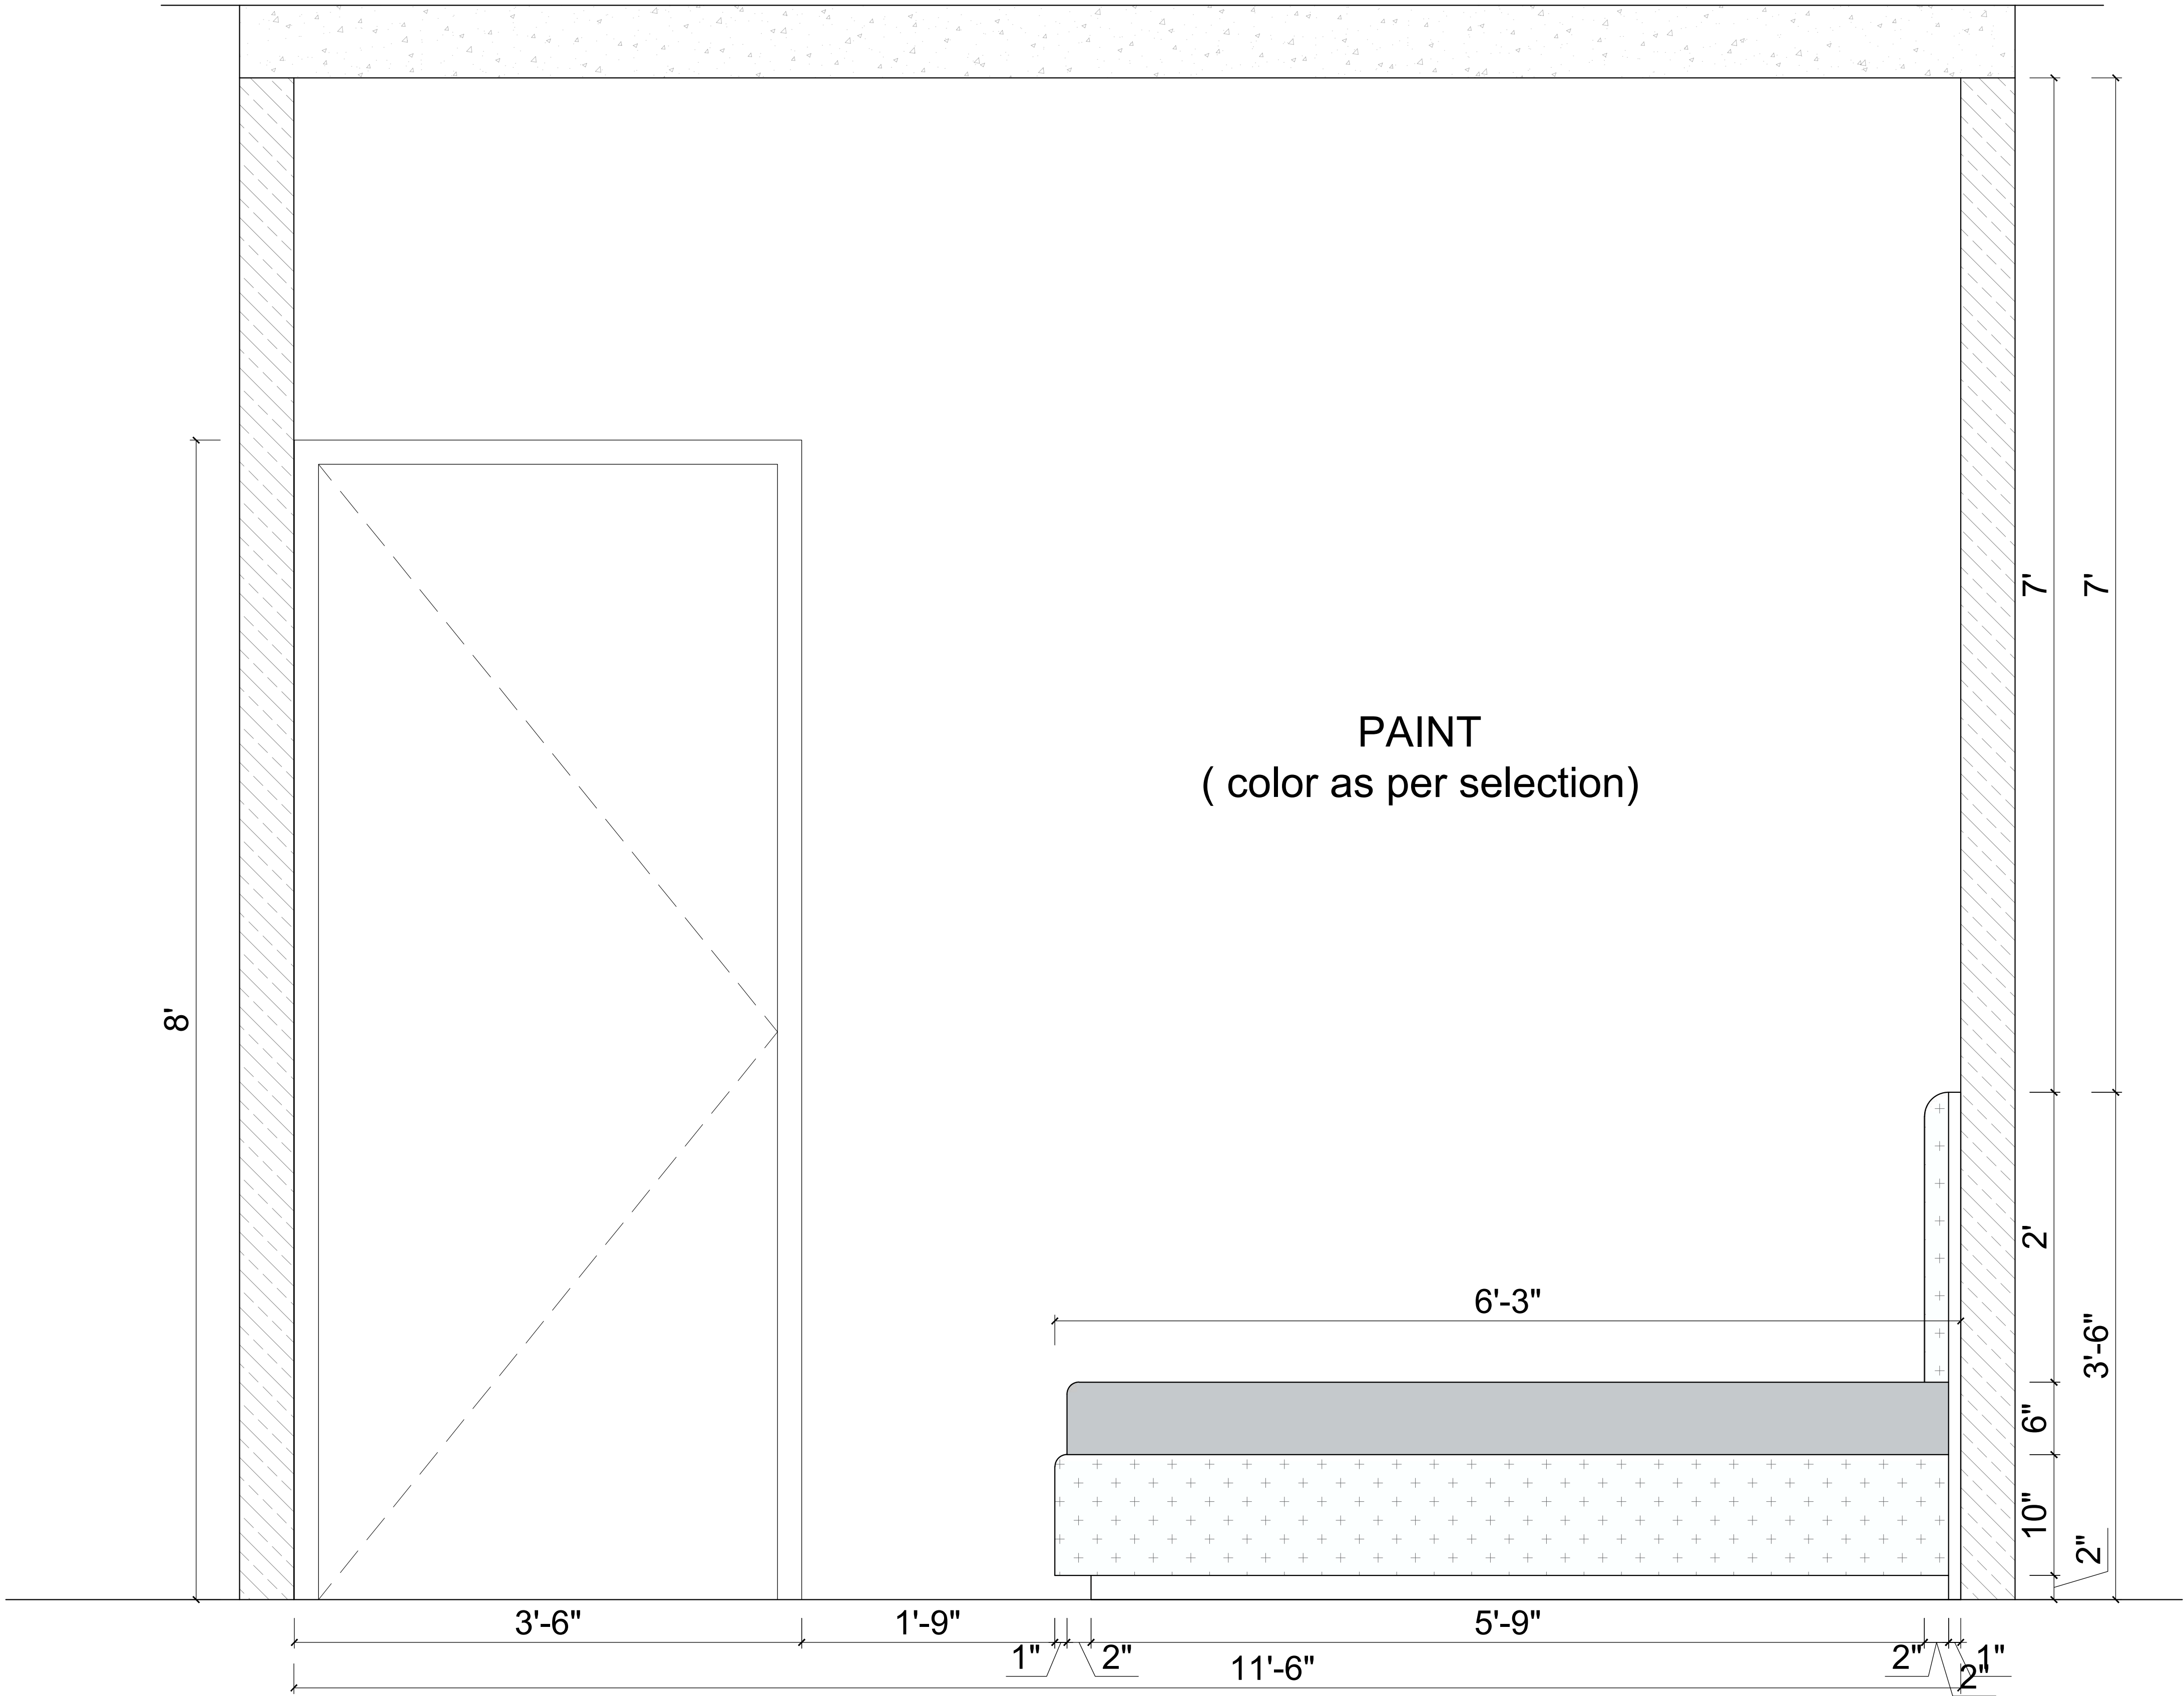

ELEVATION D

GENERAL NOTES

PROJECT NAME:
RGB STAFF TRAINING CENTER

DRAWING TITLE:
ROOM 201 WORKING_
ELEVATION D

DRAWN BY:
AR. ITISHREE

CHECKED BY:
AR. DIVISHA

APPROVED BY:
AR. GOURAV

DATE:
28/06/2026

CLIENT

RGB
JAIPUR

XXXXXXXXXXXX,
YYYYYYYY,
YYYYY.
CONTACT NO-
E-MAIL :

ARCHITECT:

AARITRA ARCHITECTS

ARCHITECTS.INTERIORS
& LANDSCAPE
109 First Floor, AKS Tower
10 C Road Sardarpura
Jodhpur, Rajasthan
CONTACT NO-
7976149526
E-MAIL :
aaritraarchitects@gmail.com



PROJECT NO:
-

SCALE:
0:000


SHEET SIZE:
A4

DRAWING NO:
-

SHEET NO:
5 OF 5

REVISION:
-

UNIT:
-

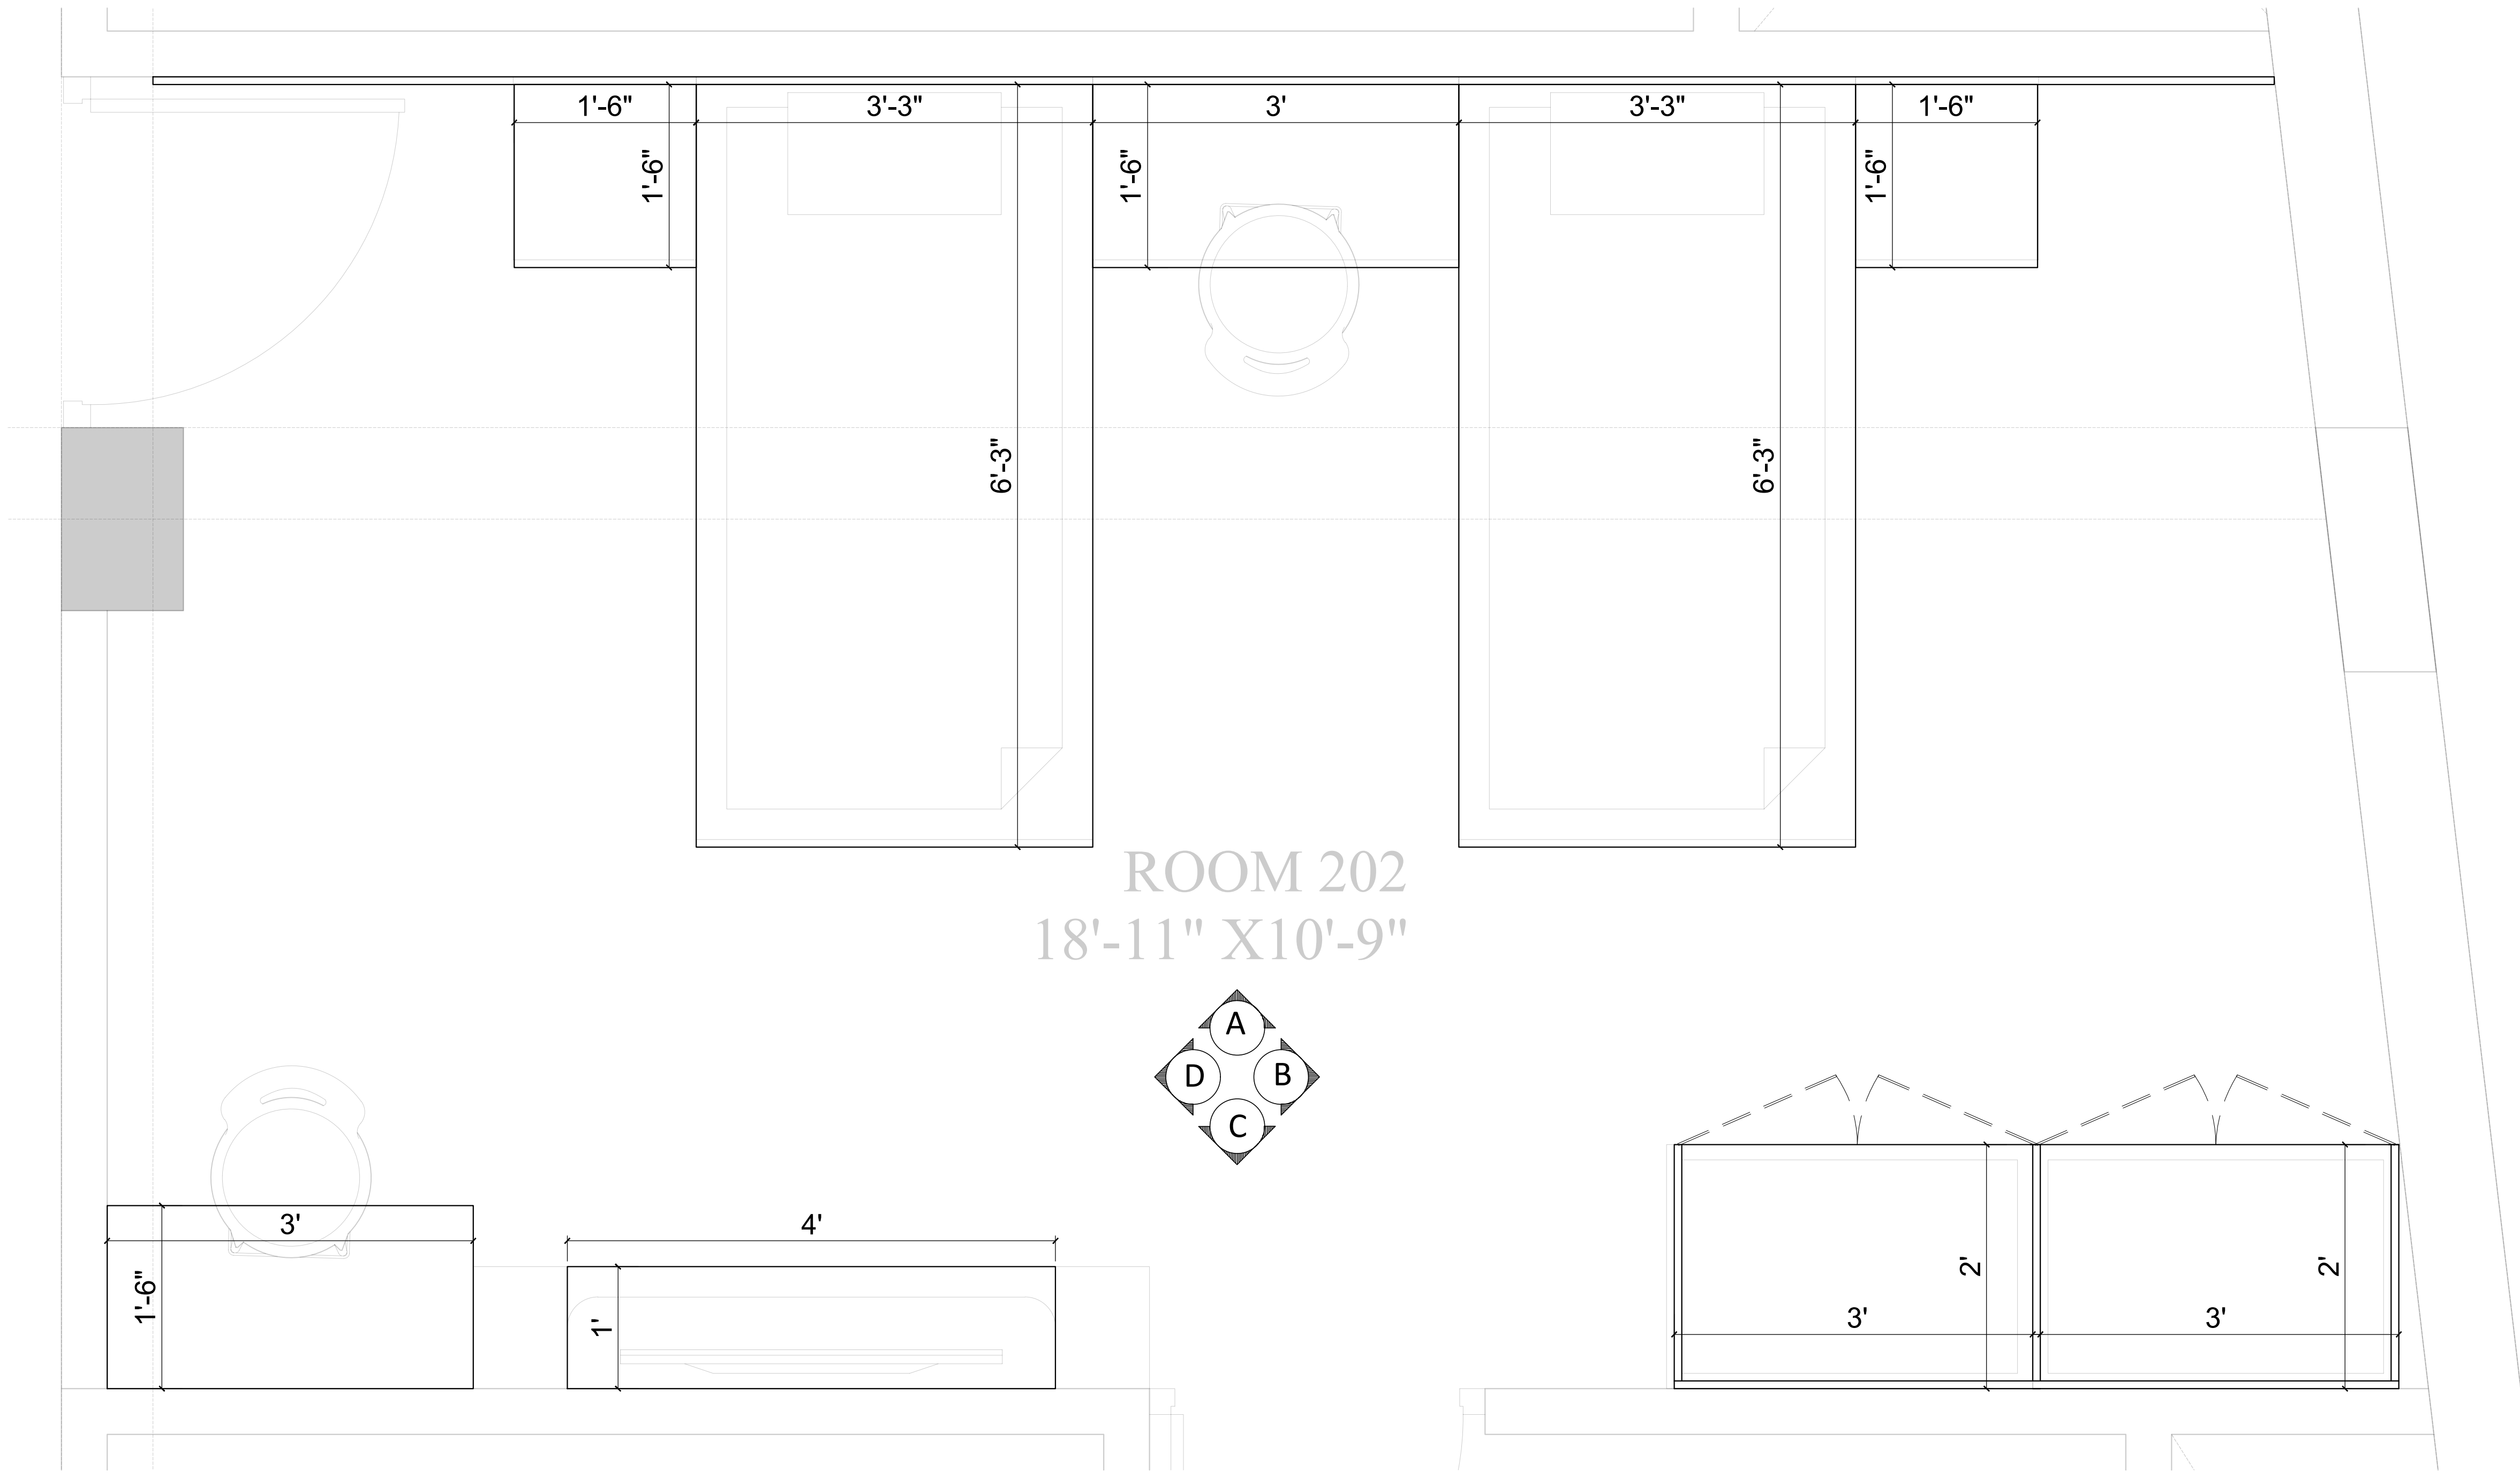

PLAN

GENERAL NOTES

PROJECT NAME:

RGB STAFF TRAINING CENTER

DRAWING TITLE:

ROOM 202 WORKING_ PLAN

DRAWN BY:

AR. ITISHREE

CHECKED BY:

AR. DIVISHA

APPROVED BY:

AR. GOURAV

DATE:

28/06/2026

CLIENT

RGB JAIPUR

XXXXXXXXXXXX,

YYYYYYYY,

YYYYY.

CONTACT NO-

E-MAIL :

ARCHITECT:

AARITRA ARCHITECTS

ARCHITECTS.INTERIORS & LANDSCAPE

109 First Floor, AKS Tower

10 C Road Sardarpura

Jodhpur, Rajasthan

CONTACT NO- 7976149526

E-MAIL : aaritraarchitects@gmail.com



PROJECT NO:

-

SCALE:

0:000

SHEET SIZE:

A4

DRAWING NO:

-

SHEET NO:


1 OF 5


REVISION:

-

UNIT:

-

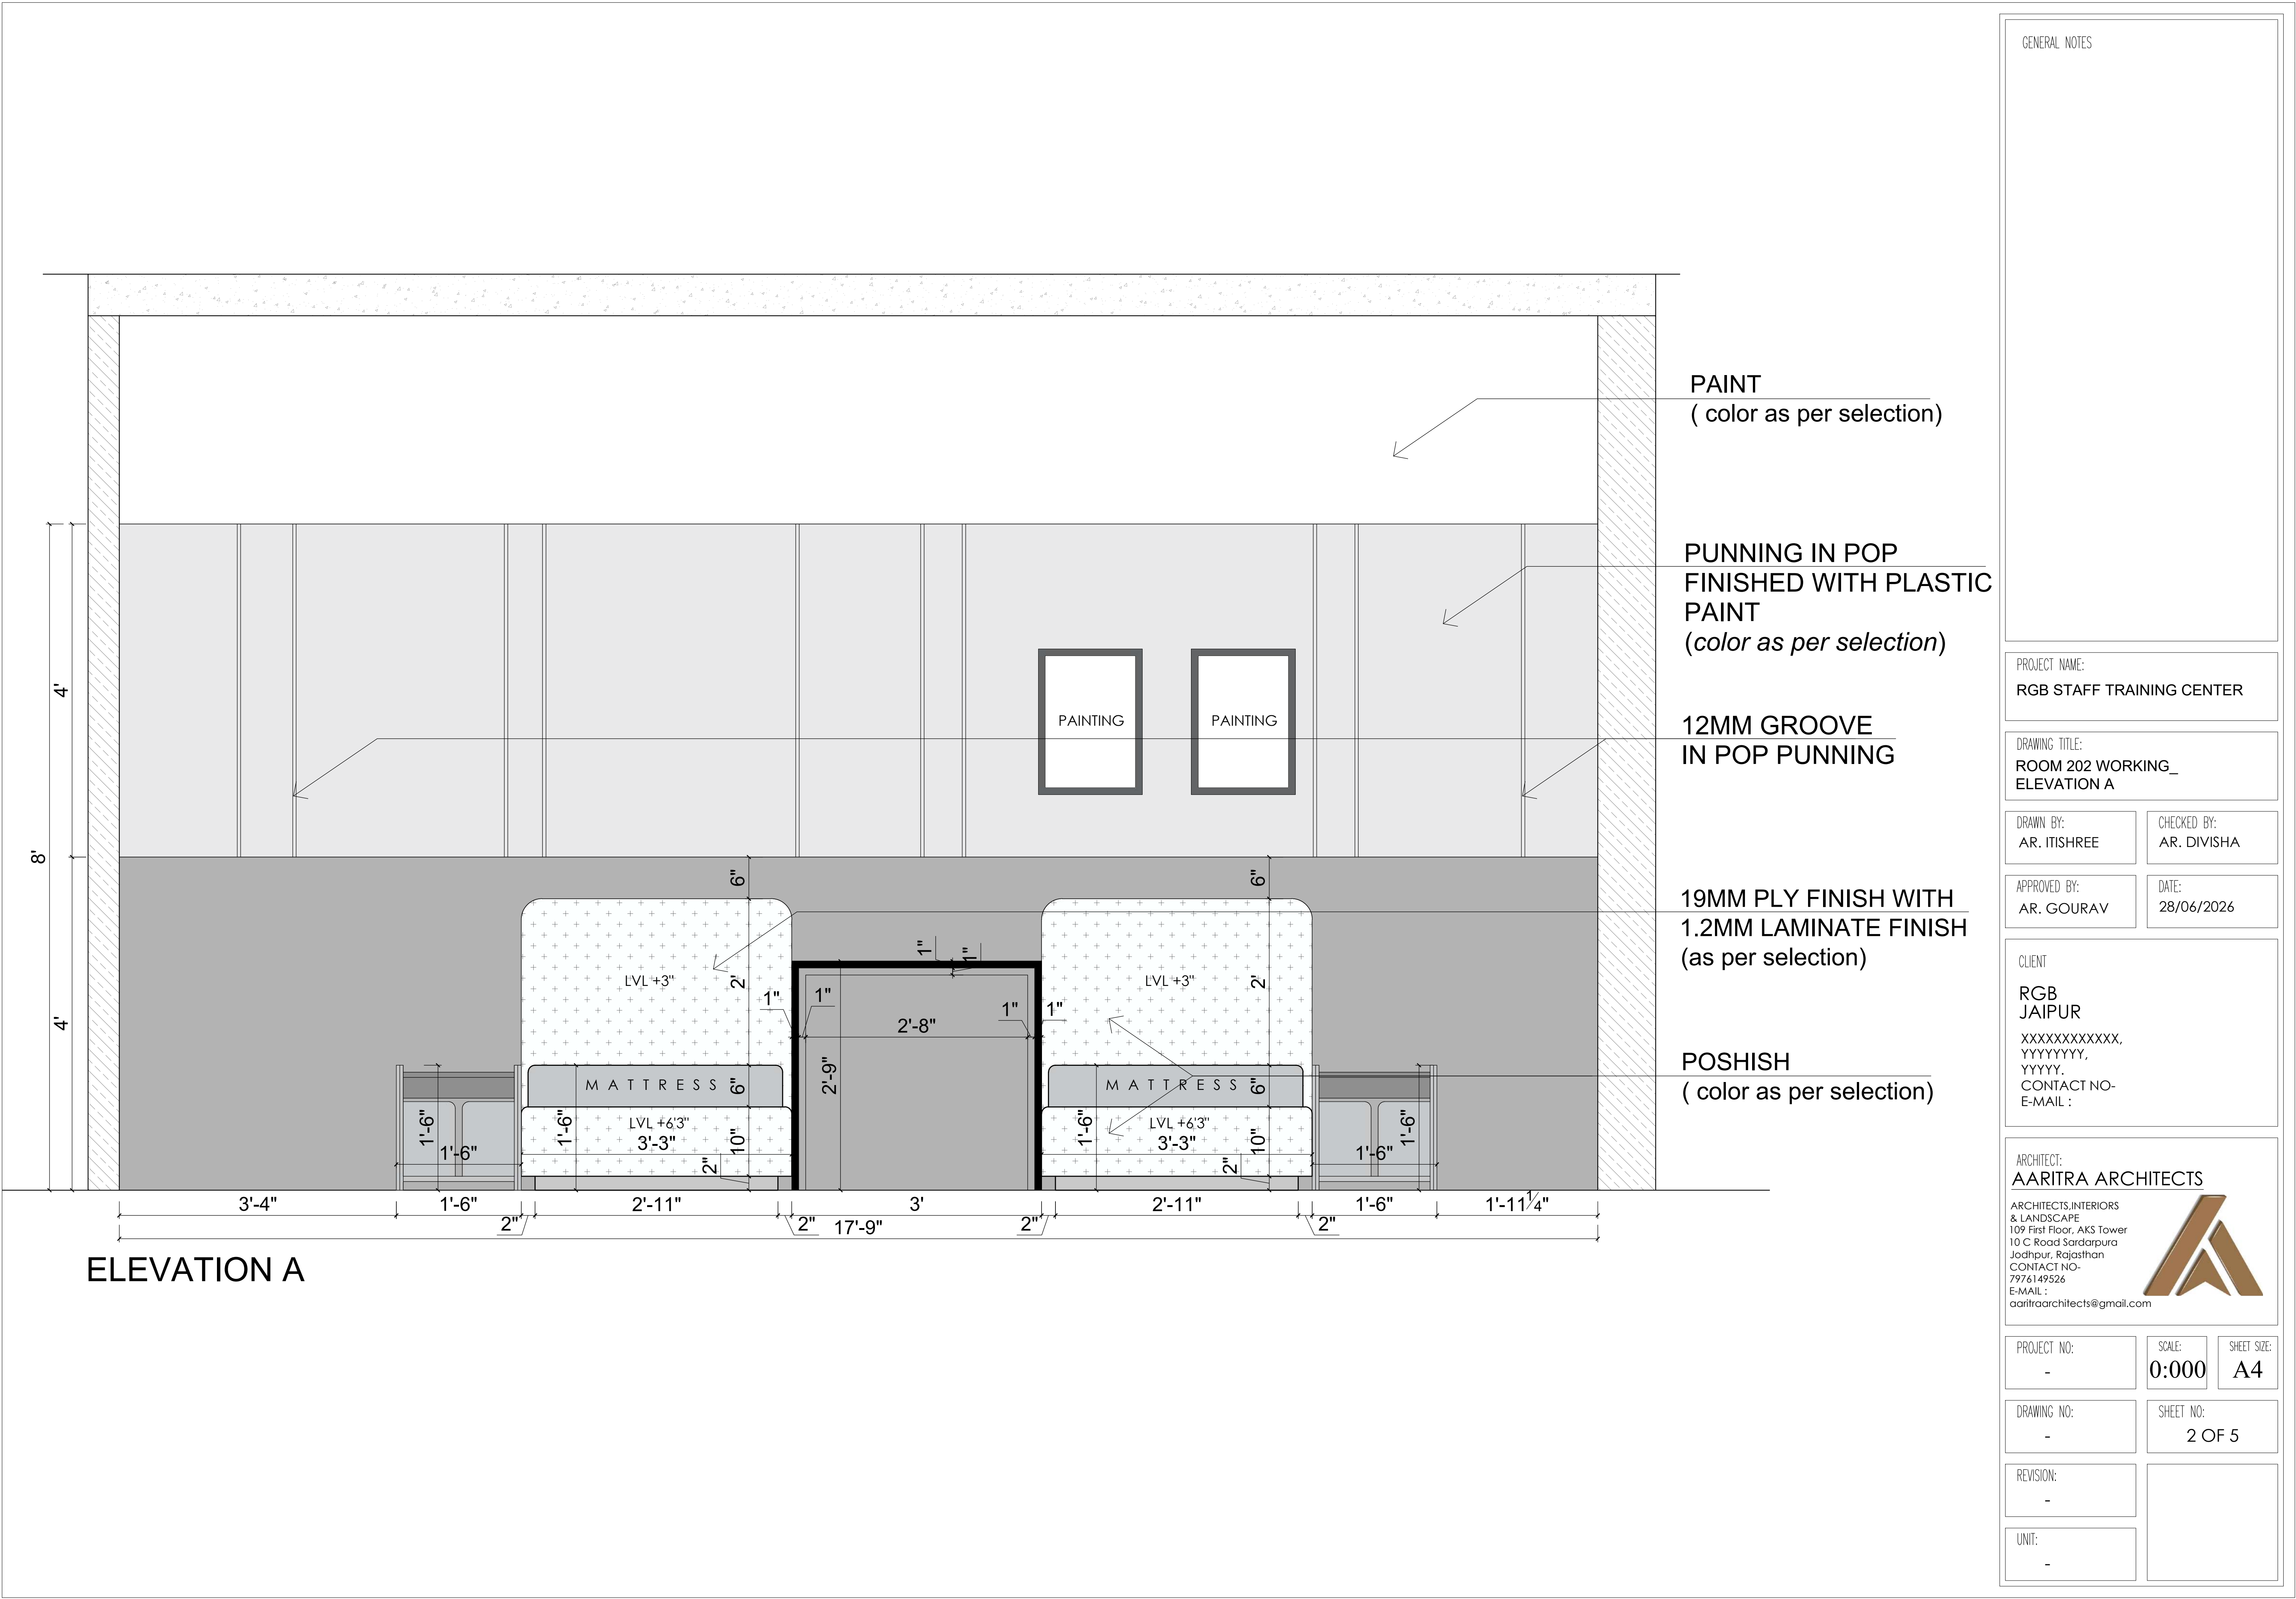

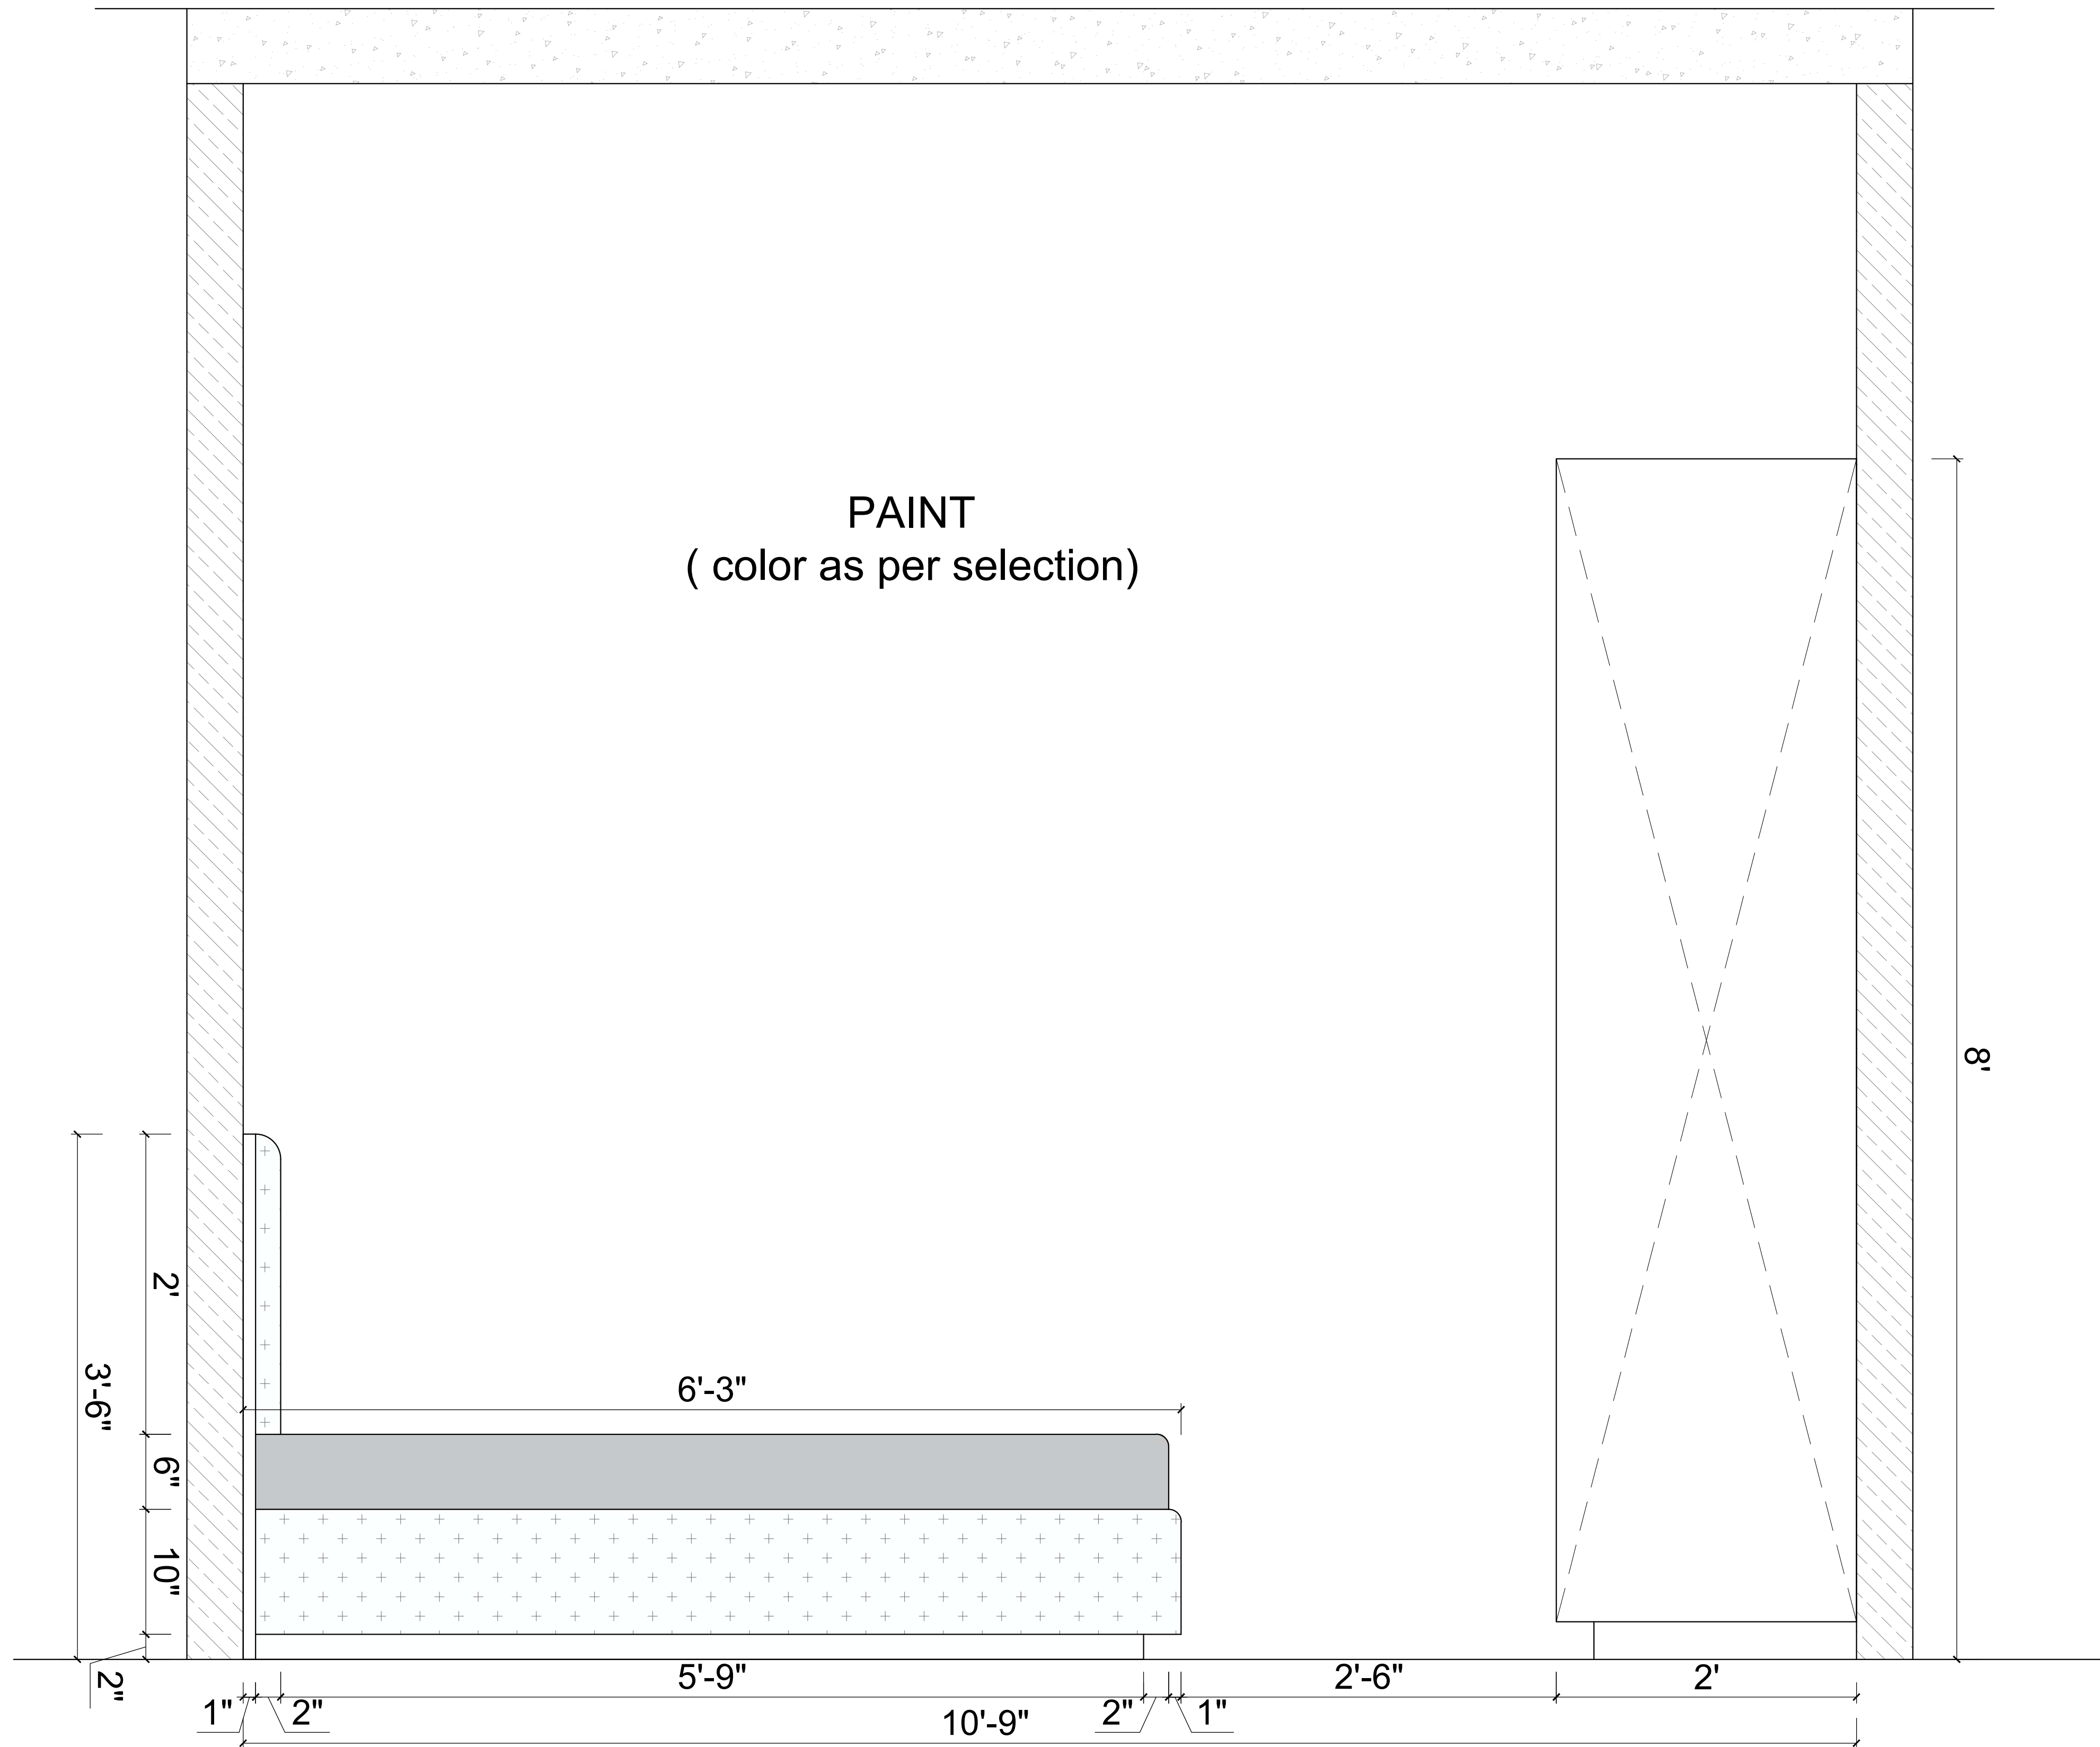

ELEVATION B

GENERAL NOTES

PROJECT NAME:
RGB STAFF TRAINING CENTER

DRAWING TITLE:
ROOM 202 WORKING_
ELEVATION B

DRAWN BY:
AR. ITISHREE

CHECKED BY:
AR. DIVISHA

APPROVED BY:
AR. GOURAV

DATE:
28/06/2026

CLIENT

RGB
JAIPUR
XXXXXXXXXXXX,
YYYYYYYY,
YYYYY.
CONTACT NO-
E-MAIL :

ARCHITECT:
AARITRA ARCHITECTS

ARCHITECTS.INTERIORS
& LANDSCAPE
109 First Floor, AKS Tower
10 C Road Sardarpura
Jodhpur, Rajasthan
CONTACT NO-
7976149526
E-MAIL :
aaritraarchitects@gmail.com



PROJECT NO:
-

SCALE:
0:000


SHEET SIZE:
A4


DRAWING NO:
-

SHEET NO:
3 OF 5

REVISION:
-

UNIT:
-

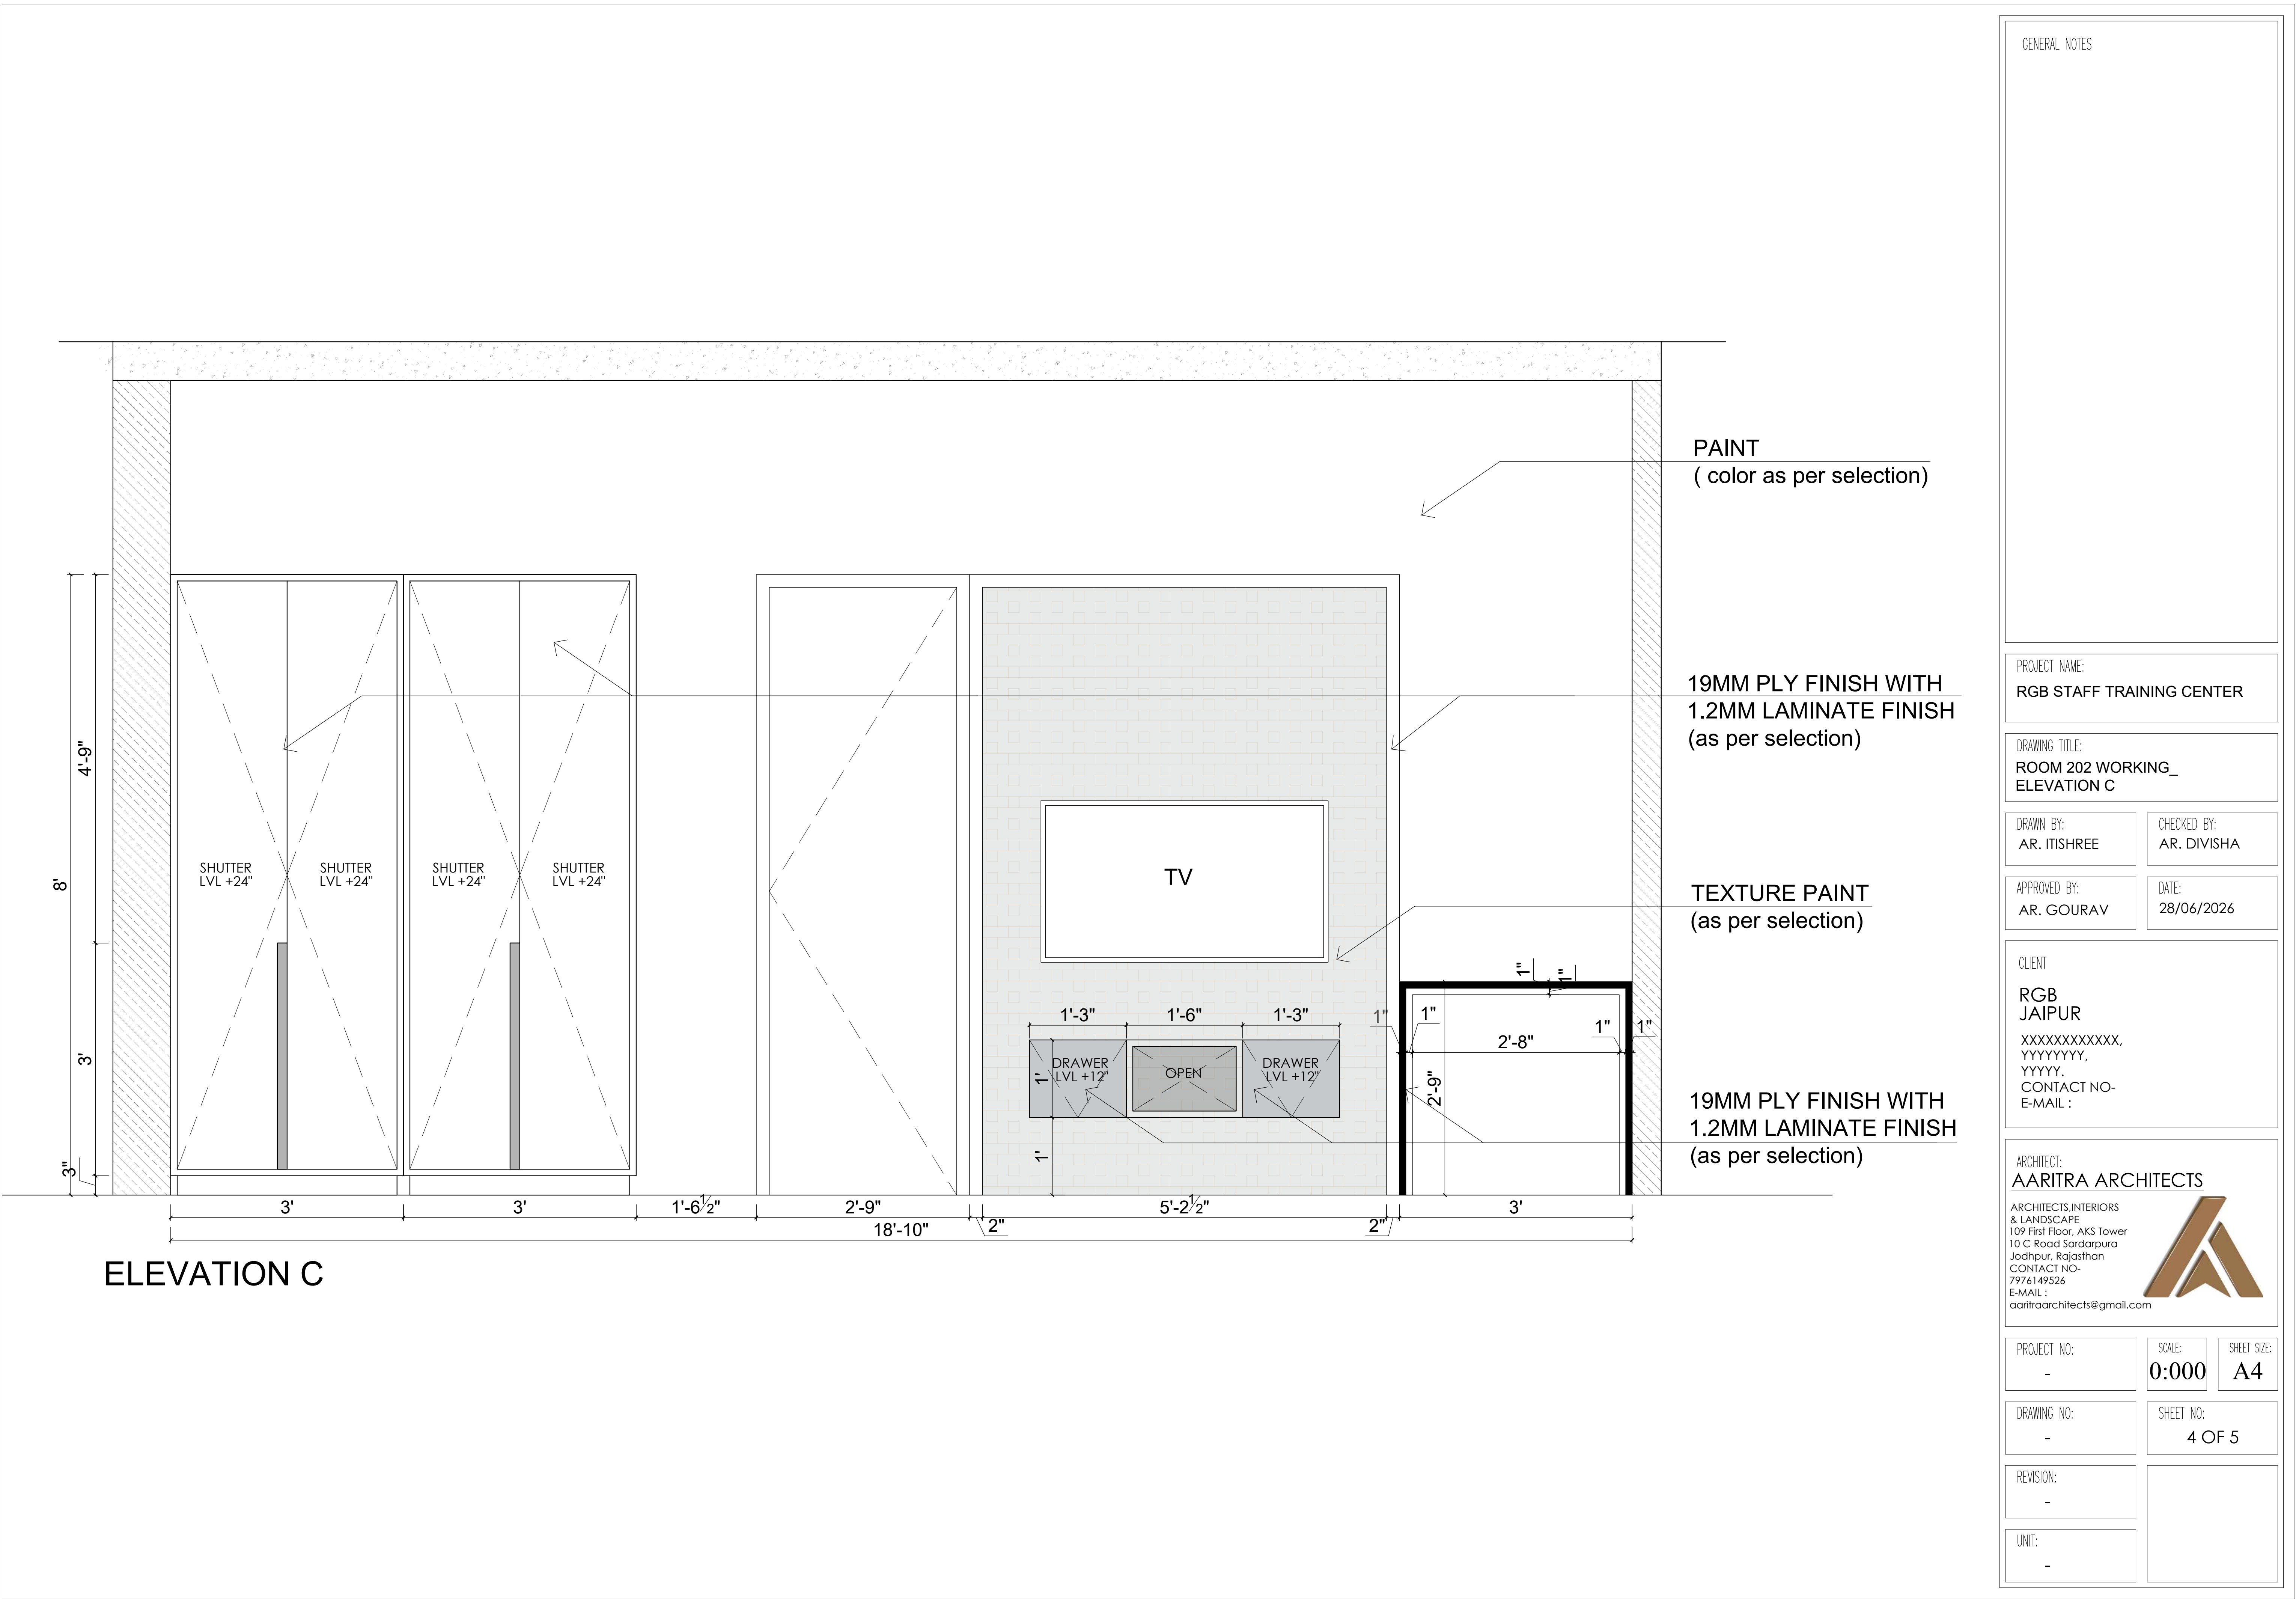

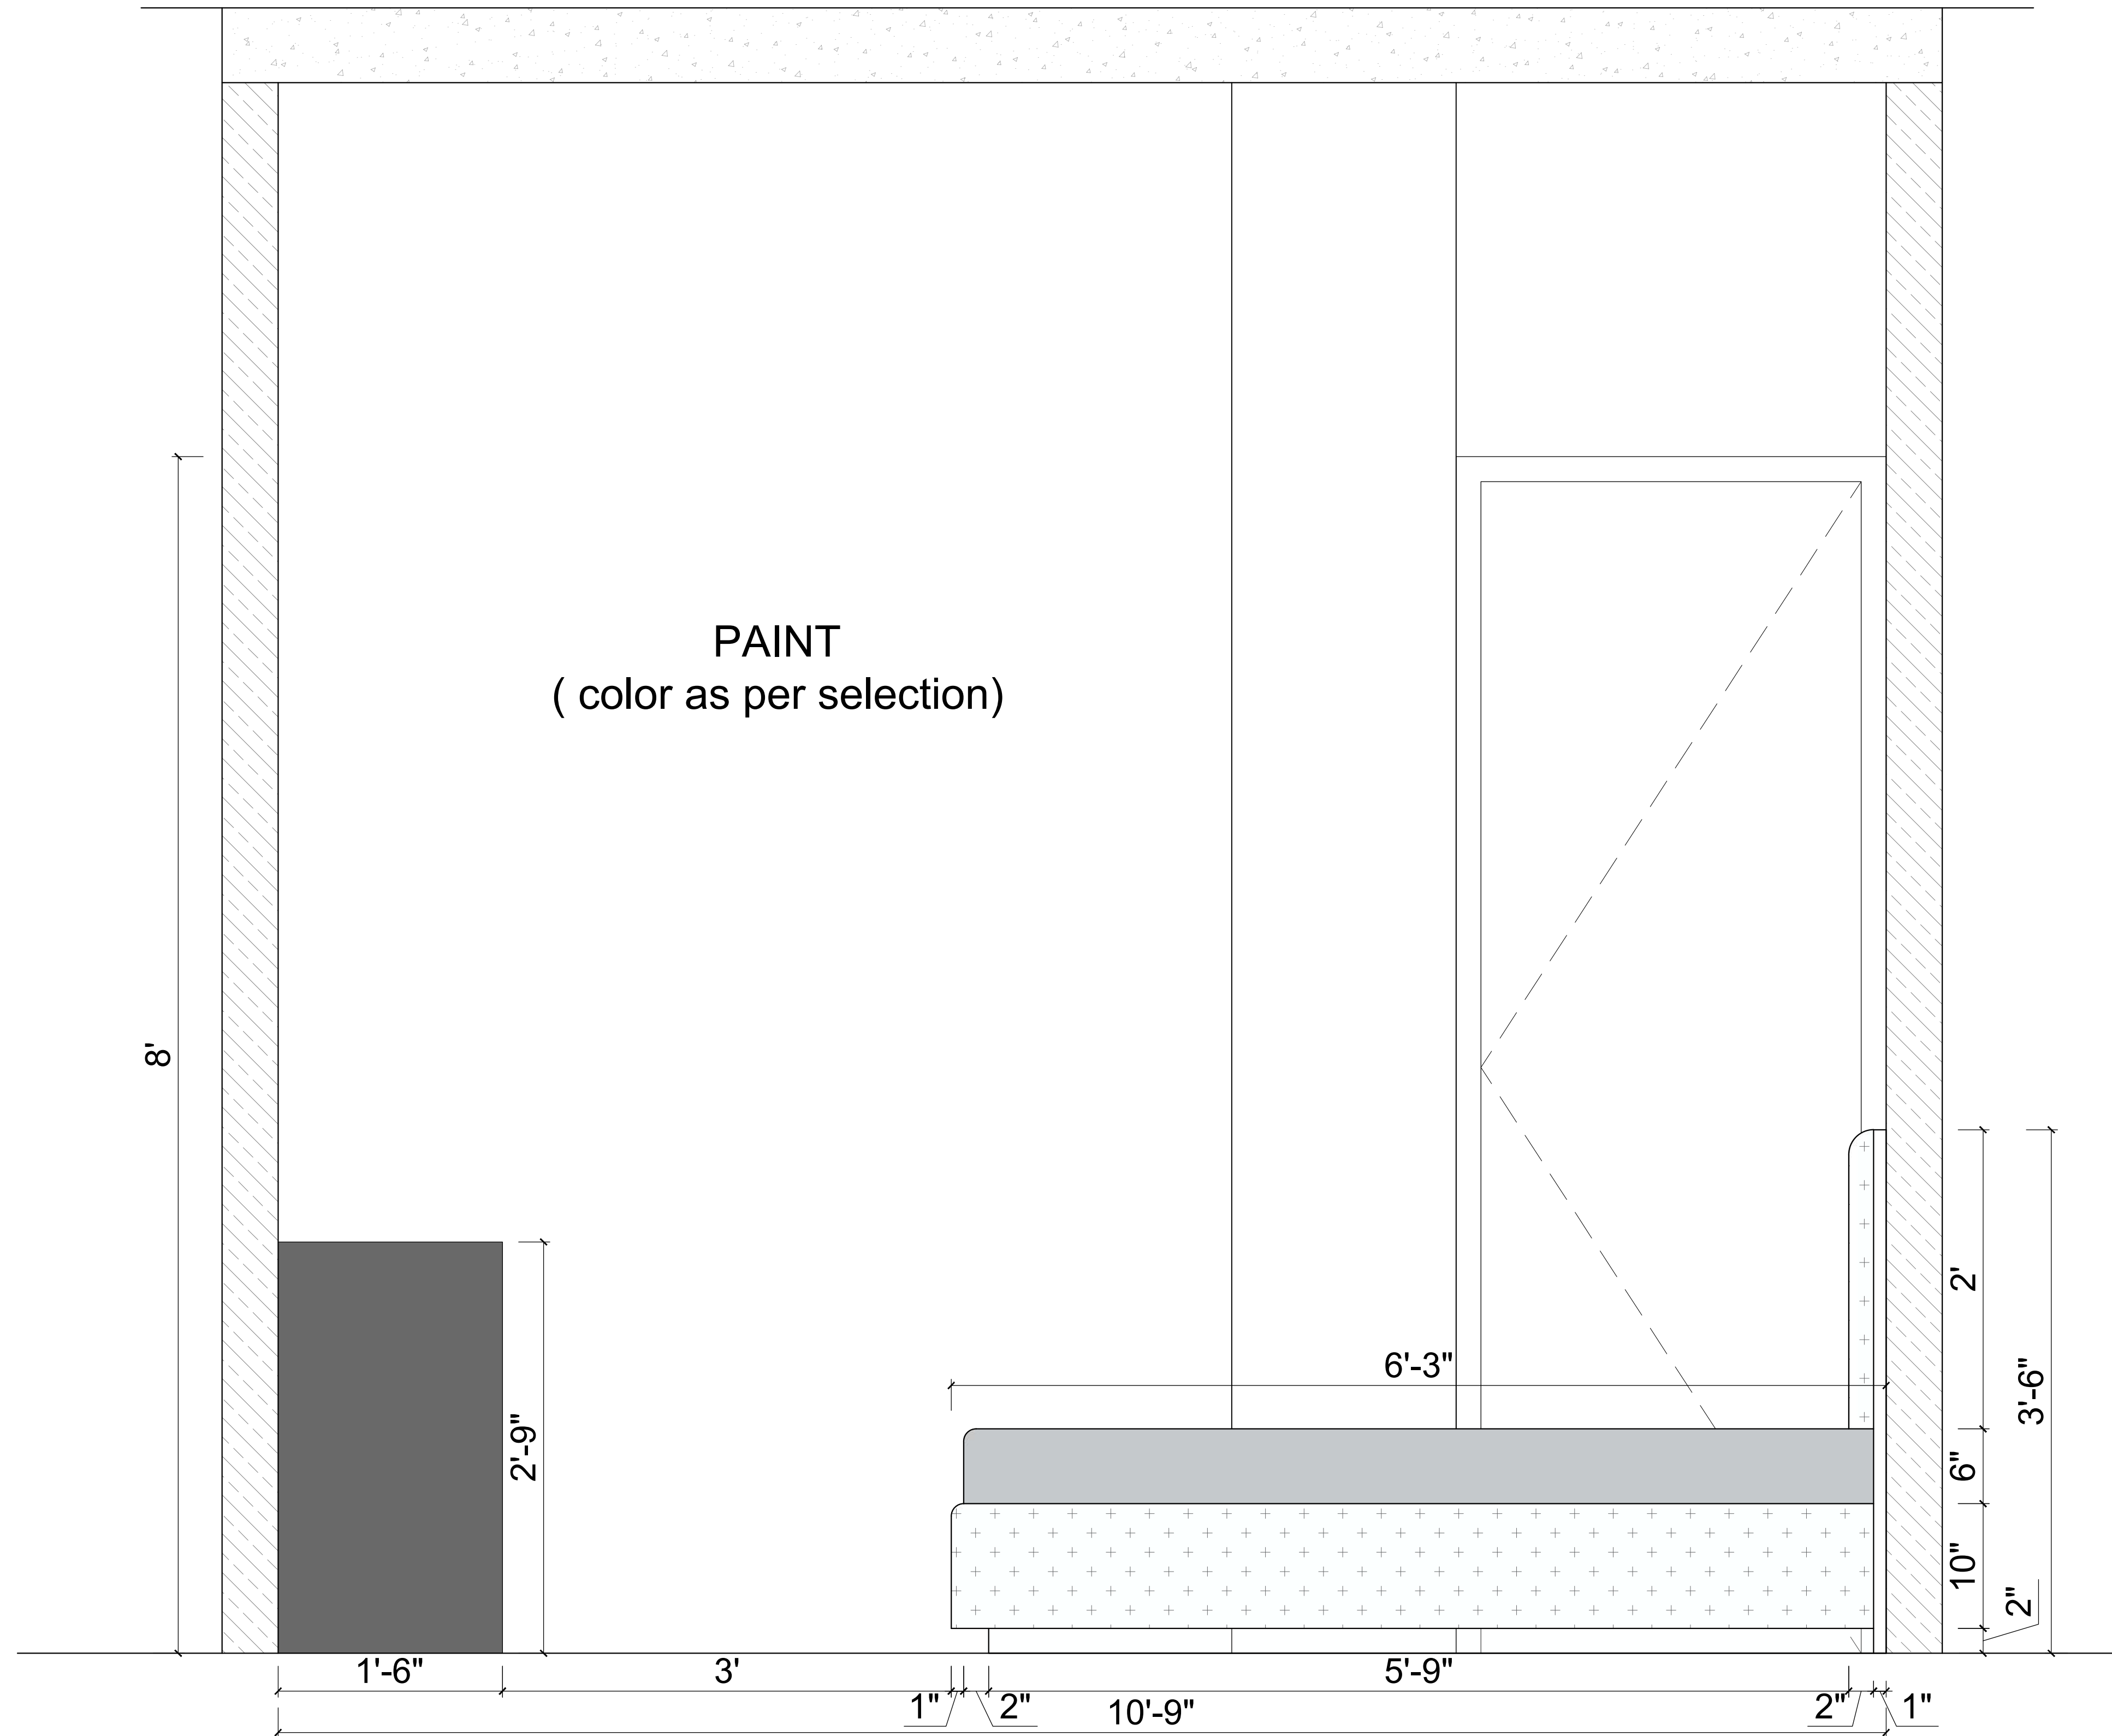

ELEVATION D

GENERAL NOTES

PROJECT NAME:
RGB STAFF TRAINING CENTER

DRAWING TITLE:
ROOM 202 WORKING_
ELEVATION D

DRAWN BY:
AR. ITISHREE

CHECKED BY:
AR. DIVISHA

APPROVED BY:
AR. GOURAV

DATE:
28/06/2026

CLIENT

RGB
JAIPUR
XXXXXXXXXXXX,
YYYYYYYY,
YYYYY.
CONTACT NO-
E-MAIL :

ARCHITECT:
AARITRA ARCHITECTS

ARCHITECTS.INTERIORS
& LANDSCAPE
109 First Floor, AKS Tower
10 C Road Sardarpura
Jodhpur, Rajasthan
CONTACT NO-
7976149526
E-MAIL :
aaritraarchitects@gmail.com



PROJECT NO:
-

SCALE:
0:000


SHEET SIZE:
A4

DRAWING NO:
-

SHEET NO:
5 OF 5

REVISION:
-

UNIT:
-

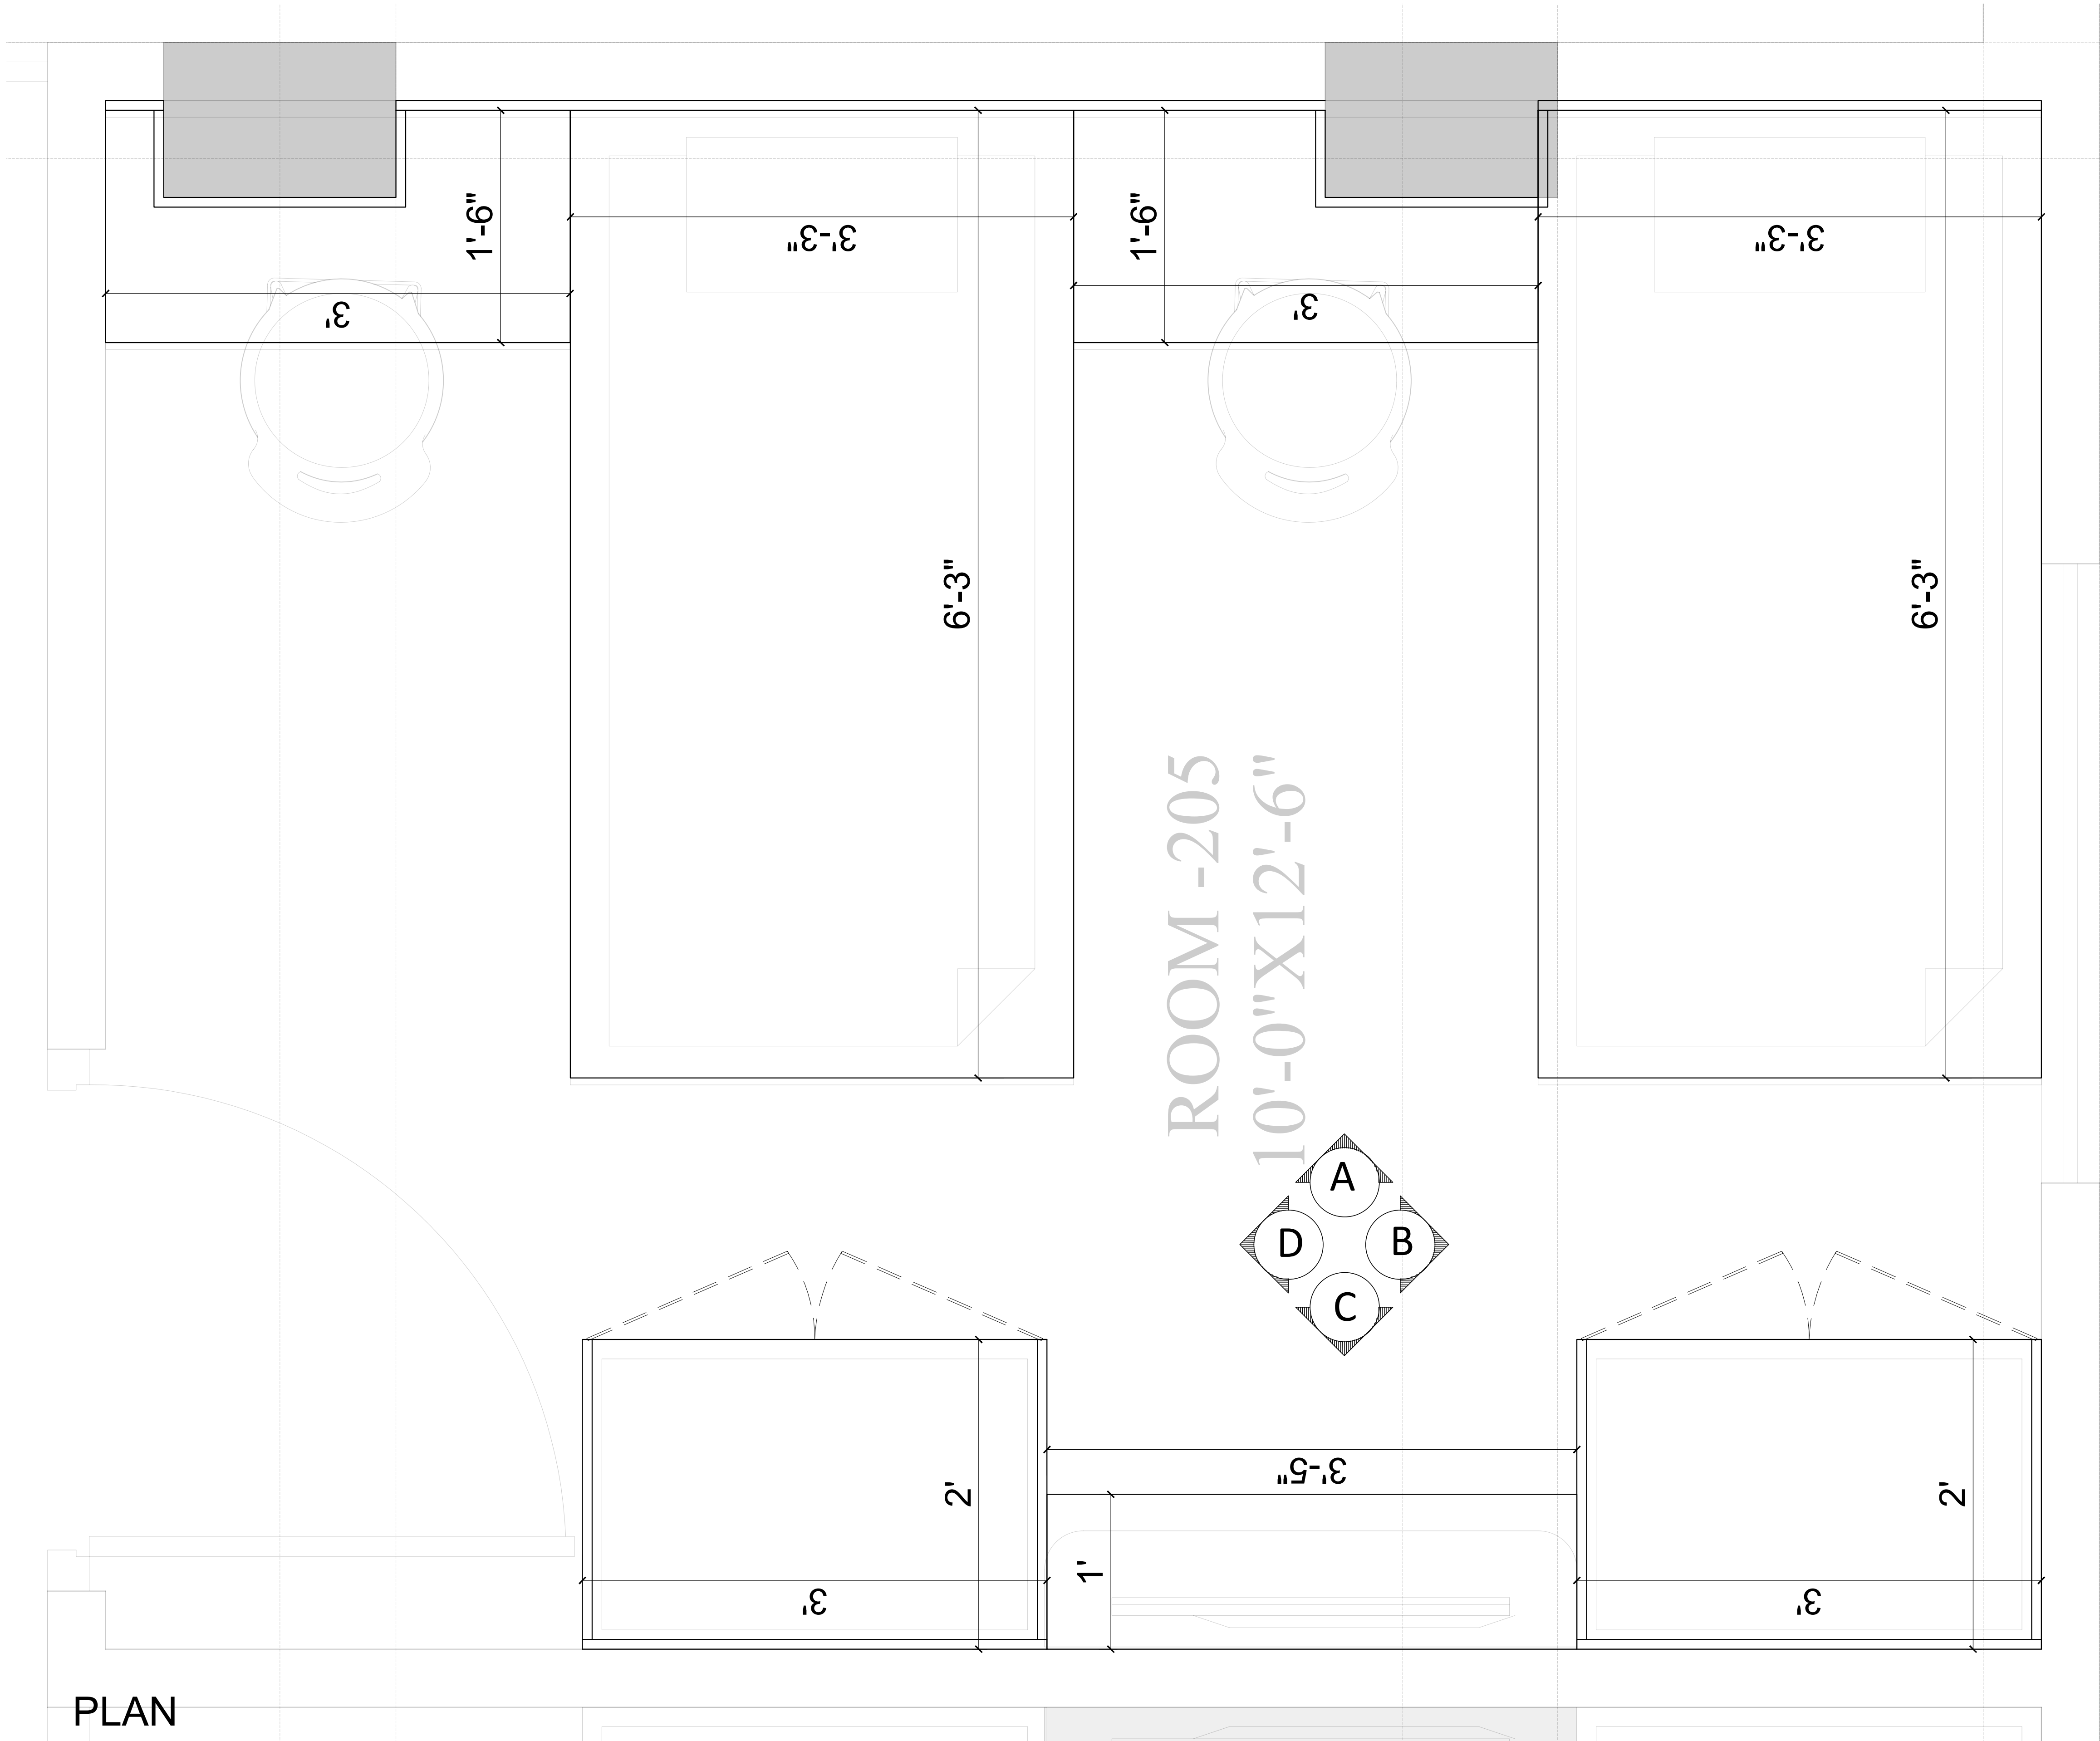

GENERAL NOTES

PROJECT NAME:
RGB STAFF TRAINING CENTER

DRAWING TITLE:
ROOM 205,204,203 WORKING_ PLAN

DRAWN BY:
AR. ITISHREE

CHECKED BY:
AR. DIVISHA

APPROVED BY:
AR. GOURAV

DATE:
28/06/2026

CLIENT
RGB
JAIPUR
XXXXXXXXXXXX,
YYYYYYYY,
YYYYY.
CONTACT NO-
E-MAIL :

ARCHITECT:
AARITRA ARCHITECTS

ARCHITECTS.INTERIORS
& LANDSCAPE
109 First Floor, AKS Tower
10 C Road Sardarpura
Jodhpur, Rajasthan
CONTACT NO-
7976149526
E-MAIL :
aaritraarchitects@gmail.com



PROJECT NO:
-

SCALE:
0:000

SHEET SIZE:
A4

DRAWING NO:
-

SHEET NO:
1 OF 5

REVISION:
-

UNIT:
-

GENERAL NOTES

PROJECT NAME:
RGB STAFF TRAINING CENTER

DRAWING TITLE:
ROOM 205,204,203 WORKING_
ELEVATION A

DRAWN BY:
AR. ITISHREE

CHECKED BY:
AR. DIVISHA

APPROVED BY:
AR. GOURAV

DATE:
28/06/2026

CLIENT

RGB
JAIPUR

XXXXXXXXXXXXX,
YYYYYYYYY,
YYYYY.
CONTACT NO-
E-MAIL :

ARCHITECT:
AARITRA ARCHITECTS

ARCHITECTS,INTERIORS
& LANDSCAPE
109 First Floor, AKS Tower
10 C Road Sardarpura
Jodhpur, Rajasthan
CONTACT NO-
7976149526
E-MAIL :
aaritraarchitects@gmail.com



PROJECT NO:
-

SCALE:
0:000

SHEET SIZE:
A4

DRAWING NO:

SHEET NO:
2 OF 5

REVISION:

UNIT:

PAINT
(color as per selection)


PUNNING IN POP
FINISHED WITH PLASTIC
PAINT
(color as per selection)

12MM GROOVE IN POP PUNNING

19MM PLY FINISH WITH
1.2MM LAMINATE FINISH
(as per selection)

POSHISH
(color as per selection)

ELEVATION A

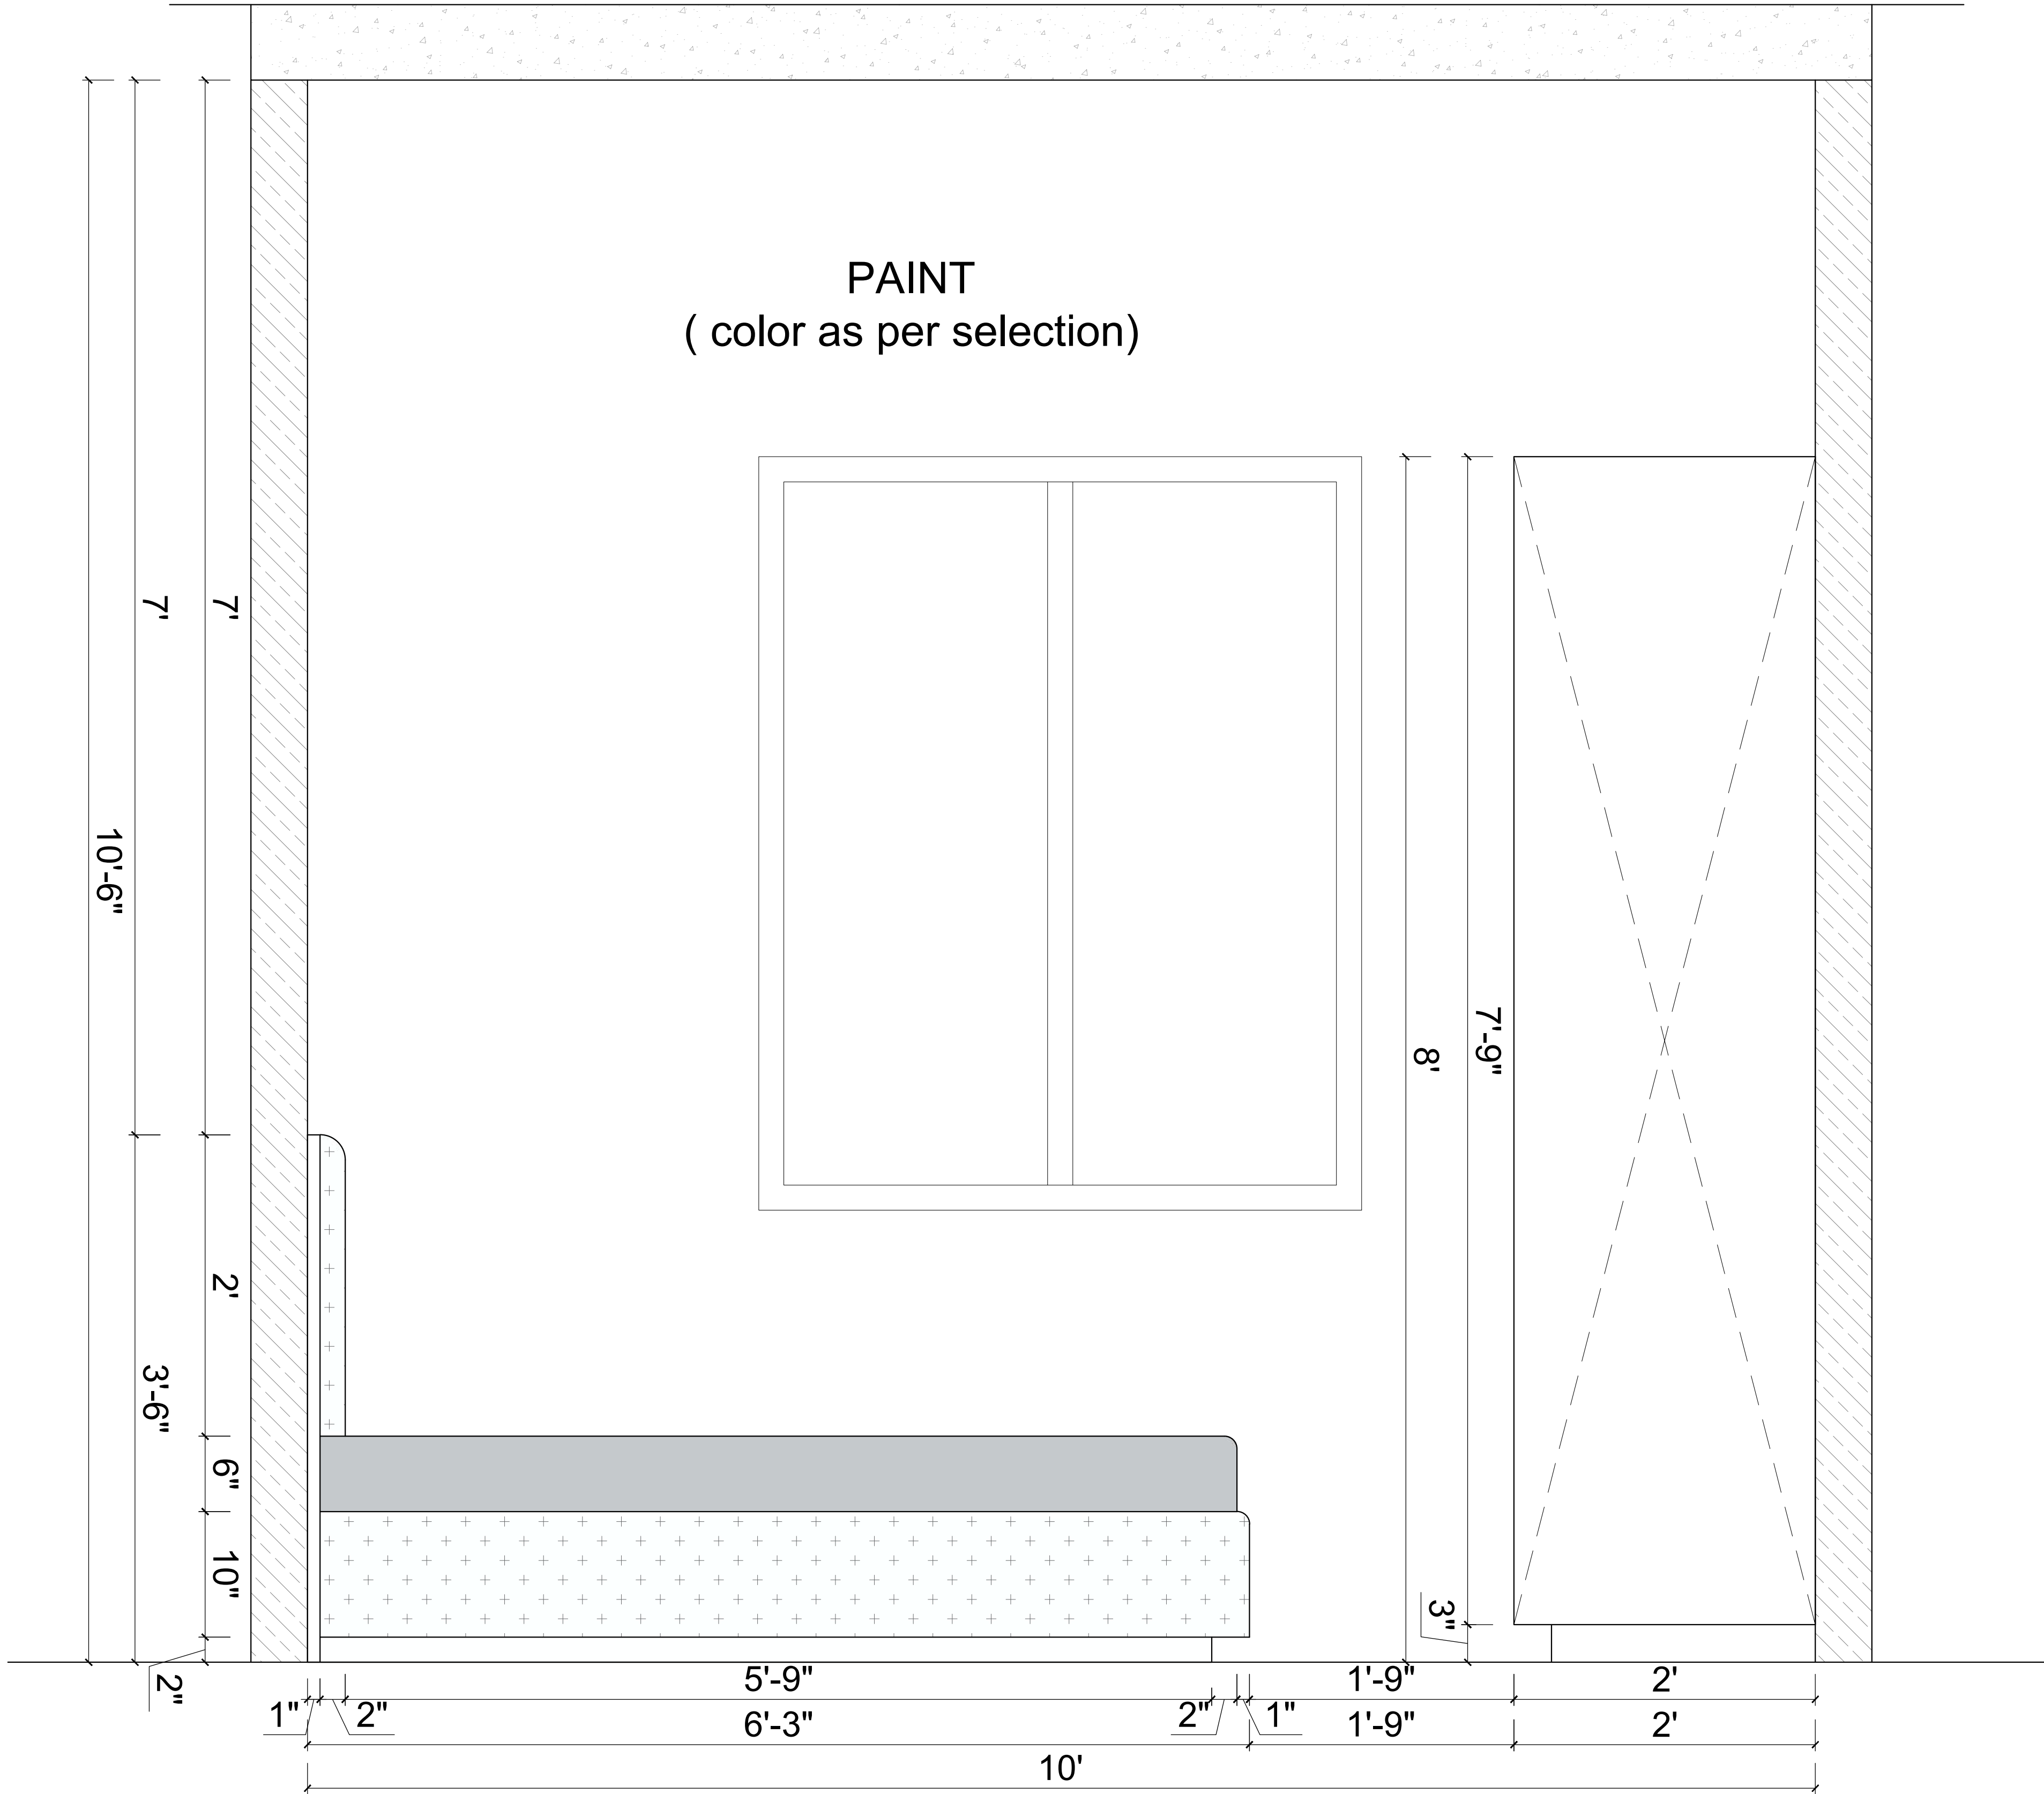

ELEVATION B

GENERAL NOTES

PROJECT NAME:
RGB STAFF TRAINING CENTER

DRAWING TITLE:
ROOM 205,204,203 WORKING_
ELEVATION B

DRAWN BY:
AR. ITISHREE

CHECKED BY:
AR. DIVISHA

APPROVED BY:
AR. GOURAV

DATE:
28/06/2026

CLIENT

RGB
JAIPUR
XXXXXXXXXXXX,
YYYYYYYY,
YYYYY.
CONTACT NO-
E-MAIL :

ARCHITECT:
AARITRA ARCHITECTS

ARCHITECTS.INTERIORS
& LANDSCAPE
109 First Floor, AKS Tower
10 C Road Sardarpura
Jodhpur, Rajasthan
CONTACT NO-
7976149526
E-MAIL :
aaritraarchitects@gmail.com



PROJECT NO:
-

SCALE:
0:000


SHEET SIZE:
A4


DRAWING NO:
-

SHEET NO:
3 OF 5

REVISION:
-

UNIT:
-

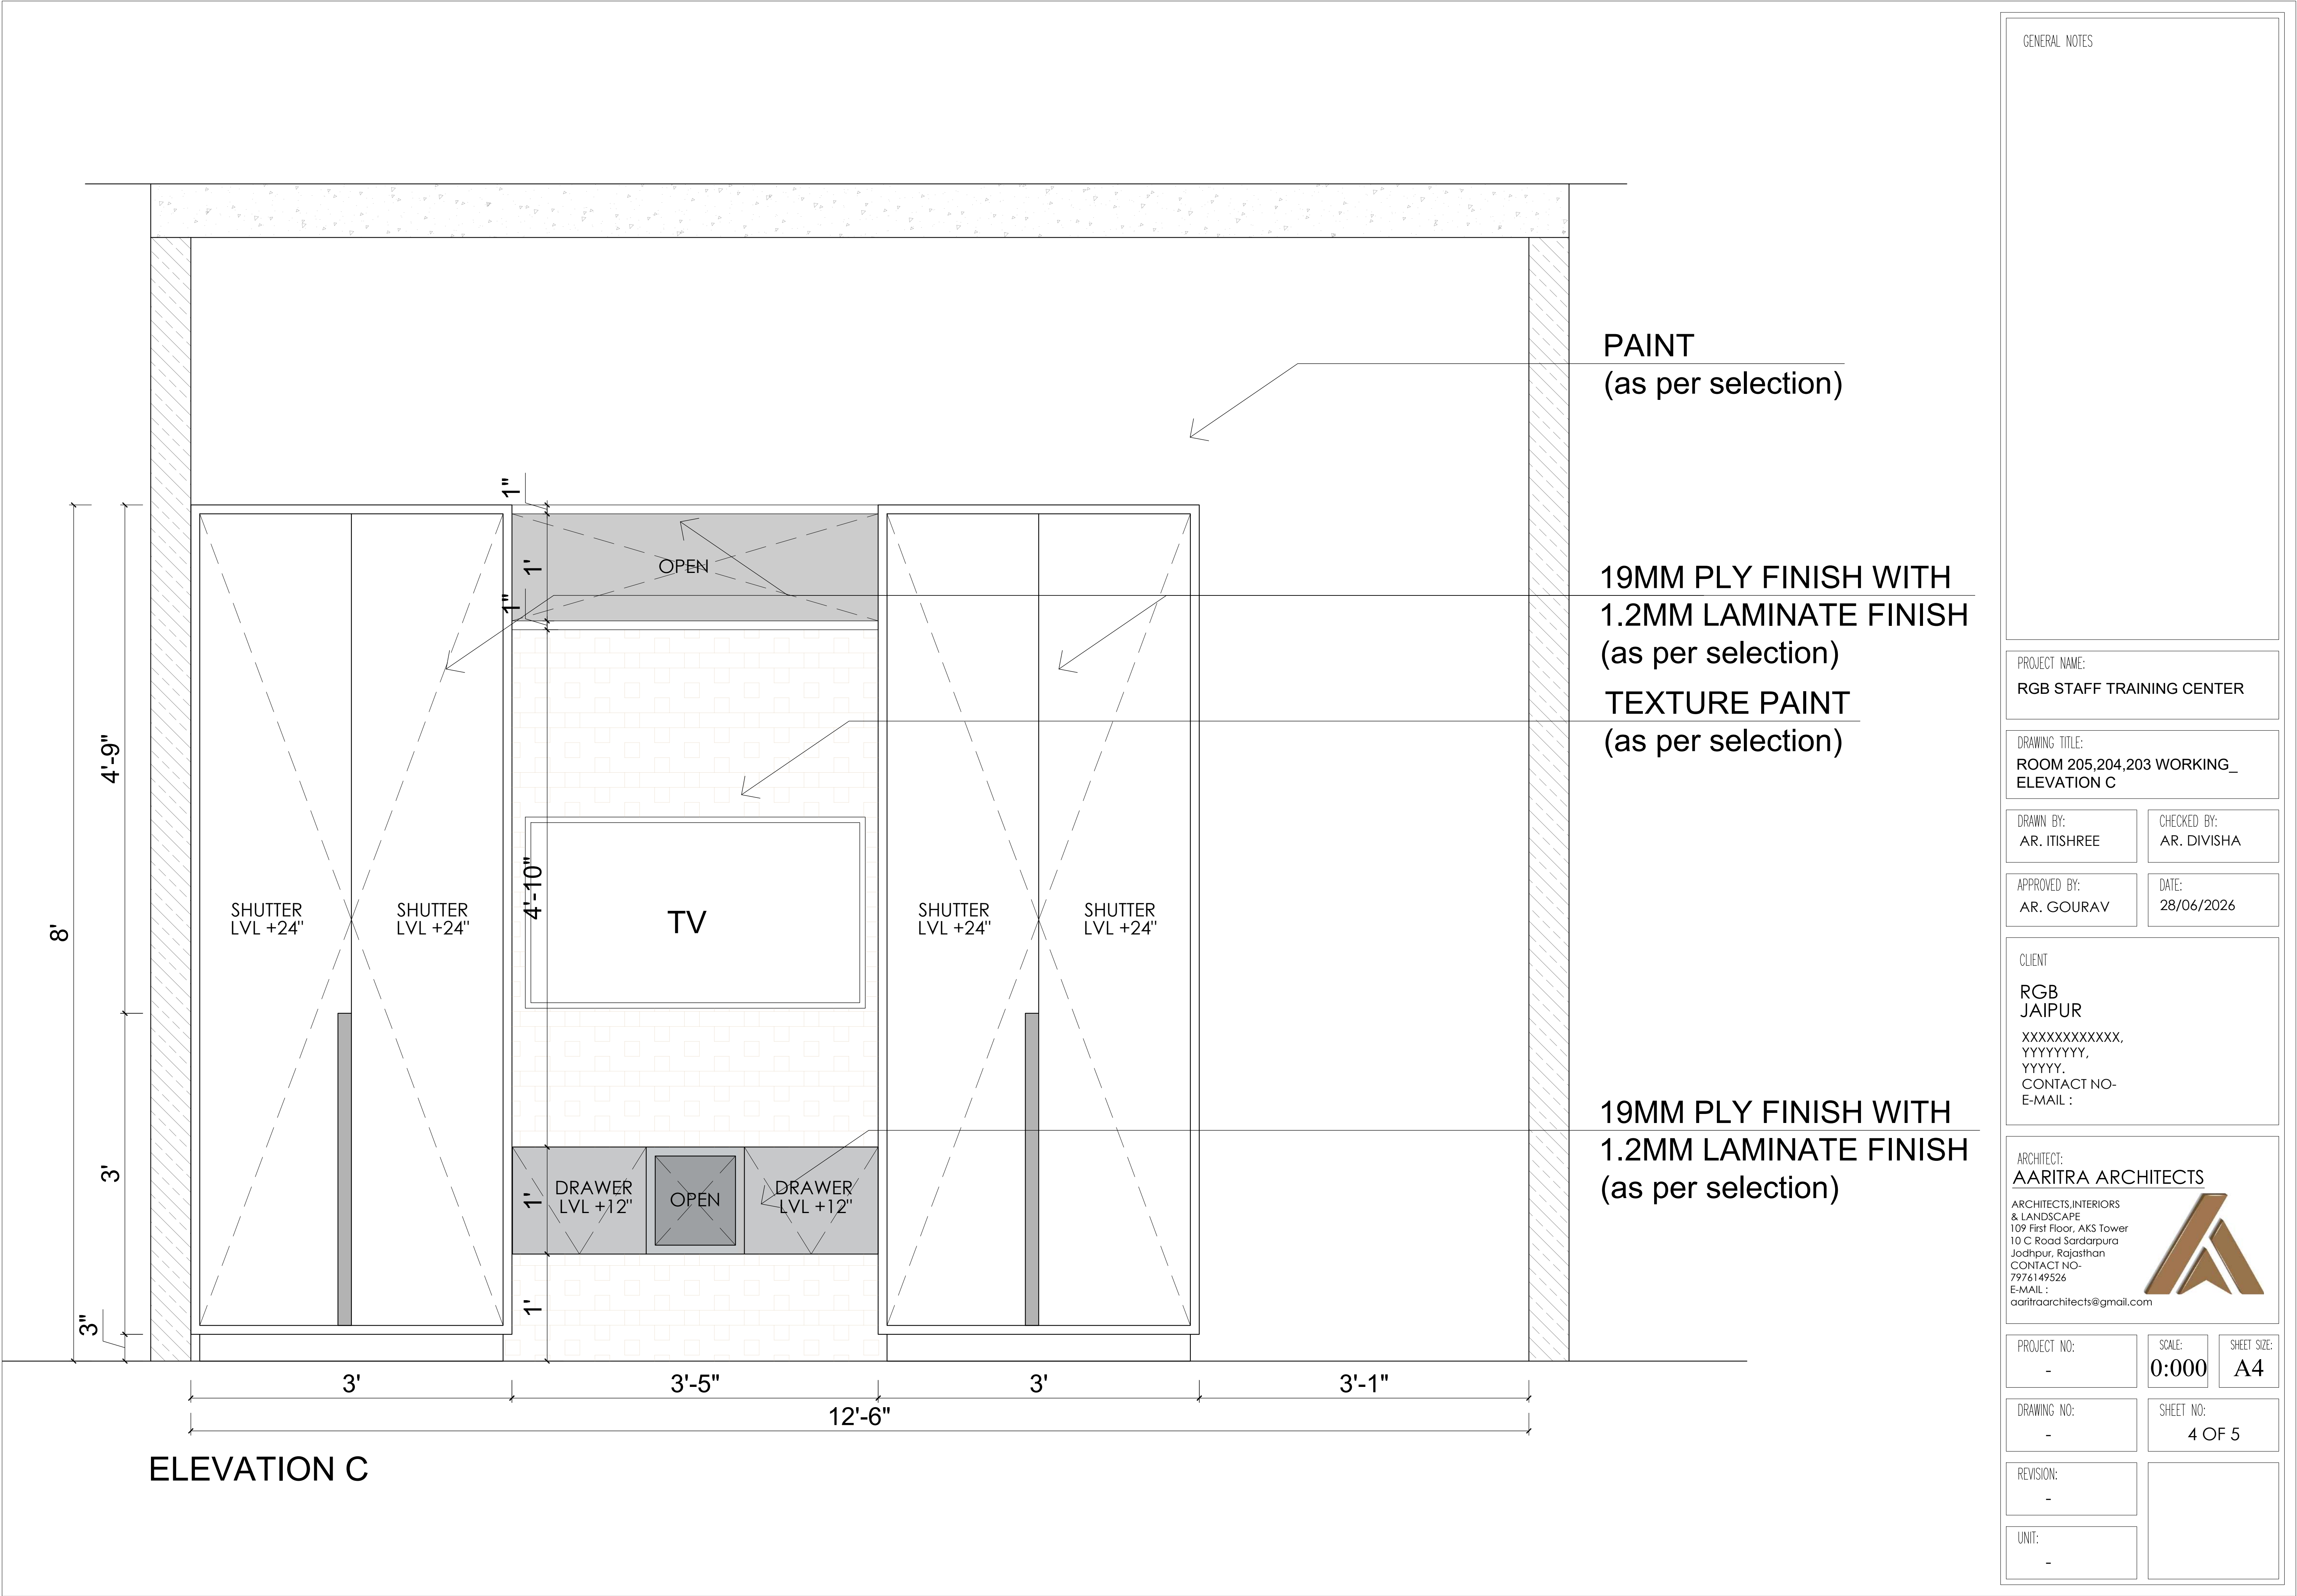

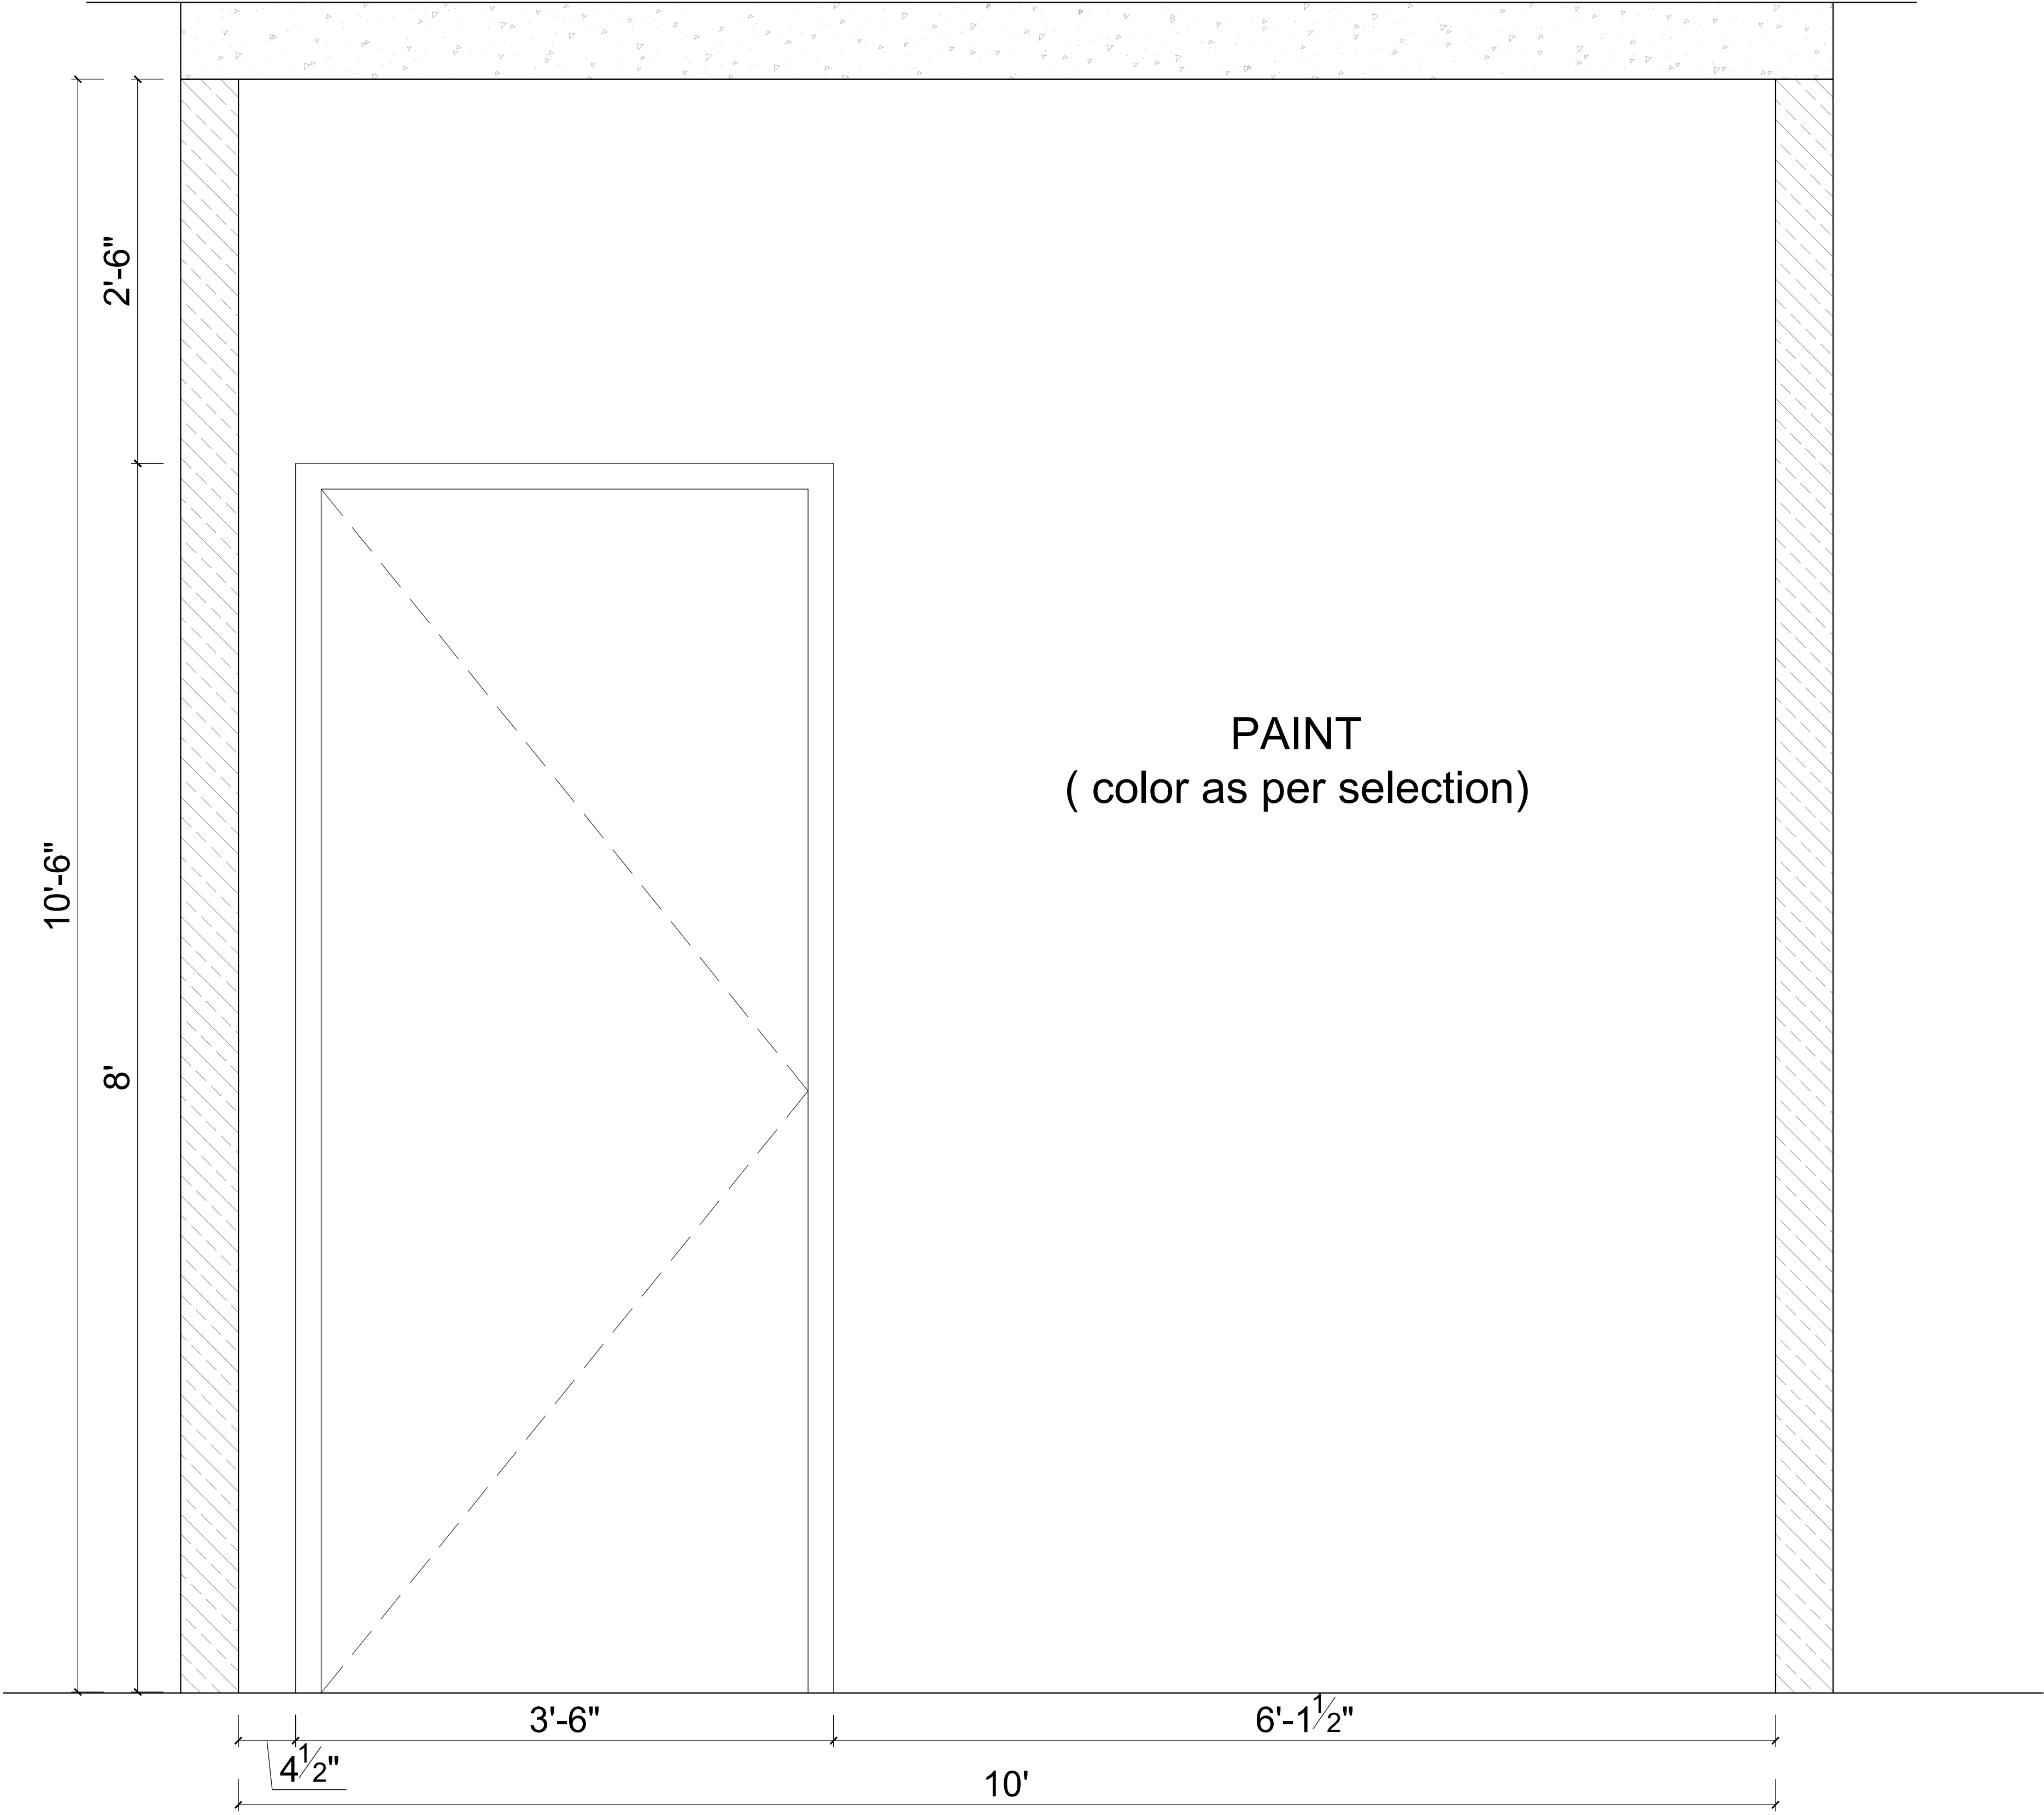

ELEVATION D

GENERAL NOTES

PROJECT NAME:
RGB STAFF TRAINING CENTER

DRAWING TITLE:
ROOM 205,204,203 WORKING_
ELEVATION D

DRAWN BY:
AR. ITISHREE

CHECKED BY:
AR. DIVISHA

APPROVED BY:
AR. GOURAV

DATE:
28/06/2026

CLIENT

RGB
JAIPUR

XXXXXXXXXXXX,
YYYYYYYY,
YYYYY.
CONTACT NO-
E-MAIL :

ARCHITECT:

AARITRA ARCHITECTS

ARCHITECTS.INTERIORS
& LANDSCAPE
109 First Floor, AKS Tower
10 C Road Sardarpura
Jodhpur, Rajasthan
CONTACT NO-
7976149526
E-MAIL :
aaritraarchitects@gmail.com



PROJECT NO:
-

SCALE:
0:000


SHEET SIZE:
A4

DRAWING NO:
-

SHEET NO:
5 OF 5

REVISION:
-

UNIT:
-

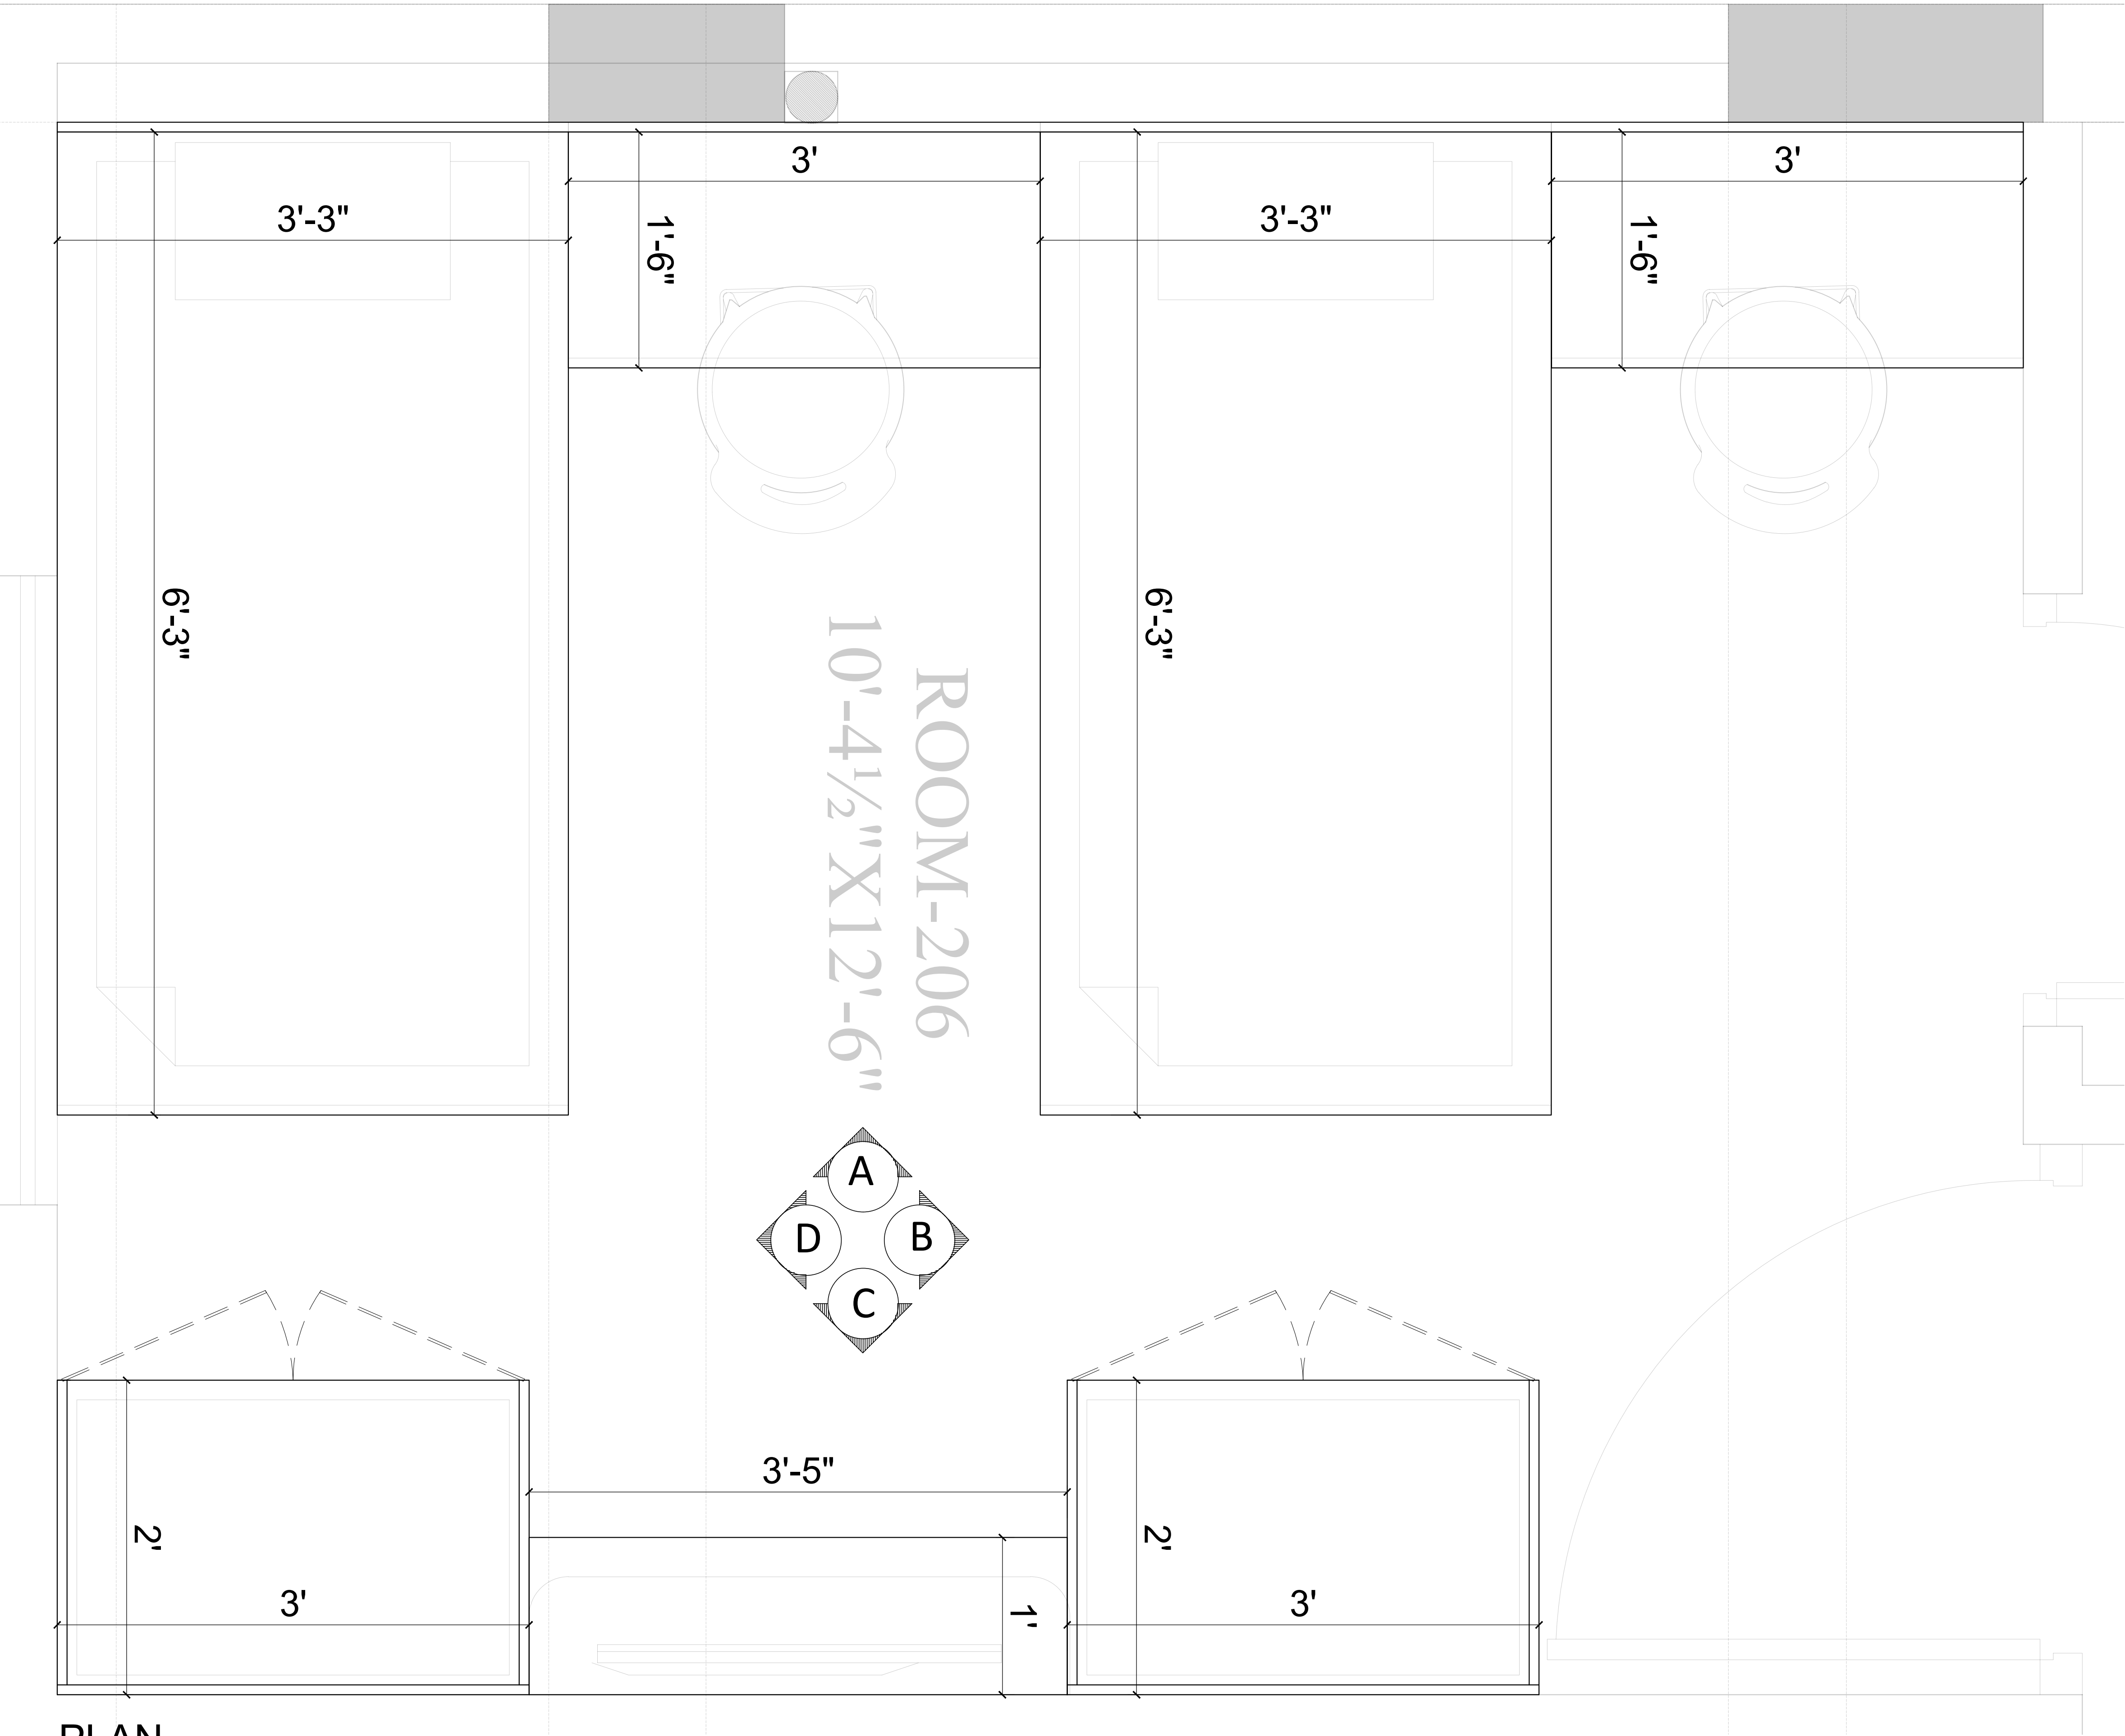

PLAN

GENERAL NOTES

PROJECT NAME:
RGB STAFF TRAINING CENTER

DRAWING TITLE:
ROOM 206 WORKING_
PLAN

DRAWN BY:
AR. ITISHREE

CHECKED BY:
AR. DIVISHA

APPROVED BY:
AR. GOURAV

DATE:
28/06/2026

CLIENT

RGB
JAIPUR

XXXXXXXXXXXX,
YYYYYYYY,
YYYYY.
CONTACT NO-
E-MAIL :

ARCHITECT:

AARITRA ARCHITECTS

ARCHITECTS.INTERIORS
& LANDSCAPE
109 First Floor, AKS Tower
10 C Road Sardarpura
Jodhpur, Rajasthan
CONTACT NO-
7976149526
E-MAIL :
aaritraarchitects@gmail.com



PROJECT NO:
-

SCALE:
0:000


SHEET SIZE:
A4

DRAWING NO:
-

SHEET NO:
1 OF 5

REVISION:
-

UNIT:
-

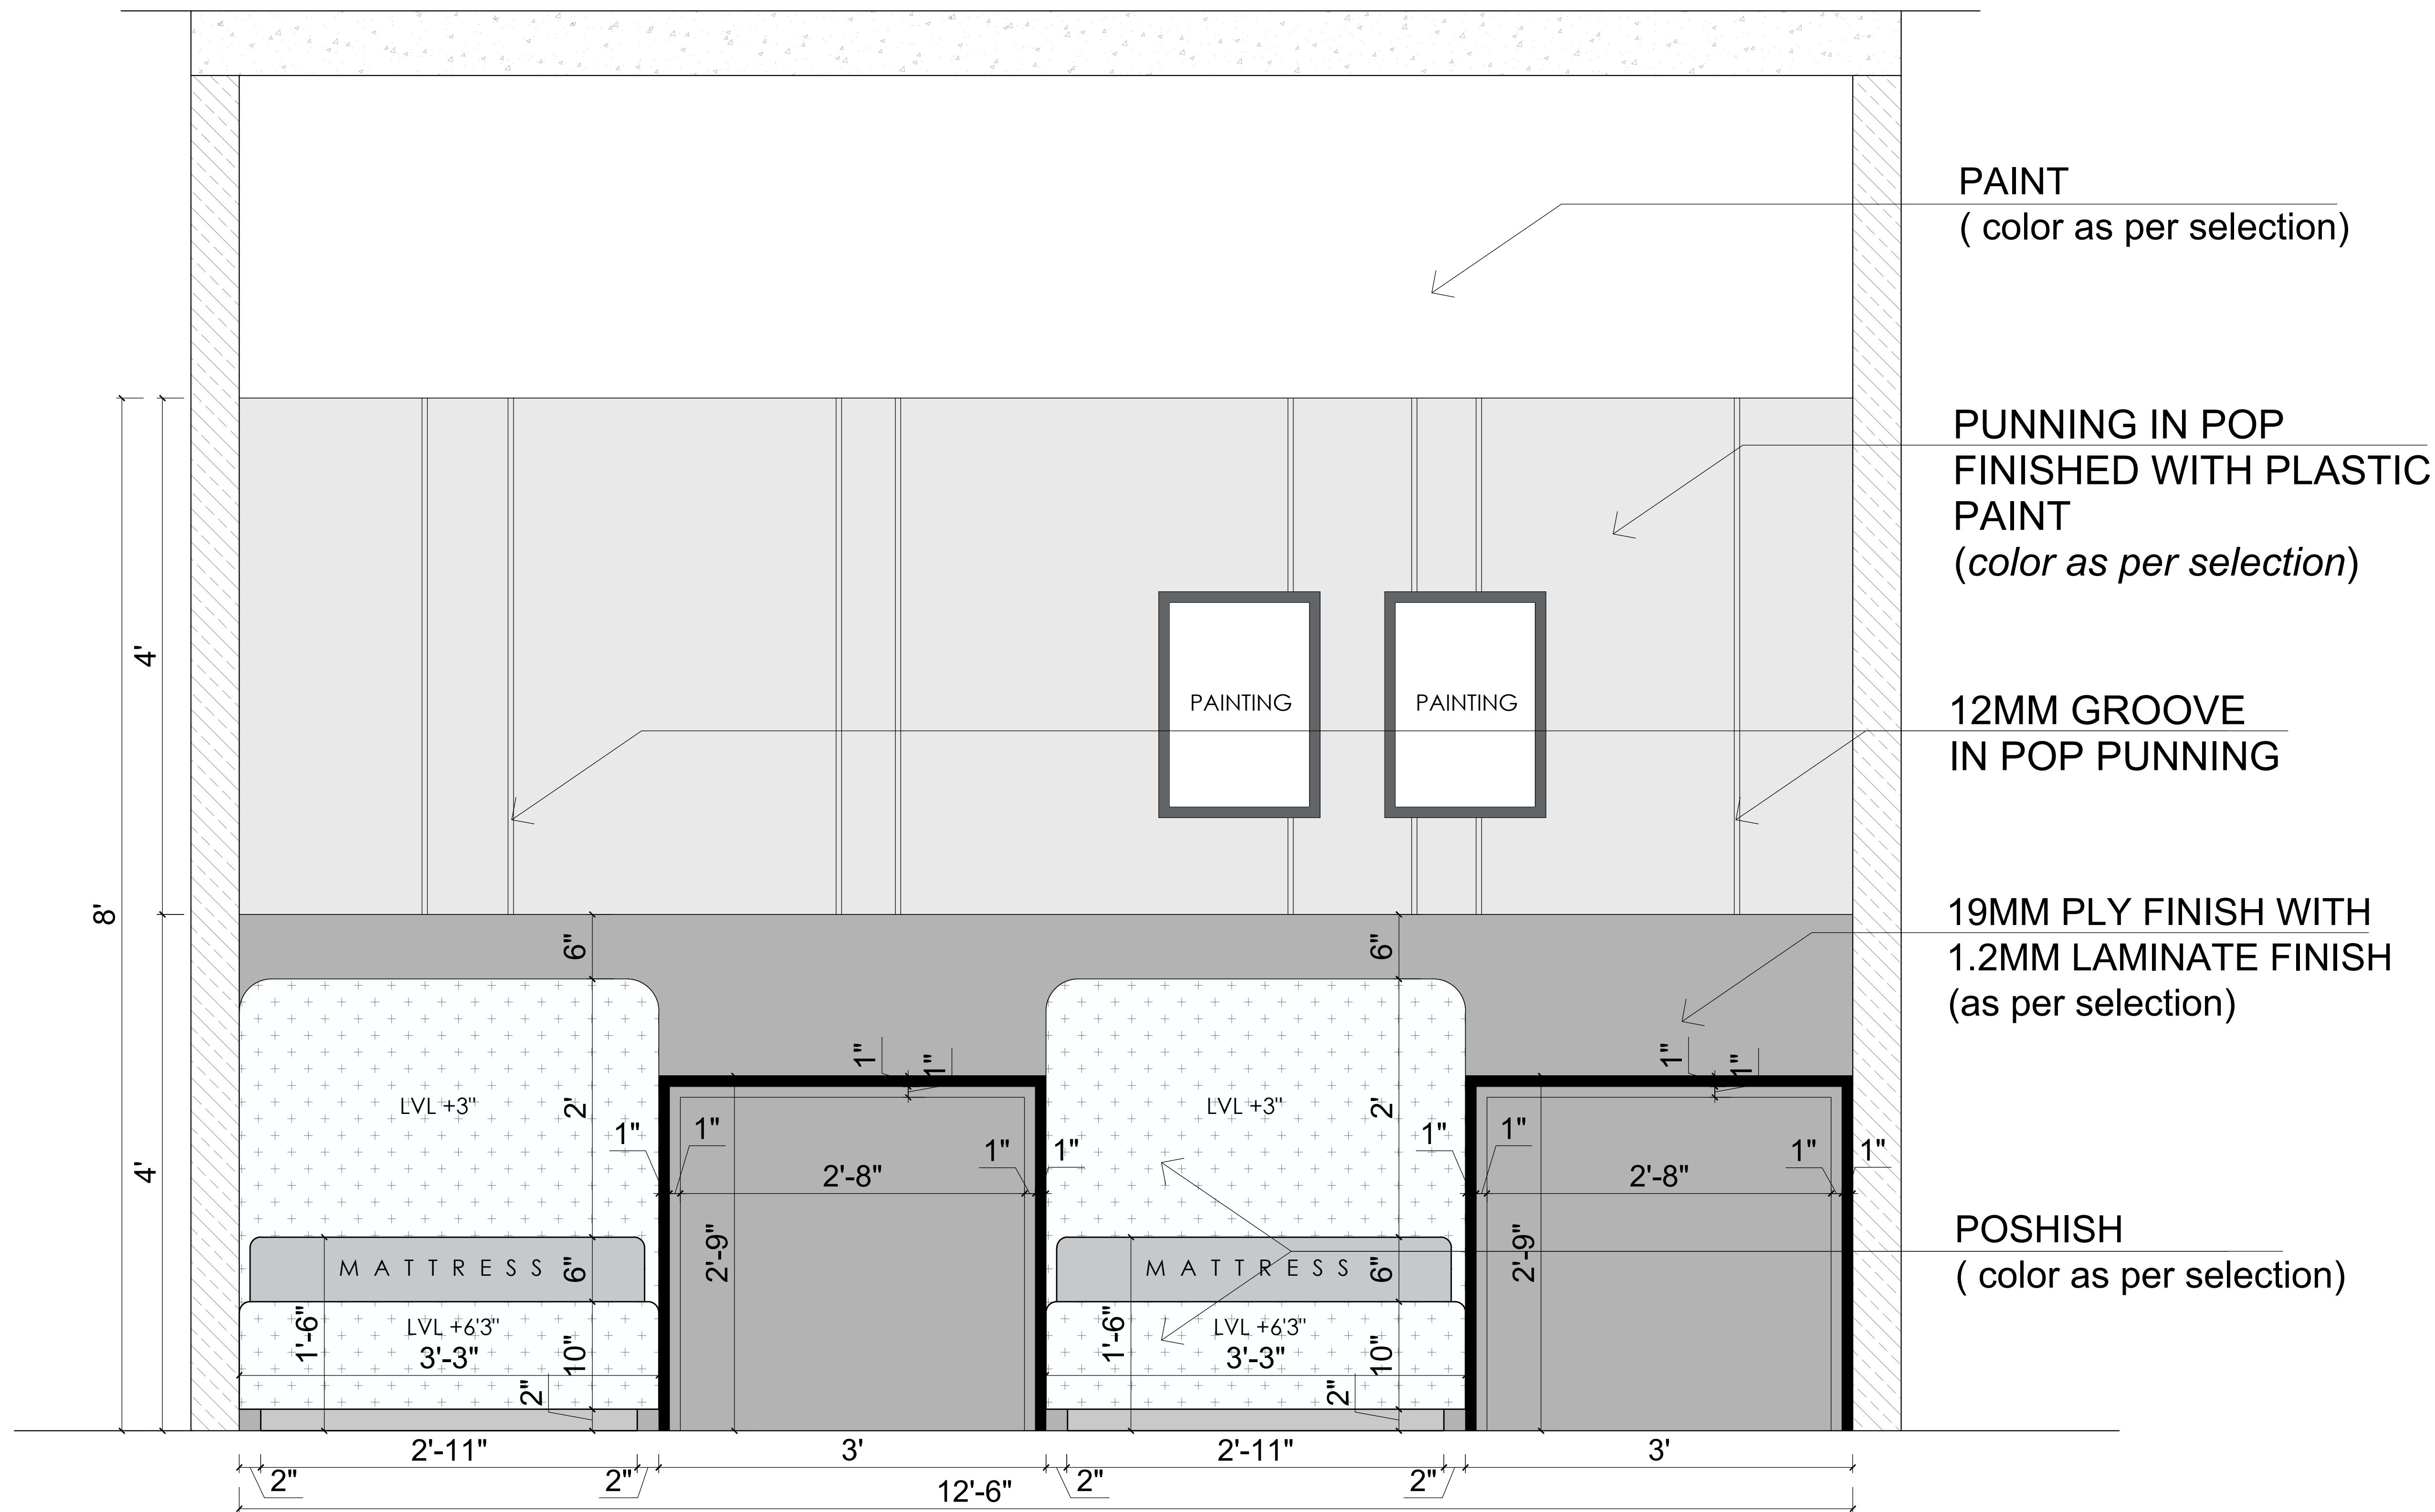

ELEVATION A

GENERAL NOTES

PROJECT NAME:
RGB STAFF TRAINING CENTER

DRAWING TITLE:
ROOM 206 WORKING_
ELEVATION A

DRAWN BY:
AR. ITISHREE

CHECKED BY:
AR. DIVISHA

APPROVED BY:
AR. GOURAV

DATE:
28/06/2026

CLIENT

RGB
JAIPUR
XXXXXXXXXXXX,
YYYYYYYY,
YYYYY.
CONTACT NO-
E-MAIL :

ARCHITECT:
AARITRA ARCHITECTS

ARCHITECTS,INTERIORS
& LANDSCAPE
109 First Floor, AKS Tower
10 C Road Sardarpura
Jodhpur, Rajasthan
CONTACT NO-
7976149526
E-MAIL :
aaritraarchitects@gmail.com



PROJECT NO:
-

SCALE:
0:000


SHEET SIZE:
A4

DRAWING NO:
-

SHEET NO:
2 OF 5

REVISION:
-

UNIT:
-

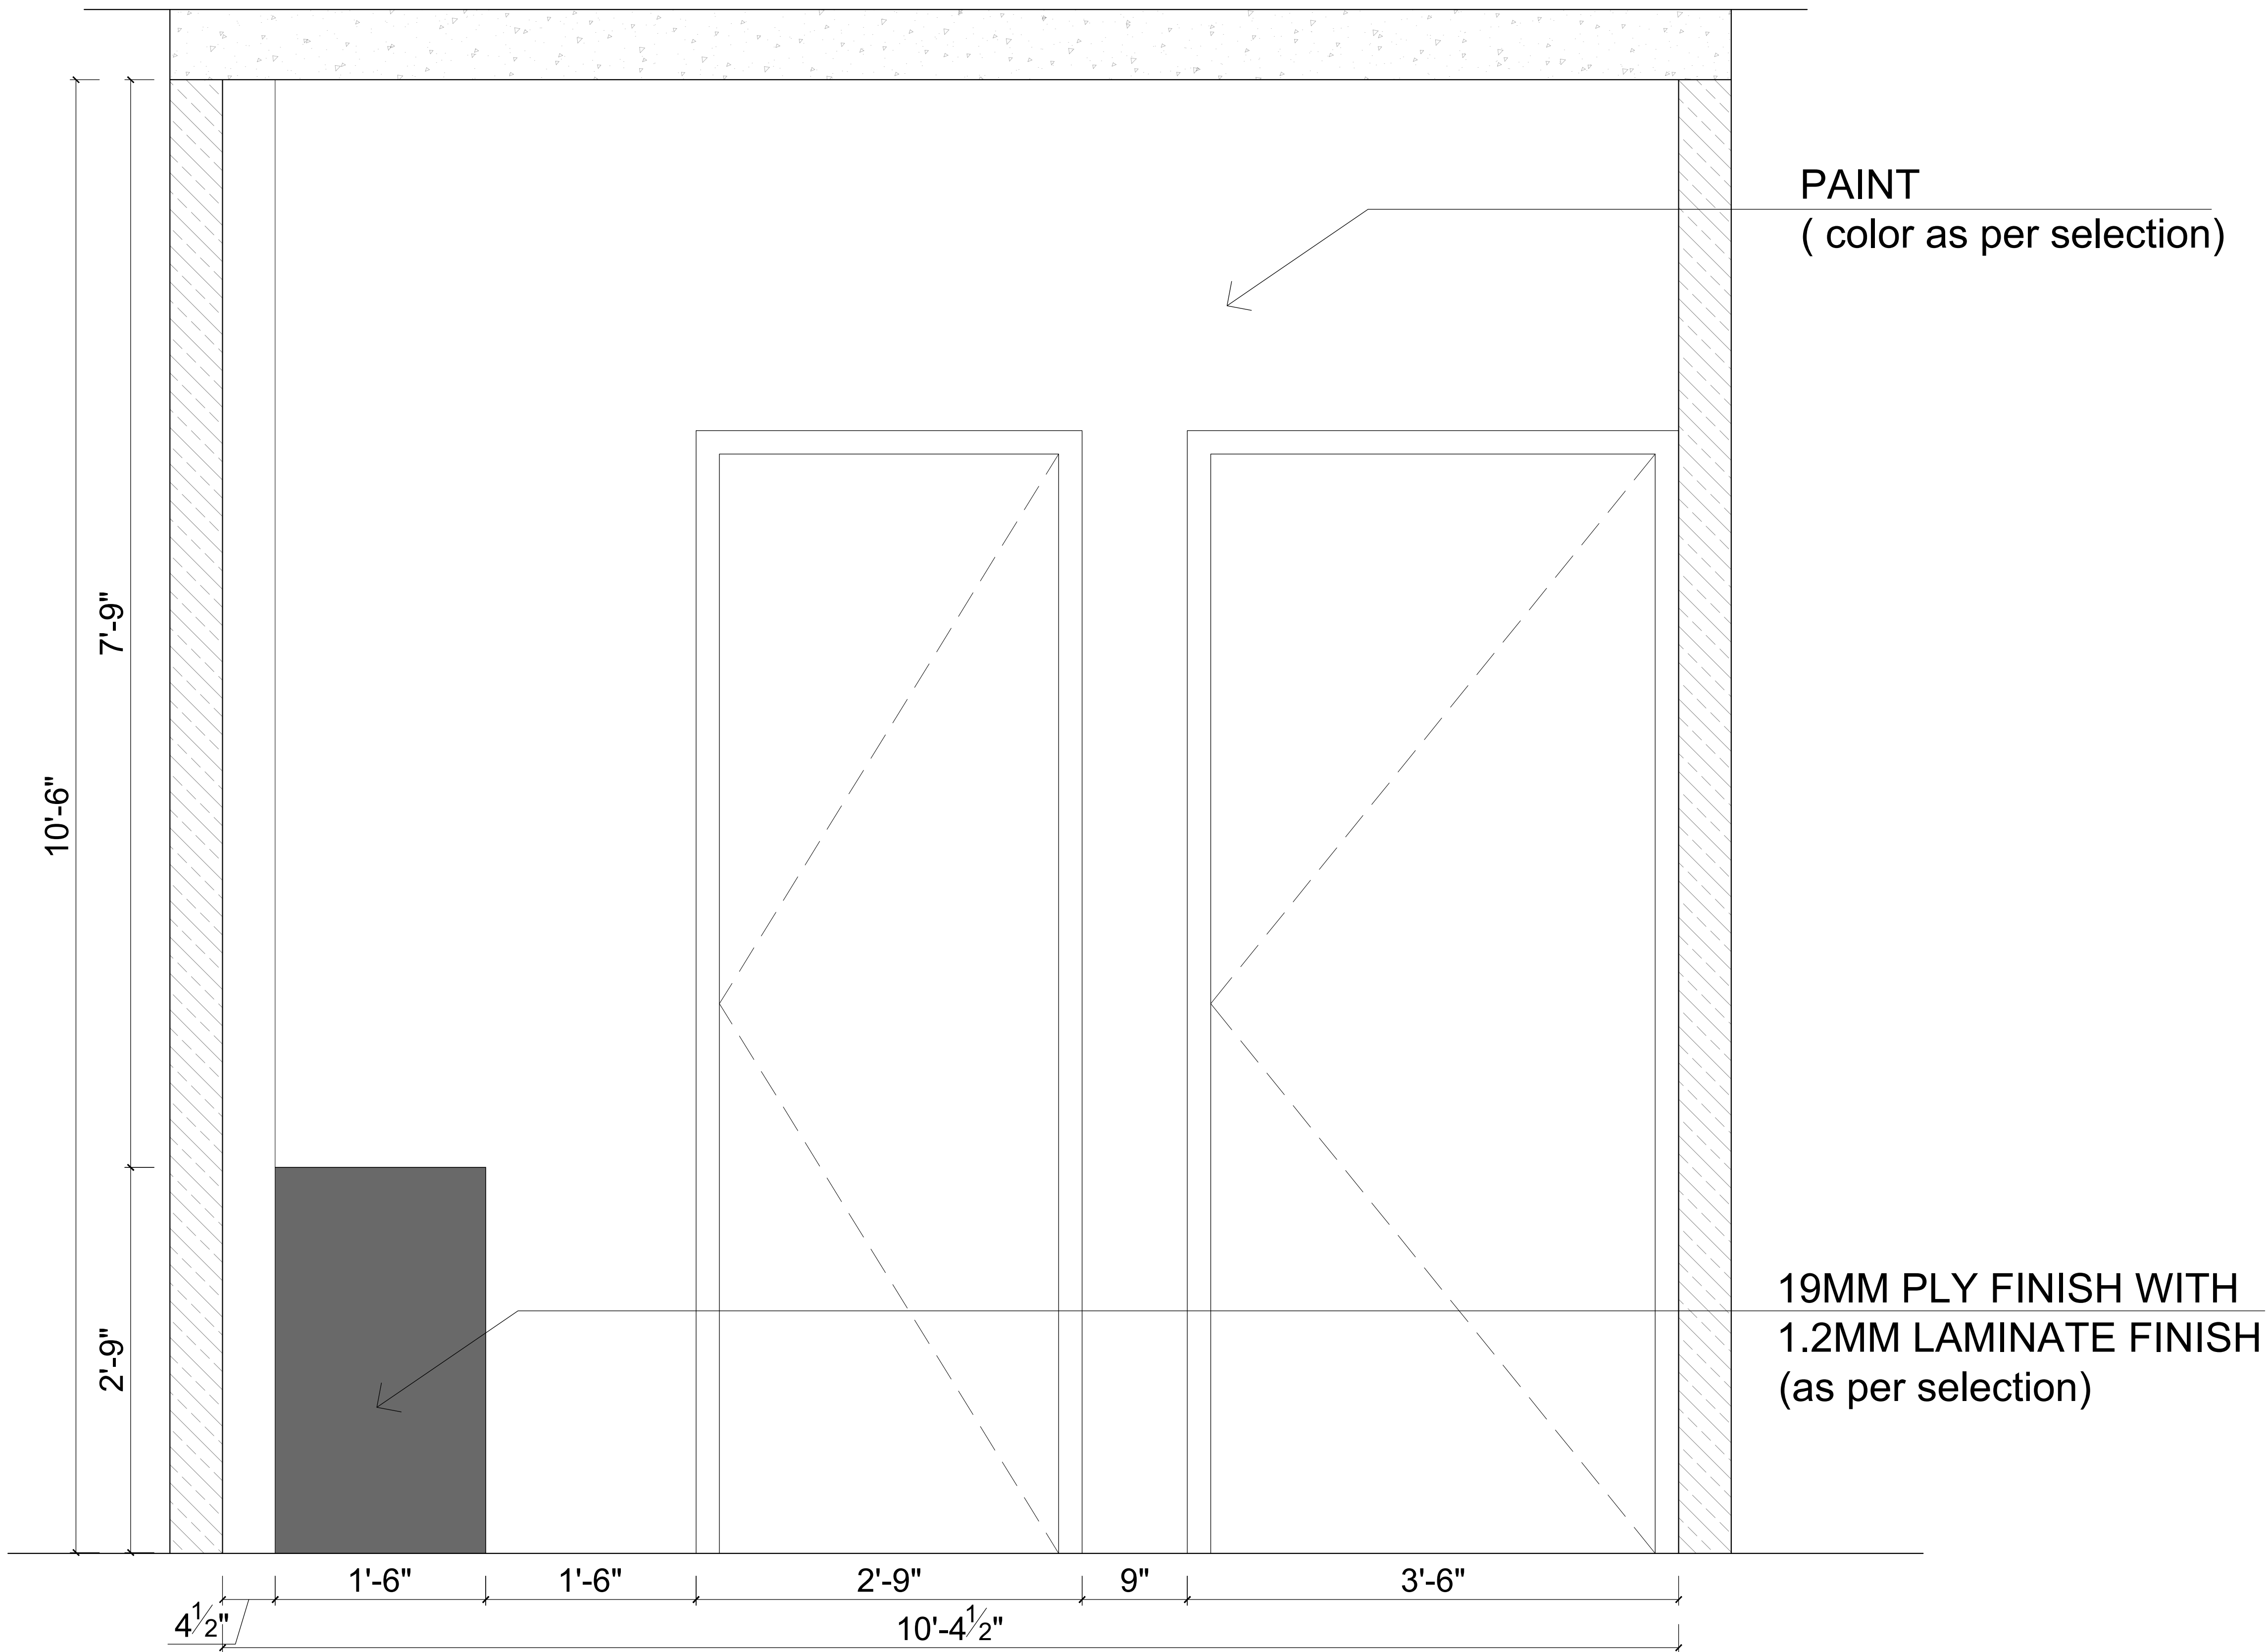

ELEVATION B

GENERAL NOTES

PROJECT NAME:
RGB STAFF TRAINING CENTER

DRAWING TITLE:
ROOM 206 WORKING_
ELEVATION B

DRAWN BY:
AR. ITISHREE

CHECKED BY:
AR. DIVISHA

APPROVED BY:
AR. GOURAV

DATE:
28/06/2026

CLIENT

RGB
JAIPUR
XXXXXXXXXXXX,
YYYYYYYY,
YYYYY.
CONTACT NO-
E-MAIL :

ARCHITECT:
AARITRA ARCHITECTS

ARCHITECTS.INTERIORS
& LANDSCAPE
109 First Floor, AKS Tower
10 C Road Sardarpura
Jodhpur, Rajasthan
CONTACT NO-
7976149526
E-MAIL :
aaritraarchitects@gmail.com



PROJECT NO:
-

SCALE:
0:000


SHEET SIZE:
A4

DRAWING NO:
-

SHEET NO:
3 OF 5

REVISION:
-

UNIT:
-

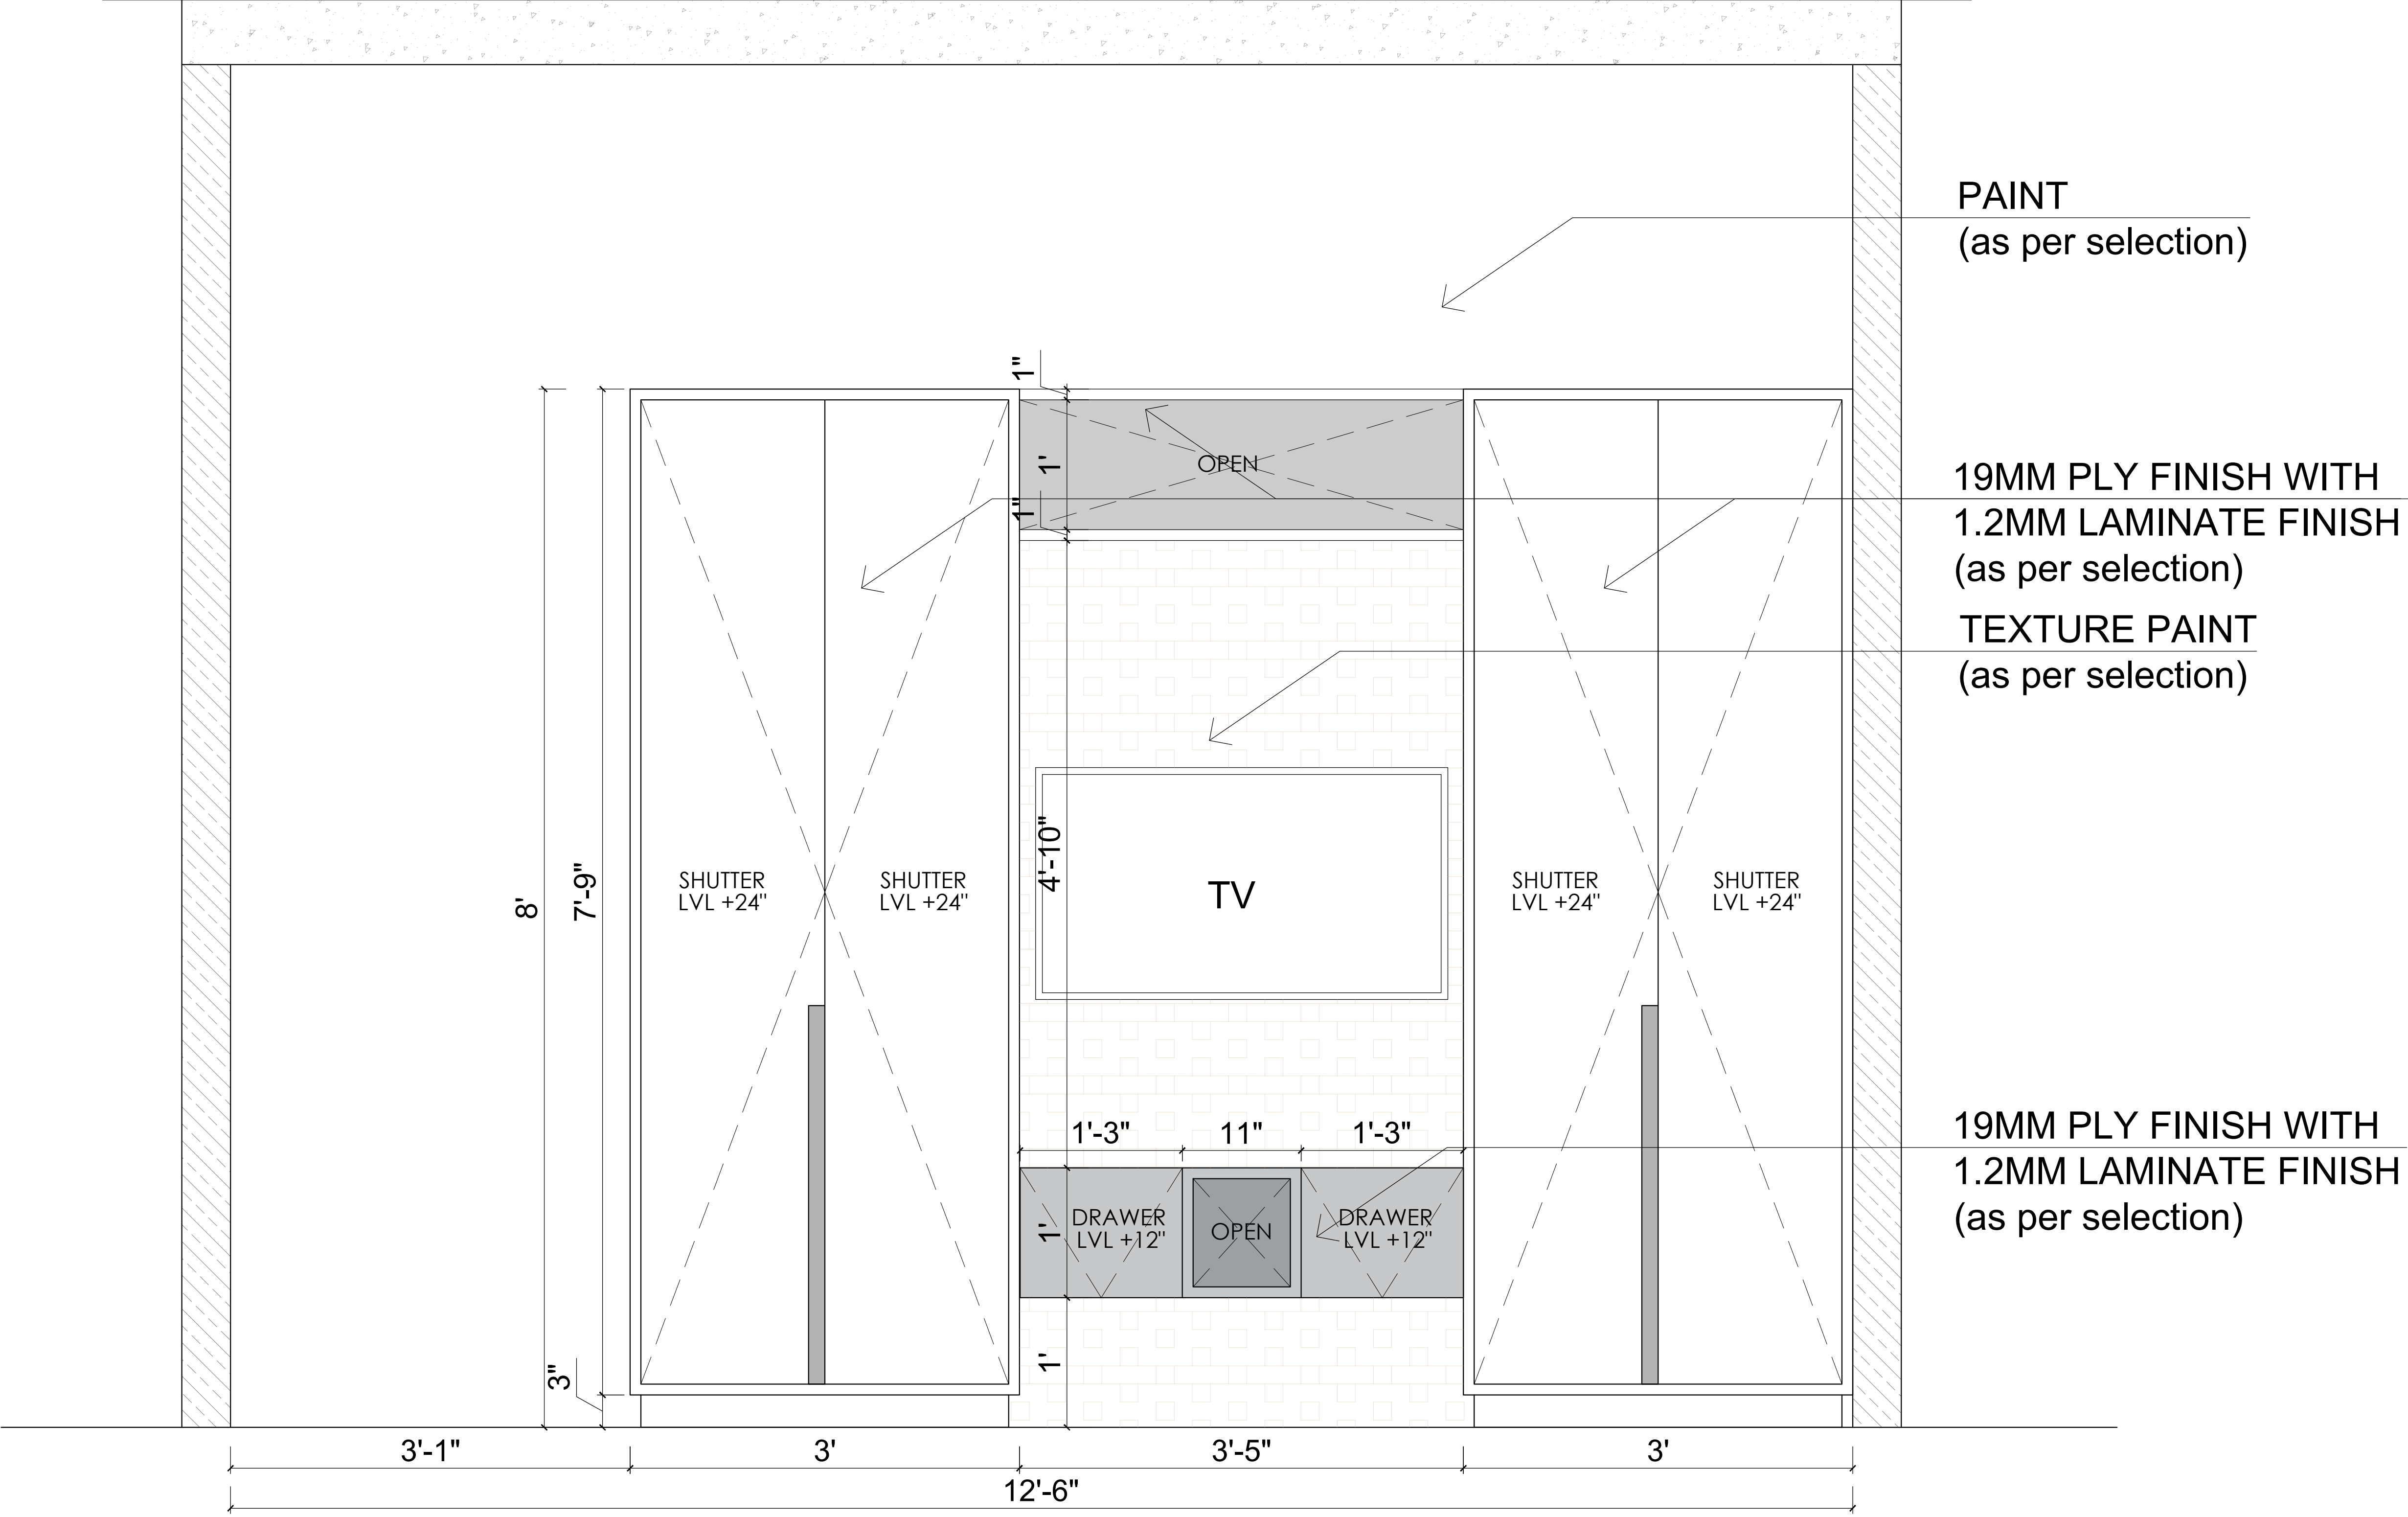

ELEVATION C

GENERAL NOTES

PROJECT NAME:
RGB STAFF TRAINING CENTER

DRAWING TITLE:
ROOM 206 WORKING_
ELEVATION C

DRAWN BY:
AR. ITISHREE

CHECKED BY:
AR. DIVISHA

APPROVED BY:
AR. GOURAV

DATE:
28/06/2026

CLIENT

RGB
JAIPUR

XXXXXXXXXXXX,
YYYYYYYY,
YYYYY.
CONTACT NO-
E-MAIL :

ARCHITECT:
AARITRA ARCHITECTS

ARCHITECTS,INTERIORS
& LANDSCAPE
109 First Floor, AKS Tower
10 C Road Sardarpura
Jodhpur, Rajasthan
CONTACT NO-
7976149526
E-MAIL :
aaritraarchitects@gmail.com



PROJECT NO:
-

SCALE:
0:000


SHEET SIZE:
A4

DRAWING NO:
-

SHEET NO:
4 OF 5

REVISION:
-

UNIT:
-

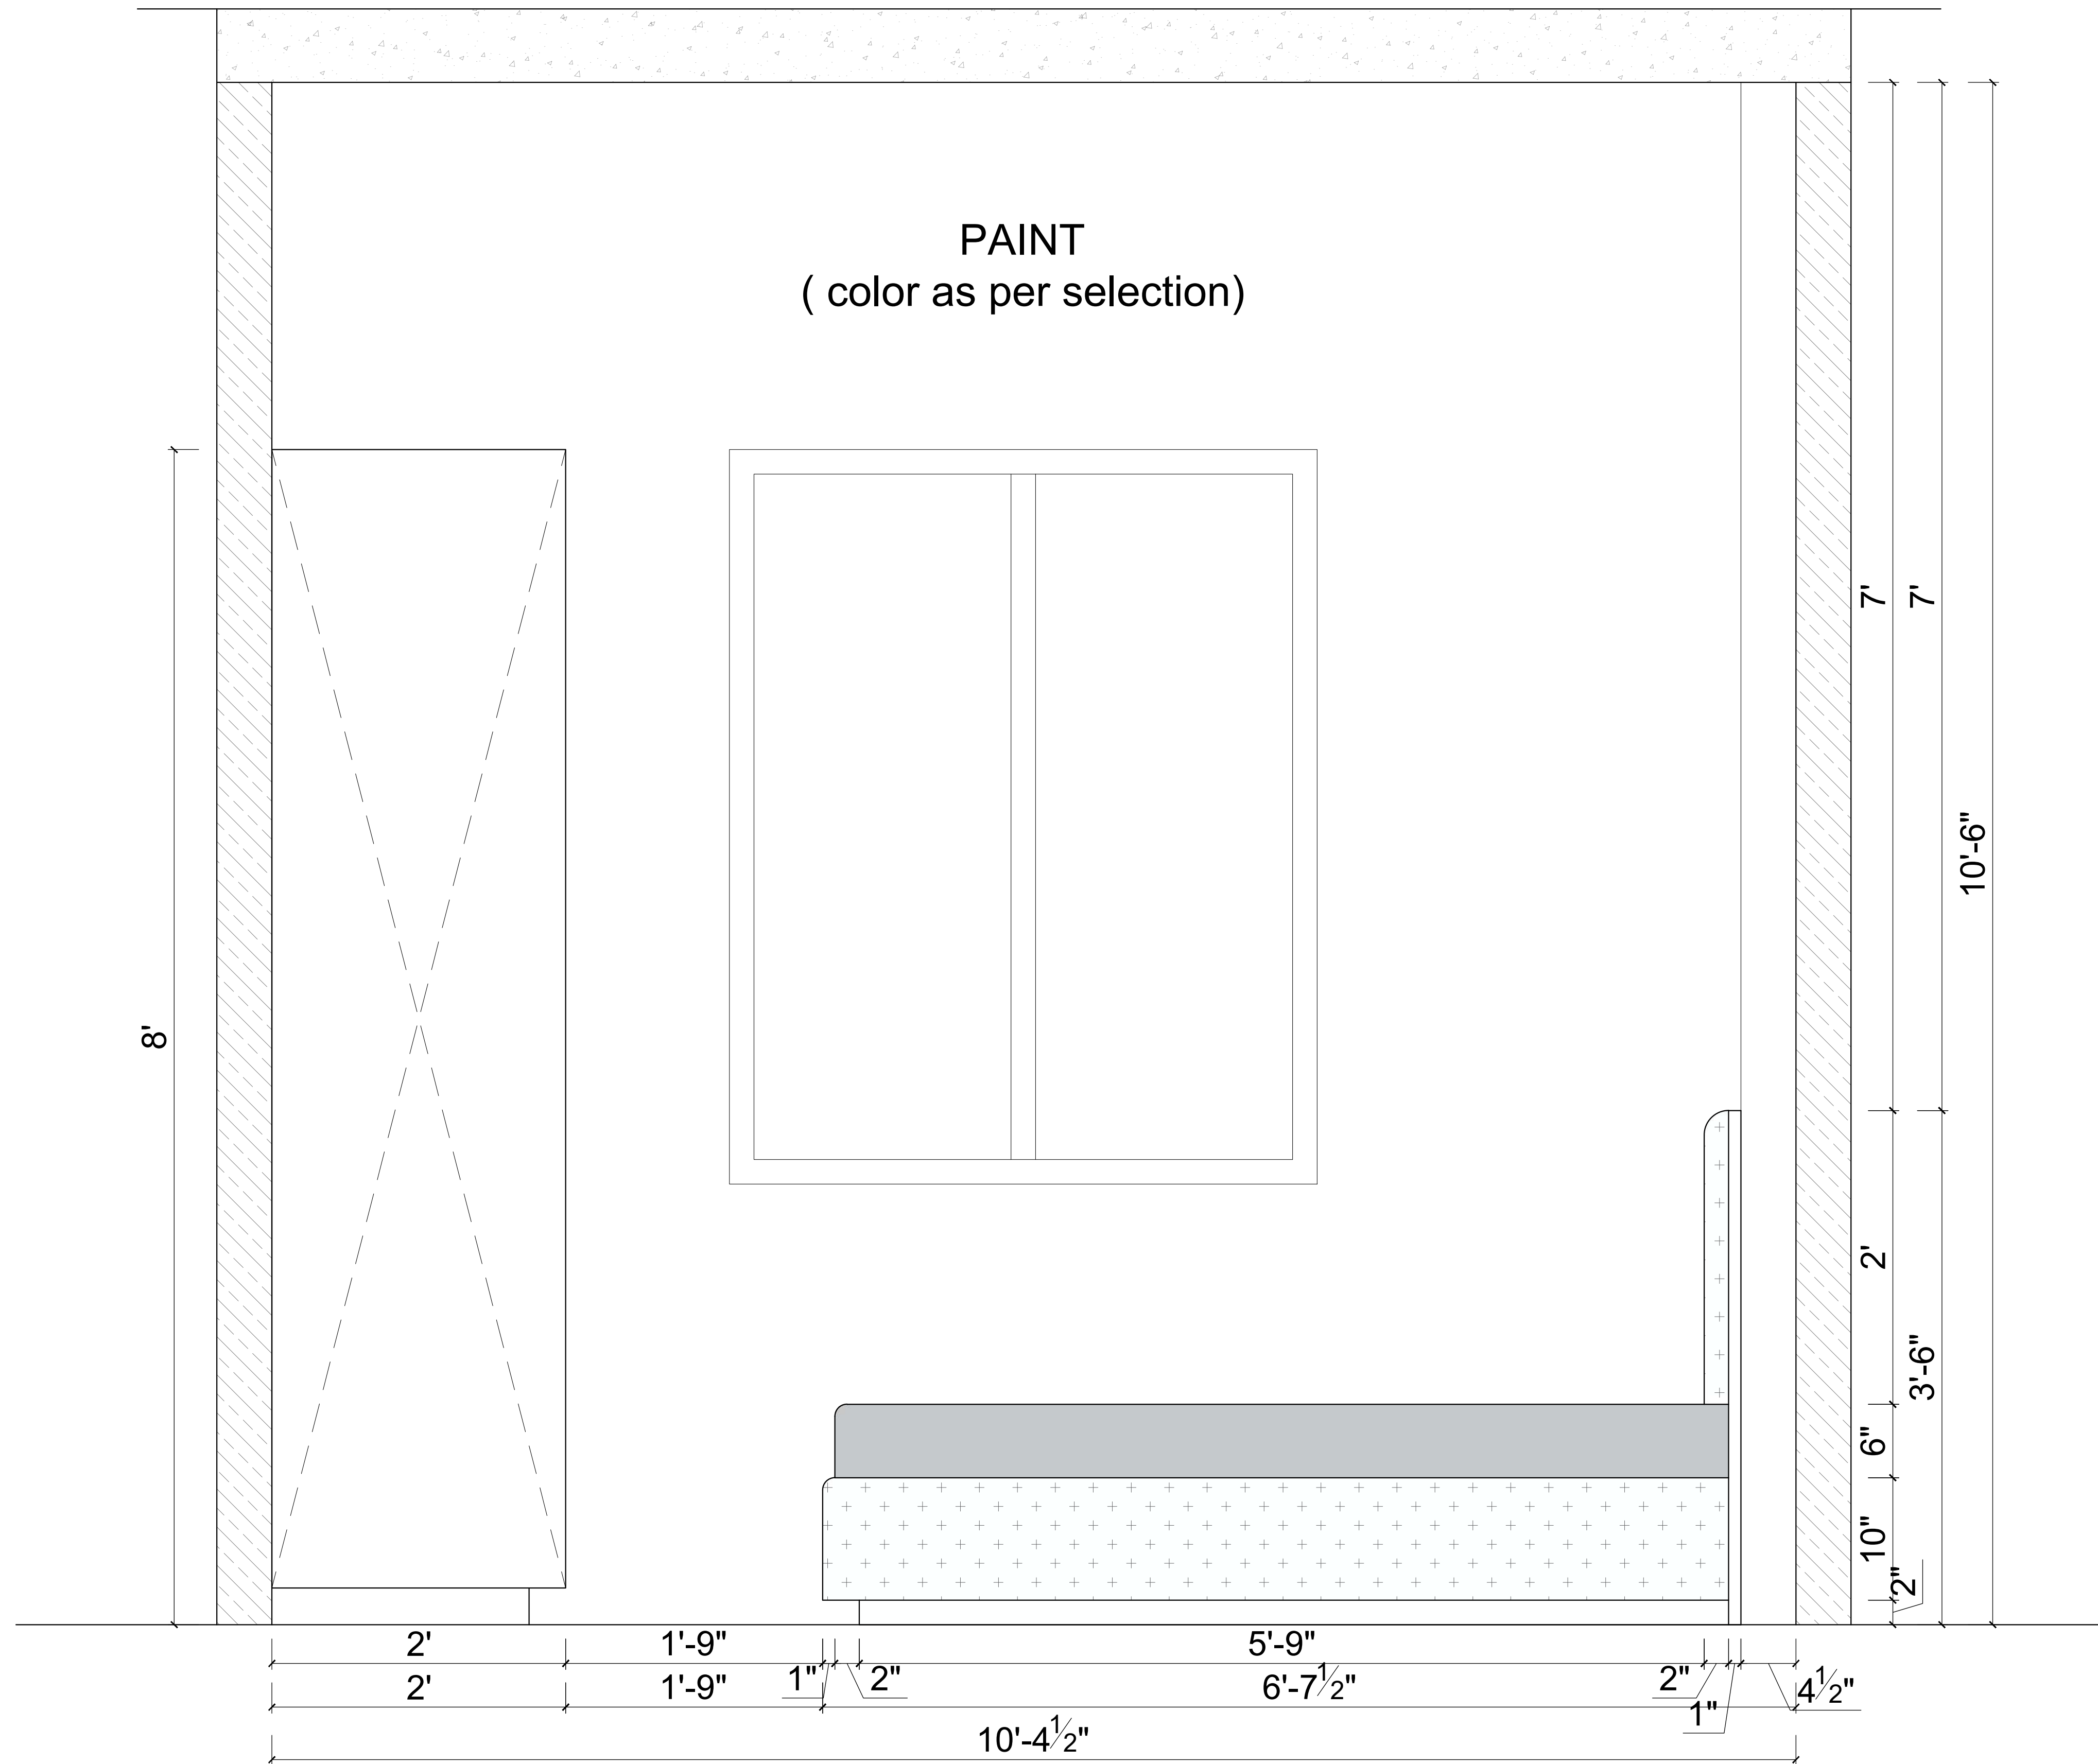

ELEVATION D

GENERAL NOTES

PROJECT NAME:
RGB STAFF TRAINING CENTER

DRAWING TITLE:
ROOM 206 WORKING_
ELEVATION D

DRAWN BY:
AR. ITISHREE

CHECKED BY:
AR. DIVISHA

APPROVED BY:
AR. GOURAV

DATE:
28/06/2026

CLIENT

RGB
JAIPUR

XXXXXXXXXXXX,
YYYYYYYY,
YYYYY.
CONTACT NO-
E-MAIL :

ARCHITECT:
AARITRA ARCHITECTS

ARCHITECTS.INTERIORS
& LANDSCAPE
109 First Floor, AKS Tower
10 C Road Sardarpura
Jodhpur, Rajasthan
CONTACT NO-
7976149526
E-MAIL :
aaritraarchitects@gmail.com



PROJECT NO:
-

SCALE:
0:000


SHEET SIZE:
A4

DRAWING NO:
-

SHEET NO:
5 OF 5

REVISION:
-

UNIT:
-

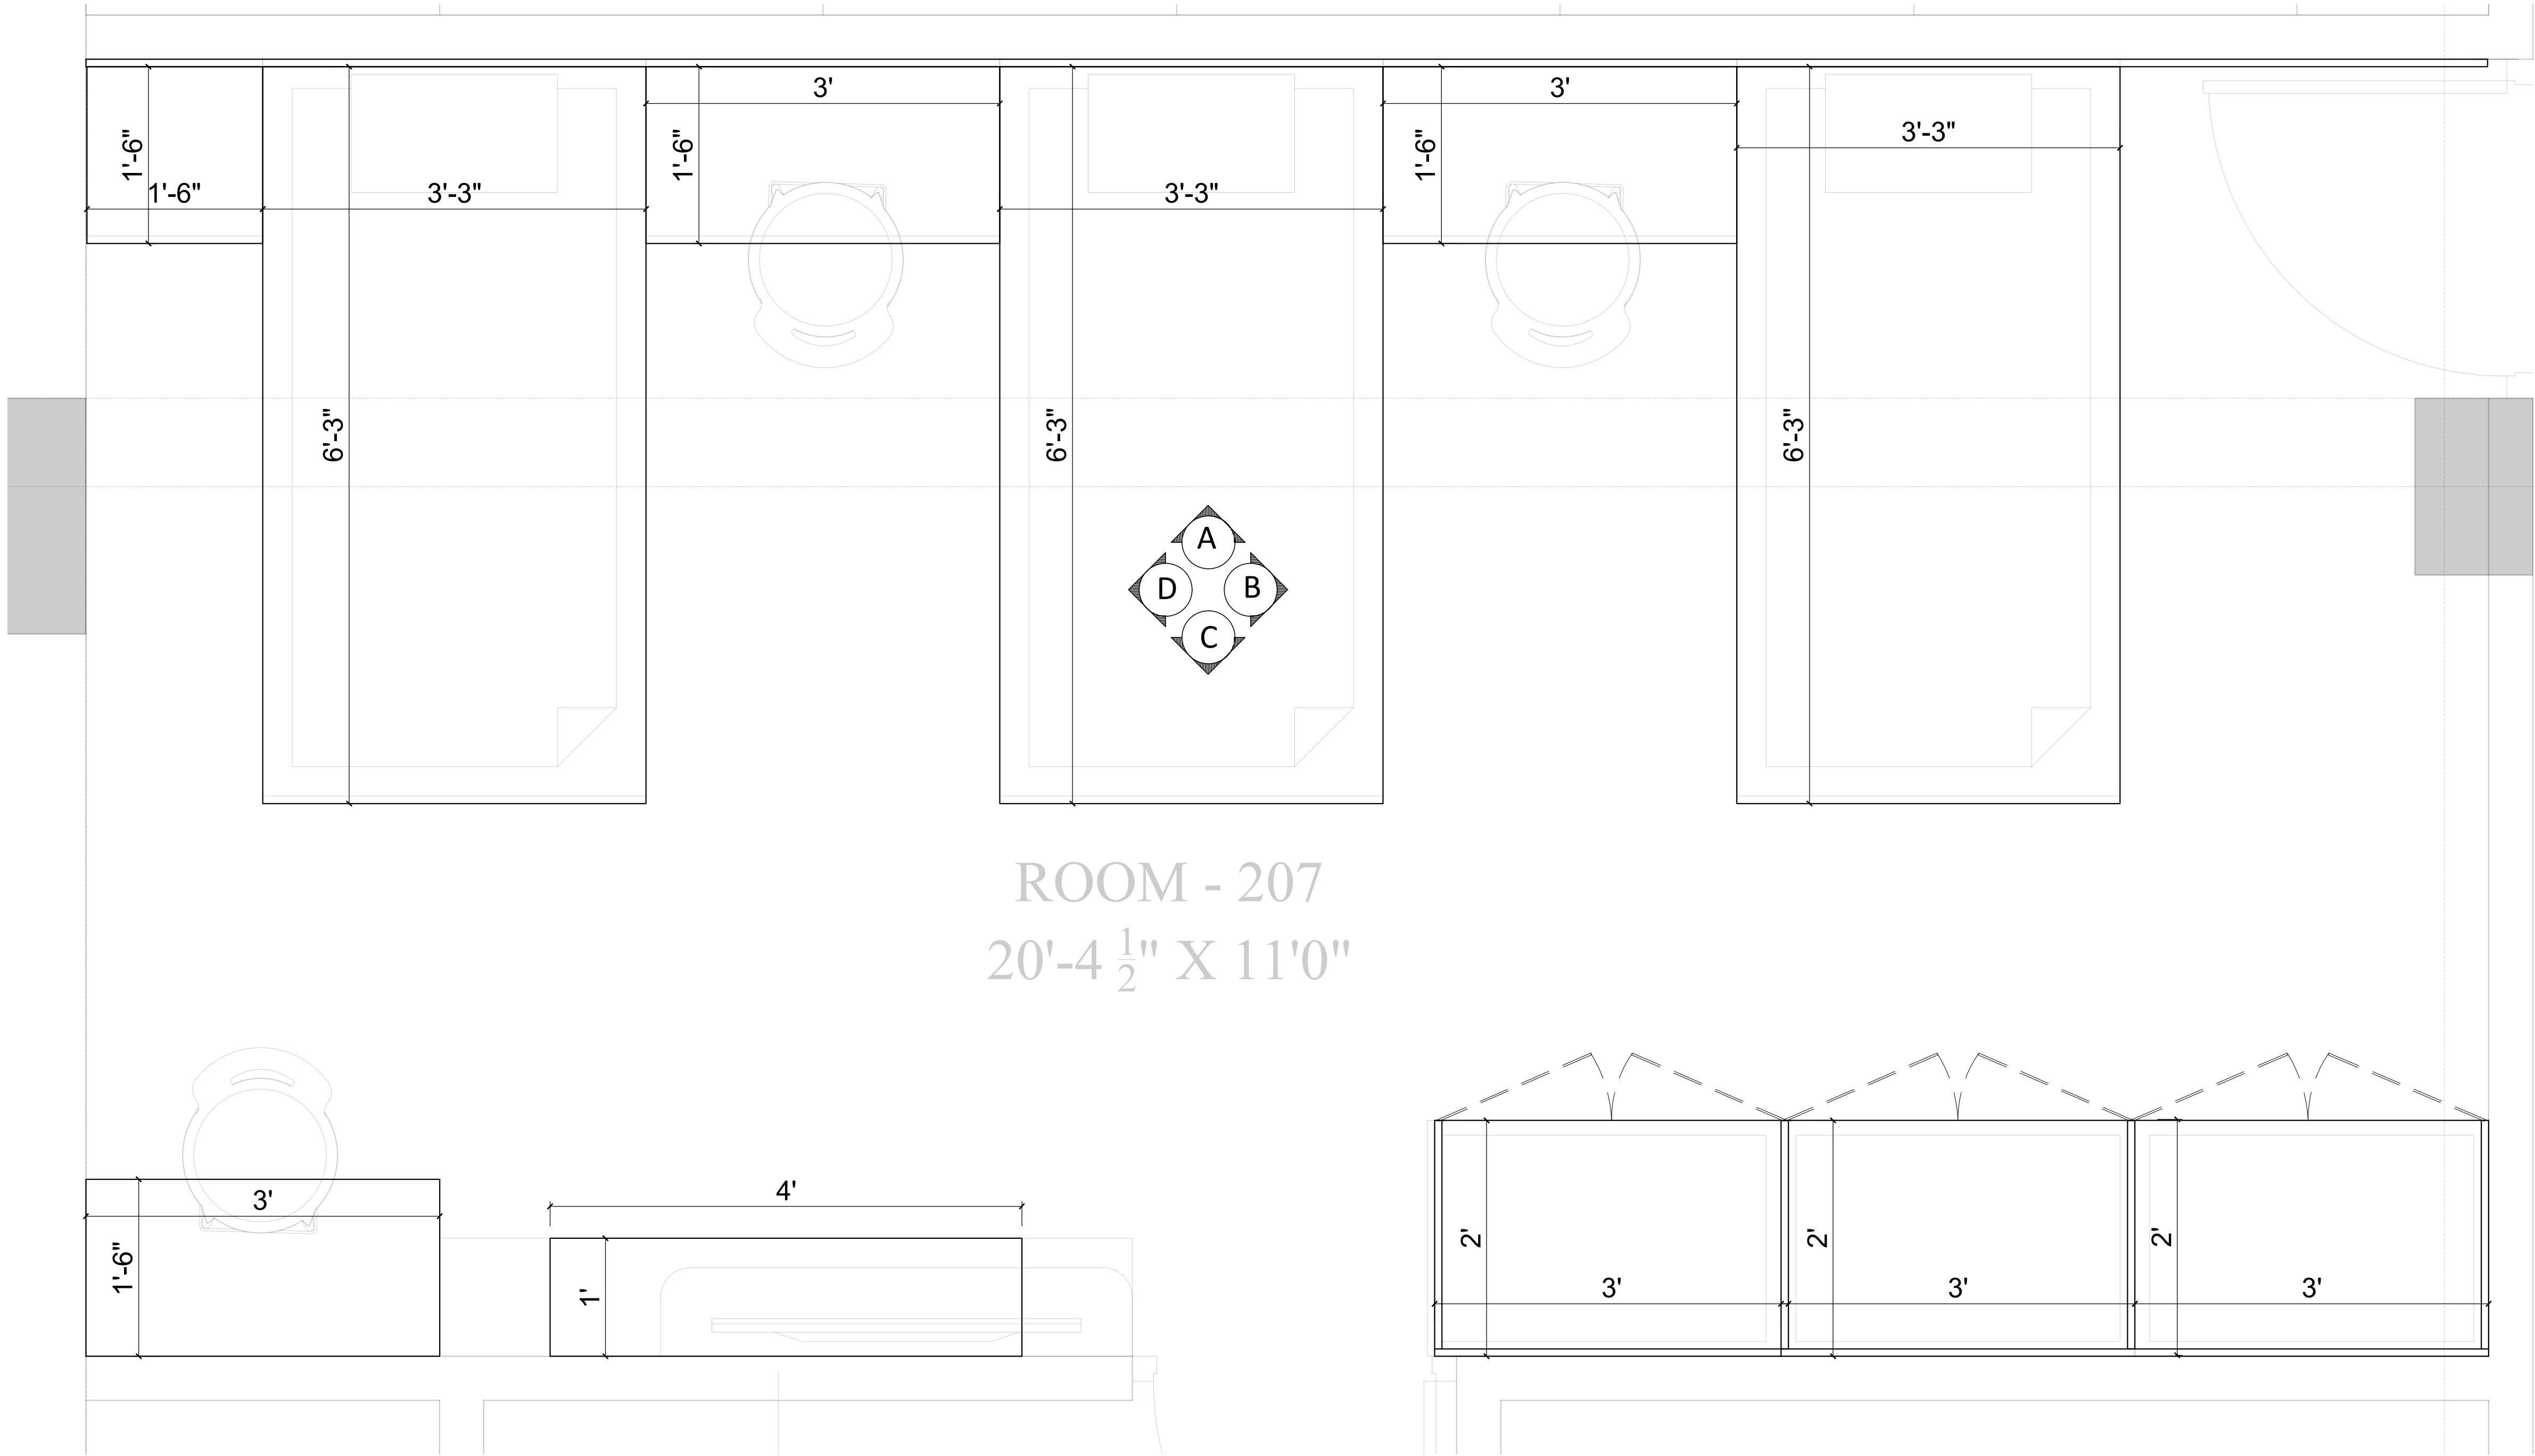

GENERAL NOTES

PROJECT NAME:
RGB STAFF TRAINING CENTER

DRAWING TITLE:
ROOM 207 WORKING_
PLAN

DRAWN BY:
AR. ITISHREE

CHECKED BY:
AR. DIVISHA

APPROVED BY:
AR. GOURAV

DATE:
28/06/2026

CLIENT

RGB
JAIPUR

XXXXXXXXXXXX,
YYYYYYYY,
YYYYY.
CONTACT NO-
E-MAIL :

ARCHITECT:
AARITRA ARCHITECTS

ARCHITECTS.INTERIORS
& LANDSCAPE
109 First Floor, AKS Tower
10 C Road Sardarpura
Jodhpur, Rajasthan
CONTACT NO-
7976149526
E-MAIL :
aaritraarchitects@gmail.com



PROJECT NO:
-

SCALE:
0:000

SHEET SIZE:
A4

DRAWING NO:
-

SHEET NO:
1 OF 5

REVISION:
-

UNIT:
-

GENERAL NOTES

PROJECT NAME:
RGB STAFF TRAINING CENTER

DRAWING TITLE:
ROOM 207 WORKING_
ELEVATION A

DRAWN BY:
AR. ITISHREE

CHECKED BY:
AR. DIVISHA

APPROVED BY:
AR. GOURAV

DATE:
28/06/2026

CLIENT

RGB
JAIPUR

XXXXXXXXXXXXX,
YYYYYYYYY,
YYYYY.
CONTACT NO-
E-MAIL :

ARCHITECT:
AARITRA ARCHITECTS

ARCHITECTS,INTERIORS
& LANDSCAPE
109 First Floor, AKS Tower
10 C Road Sardarpura
Jodhpur, Rajasthan
CONTACT NO-
7976149526
E-MAIL :
aaritraarchitects@gmail.com



PROJECT NO:
-

SCALE:
0:000

SHEET SIZE:
A4

DRAWING NO:
-

SHEET NO:
2 OF 5

REVISION:

UNIT: _____

PAINT
(color as per selection)


PUNNING IN POP
FINISHED WITH PLASTIC
PAINT
(color as per selection)

12MM GROOVE IN POP PUNNING

19MM PLY FINISH WITH
1.2MM LAMINATE FINISH
(as per selection)

POSHISH
(color as per selection)

ELEVATION A

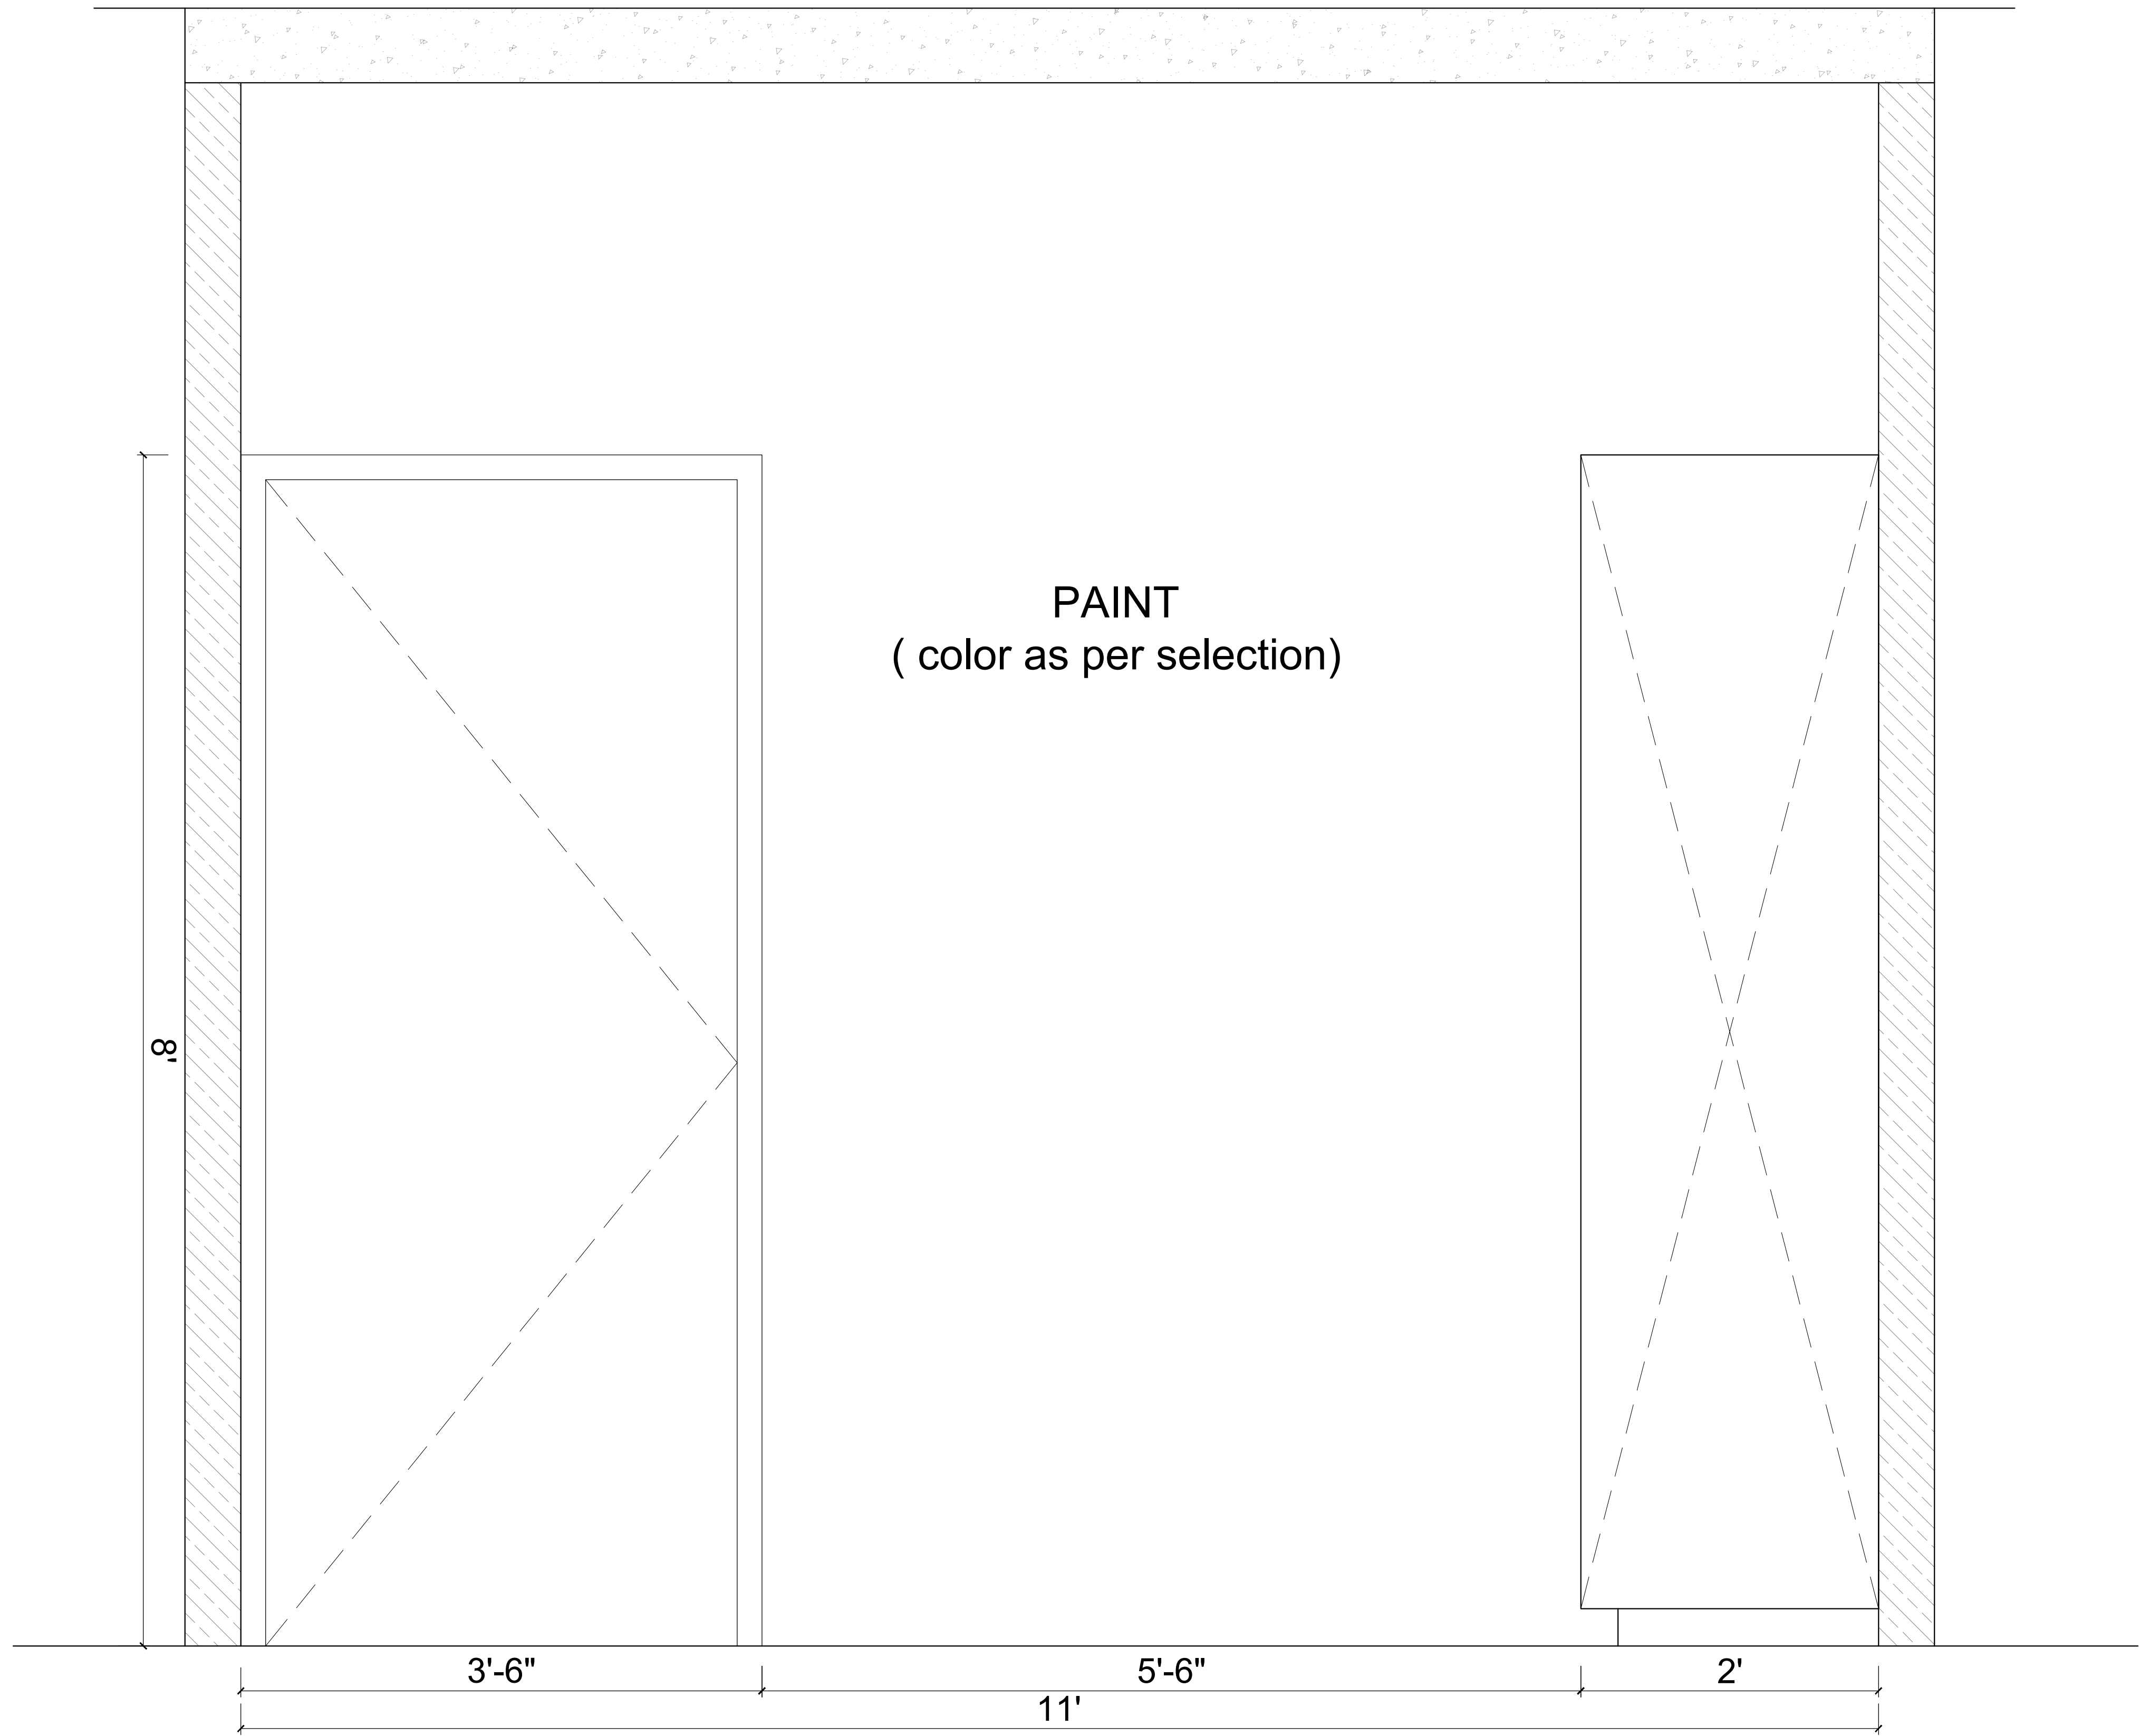

ELEVATION B

GENERAL NOTES

PROJECT NAME:
RGB STAFF TRAINING CENTER

DRAWING TITLE:
ROOM 207 WORKING_
ELEVATION B

DRAWN BY:
AR. ITISHREE

CHECKED BY:
AR. DIVISHA

APPROVED BY:
AR. GOURAV

DATE:
28/06/2026

CLIENT

RGB
JAIPUR

XXXXXXXXXXXX,
YYYYYYYY,
YYYYY.
CONTACT NO-
E-MAIL :

ARCHITECT:
AARITRA ARCHITECTS

ARCHITECTS.INTERIORS
& LANDSCAPE
109 First Floor, AKS Tower
10 C Road Sardarpura
Jodhpur, Rajasthan
CONTACT NO-
7976149526
E-MAIL :
aaritraarchitects@gmail.com



PROJECT NO:
-

SCALE:
0:000


SHEET SIZE:
A4


DRAWING NO:
-

SHEET NO:
3 OF 5

REVISION:
-

UNIT:
-

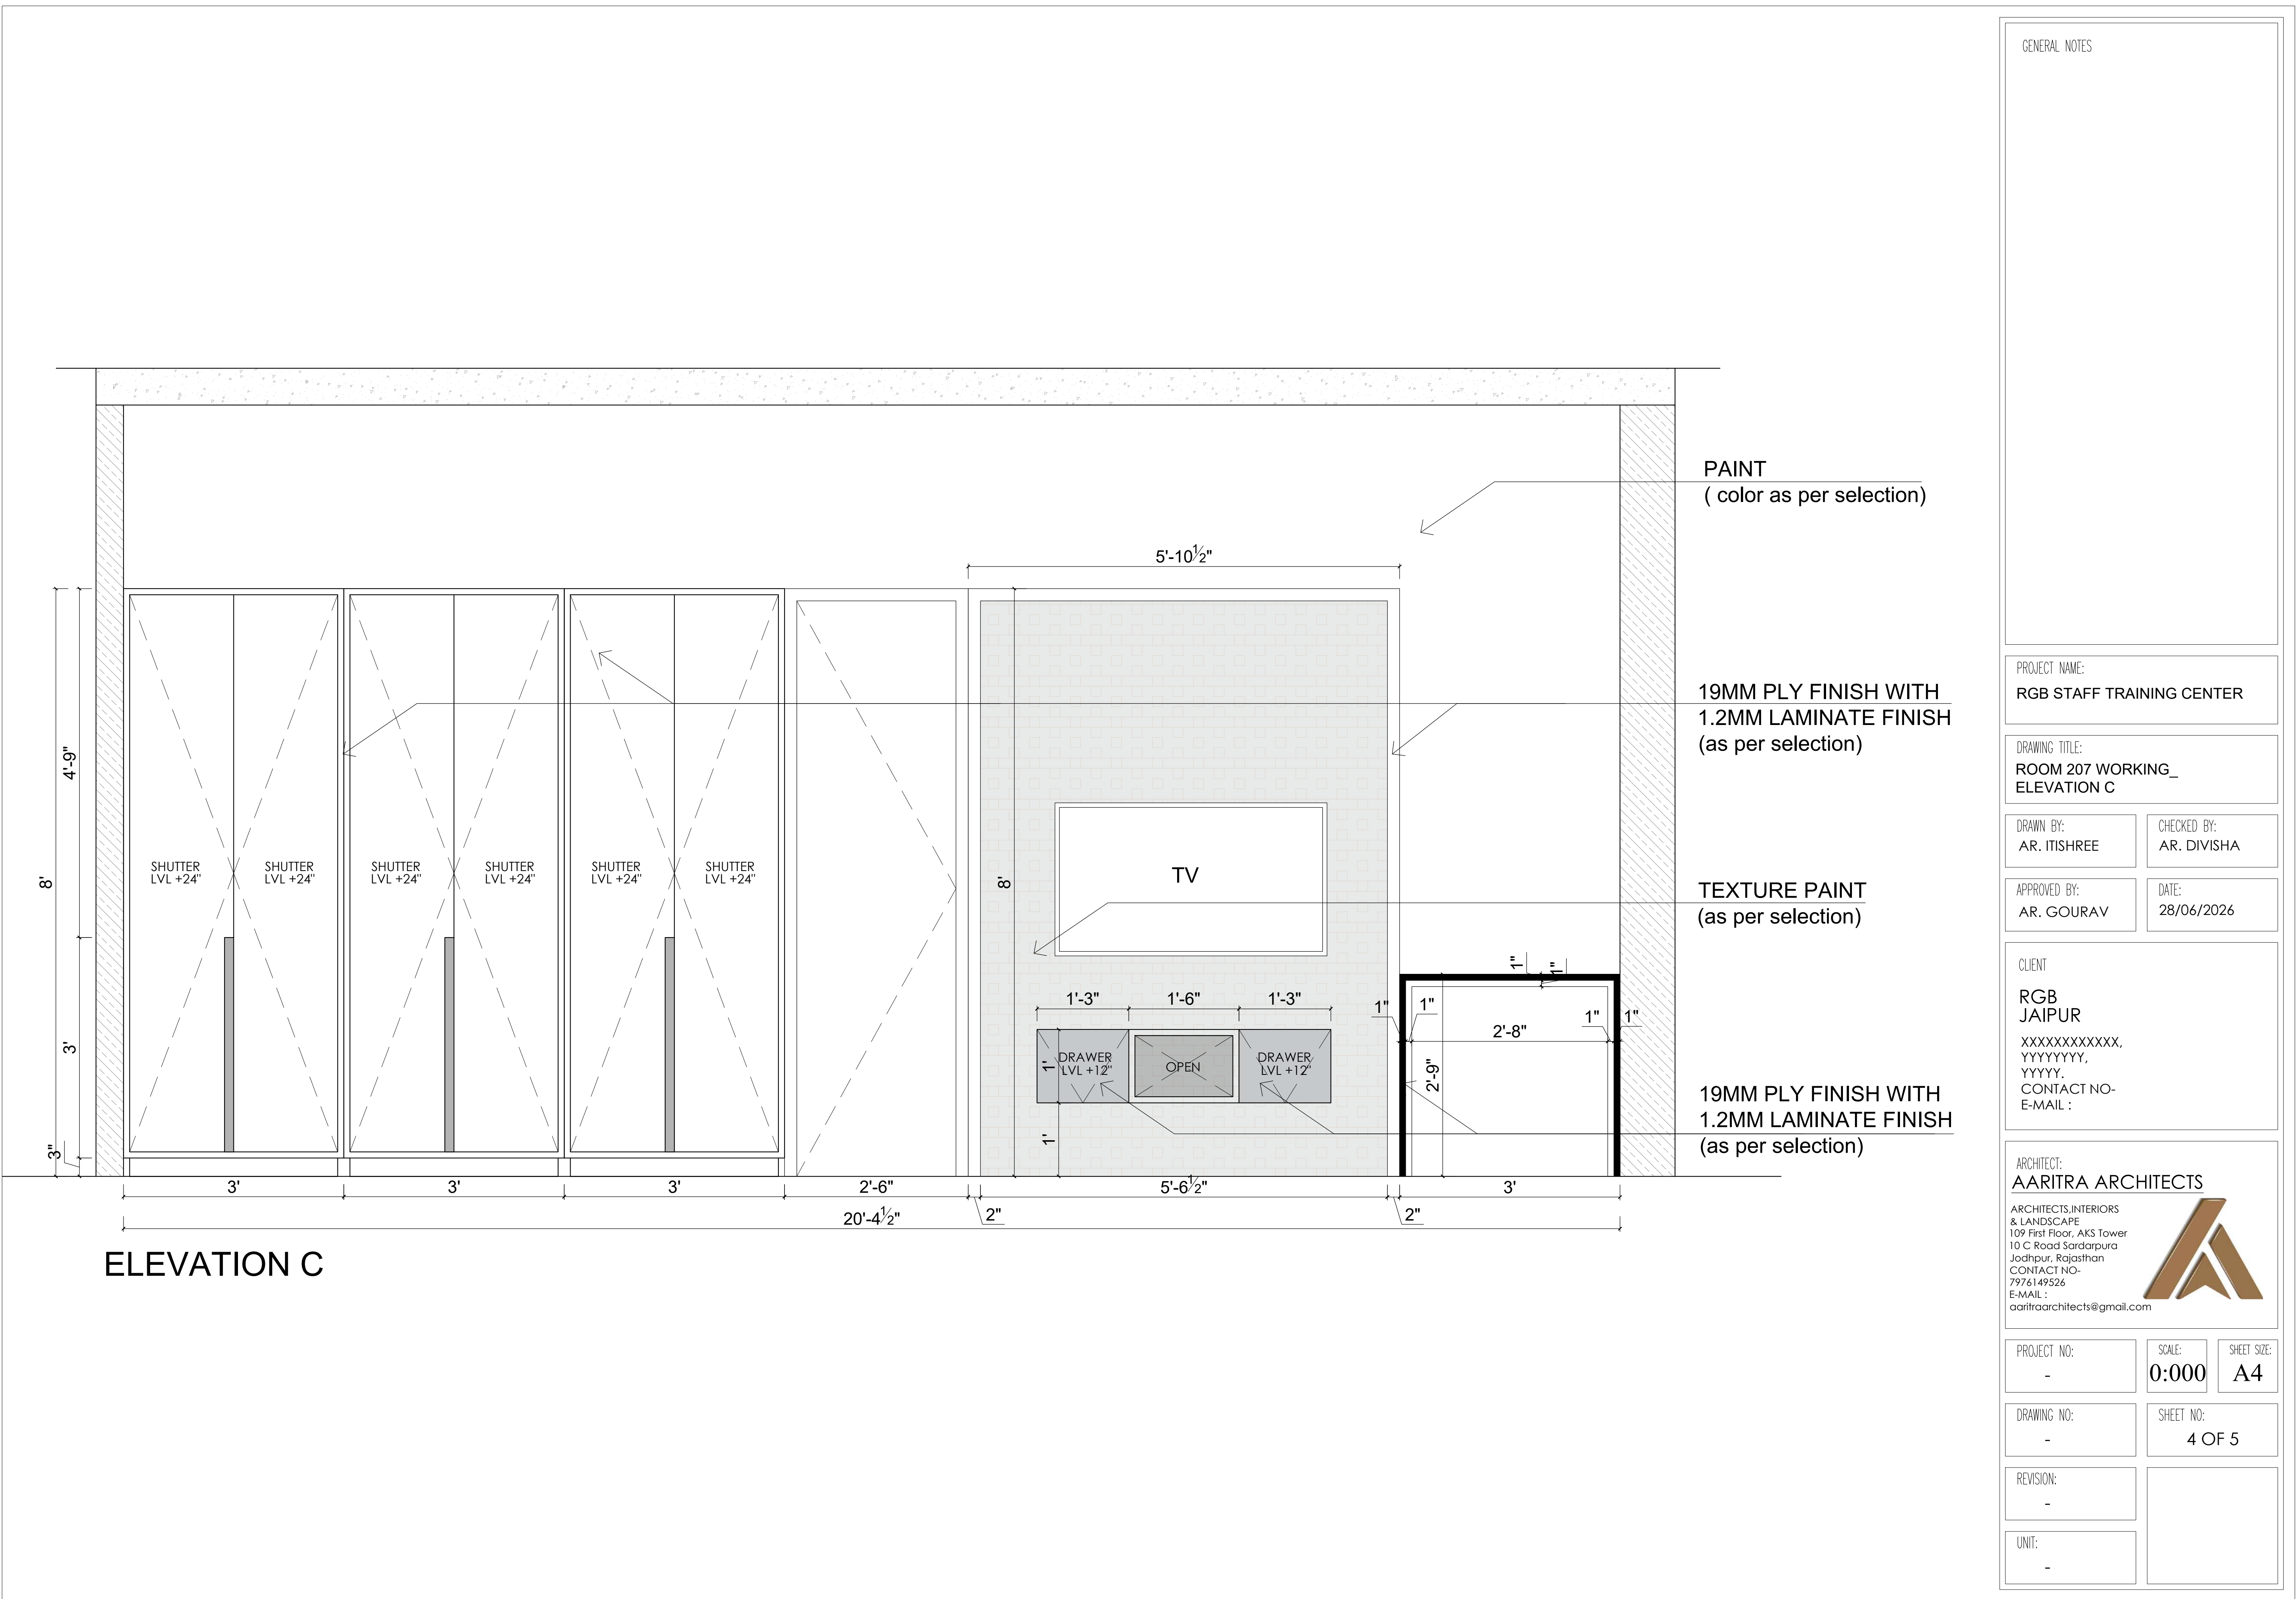

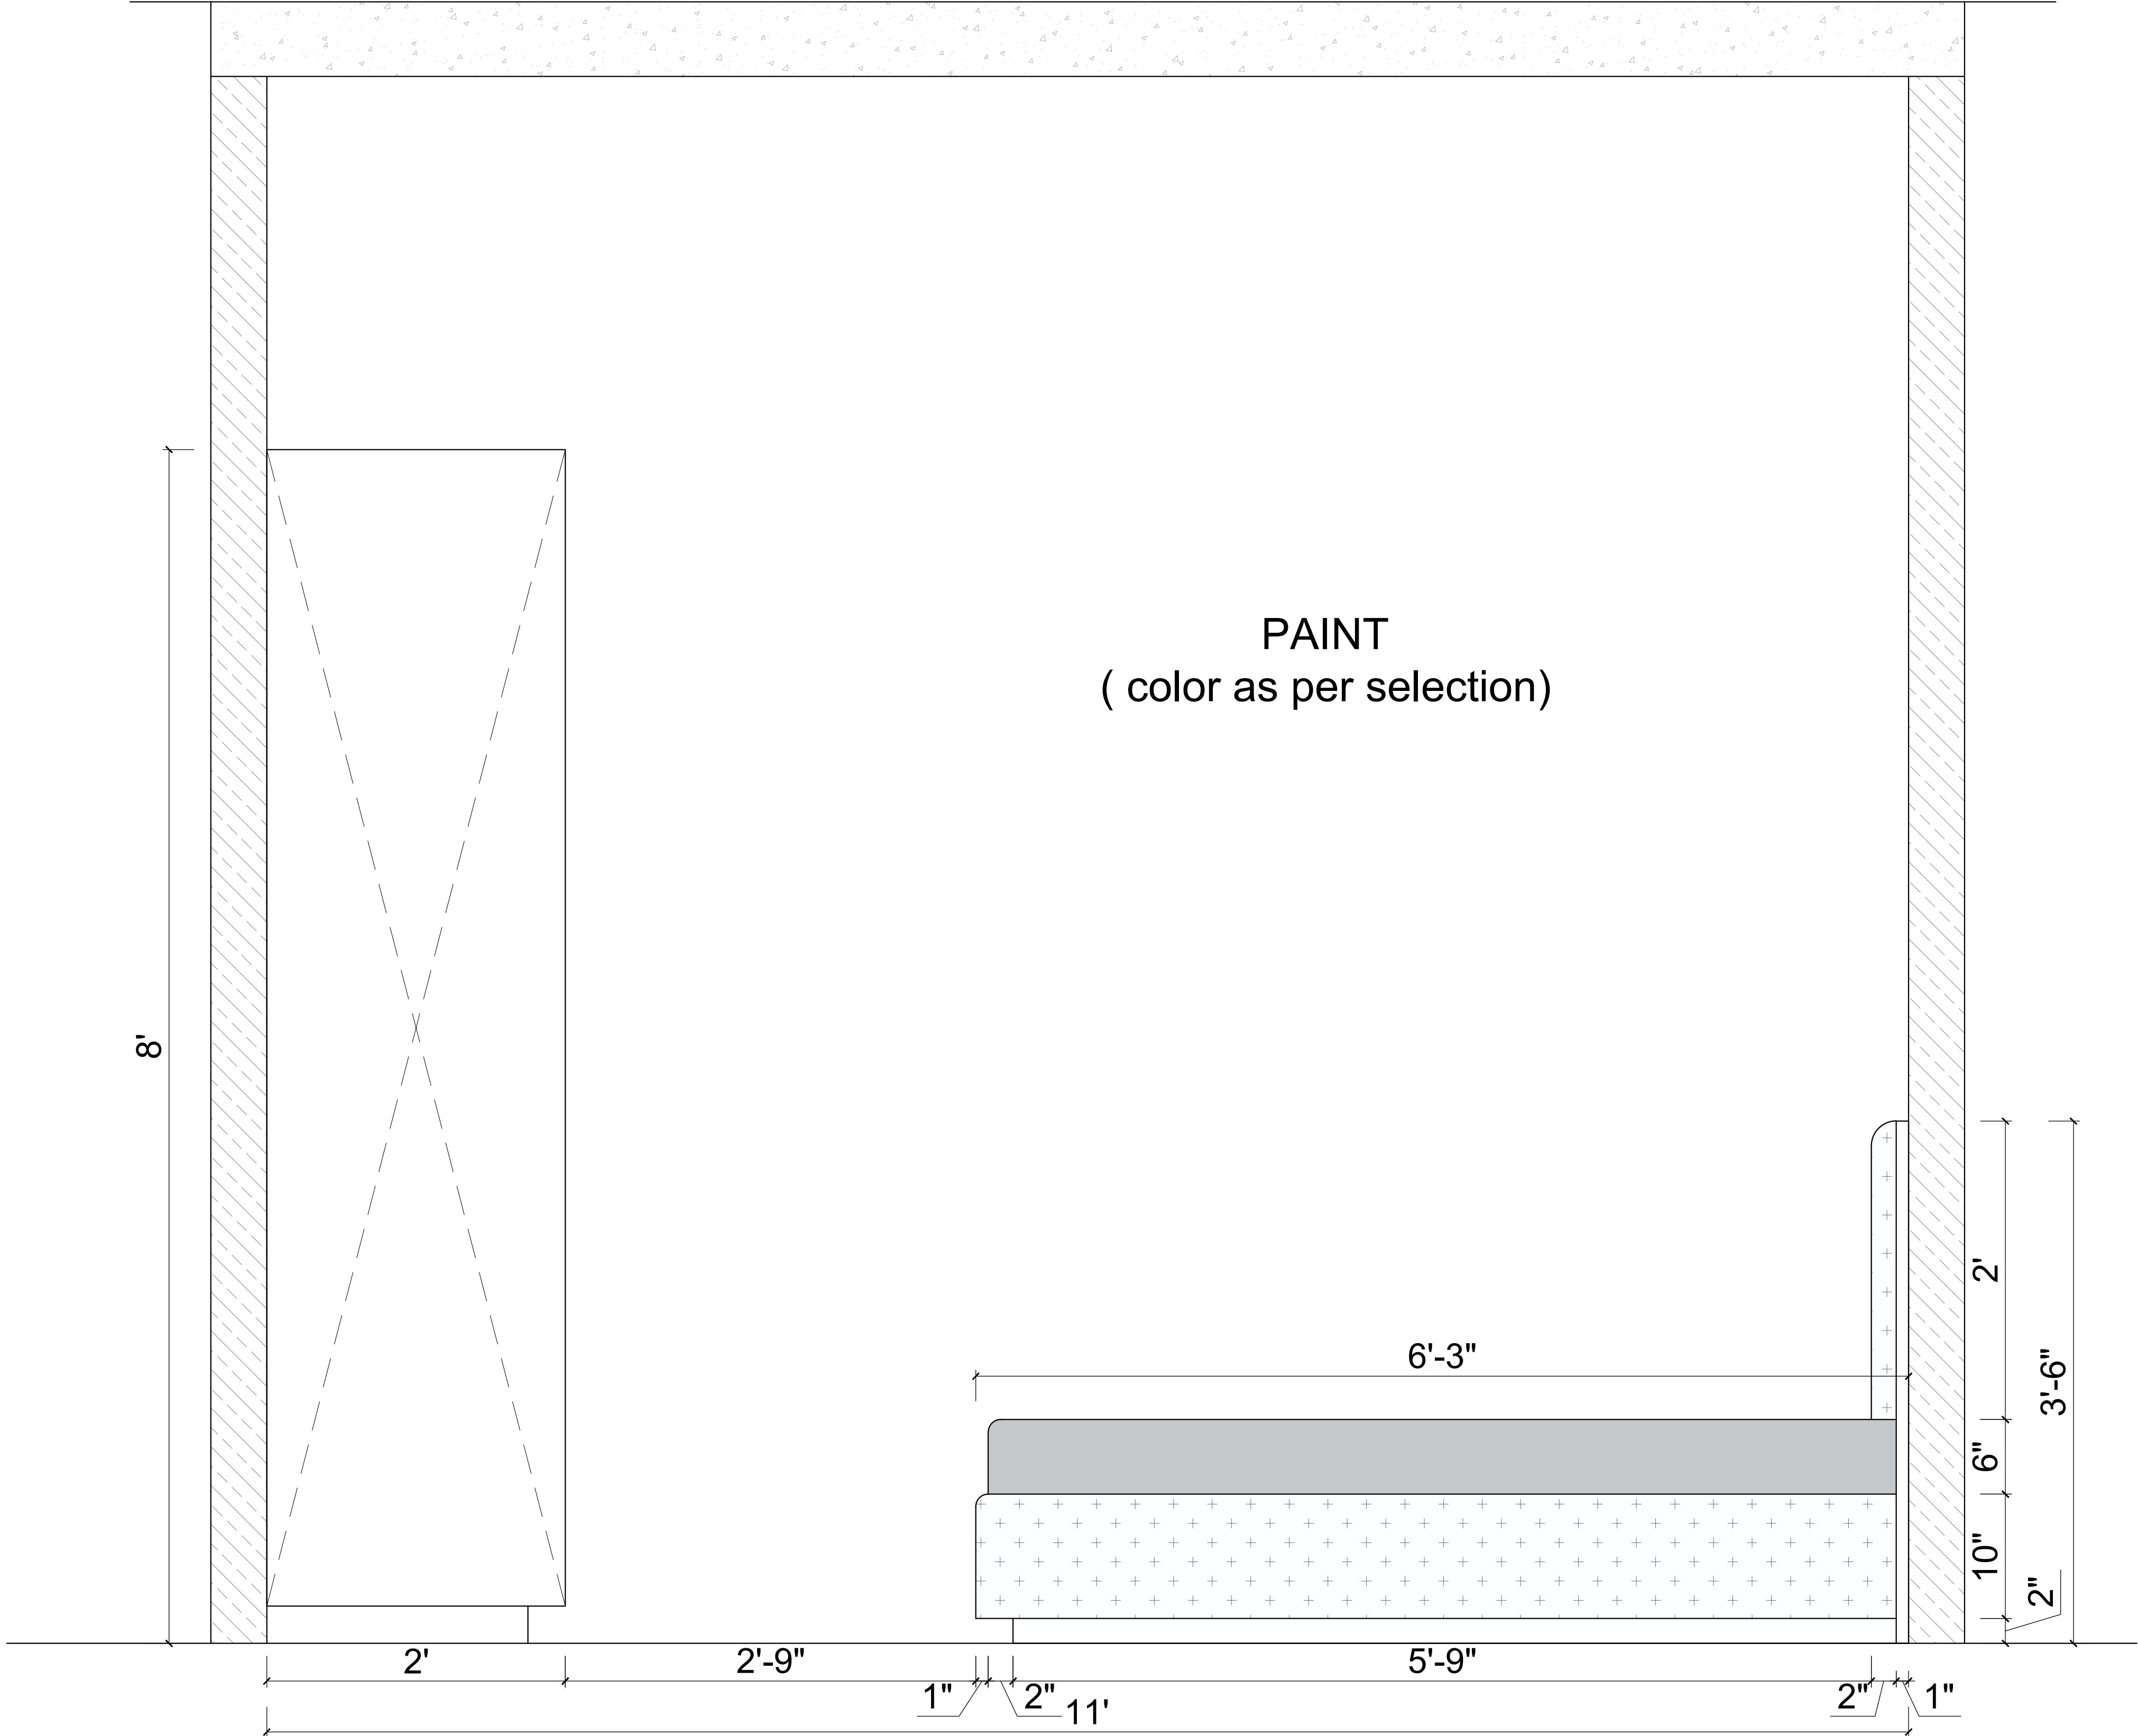

ELEVATION D

GENERAL NOTES

PROJECT NAME:
RGB STAFF TRAINING CENTER

DRAWING TITLE:
ROOM 207 WORKING_
ELEVATION D

DRAWN BY:
AR. ITISHREE

CHECKED BY:
AR. DIVISHA

APPROVED BY:
AR. GOURAV

DATE:
28/06/2026

CLIENT

RGB
JAIPUR
XXXXXXXXXXXX,
YYYYYYYY,
YYYYY.
CONTACT NO-
E-MAIL :

ARCHITECT:
AARITRA ARCHITECTS

ARCHITECTS.INTERIORS
& LANDSCAPE
109 First Floor, AKS Tower
10 C Road Sardarpura
Jodhpur, Rajasthan
CONTACT NO-
7976149526
E-MAIL :
aaritraarchitects@gmail.com



PROJECT NO:
-

SCALE:
0:000


SHEET SIZE:
A4

DRAWING NO:
-

SHEET NO:
5 OF 5

REVISION:
-

UNIT:
-

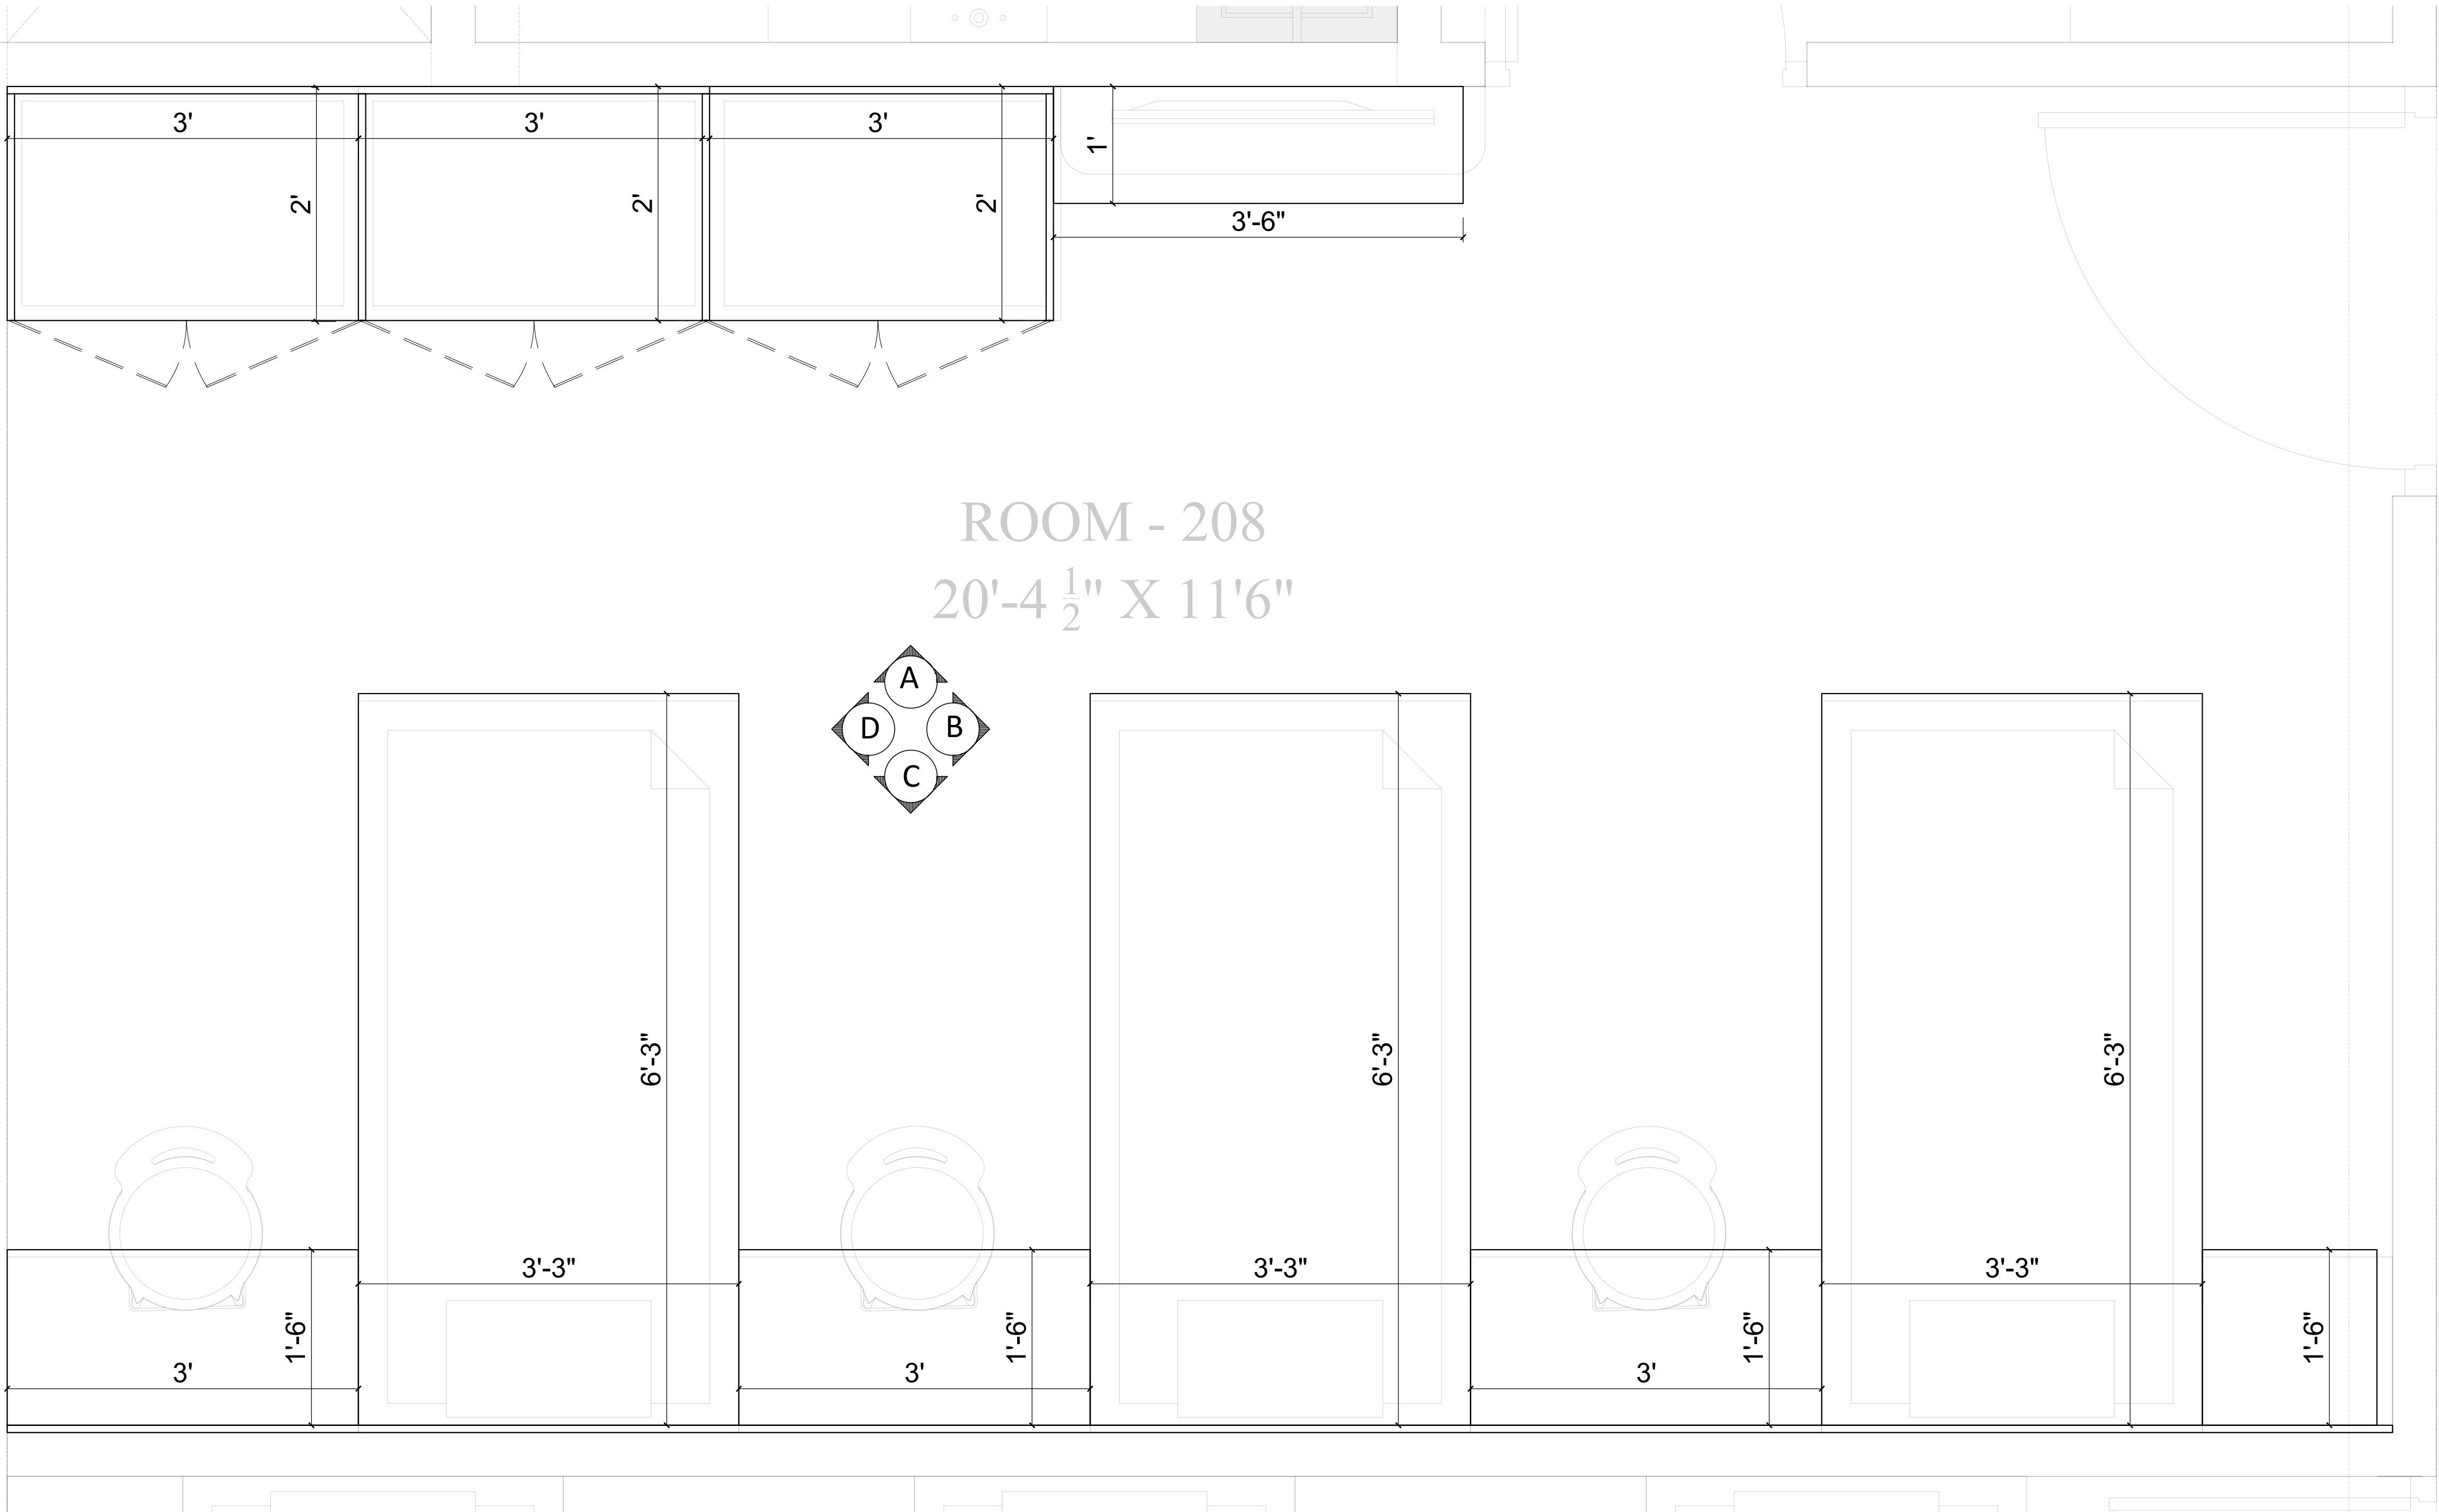

PLAN

GENERAL NOTES

PROJECT NAME:
RGB STAFF TRAINING CENTER

DRAWING TITLE:
ROOM 208 WORKING_
PLAN

DRAWN BY:
AR. ITISHREE

CHECKED BY:
AR. DIVISHA

APPROVED BY:
AR. GOURAV

DATE:
28/06/2026

CLIENT

RGB
JAIPUR
XXXXXXXXXXXX,
YYYYYYYY,
YYYYY.
CONTACT NO-
E-MAIL :

ARCHITECT:
AARITRA ARCHITECTS

ARCHITECTS.INTERIORS
& LANDSCAPE
109 First Floor, AKS Tower
10 C Road Sardarpura
Jodhpur, Rajasthan
CONTACT NO-
7976149526
E-MAIL :
aaritraarchitects@gmail.com



PROJECT NO:
-

SCALE:
0:000


SHEET SIZE:
A4


DRAWING NO:
-

SHEET NO:
1 OF 5

REVISION:
-

UNIT:
-

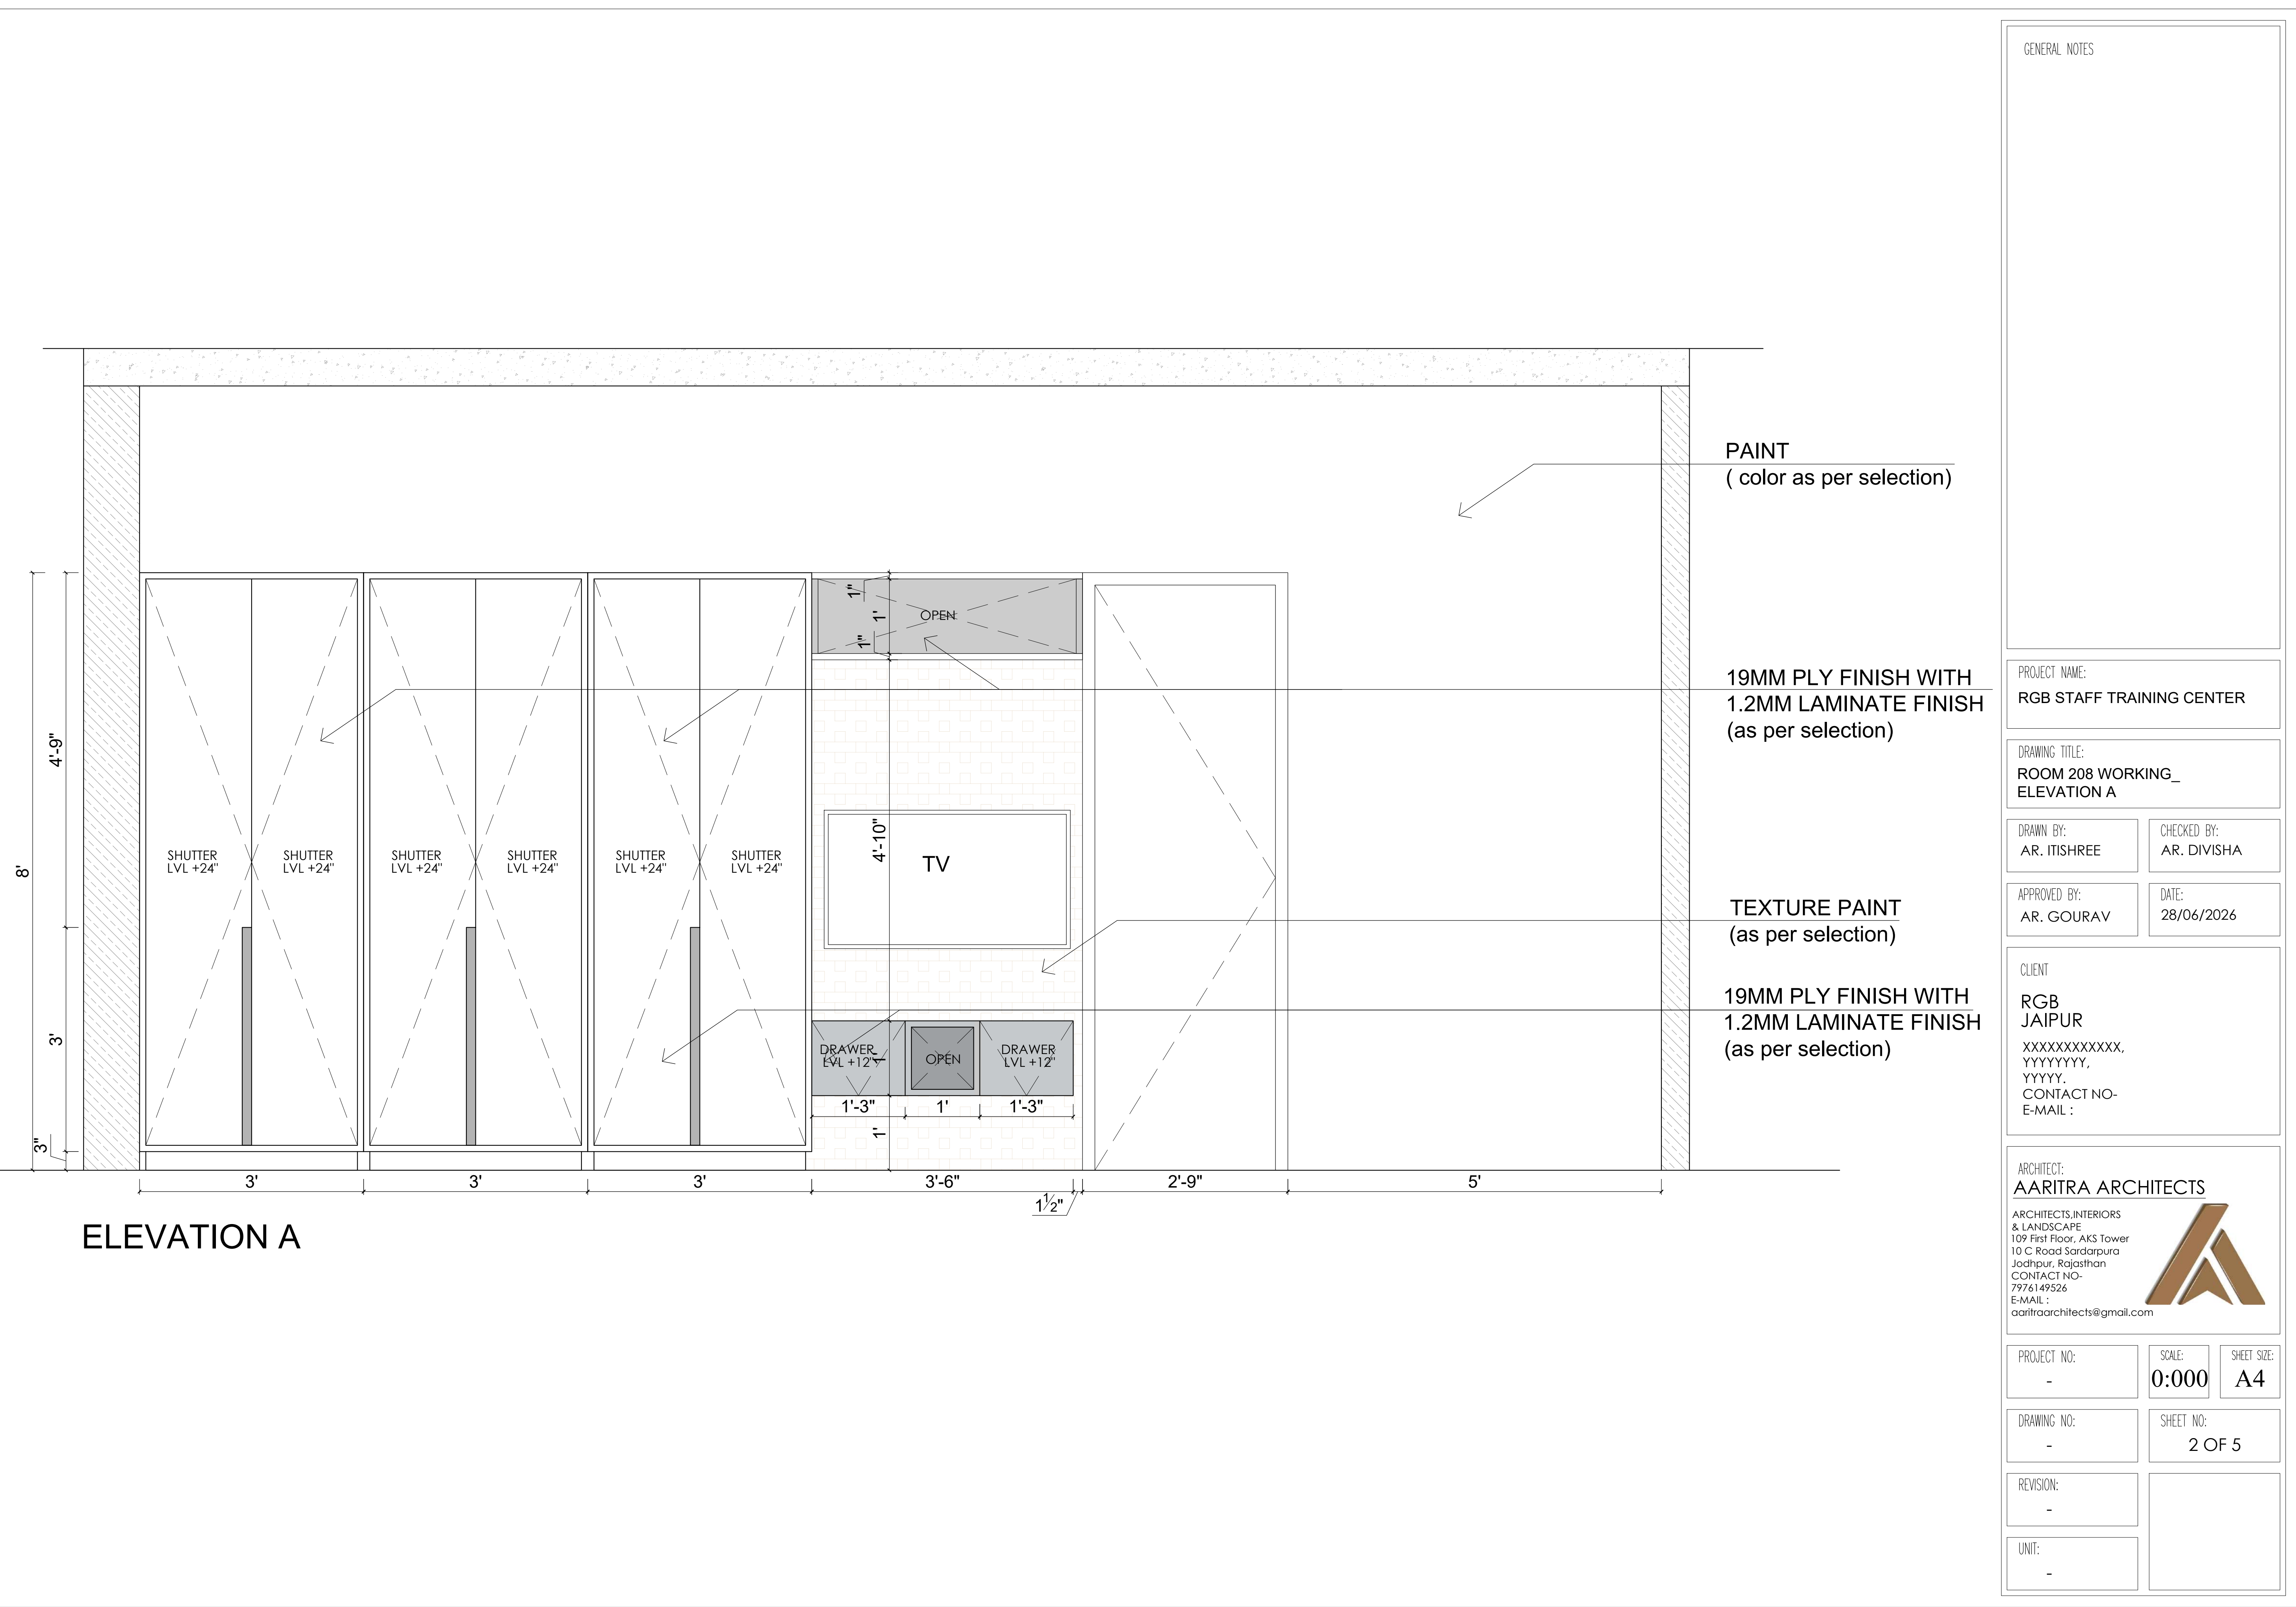

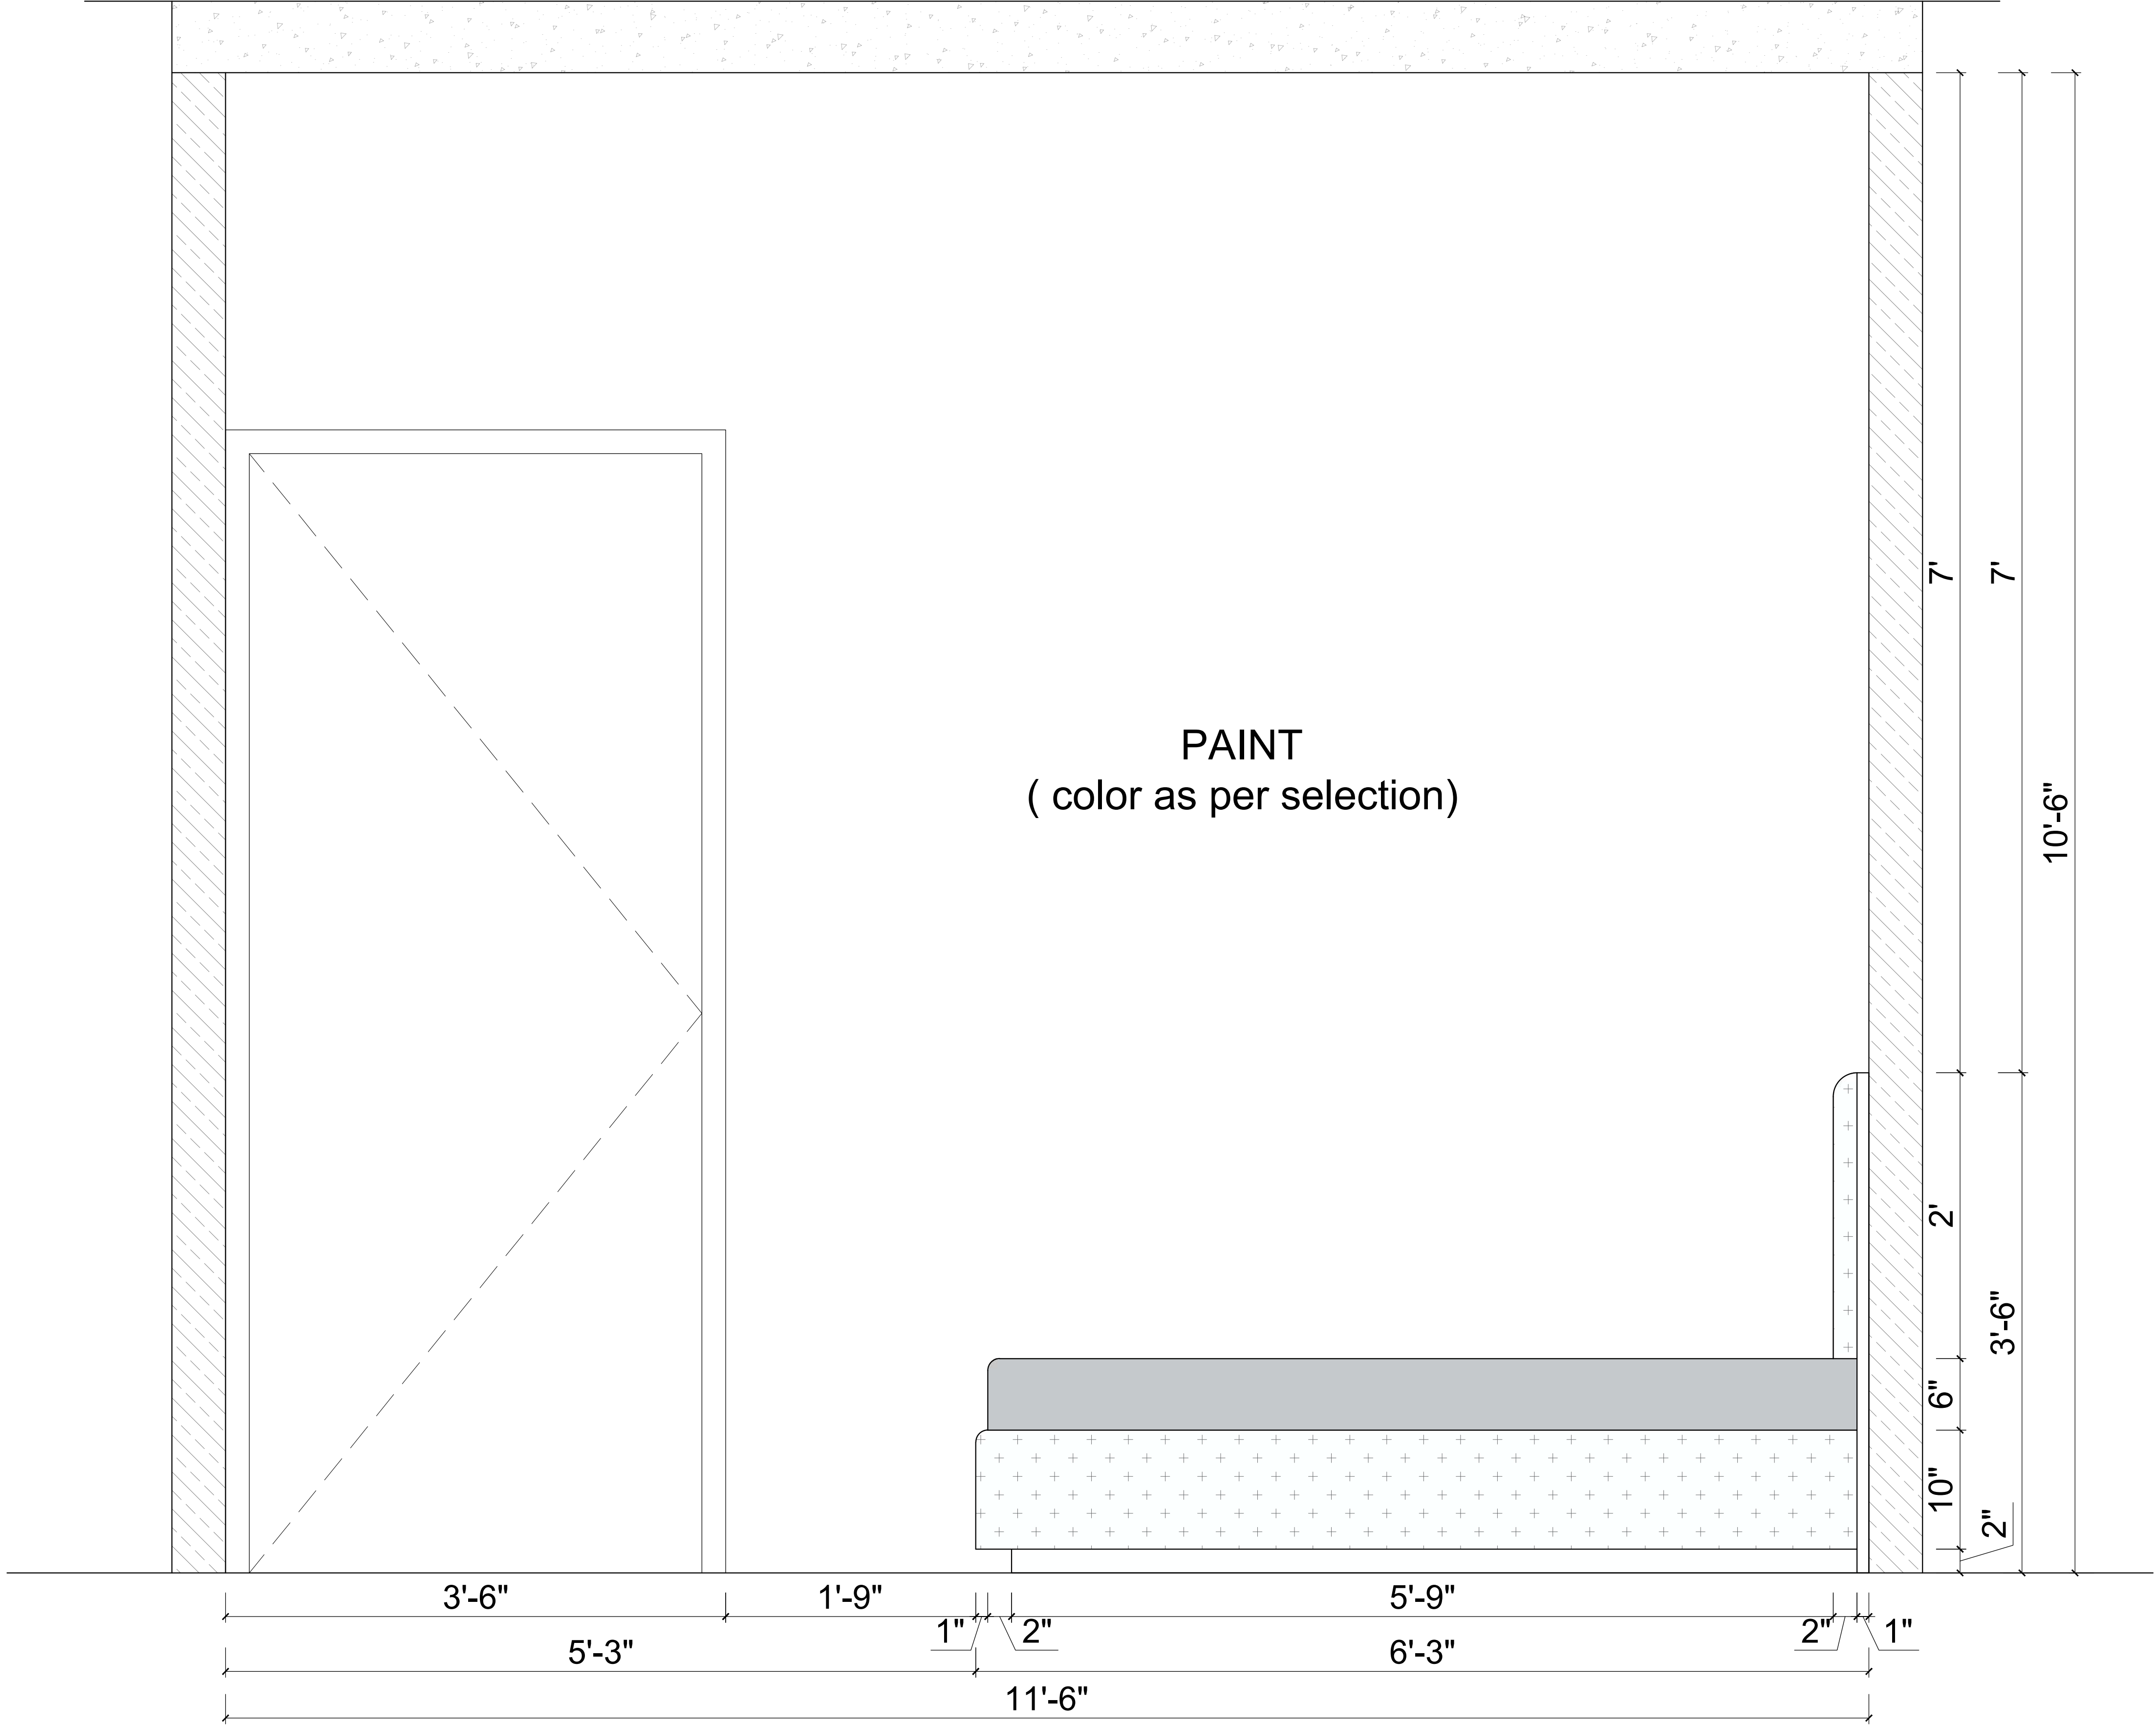

ELEVATION B

GENERAL NOTES

PROJECT NAME:
RGB STAFF TRAINING CENTER

DRAWING TITLE:
ROOM 208 WORKING_
ELEVATION B

DRAWN BY:
AR. ITISHREE

CHECKED BY:
AR. DIVISHA

APPROVED BY:
AR. GOURAV

DATE:
28/06/2026

CLIENT

RGB
JAIPUR

XXXXXXXXXXXX,
YYYYYYYY,
YYYYY.
CONTACT NO-
E-MAIL :

ARCHITECT:

AARITRA ARCHITECTS

ARCHITECTS.INTERIORS
& LANDSCAPE
109 First Floor, AKS Tower
10 C Road Sardarpura
Jodhpur, Rajasthan
CONTACT NO-
7976149526
E-MAIL :
aaritraarchitects@gmail.com



PROJECT NO:
-

SCALE:
0:000

SHEET SIZE:
A4

DRAWING NO:
-

SHEET NO:
3 OF 5

REVISION:
-

UNIT:
-

GENERAL NOTES

PROJECT NAME:
RGB STAFF TRAINING CENTER

DRAWING TITLE:
ROOM 208 WORKING_
ELEVATION C

DRAWN BY:
AR. ITISHREE

CHECKED BY:
AR. DIVISHA

APPROVED BY:
AR. GOURAV

DATE:
28/06/2026

CLIENT

RGB
JAIPUR

XXXXXXXXXXXXX,
YYYYYYYYY,
YYYYY.
CONTACT NO-
E-MAIL :

ARCHITECT:
AARITRA ARCHITECTS

ARCHITECTS,INTERIORS
& LANDSCAPE
109 First Floor, AKS Tower
10 C Road Sardarpura
Jodhpur, Rajasthan
CONTACT NO-
7976149526
E-MAIL :
aaritraarchitects@gmail.com



PROJECT NO:
-

SCALE:
0:000


SHEET SIZE:
A4

DRAWING NO:


SHEET NO:
4 OF

REVISION:

UNIT: _____

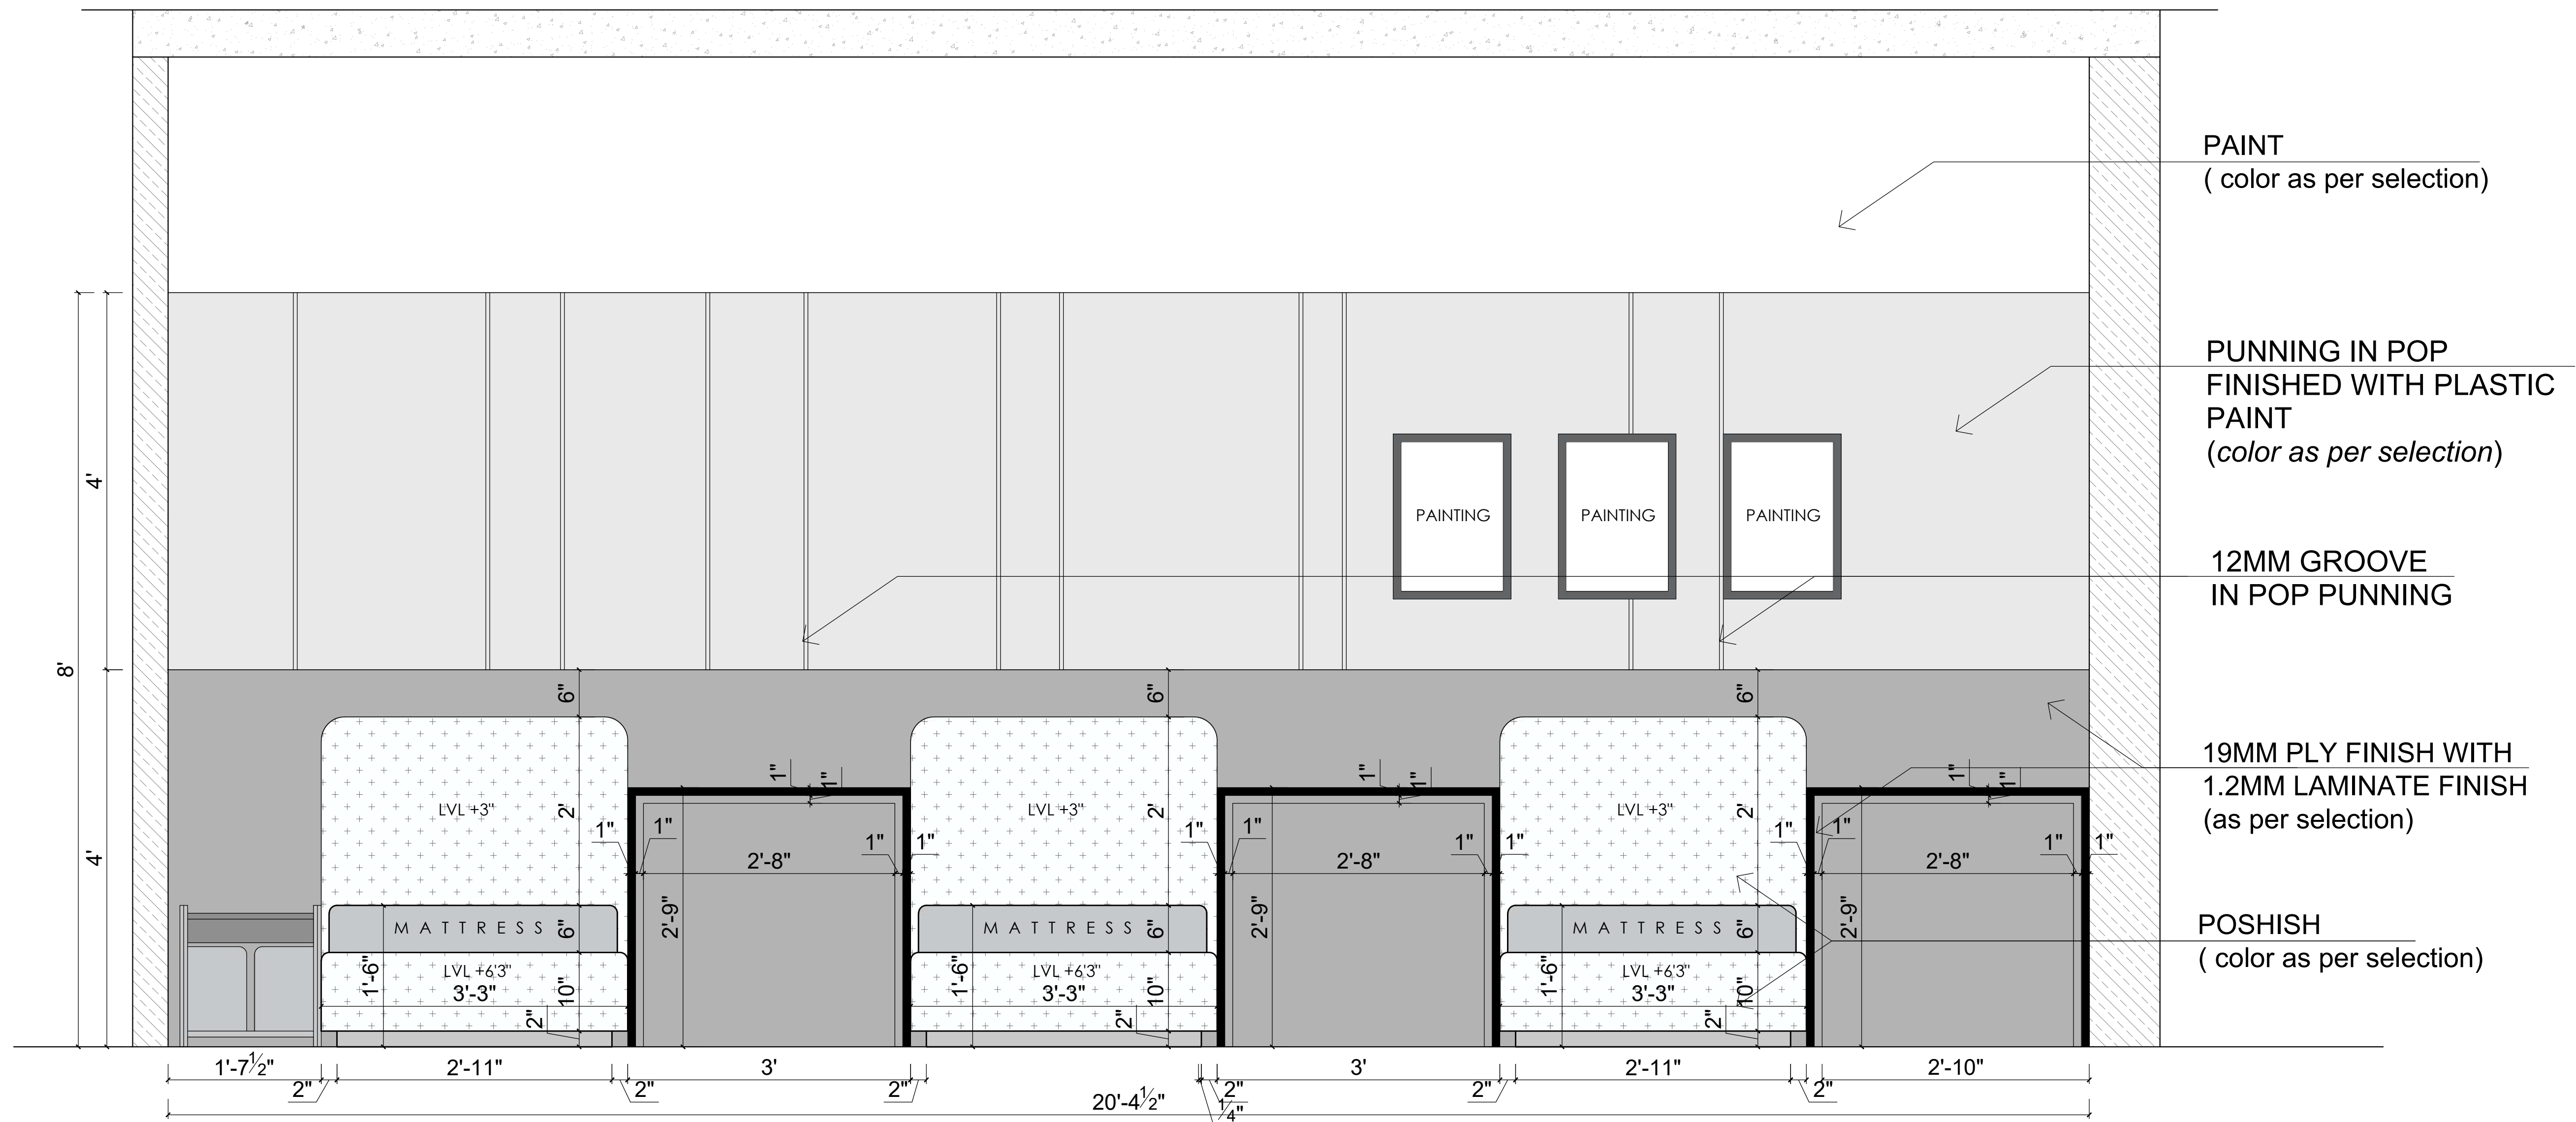

ELEVATION C

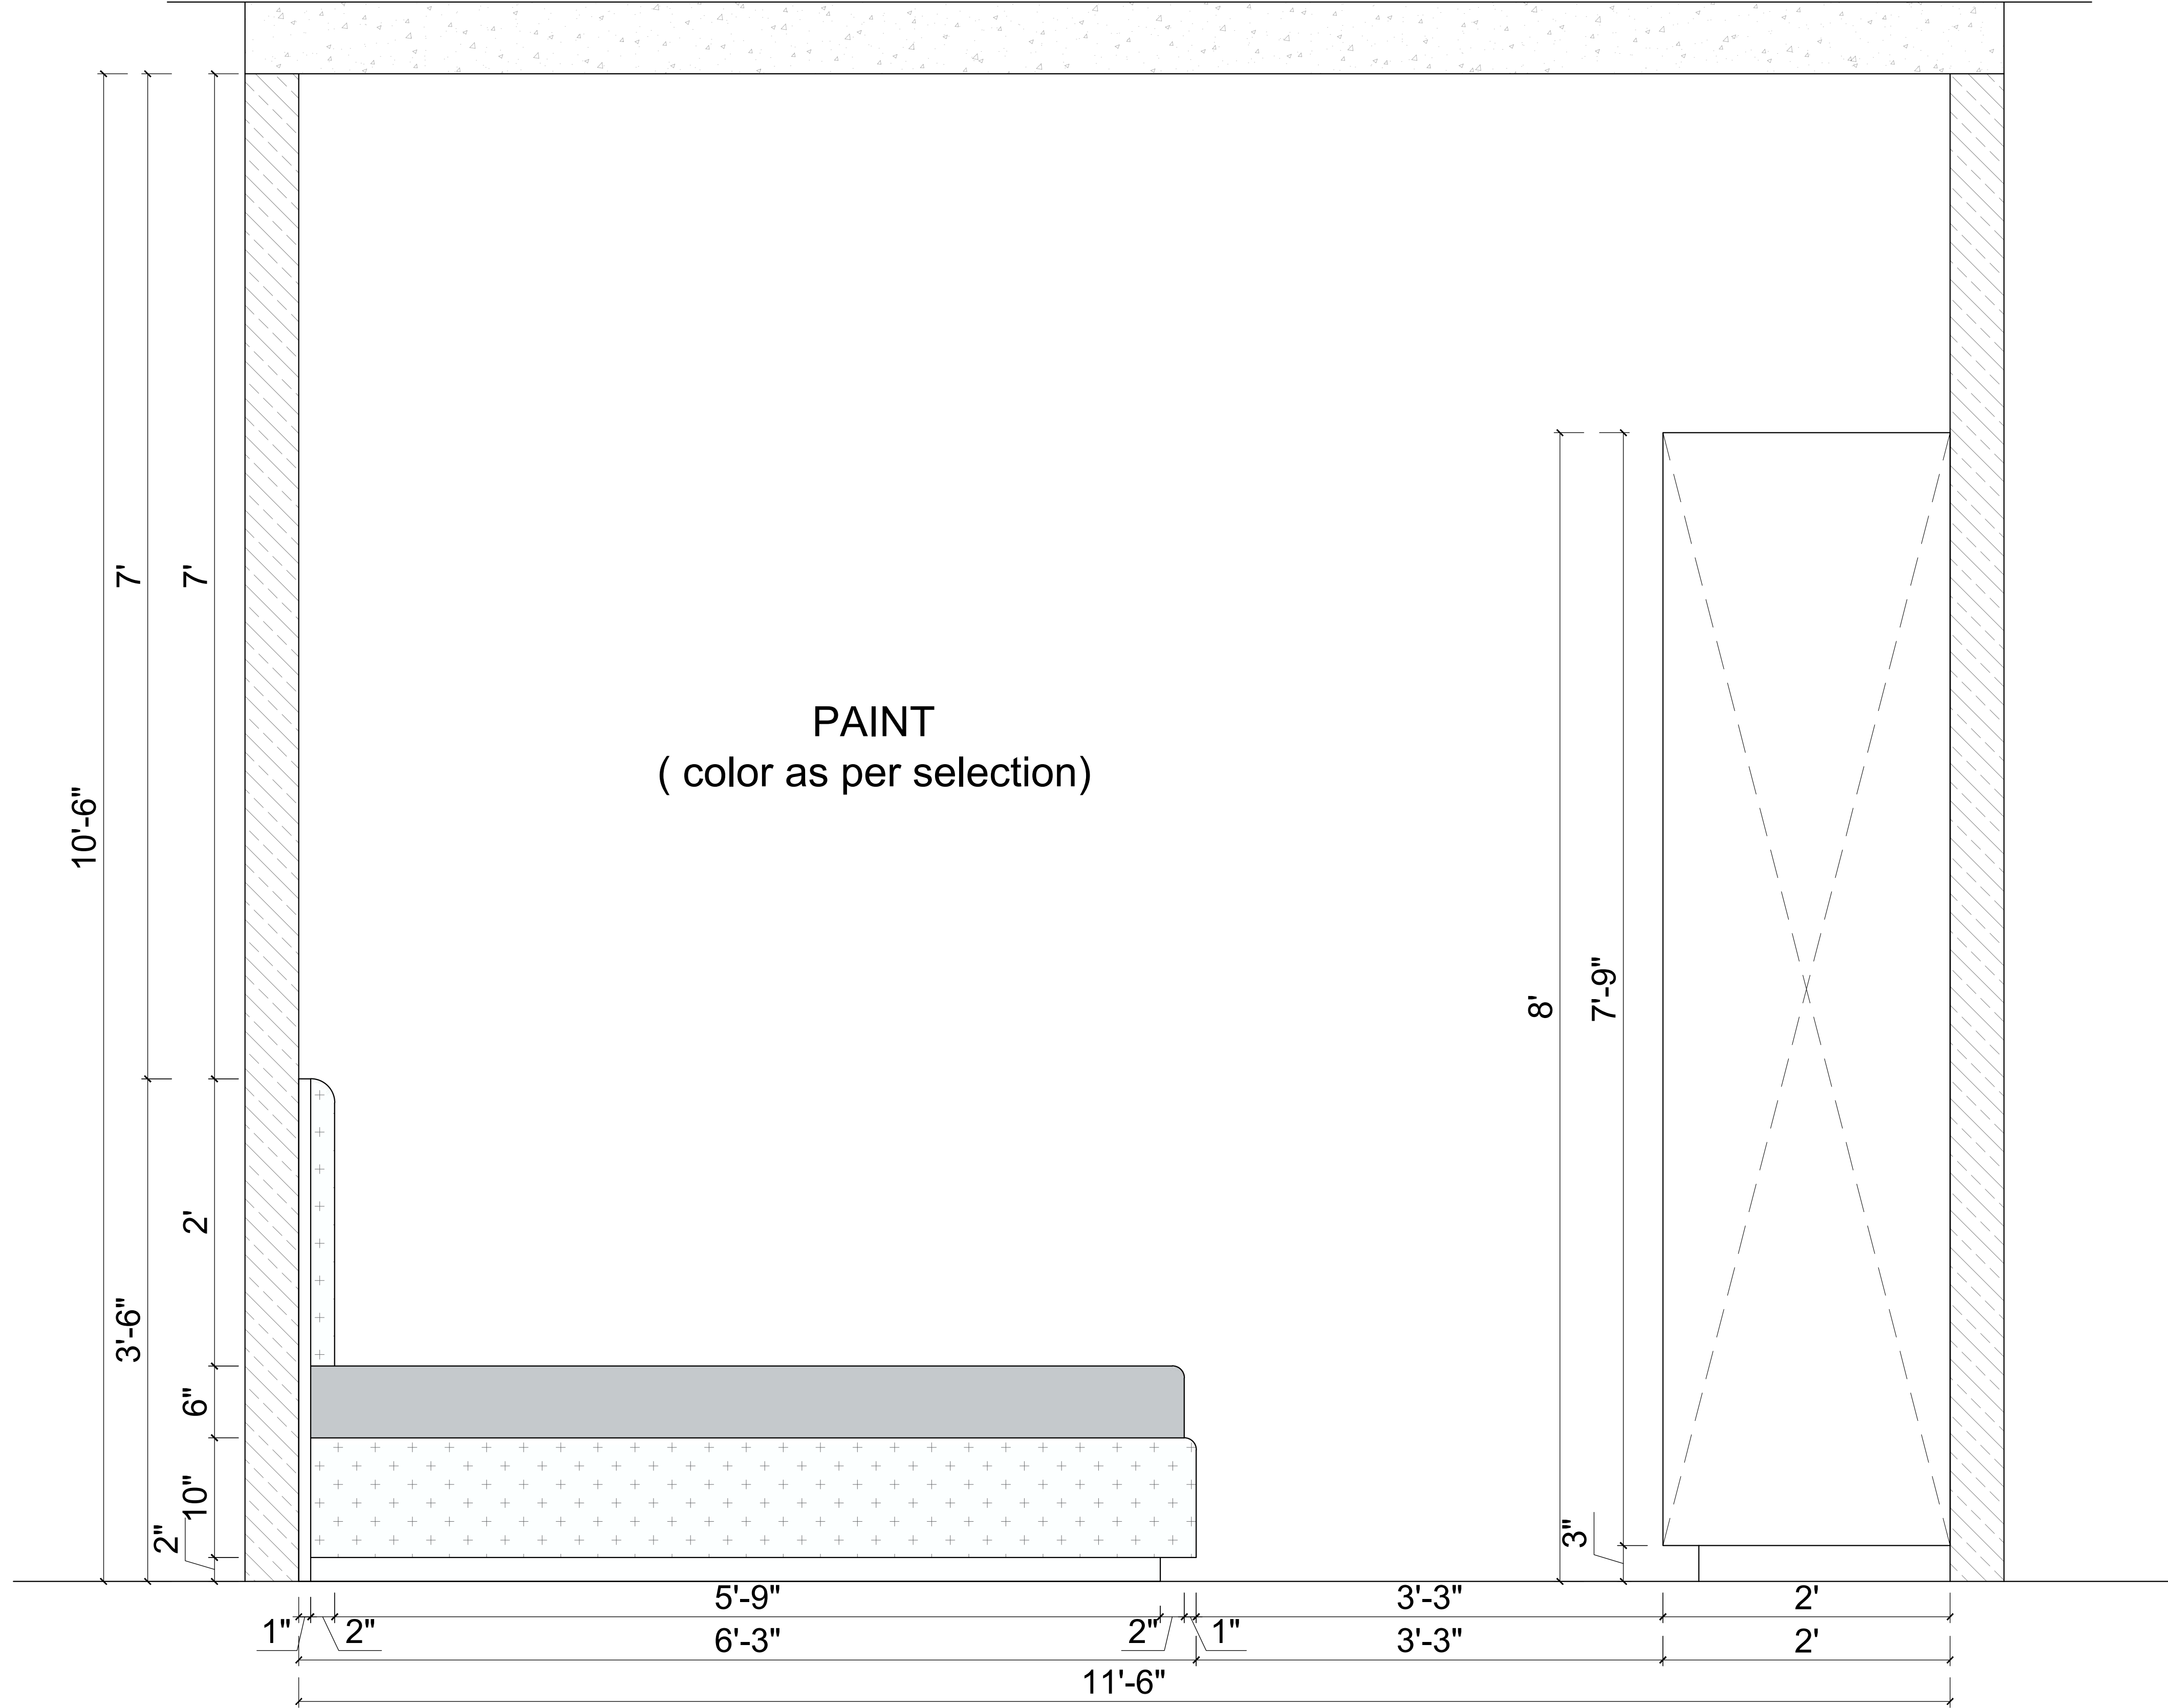

GENERAL NOTES

PROJECT NAME:
RGB STAFF TRAINING CENTER

DRAWING TITLE:
ROOM 208 WORKING_
ELEVATION D

DRAWN BY:
AR. ITISHREE

CHECKED BY:
AR. DIVISHA

APPROVED BY:
AR. GOURAV

DATE:
28/06/2026

CLIENT

RGB
JAIPUR

XXXXXXXXXXXX,
YYYYYYYY,
YYYYY.
CONTACT NO-
E-MAIL :

ARCHITECT:
AARITRA ARCHITECTS

ARCHITECTS.INTERIORS
& LANDSCAPE
109 First Floor, AKS Tower
10 C Road Sardarpura
Jodhpur, Rajasthan
CONTACT NO-
7976149526
E-MAIL :
aaritraarchitects@gmail.com



PROJECT NO:
-

SCALE:
0:000


SHEET SIZE:
A4

DRAWING NO:
-

SHEET NO:
5 OF 5

REVISION:
-

UNIT:
-

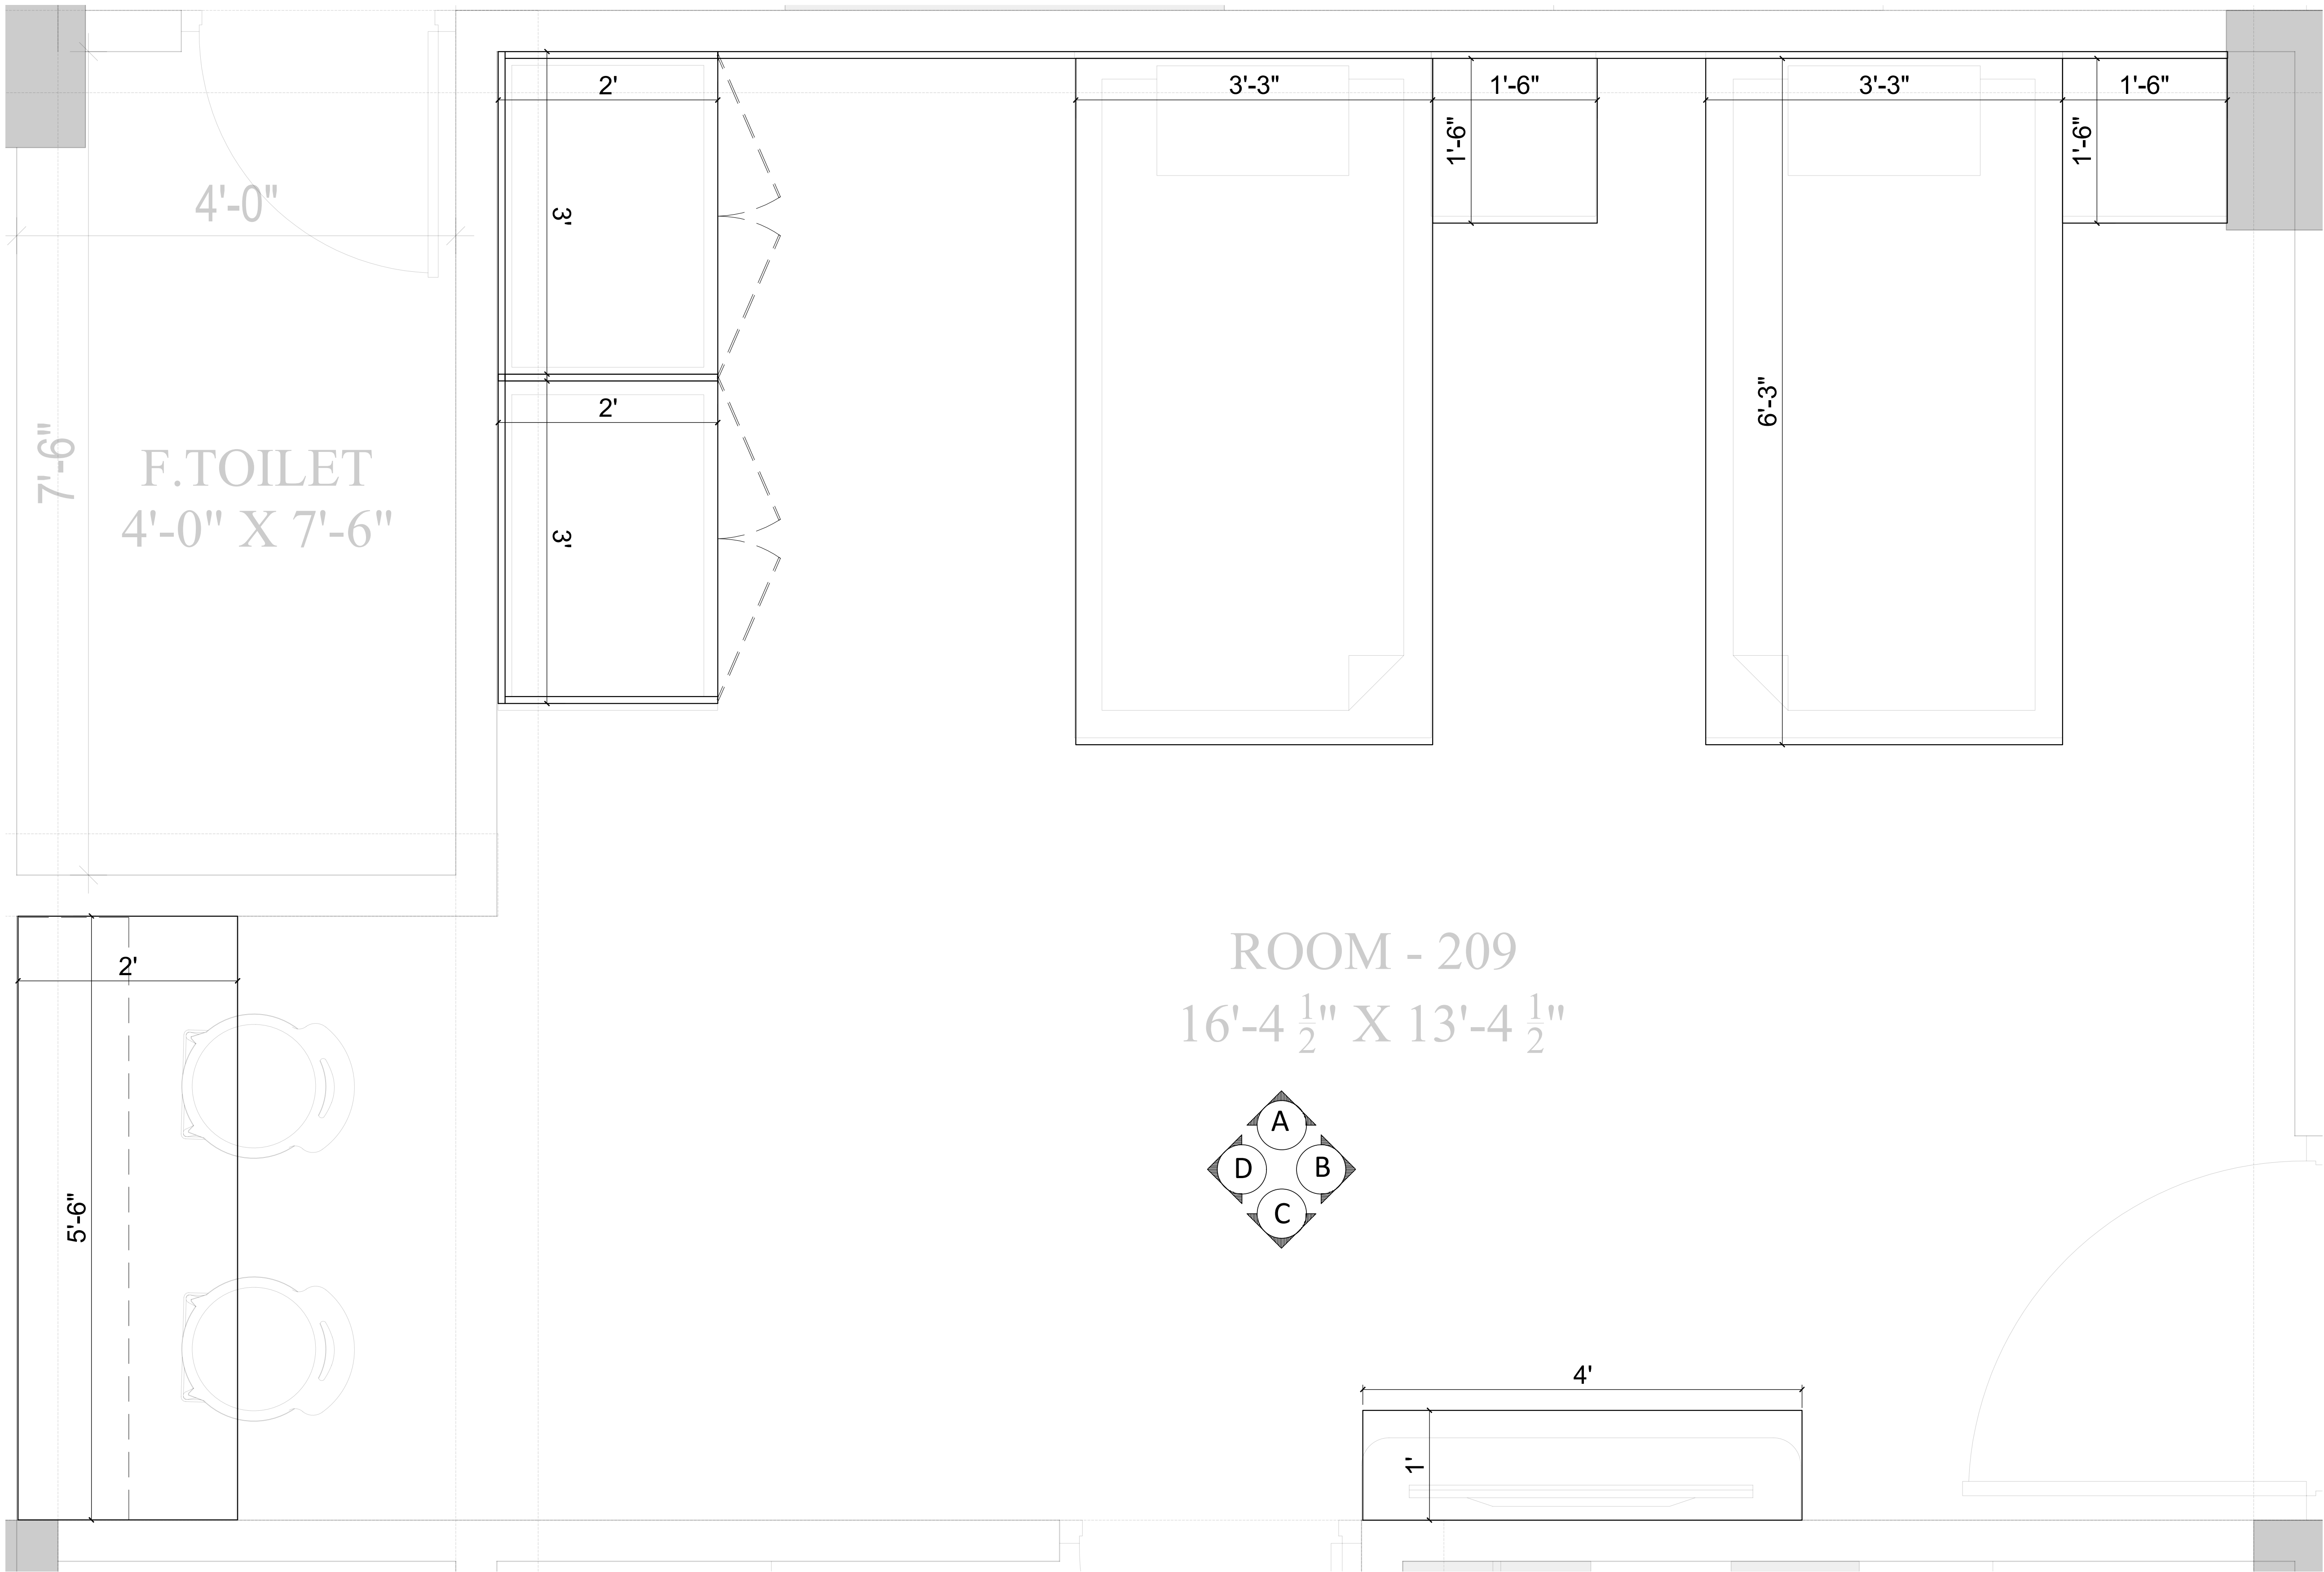

PLAN

GENERAL NOTES

PROJECT NAME:
RGB STAFF TRAINING CENTER

DRAWING TITLE:
ROOM 209 WORKING_
PLAN

DRAWN BY:
AR. ITISHREE

CHECKED BY:
AR. DIVISHA

APPROVED BY:
AR. GOURAV

DATE:
28/06/2026

CLIENT

RGB
JAIPUR
XXXXXXXXXXXX,
YYYYYYYY,
YYYYY.
CONTACT NO-
E-MAIL :

ARCHITECT:
AARITRA ARCHITECTS

ARCHITECTS.INTERIORS
& LANDSCAPE
109 First Floor, AKS Tower
10 C Road Sardarpura
Jodhpur, Rajasthan
CONTACT NO-
7976149526
E-MAIL :
aaritraarchitects@gmail.com



PROJECT NO:
-

SCALE:
0:000


SHEET SIZE:
A4

DRAWING NO:
-


SHEET NO:
1 OF 5

REVISION:
-

UNIT:
-

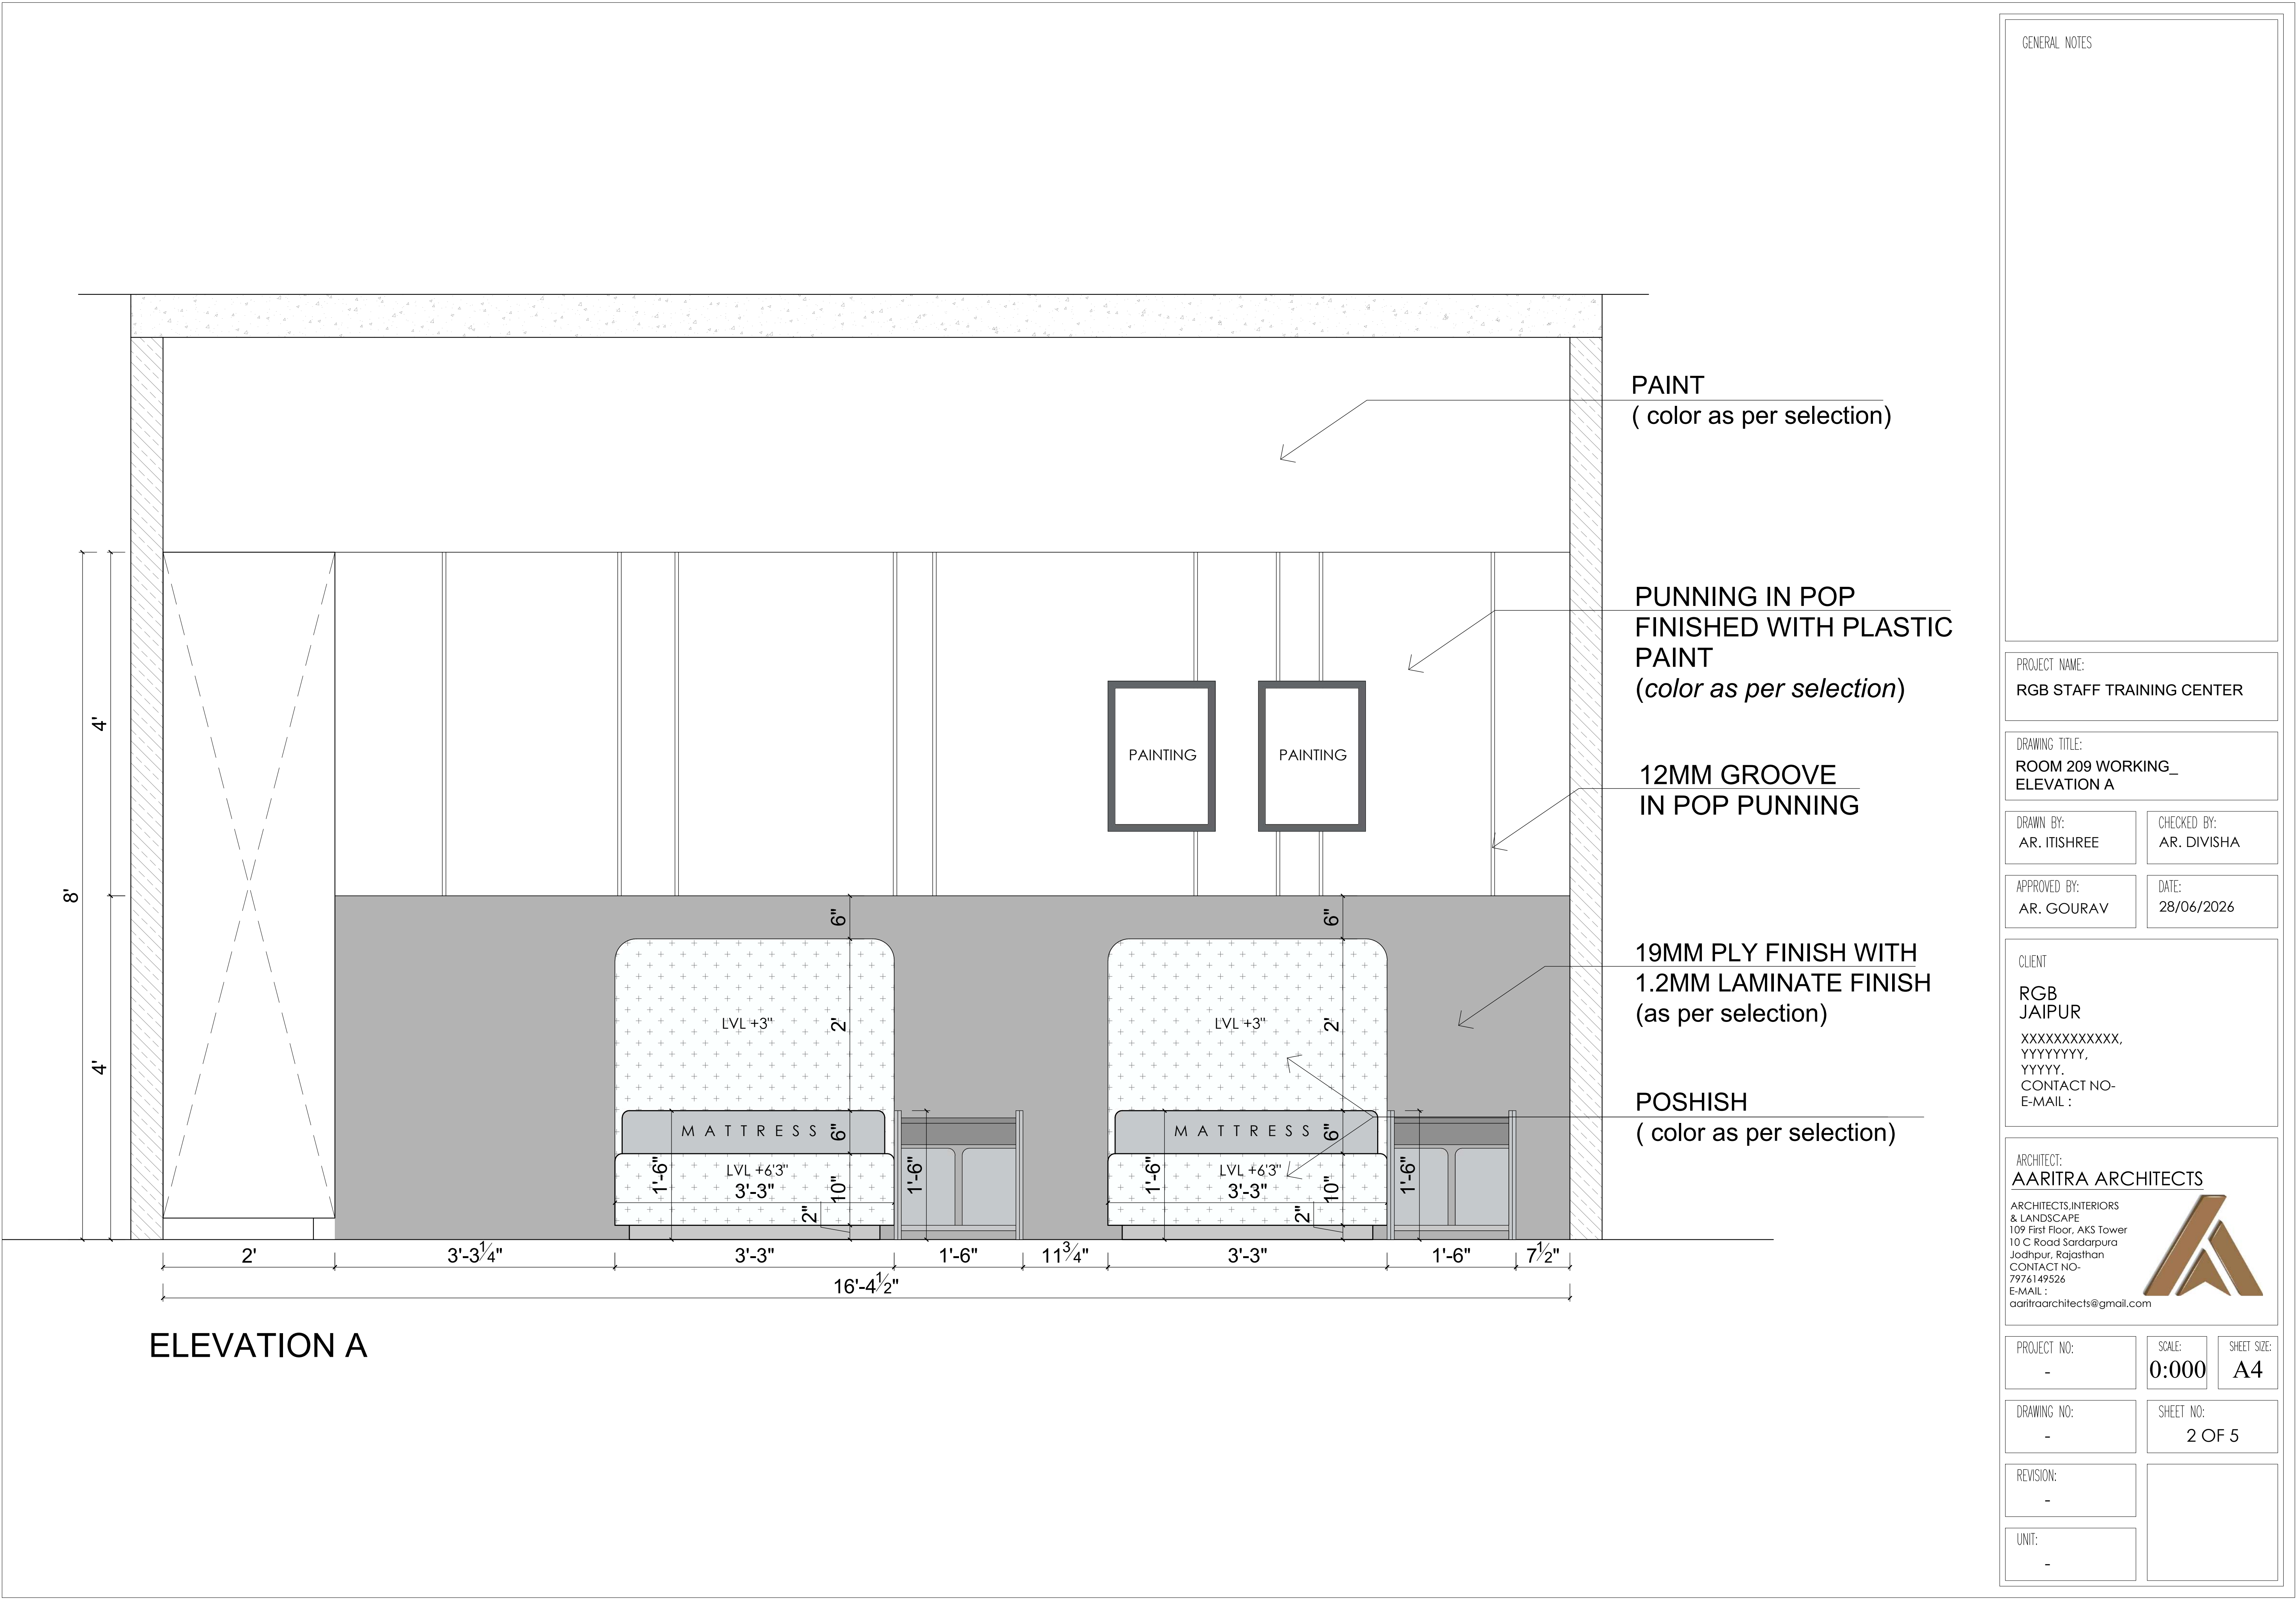

ELEVATION A

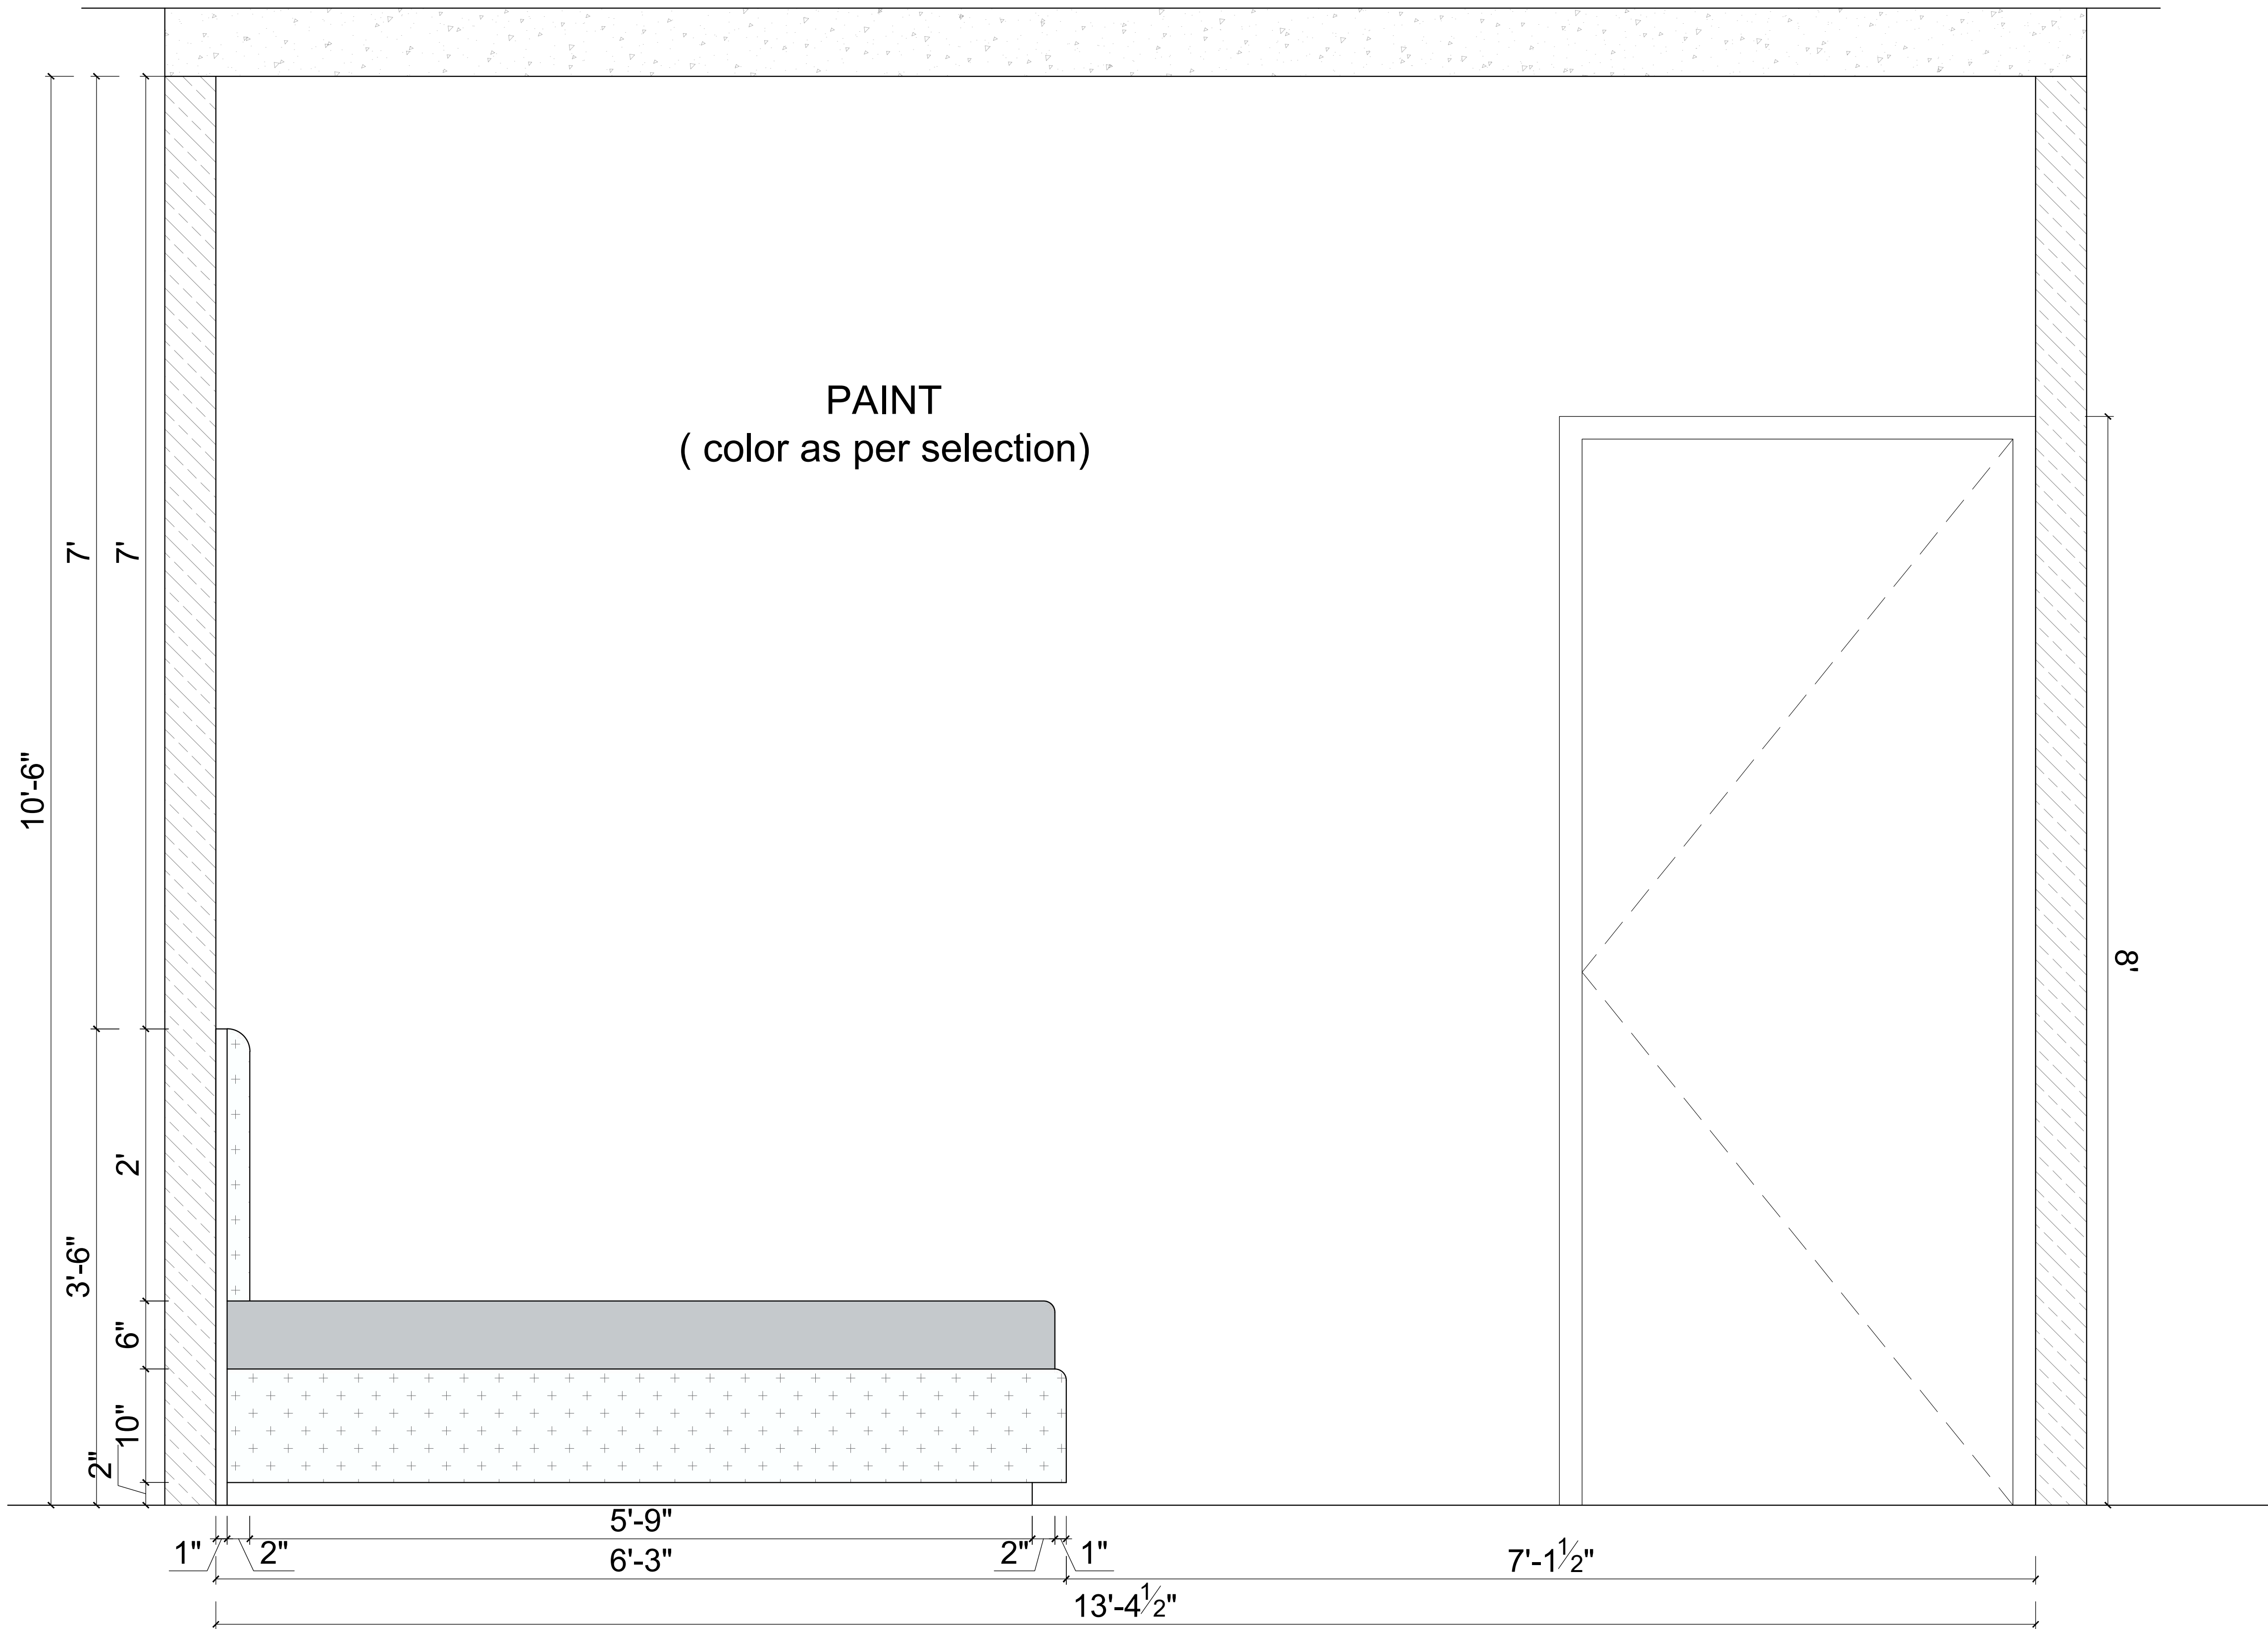

ELEVATION B

GENERAL NOTES

PROJECT NAME:
RGB STAFF TRAINING CENTER

DRAWING TITLE:
ROOM 209 WORKING_
ELEVATION B

DRAWN BY:
AR. ITISHREE

CHECKED BY:
AR. DIVISHA

APPROVED BY:
AR. GOURAV

DATE:
28/06/2026

CLIENT

RGB
JAIPUR
XXXXXXXXXXXX,
YYYYYYYY,
YYYYY.
CONTACT NO-
E-MAIL :

ARCHITECT:
AARITRA ARCHITECTS

ARCHITECTS.INTERIORS
& LANDSCAPE
109 First Floor, AKS Tower
10 C Road Sardarpura
Jodhpur, Rajasthan
CONTACT NO-
7976149526
E-MAIL :
aaritraarchitects@gmail.com



PROJECT NO:
-

SCALE:
0:000


SHEET SIZE:
A4

DRAWING NO:
-

SHEET NO:
3 OF 5

REVISION:
-

UNIT:
-

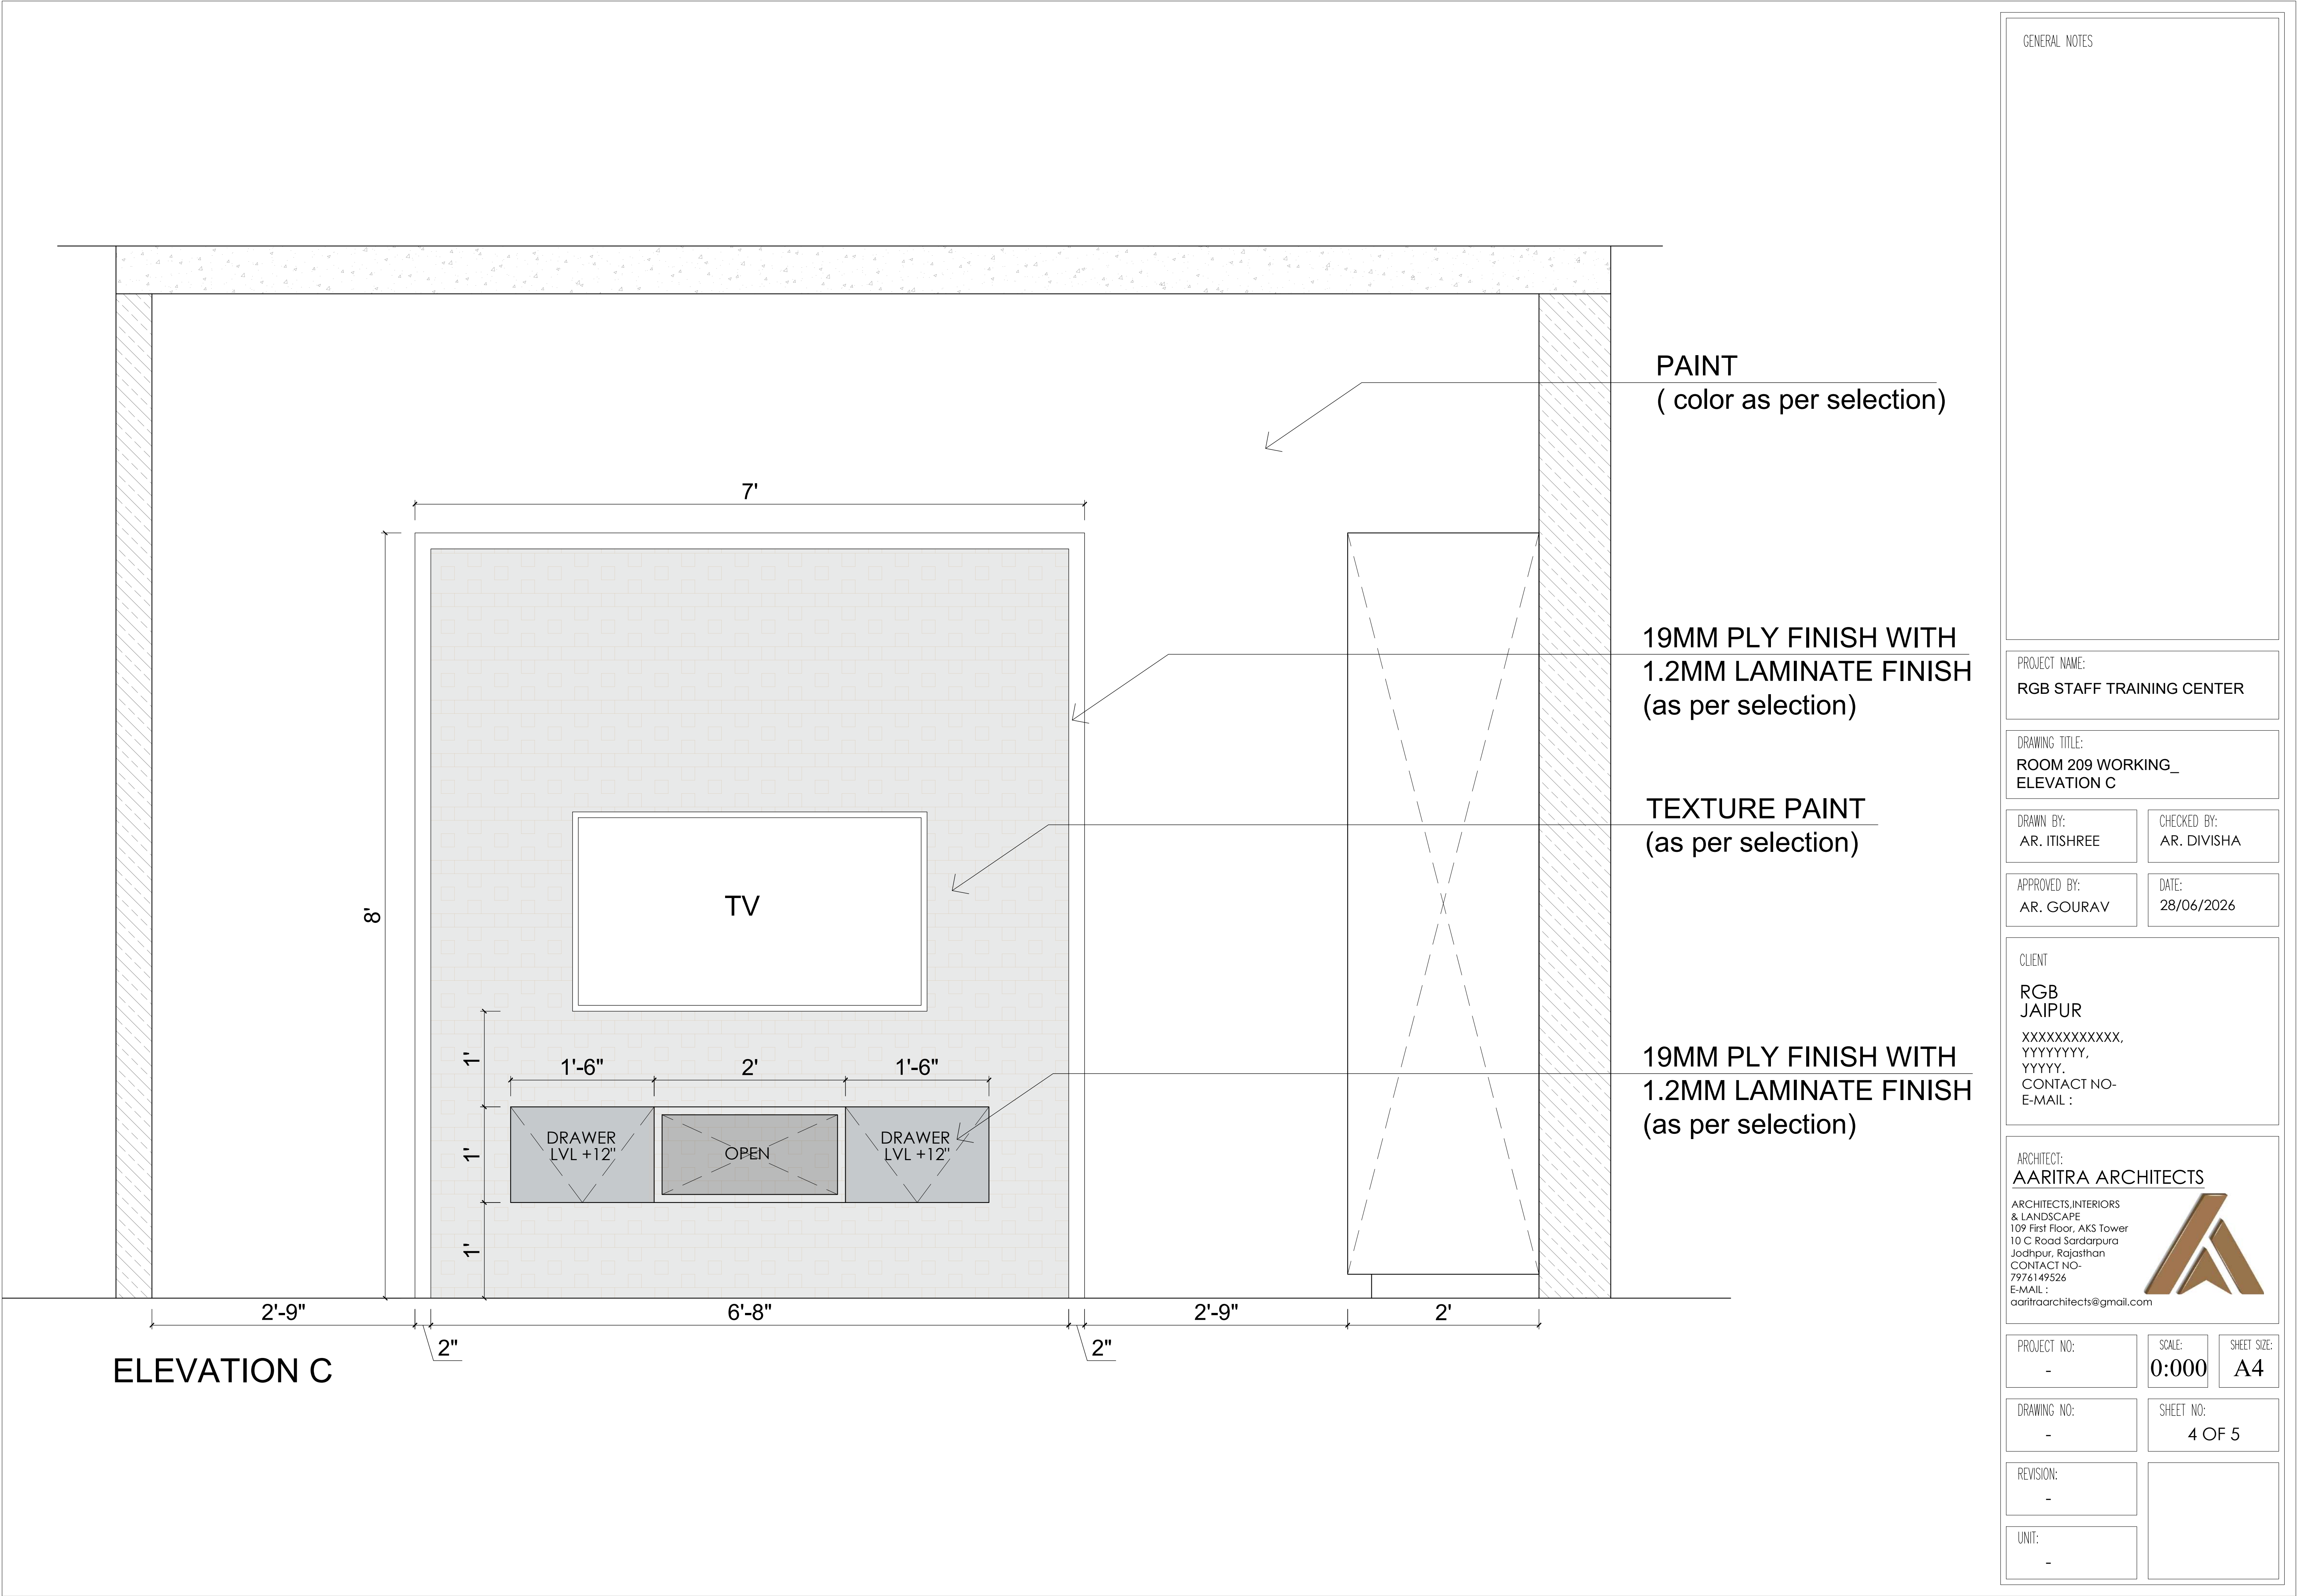

GENERAL NOTES

PROJECT NAME:
RGB STAFF TRAINING CENTER

DRAWING TITLE:
ROOM 209 WORKING_
ELEVATION C

DRAWN BY:
AR. ITISHREE

CHECKED BY:
AR. DIVISHA

APPROVED BY:
AR. GOURAV

DATE:
28/06/2026

CLIENT

RGB
JAIPUR

XXXXXXXXXXXX,
YYYYYYYY,
YYYYY.
CONTACT NO-
E-MAIL :

ARCHITECT:
AARITRA ARCHITECTS

ARCHITECTS,INTERIORS
& LANDSCAPE
109 First Floor, AKS Tower
10 C Road Sardarpura
Jodhpur, Rajasthan
CONTACT NO-
7976149526
E-MAIL :
aaritraarchitects@gmail.com



PROJECT NO:
-

SCALE:
0:000


SHEET SIZE:
A4

DRAWING NO:
-

SHEET NO:
4 OF 5

REVISION:
-

UNIT:
-

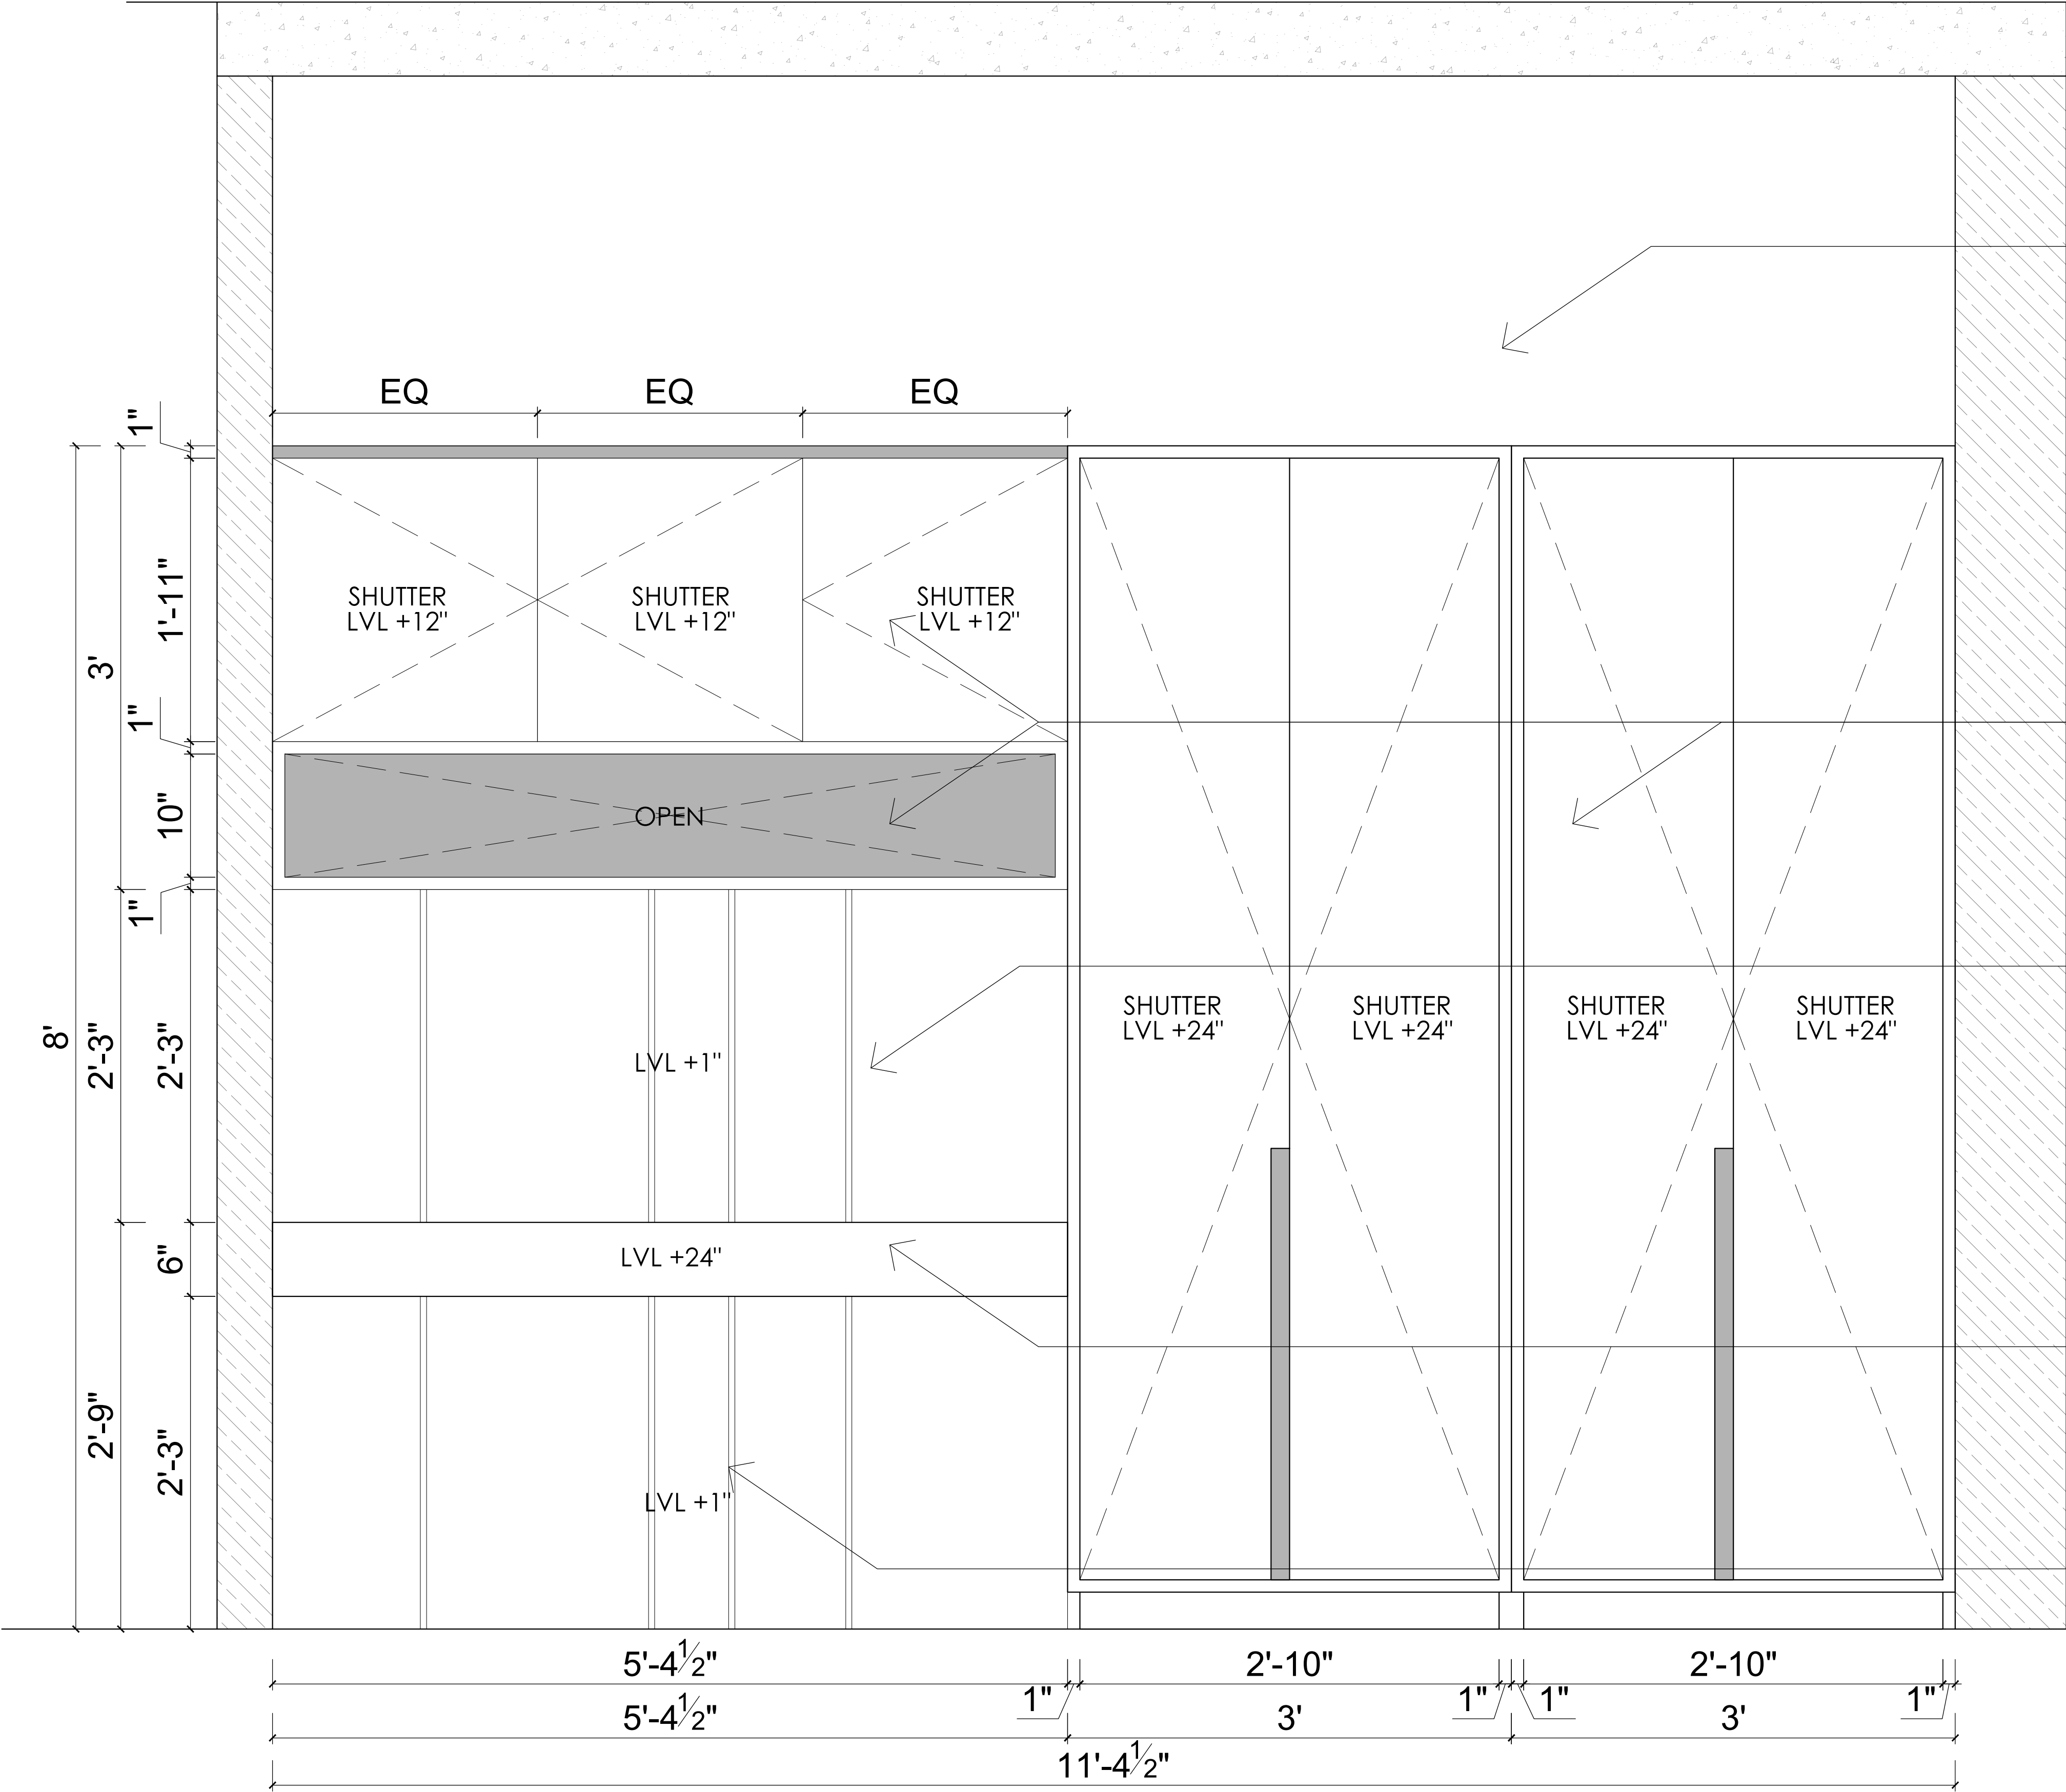

ELEVATION D

GENERAL NOTES

PROJECT NAME:
RGB STAFF TRAINING CENTER

DRAWING TITLE:
ROOM 209 WORKING_
ELEVATION D

DRAWN BY:
AR. ITISHREE

CHECKED BY:
AR. DIVISHA

APPROVED BY:
AR. GOURAV

DATE:
28/06/2026

CLIENT

RGB
JAIPUR

XXXXXXXXXXXX,
YYYYYYYY,
YYYYY.
CONTACT NO-
E-MAIL :

ARCHITECT:
AARITRA ARCHITECTS

ARCHITECTS.INTERIORS
& LANDSCAPE
109 First Floor, AKS Tower
10 C Road Sardarpura
Jodhpur, Rajasthan
CONTACT NO-
7976149526
E-MAIL :
aaritraarchitects@gmail.com



PROJECT NO:
-

SCALE:
0:000


SHEET SIZE:
A4

DRAWING NO:
-

SHEET NO:
5 OF 5

REVISION:
-

UNIT:
-

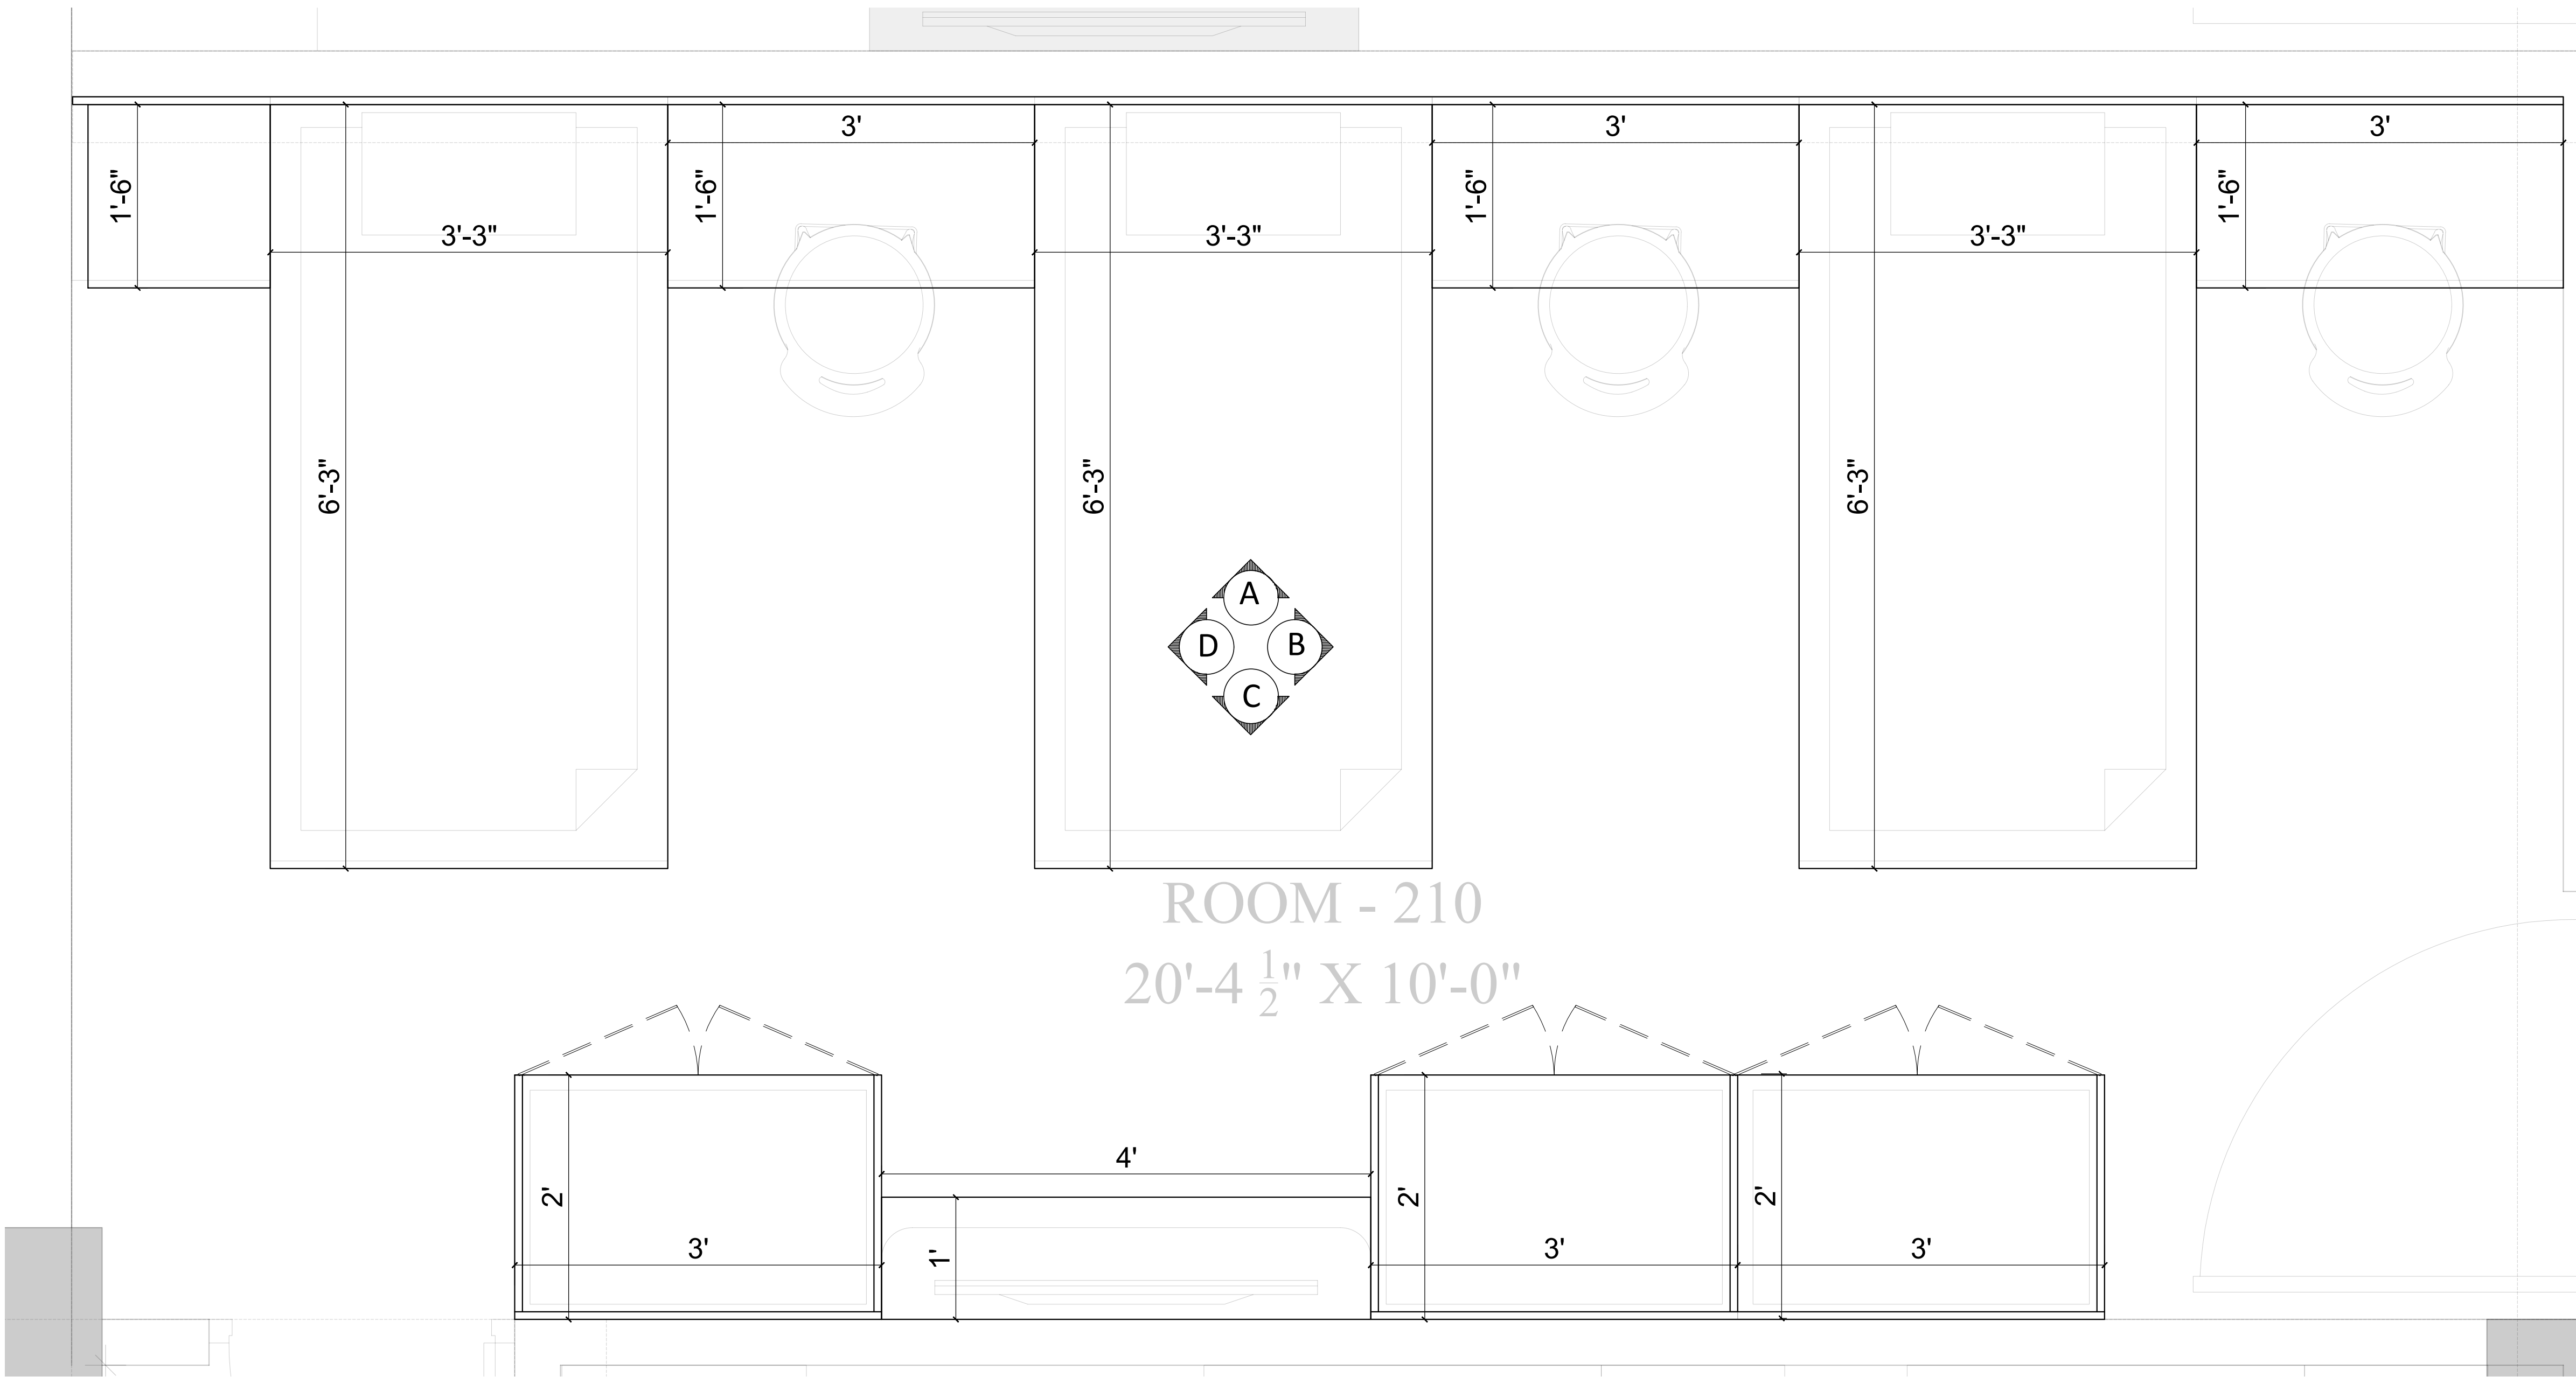

PLAN

GENERAL NOTES

PROJECT NAME:
RGB STAFF TRAINING CENTER

DRAWING TITLE:
ROOM 210 WORKING_
PLAN

DRAWN BY:
AR. ITISHREE

CHECKED BY:
AR. DIVISHA

APPROVED BY:
AR. GOURAV

DATE:
28/06/2026

CLIENT

RGB
JAIPUR

XXXXXXXXXXXX,
YYYYYYYY,
YYYYY.
CONTACT NO-
E-MAIL :

ARCHITECT:
AARITRA ARCHITECTS

ARCHITECTS.INTERIORS
& LANDSCAPE
109 First Floor, AKS Tower
10 C Road Sardarpura
Jodhpur, Rajasthan
CONTACT NO-
7976149526
E-MAIL :
aaritraarchitects@gmail.com



PROJECT NO:
-

SCALE:
0:000


SHEET SIZE:
A4

DRAWING NO:
-

SHEET NO:
1 OF 5

REVISION:
-

UNIT:
-

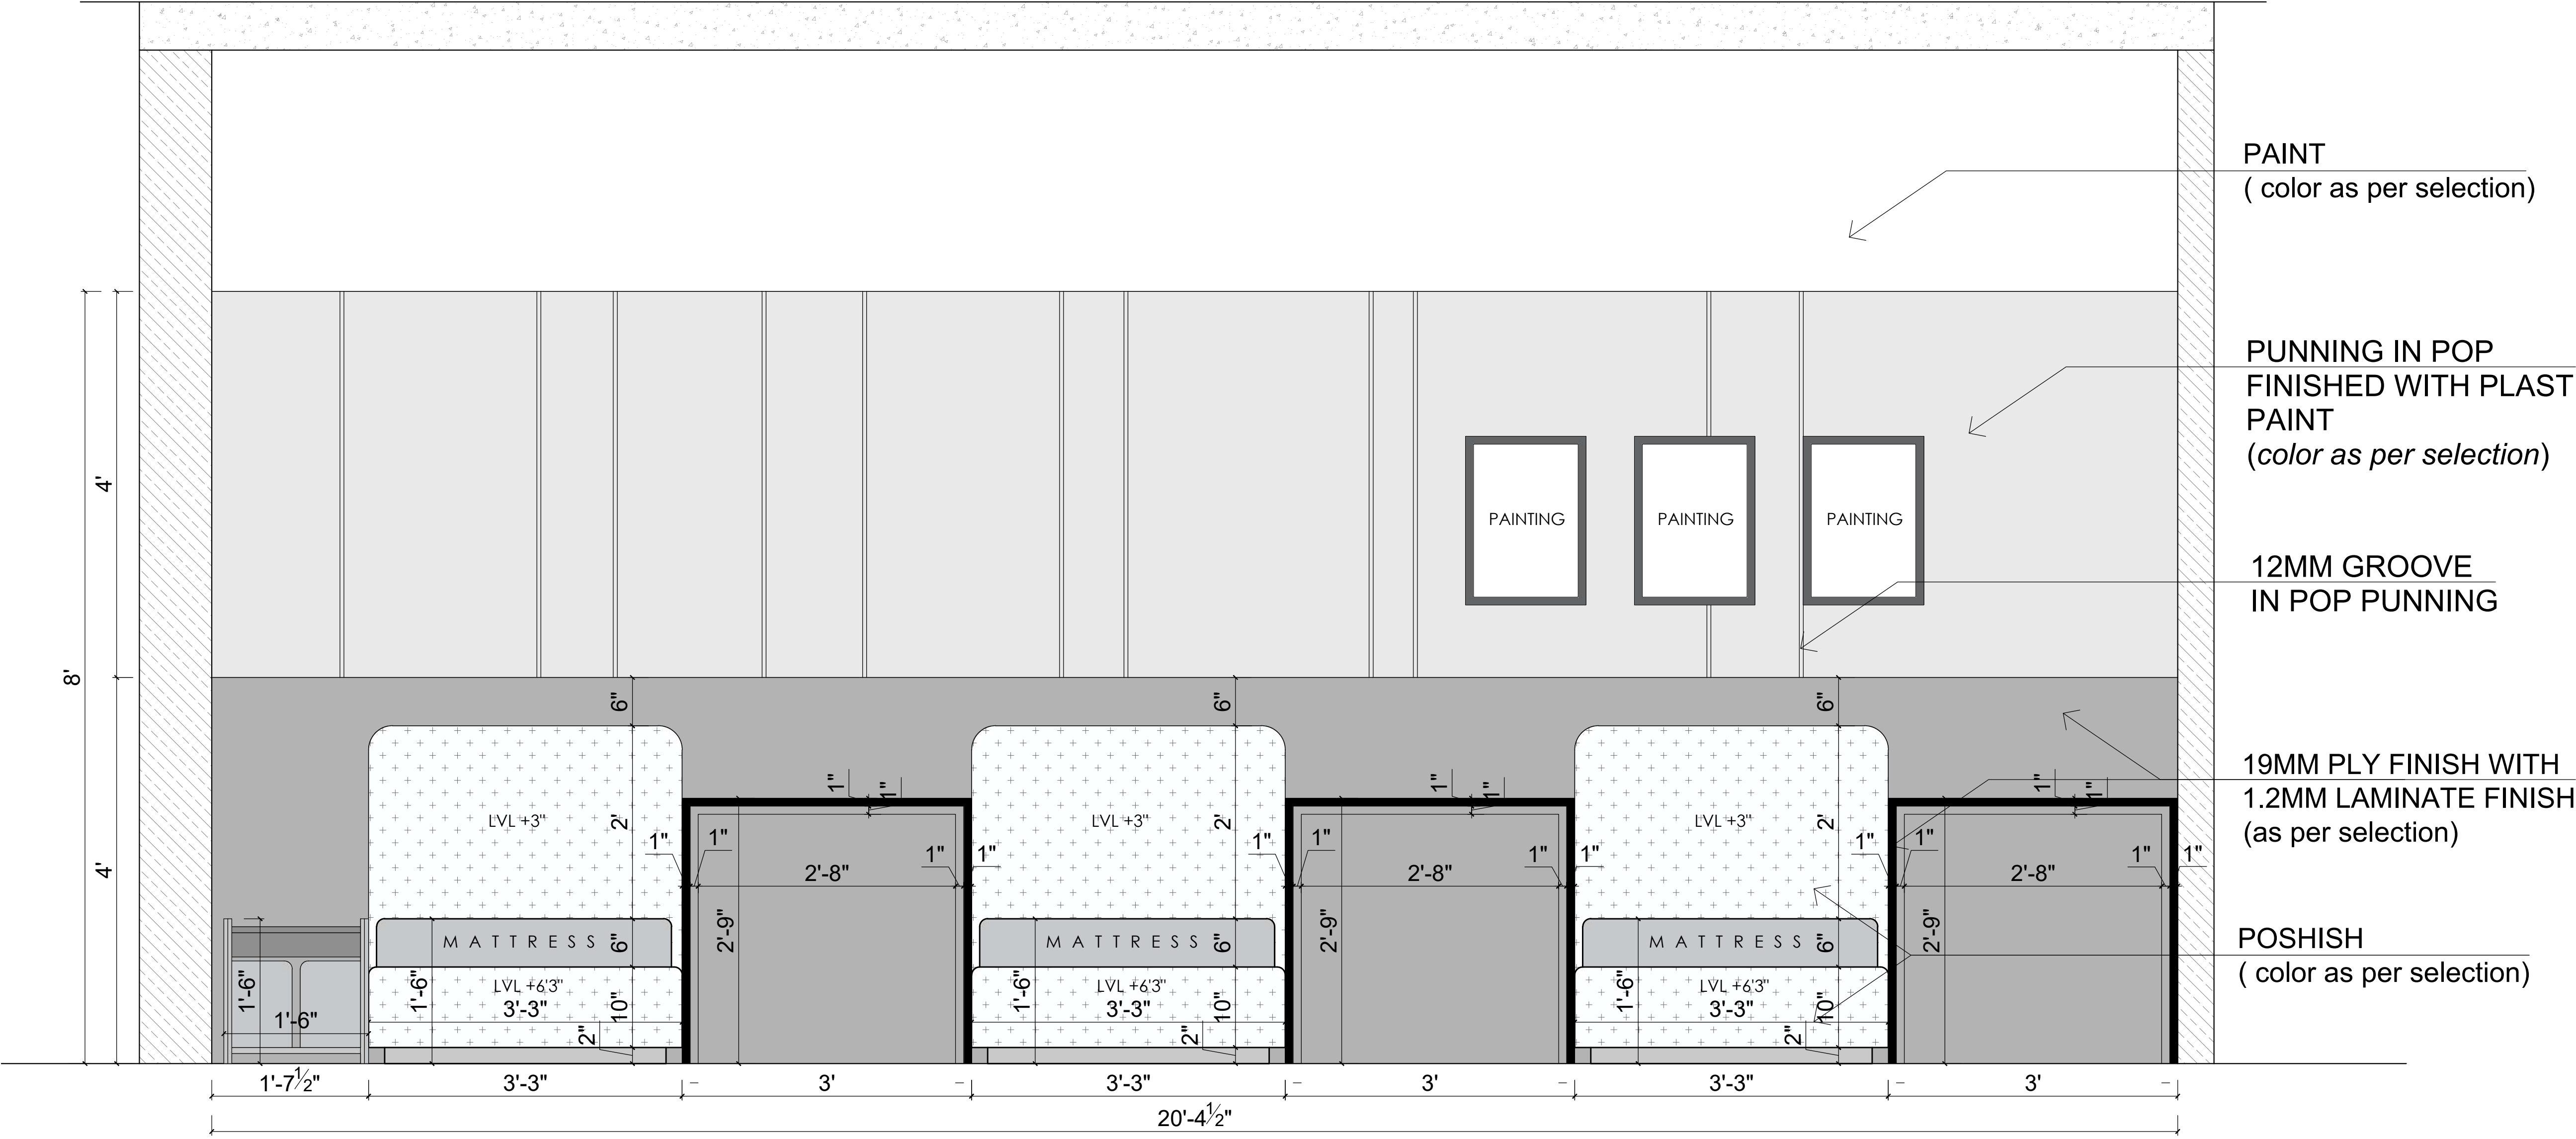

ELEVATION A

GENERAL NOTES

PROJECT NAME:
RGB STAFF TRAINING CENTER

DRAWING TITLE:
ROOM 210 WORKING_
ELEVATION A

DRAWN BY:
AR. ITISHREE

CHECKED BY:
AR. DIVISHA

APPROVED BY:
AR. GOURAV

DATE:
28/06/2026

CLIENT

RGB
JAIPUR
XXXXXXXXXXXX,
YYYYYYYY,
YYYYY.
CONTACT NO-
E-MAIL :

ARCHITECT:
AARITRA ARCHITECTS

ARCHITECTS,INTERIORS
& LANDSCAPE
109 First Floor, AKS Tower
10 C Road Sardarpura
Jodhpur, Rajasthan
CONTACT NO-
7976149526
E-MAIL :
aaritraarchitects@gmail.com



PROJECT NO:
-

SCALE:
0:000


SHEET SIZE:
A4

DRAWING NO:
-

SHEET NO:
2 OF 5

REVISION:
-

UNIT:
-

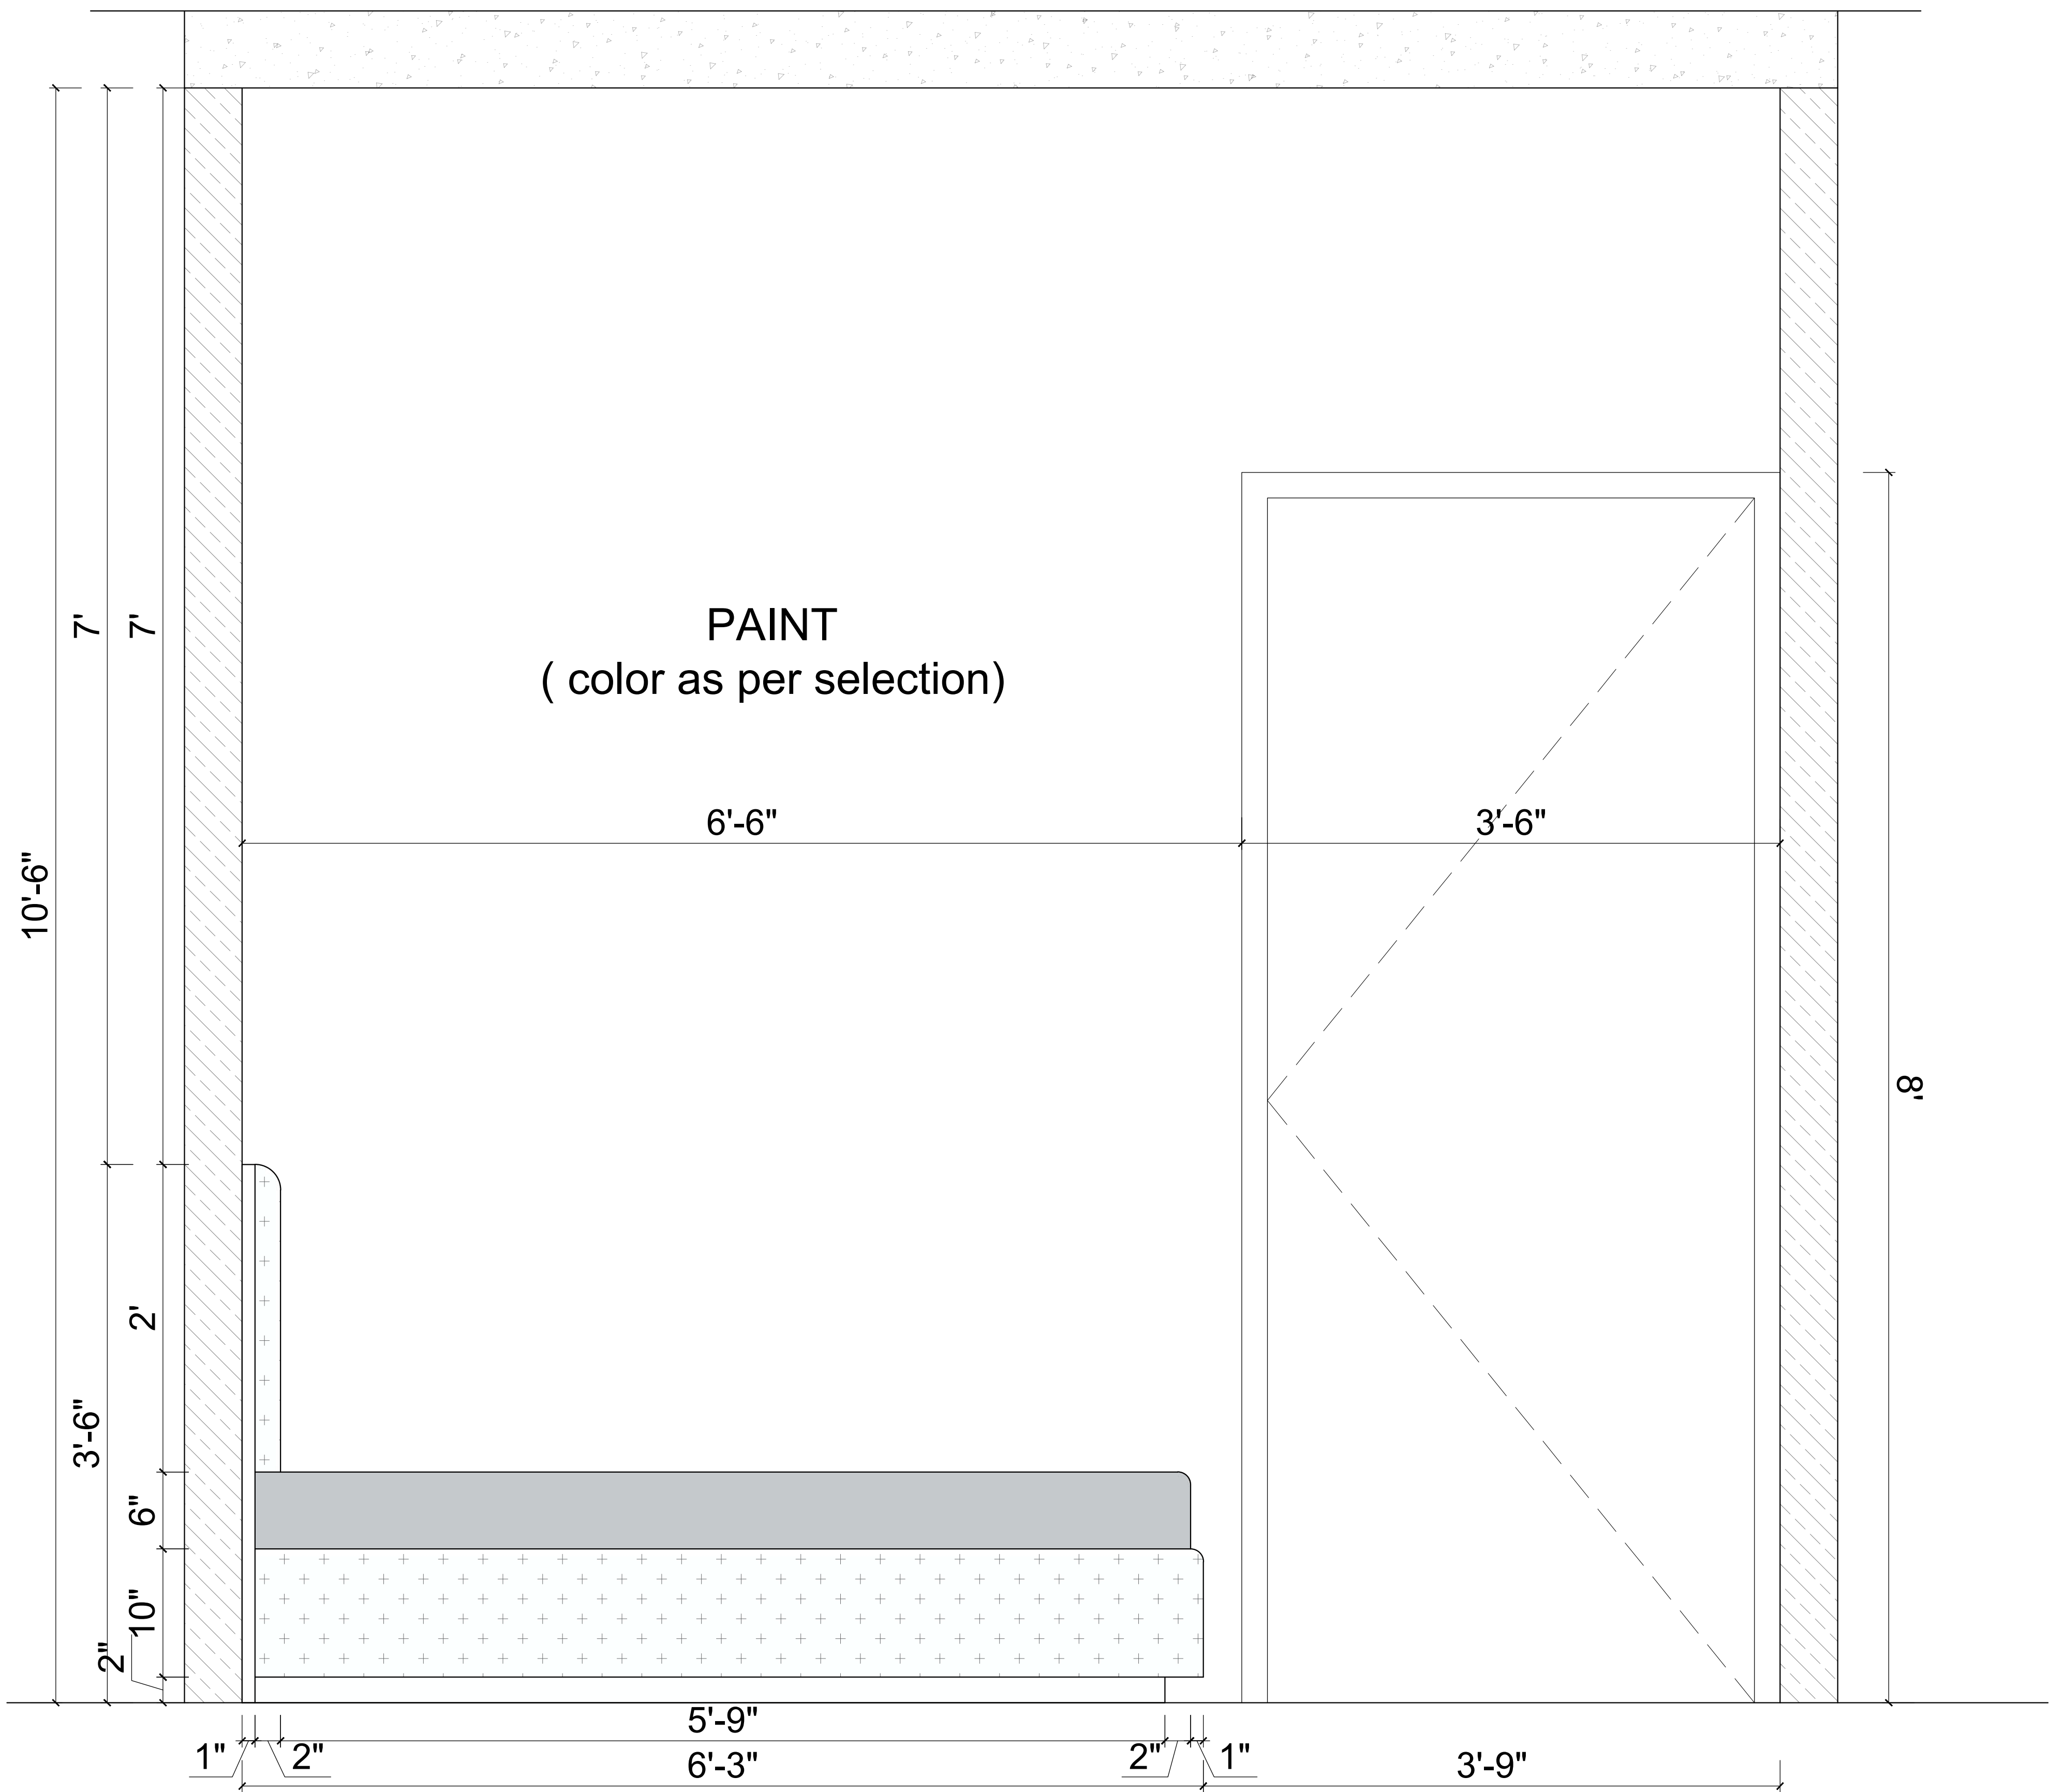

ELEVATION B

GENERAL NOTES

PROJECT NAME:
RGB STAFF TRAINING CENTER

DRAWING TITLE:
ROOM 210 WORKING_
ELEVATION B

DRAWN BY:
AR. ITISHREE

CHECKED BY:
AR. DIVISHA

APPROVED BY:
AR. GOURAV

DATE:
28/06/2026

CLIENT

RGB
JAIPUR

XXXXXXXXXXXX,
YYYYYYYY,
YYYYY.
CONTACT NO-
E-MAIL :

ARCHITECT:
AARITRA ARCHITECTS

ARCHITECTS.INTERIORS
& LANDSCAPE
109 First Floor, AKS Tower
10 C Road Sardarpura
Jodhpur, Rajasthan
CONTACT NO-
7976149526
E-MAIL :
aaritraarchitects@gmail.com



PROJECT NO:
-

SCALE:
0:000


SHEET SIZE:
A4


DRAWING NO:
-

SHEET NO:
3 OF 5

REVISION:
-

UNIT:
-

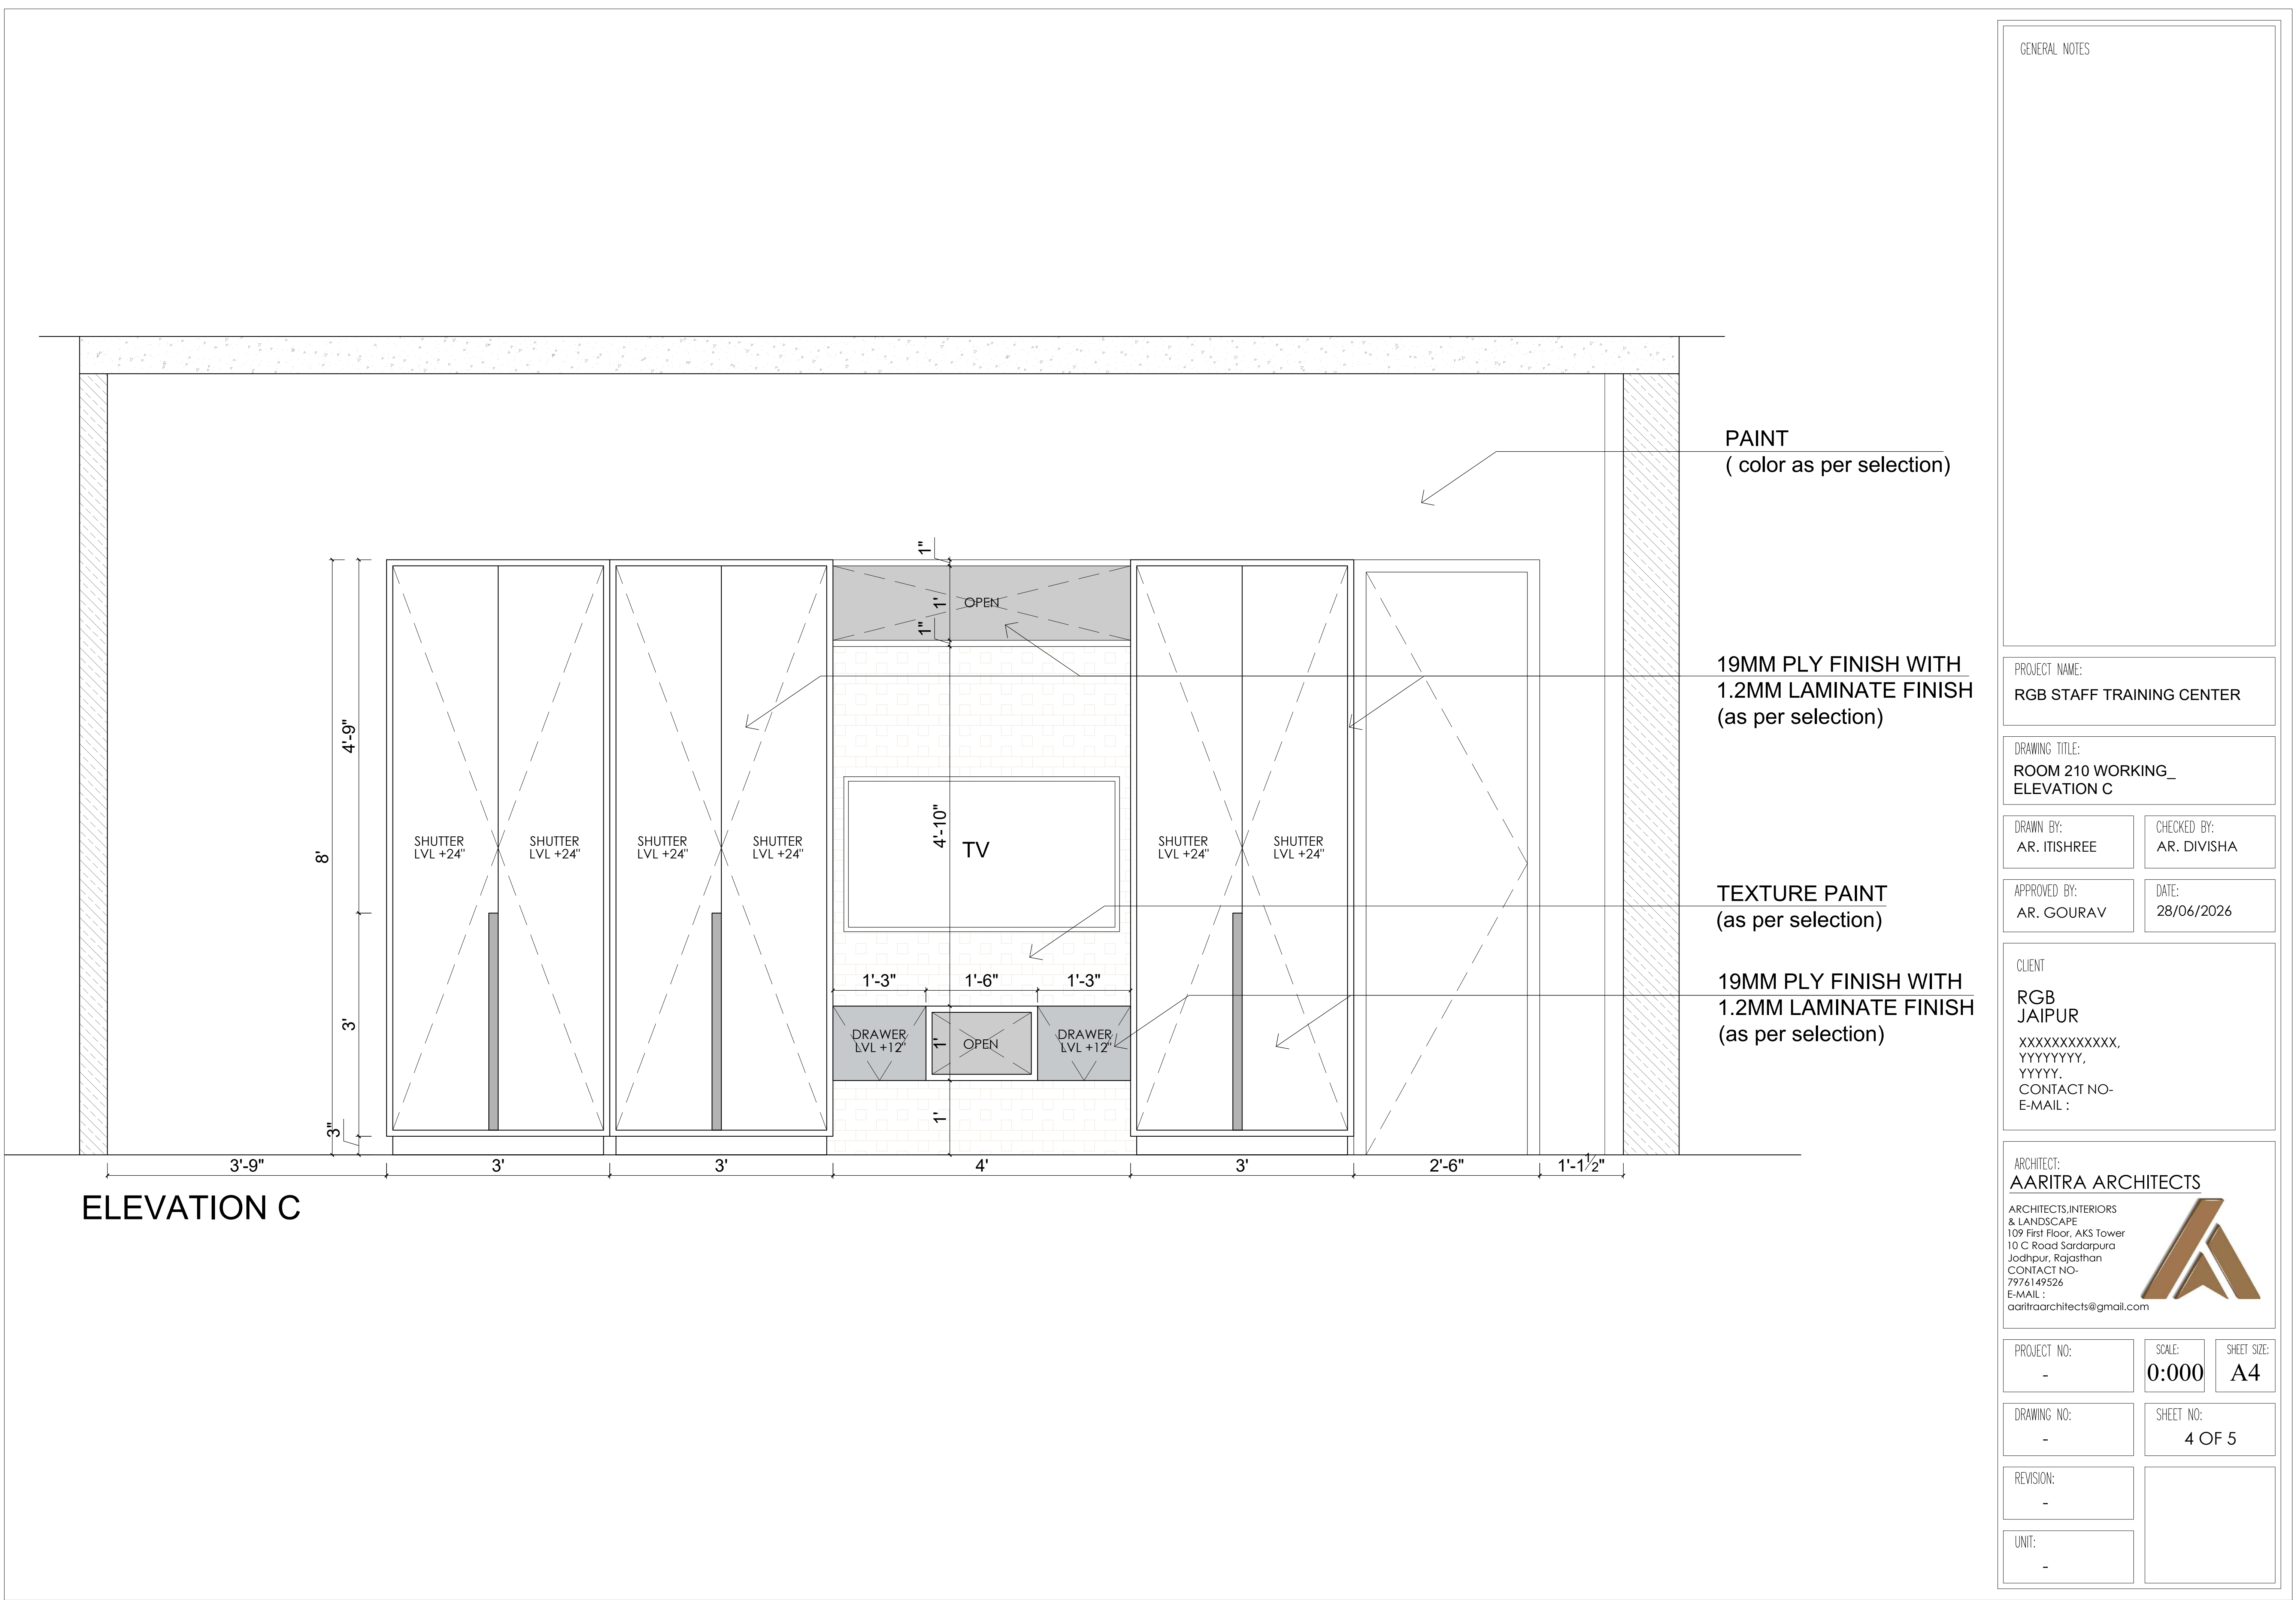

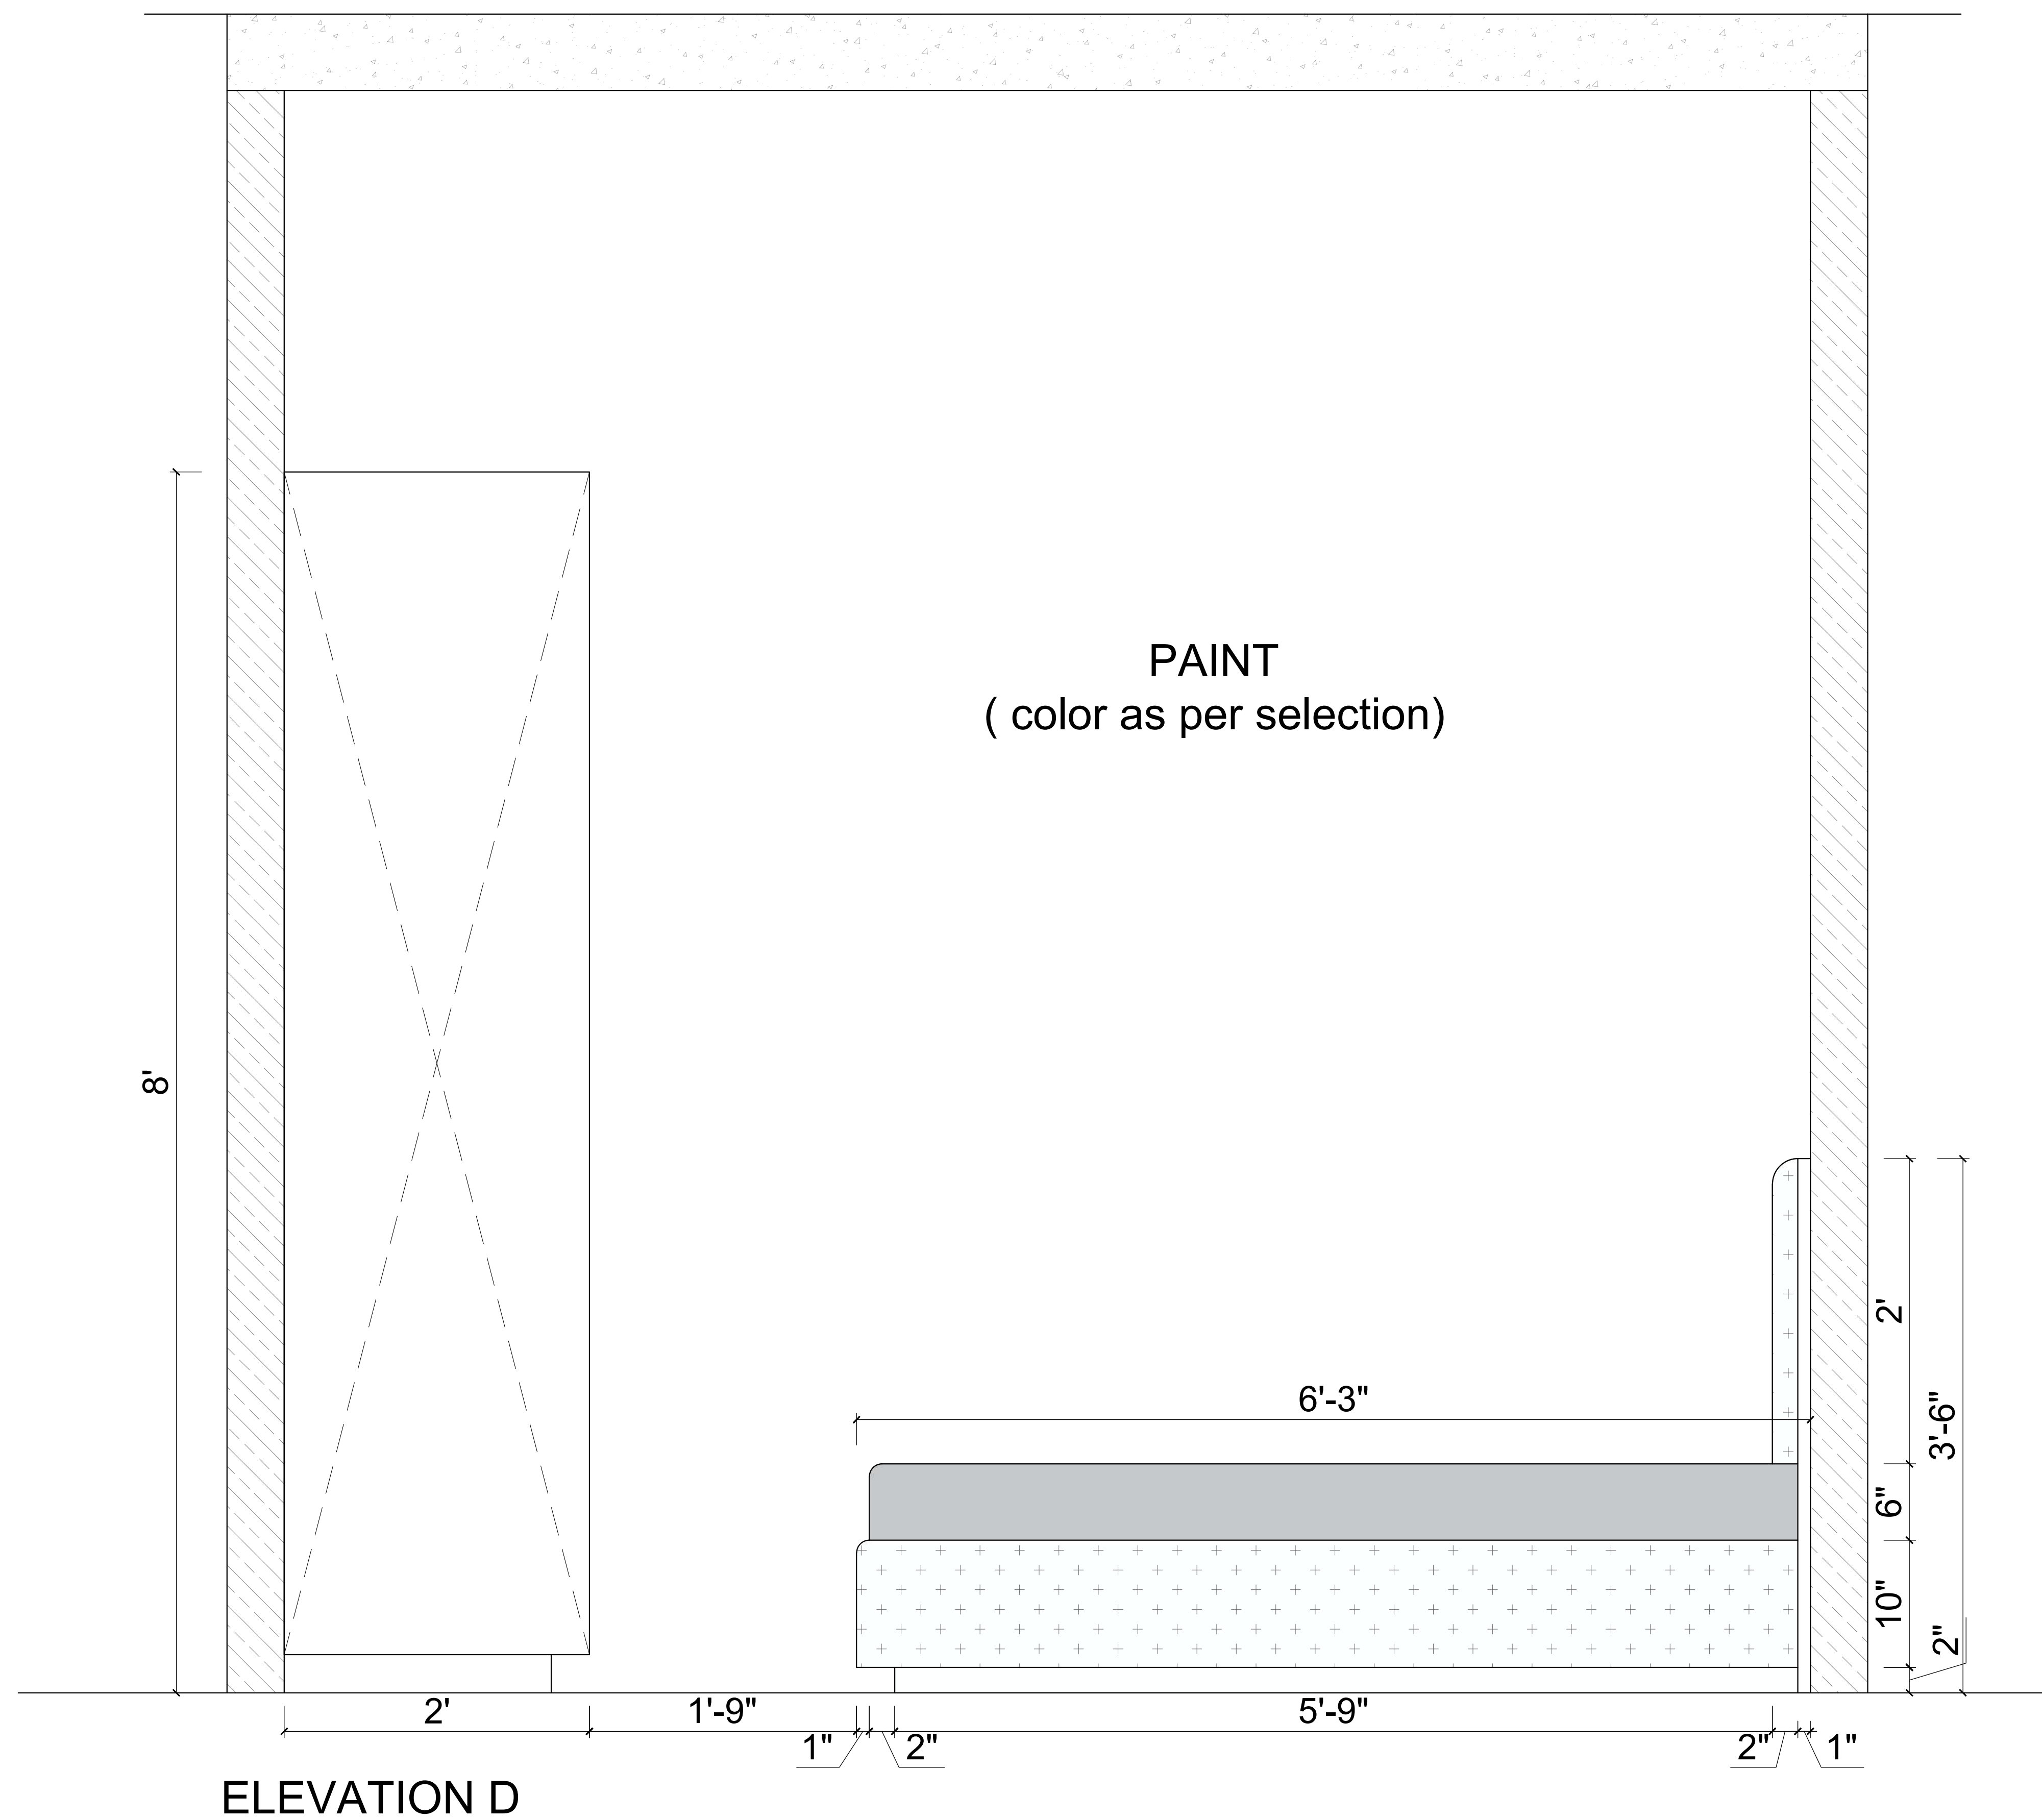

GENERAL NOTES

PROJECT NAME:
RGB STAFF TRAINING CENTER

DRAWING TITLE:
ROOM 210 WORKING_
ELEVATION D

DRAWN BY:
AR. ITISHREE

CHECKED BY:
AR. DIVISHA

APPROVED BY:
AR. GOURAV

DATE:
28/06/2026

CLIENT

RGB
JAIPUR

XXXXXXXXXXXX,
YYYYYYYY,
YYYYY.
CONTACT NO-
E-MAIL :

ARCHITECT:
AARITRA ARCHITECTS

ARCHITECTS.INTERIORS
& LANDSCAPE
109 First Floor, AKS Tower
10 C Road Sardarpura
Jodhpur, Rajasthan
CONTACT NO-
7976149526
E-MAIL :
aaritraarchitects@gmail.com



PROJECT NO:
-

SCALE:
0:000


SHEET SIZE:
A4

DRAWING NO:
-

SHEET NO:
5 OF 5

REVISION:
-

UNIT:
-

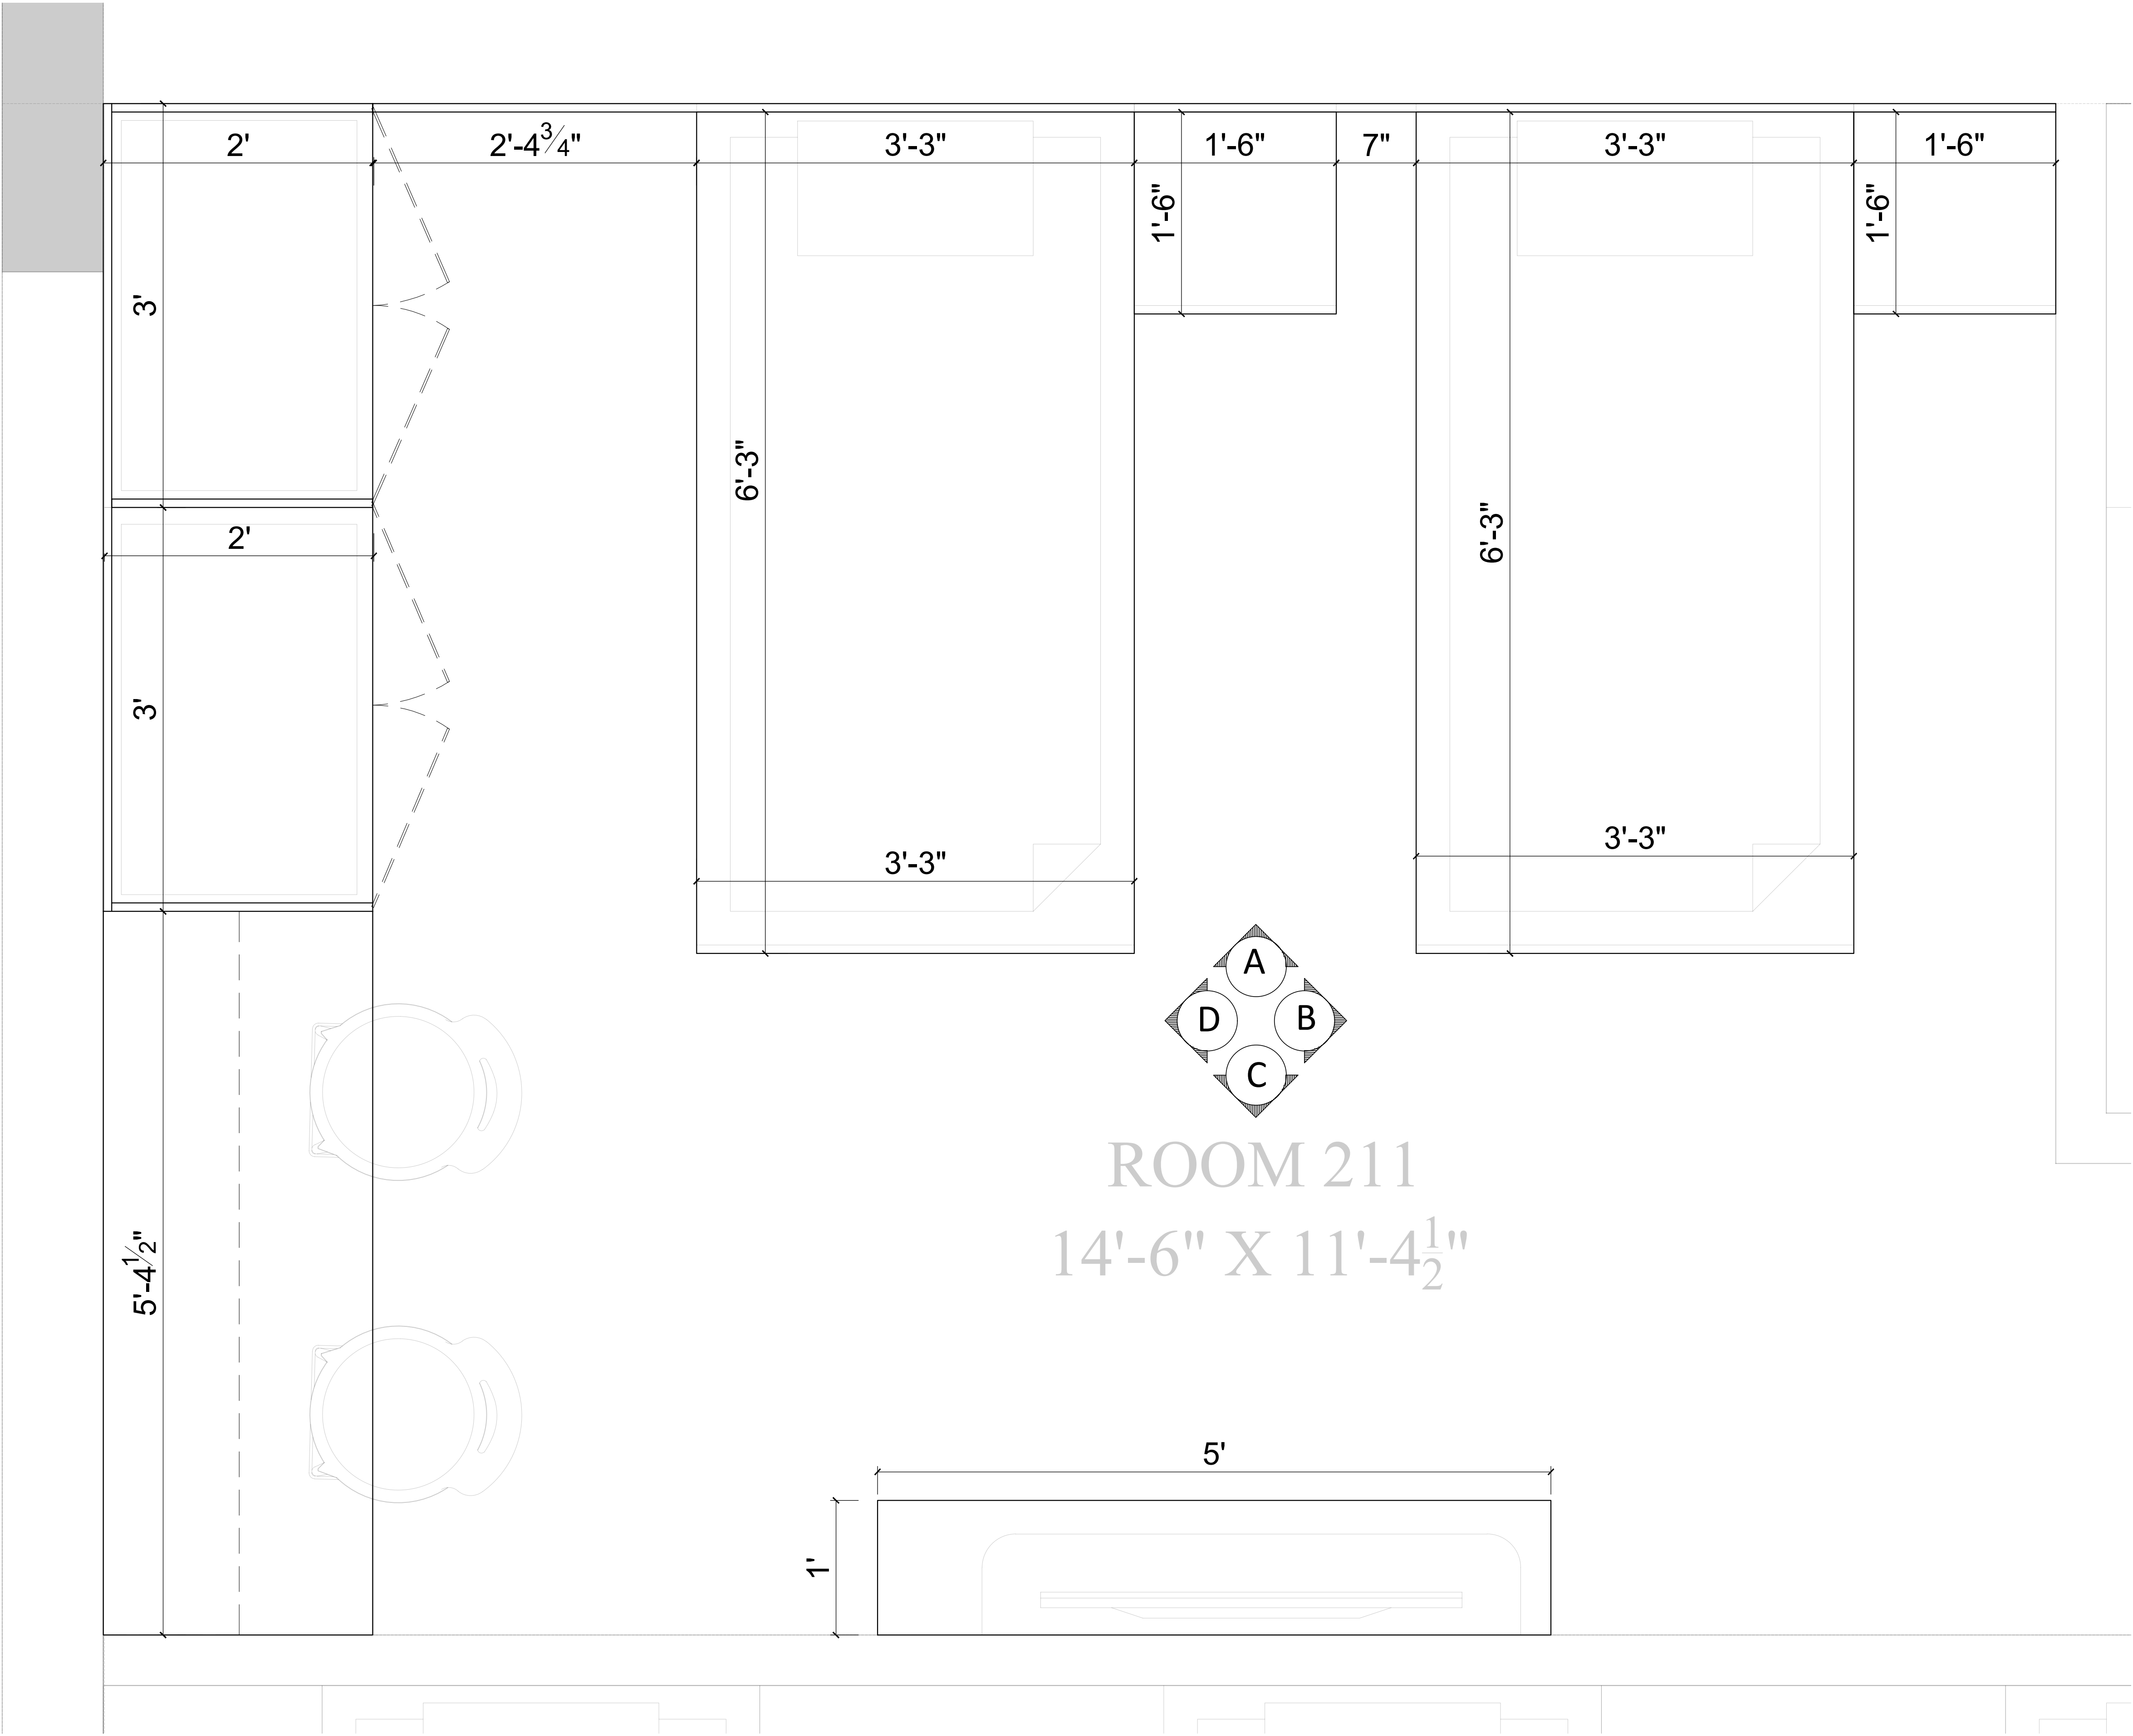

PLAN

GENERAL NOTES

PROJECT NAME:
RGB STAFF TRAINING CENTER

DRAWING TITLE:
ROOM 211 WORKING_
PLAN

DRAWN BY:
AR. ITISHREE

CHECKED BY:
AR. DIVISHA

APPROVED BY:
AR. GOURAV

DATE:
28/06/2026

CLIENT

RGB
JAIPUR

XXXXXXXXXXXX,
YYYYYYYY,
YYYYY.
CONTACT NO-
E-MAIL :

ARCHITECT:
AARITRA ARCHITECTS

ARCHITECTS.INTERIORS
& LANDSCAPE
109 First Floor, AKS Tower
10 C Road Sardarpura
Jodhpur, Rajasthan
CONTACT NO-
7976149526
E-MAIL :
aaritraarchitects@gmail.com



PROJECT NO:
-

SCALE:
0:000

SHEET SIZE:
A4

DRAWING NO:
-

SHEET NO:
1 OF 5

REVISION:
-

UNIT:
-

GENERAL NOTES

PROJECT NAME:
RGB STAFF TRAINING CENTER

DRAWING TITLE:
ROOM 211 WORKING_
ELEVATION A

DRAWN BY:
AR. ITISHREE

CHECKED BY:
AR. DIVISHA

APPROVED BY:
AR. GOURAV

DATE:
28/06/2026

CLIENT

RGB
JAIPUR

XXXXXXXXXXXXX,
YYYYYYYYY,
YYYYY.
CONTACT NO-
E-MAIL :

ARCHITECT:
AARITRA ARCHITECTS

ARCHITECTS,INTERIORS
& LANDSCAPE
109 First Floor, AKS Tower
10 C Road Sardarpura
Jodhpur, Rajasthan
CONTACT NO-
7976149526
E-MAIL :
aaritraarchitects@gmail.com



PROJECT NO:
-

SCALE:
0:000


SHEET SIZE:
A4

DRAWING NO:


SHEET NO:
2 OF 5

REVISION: _____

UNIT: _____

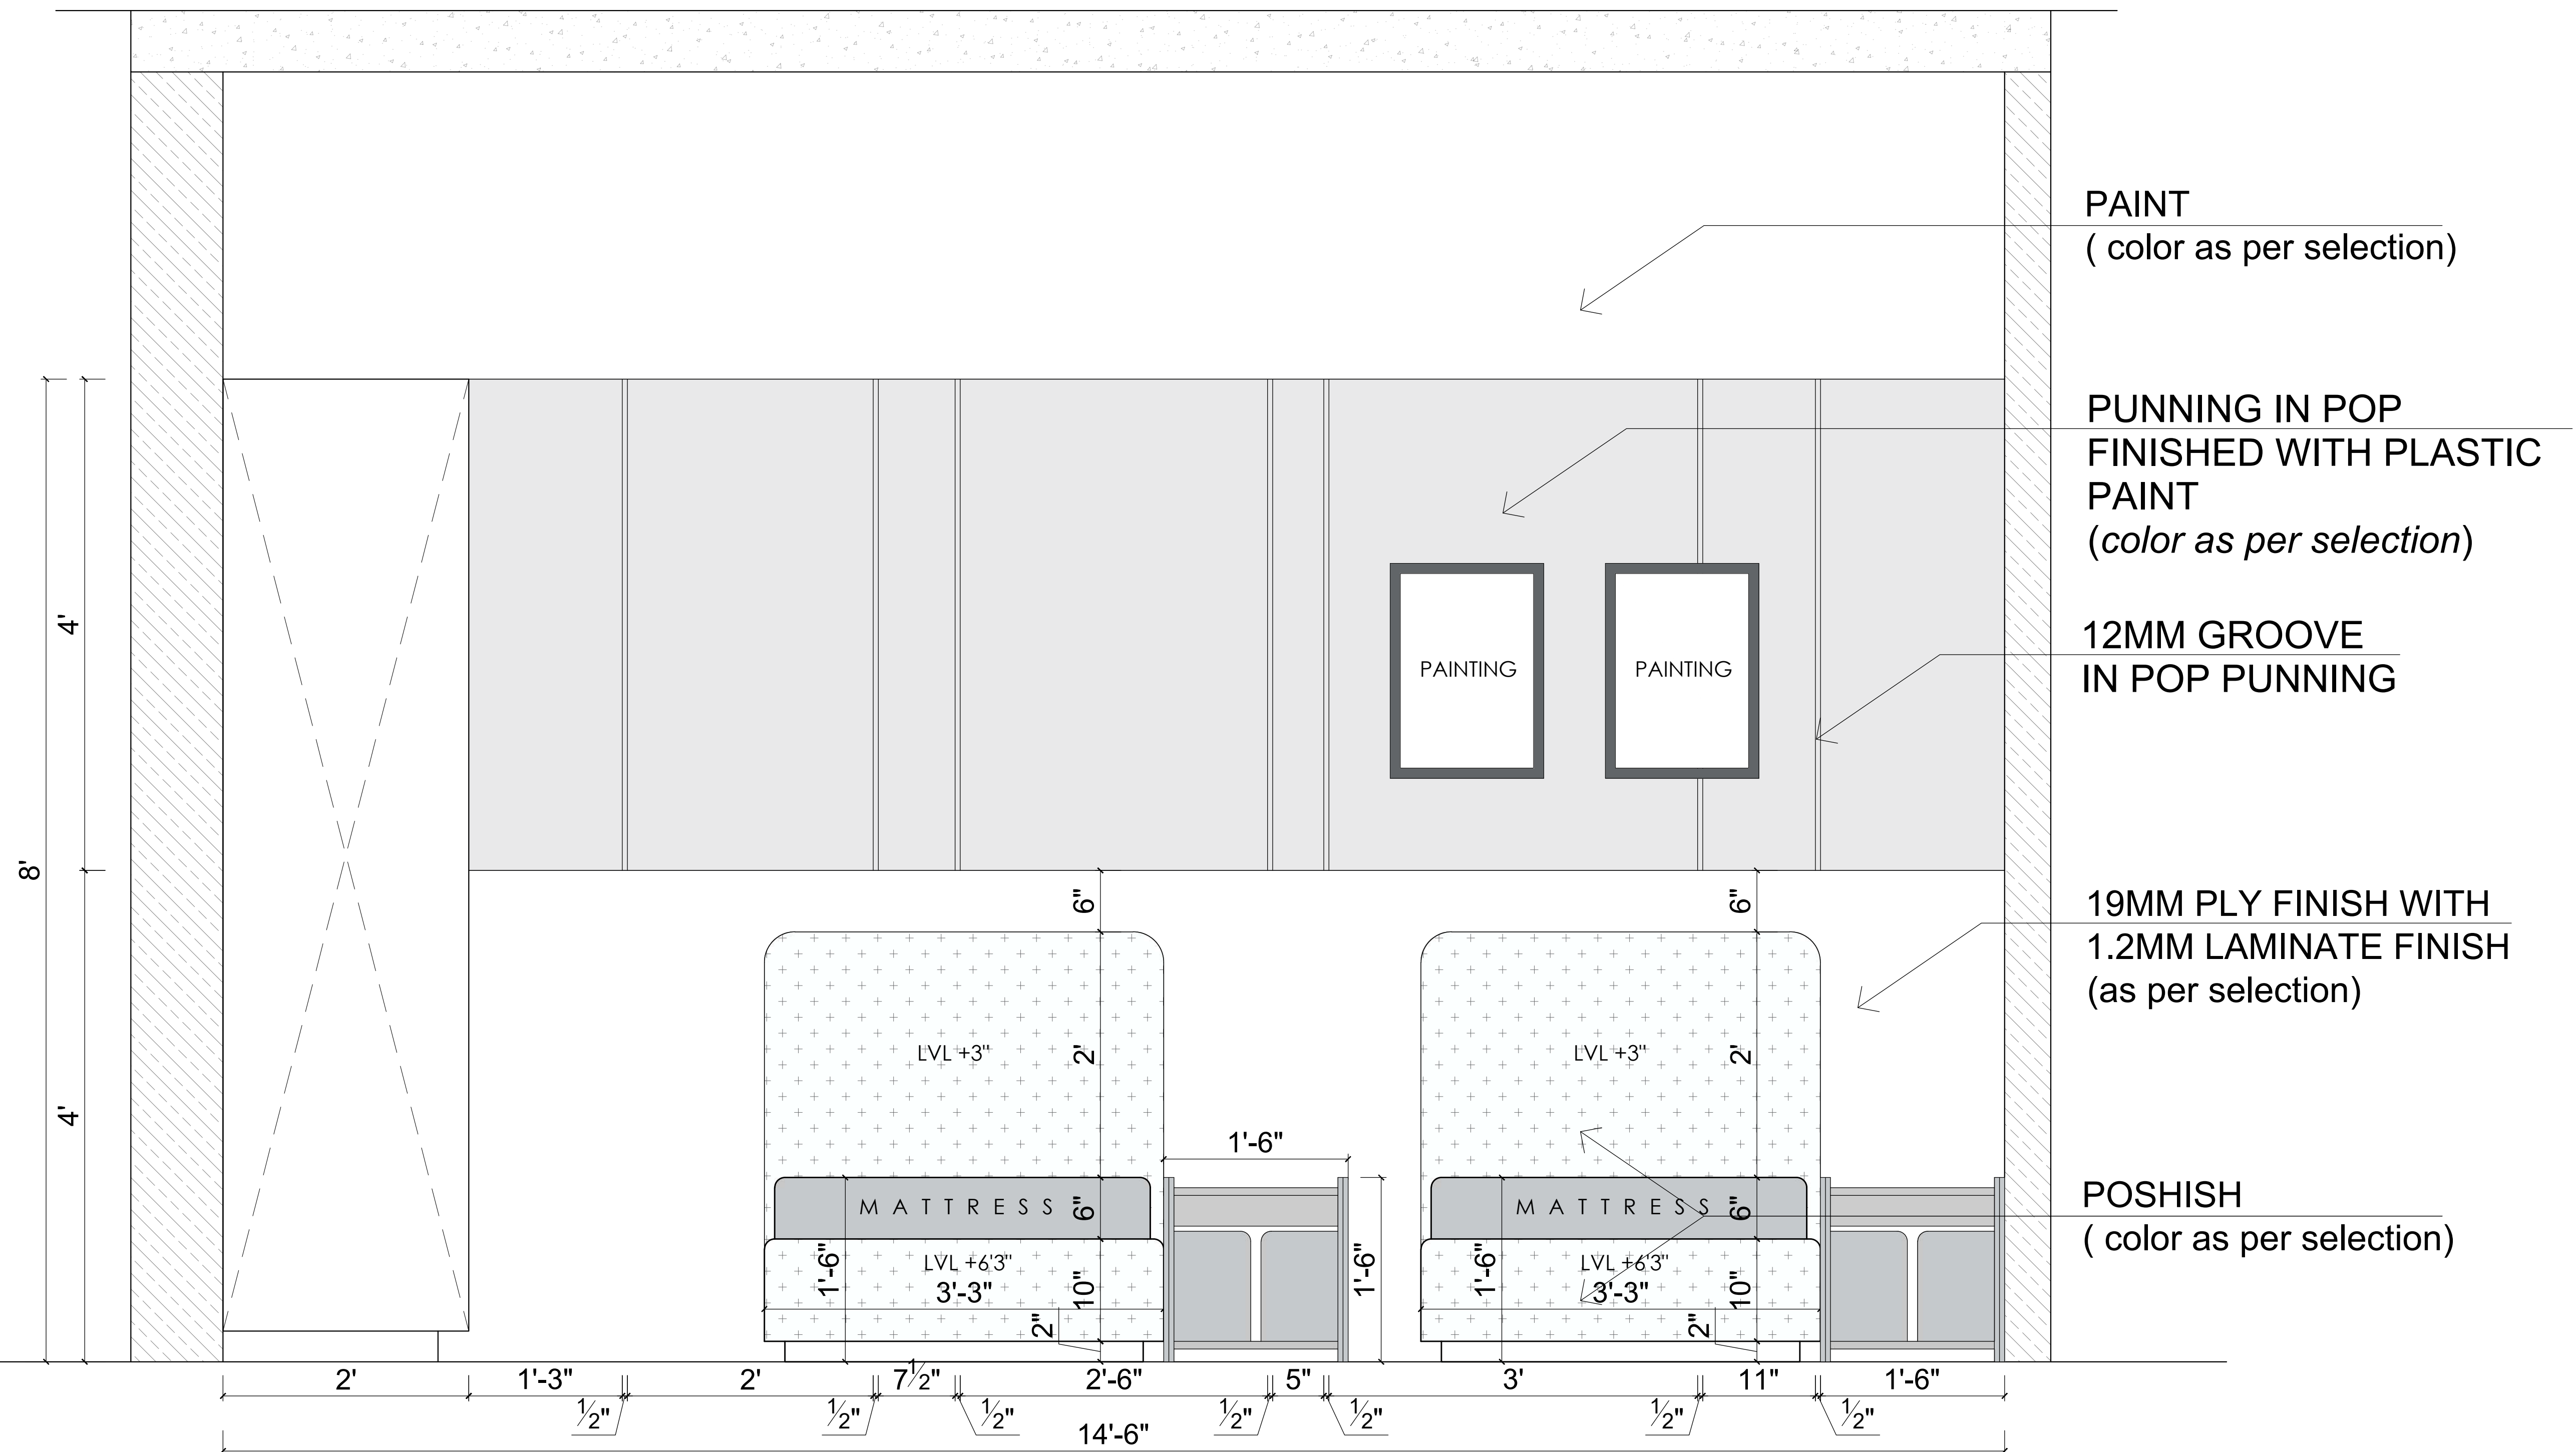

ELEVATION A

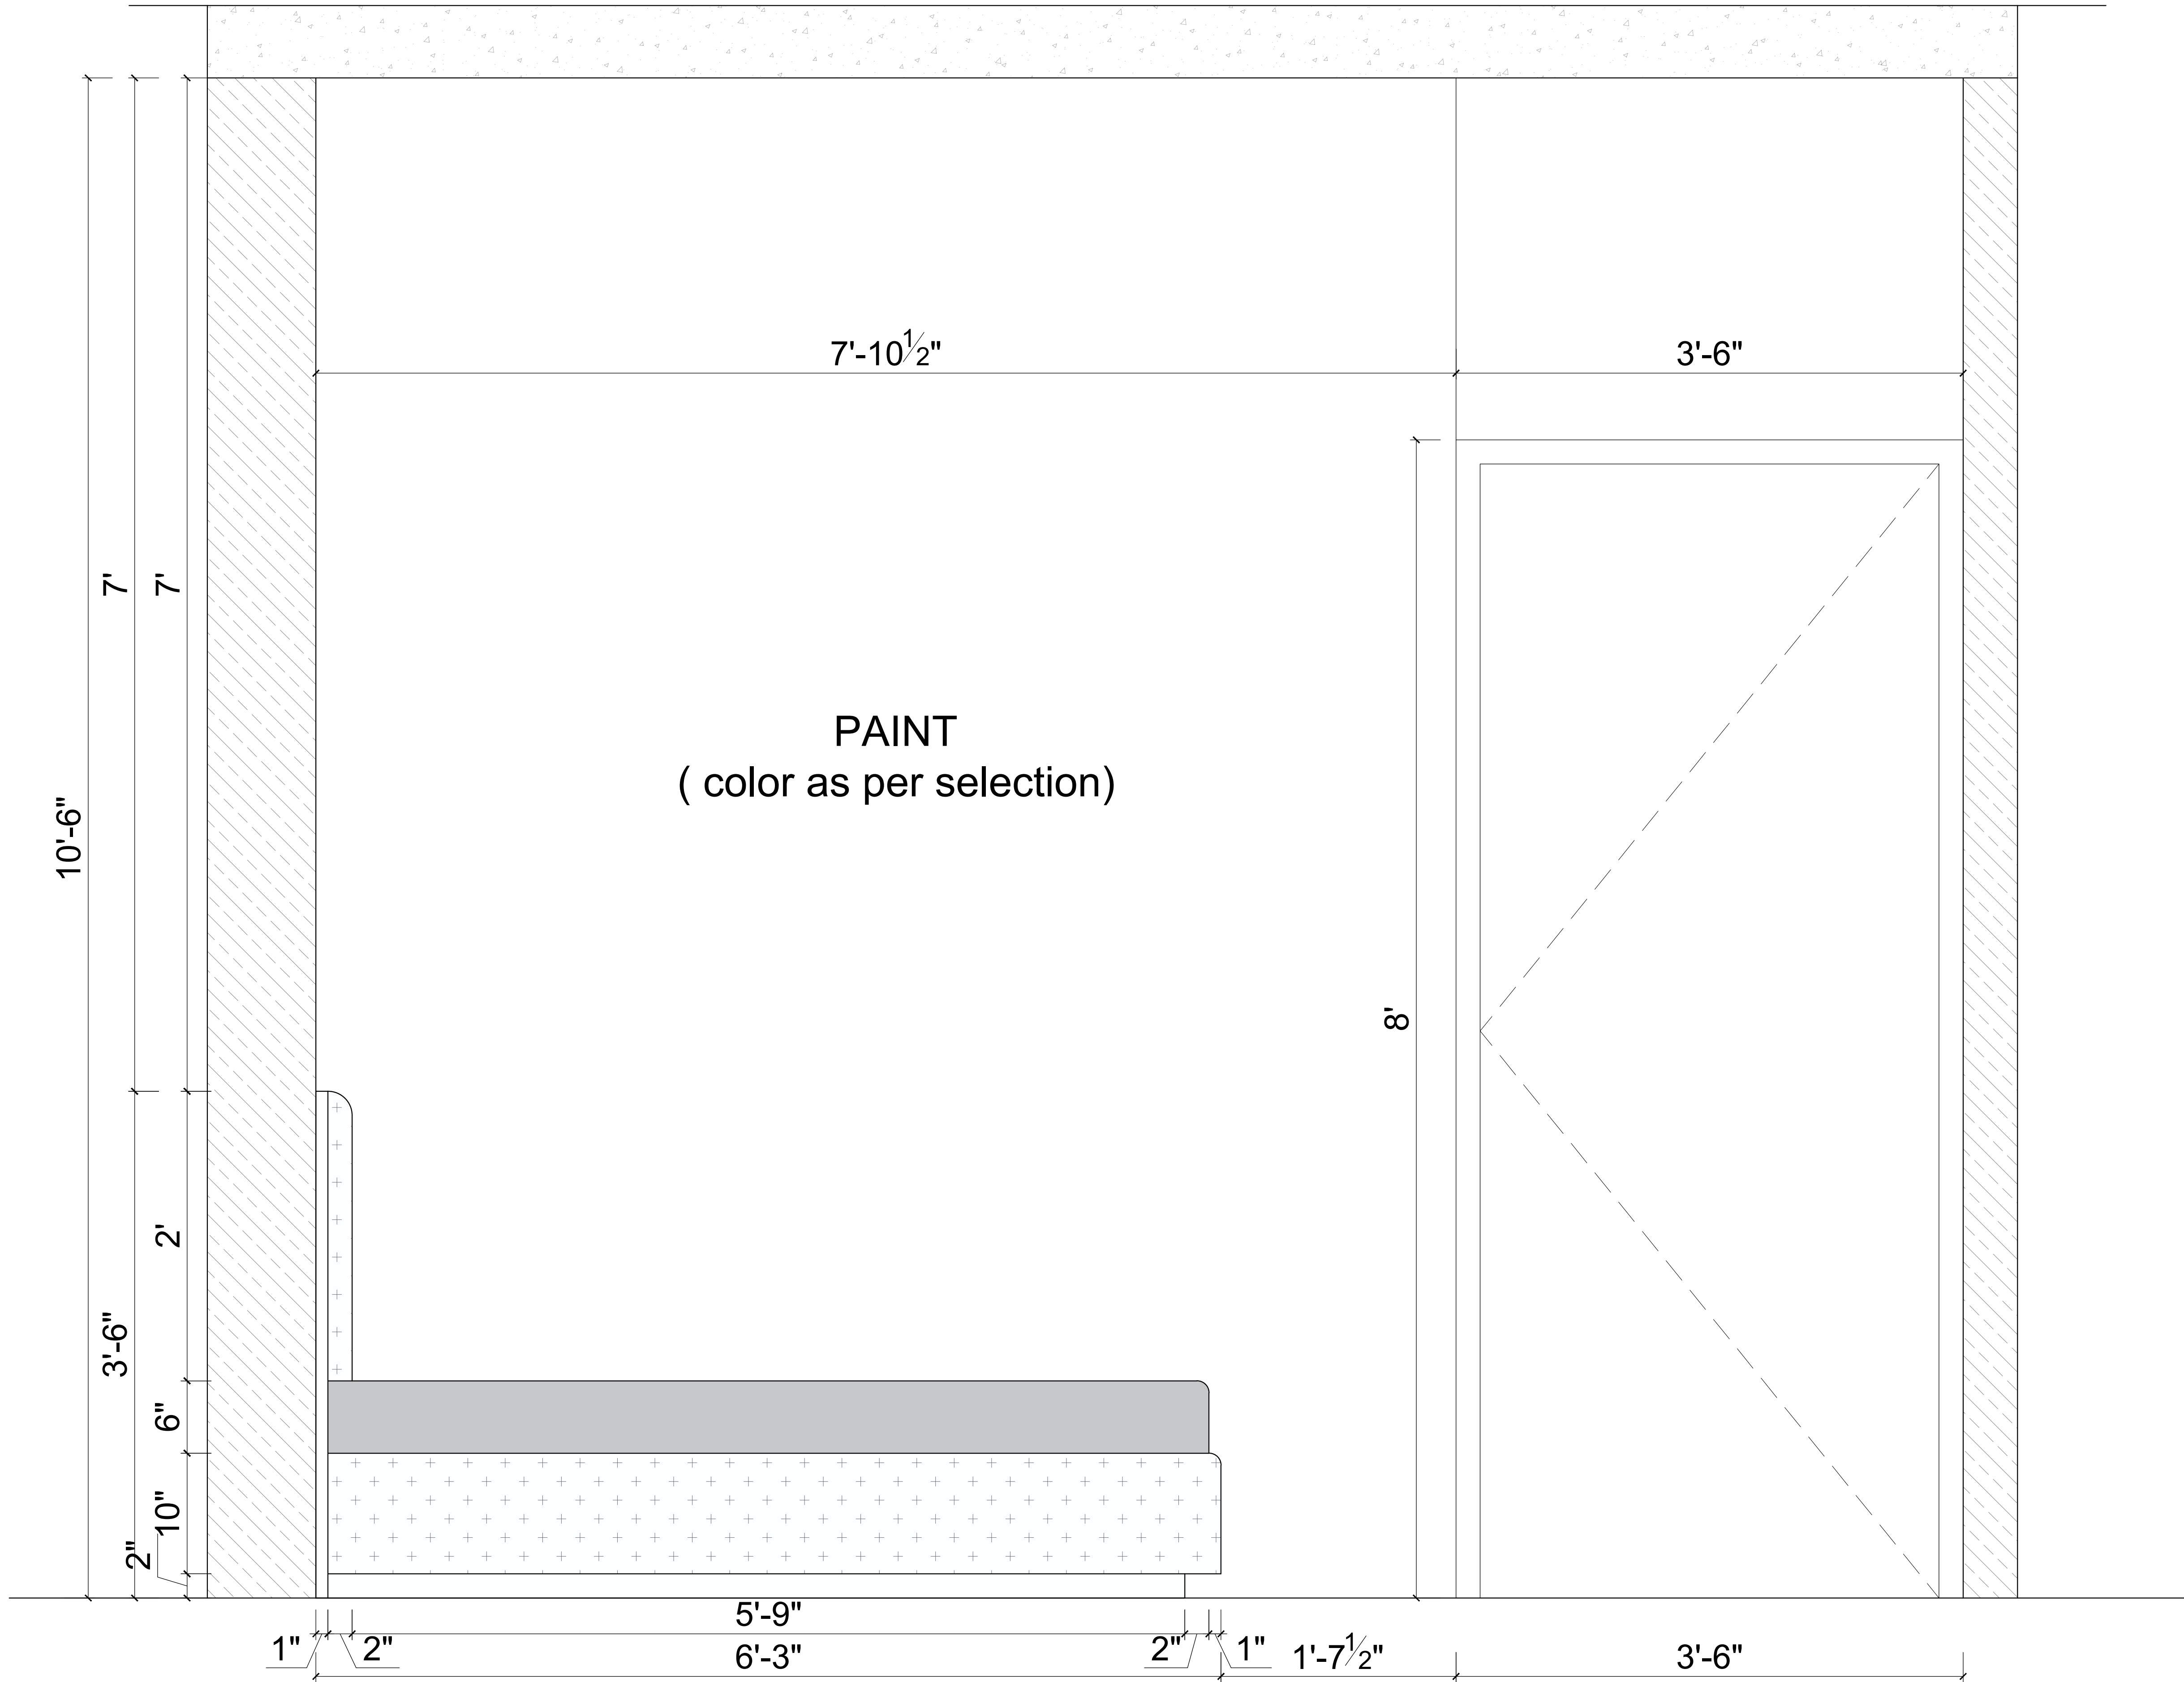

ELEVATION B

GENERAL NOTES

PROJECT NAME:
RGB STAFF TRAINING CENTER

DRAWING TITLE:
ROOM 211 WORKING_
ELEVATION B

DRAWN BY:
AR. ITISHREE

CHECKED BY:
AR. DIVISHA

APPROVED BY:
AR. GOURAV

DATE:
28/06/2026

CLIENT

RGB
JAIPUR

XXXXXXXXXXXX,
YYYYYYYY,
YYYYY.
CONTACT NO-
E-MAIL :

ARCHITECT:
AARITRA ARCHITECTS

ARCHITECTS.INTERIORS
& LANDSCAPE
109 First Floor, AKS Tower
10 C Road Sardarpura
Jodhpur, Rajasthan
CONTACT NO-
7976149526
E-MAIL :
aaritraarchitects@gmail.com

PROJECT NO:
-

SCALE:
0:000


SHEET SIZE:
A4


DRAWING NO:
-

SHEET NO:
3 OF 5

REVISION:
-

UNIT:
-

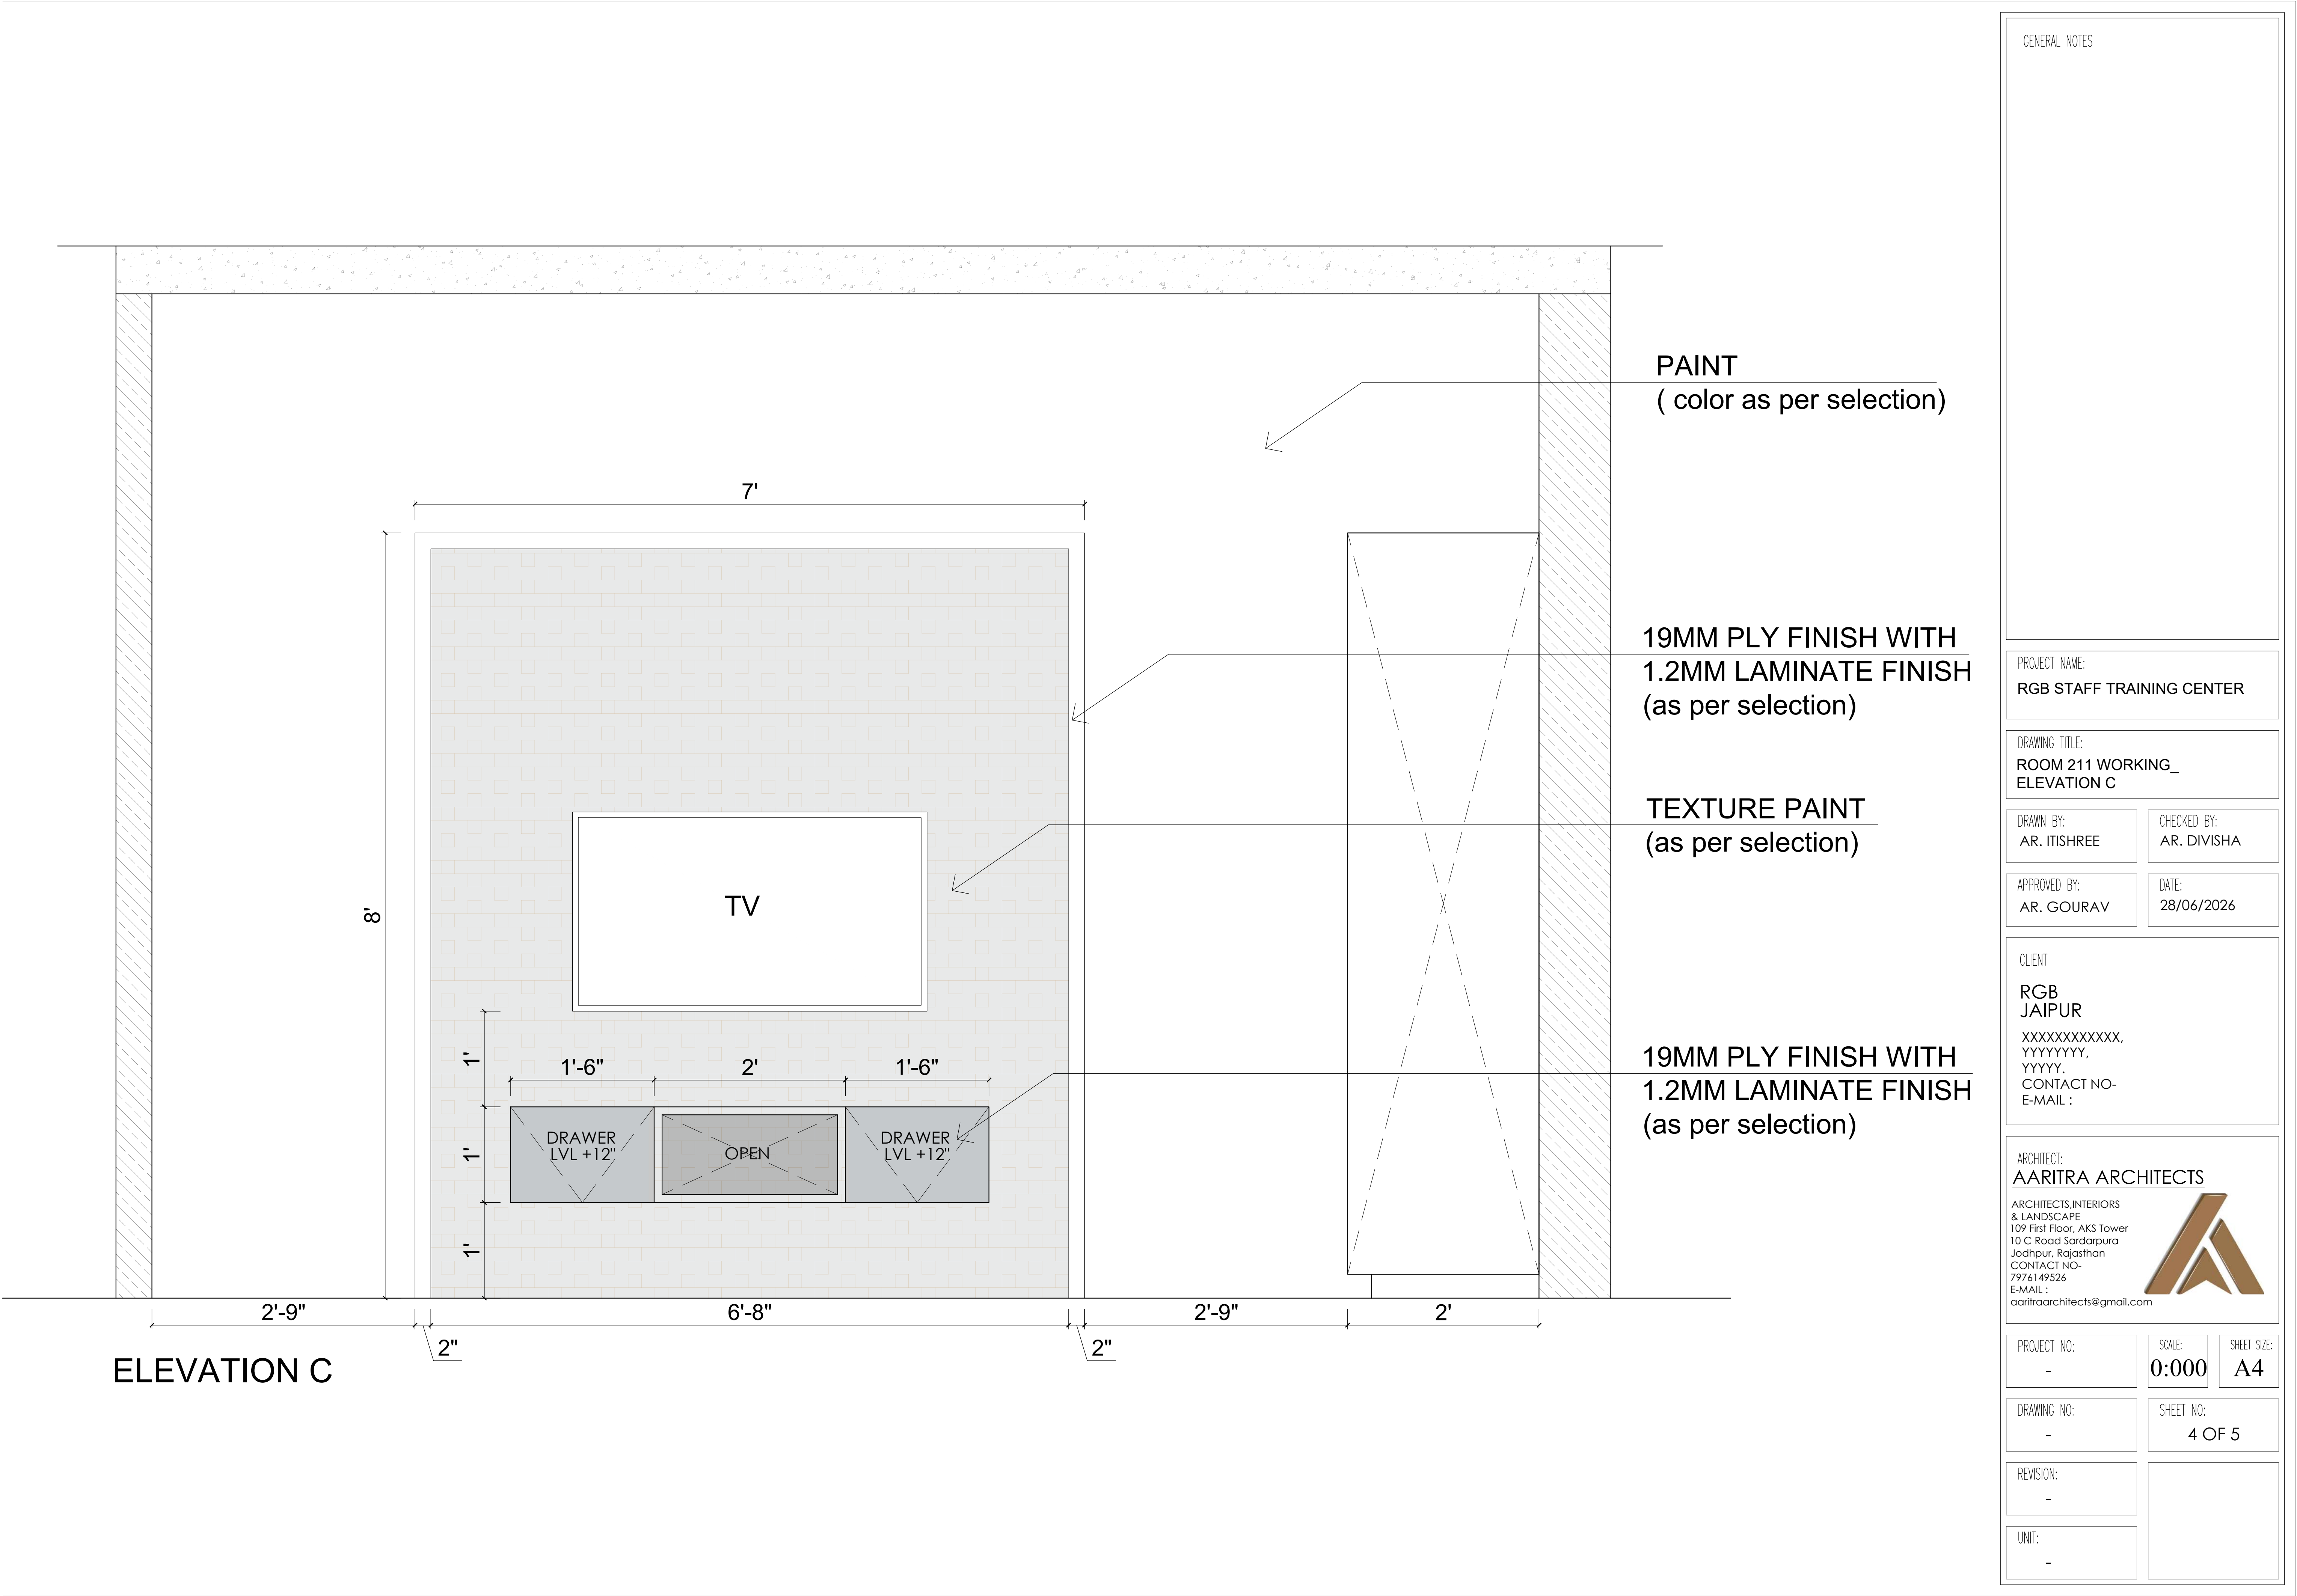

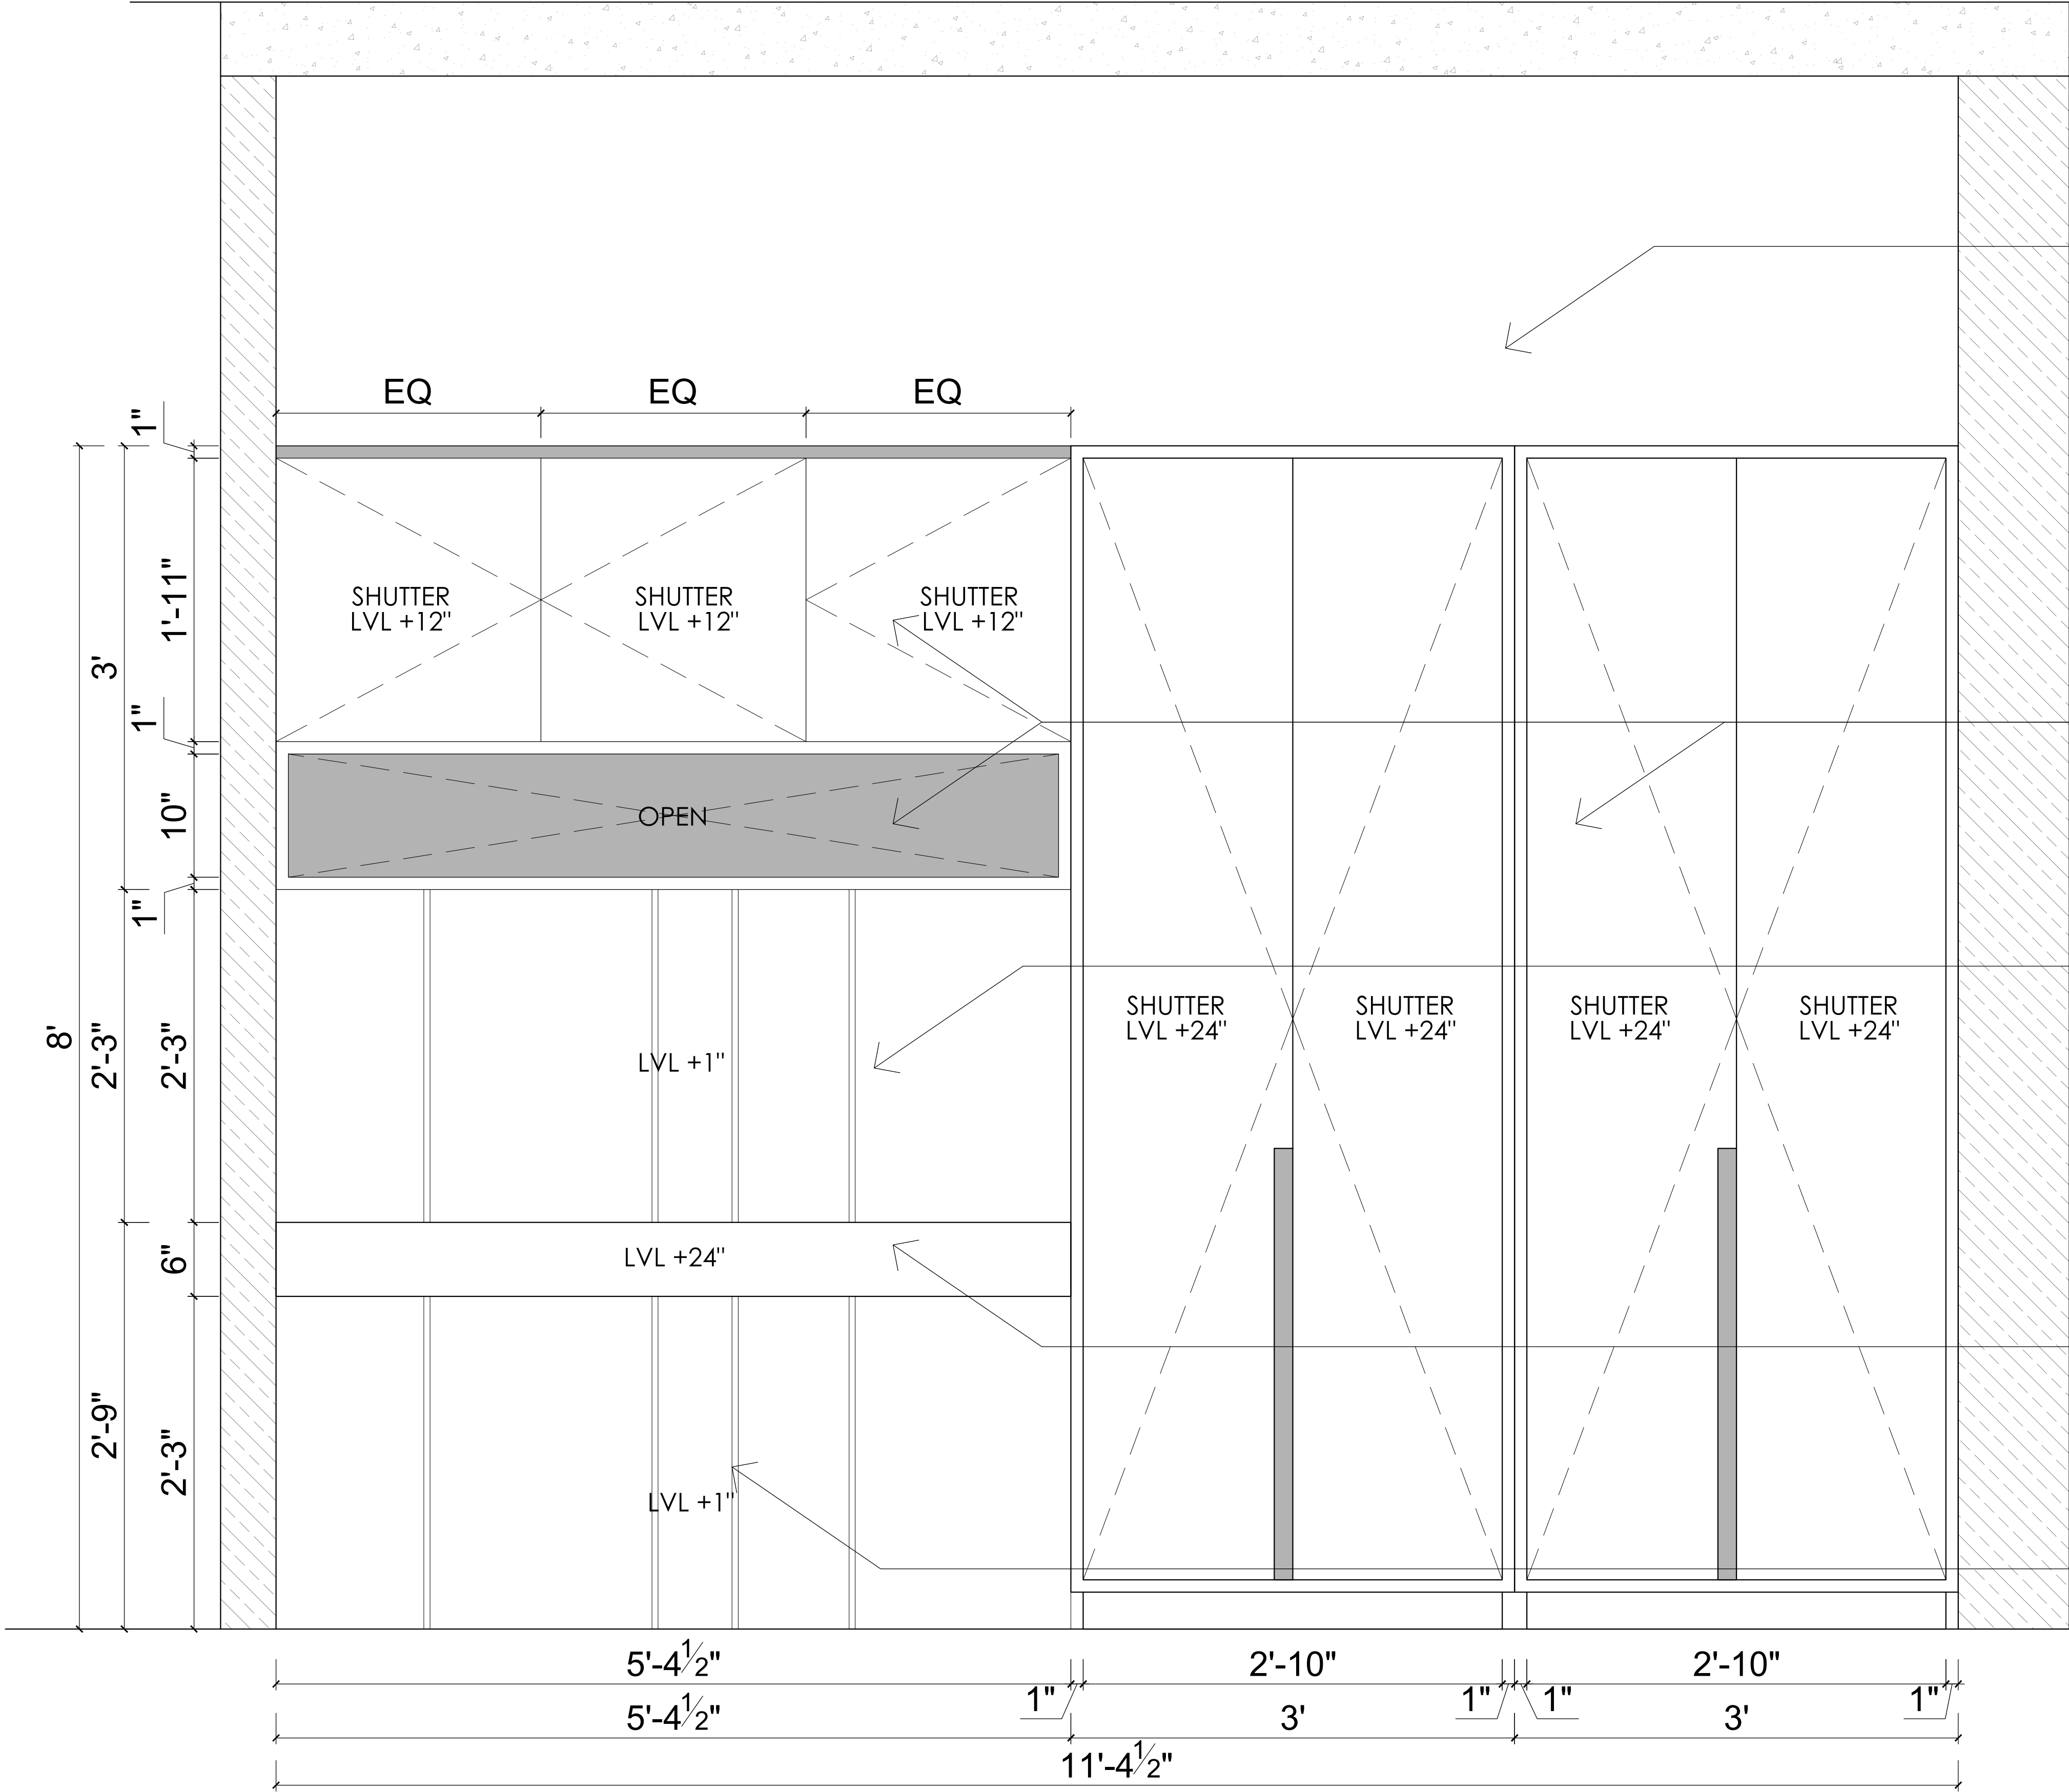

ELEVATION D

PAINT
(color as per selection)

19MM PLY FINISH WITH
1.2MM LAMINATE FINISH
(as per selection)

PUNNING IN POP
FINISHED WITH PLASTIC
PAINT
(color as per selection)

19MM PLY FINISH WITH
1.2MM LAMINATE FINISH
(as per selection)

12MM GROOVE
IN POP PUNNING

GENERAL NOTES

PROJECT NAME:
RGB STAFF TRAINING CENTER

DRAWING TITLE:
ROOM 211 WORKING_
ELEVATION D

DRAWN BY:
AR. ITISHREE

CHECKED BY:
AR. DIVISHA

APPROVED BY:
AR. GOURAV

DATE:
28/06/2026

CLIENT

RGB
JAIPUR

XXXXXXXXXXXX,
YYYYYYYY,
YYYYY.
CONTACT NO-
E-MAIL :

ARCHITECT:
AARITRA ARCHITECTS

ARCHITECTS.INTERIORS
& LANDSCAPE
109 First Floor, AKS Tower
10 C Road Sardarpura
Jodhpur, Rajasthan
CONTACT NO-
7976149526
E-MAIL :
aaritraarchitects@gmail.com



PROJECT NO:
-

SCALE:
0:000


SHEET SIZE:
A4

DRAWING NO:
-

SHEET NO:
5 OF 5

REVISION:
-

UNIT:
-

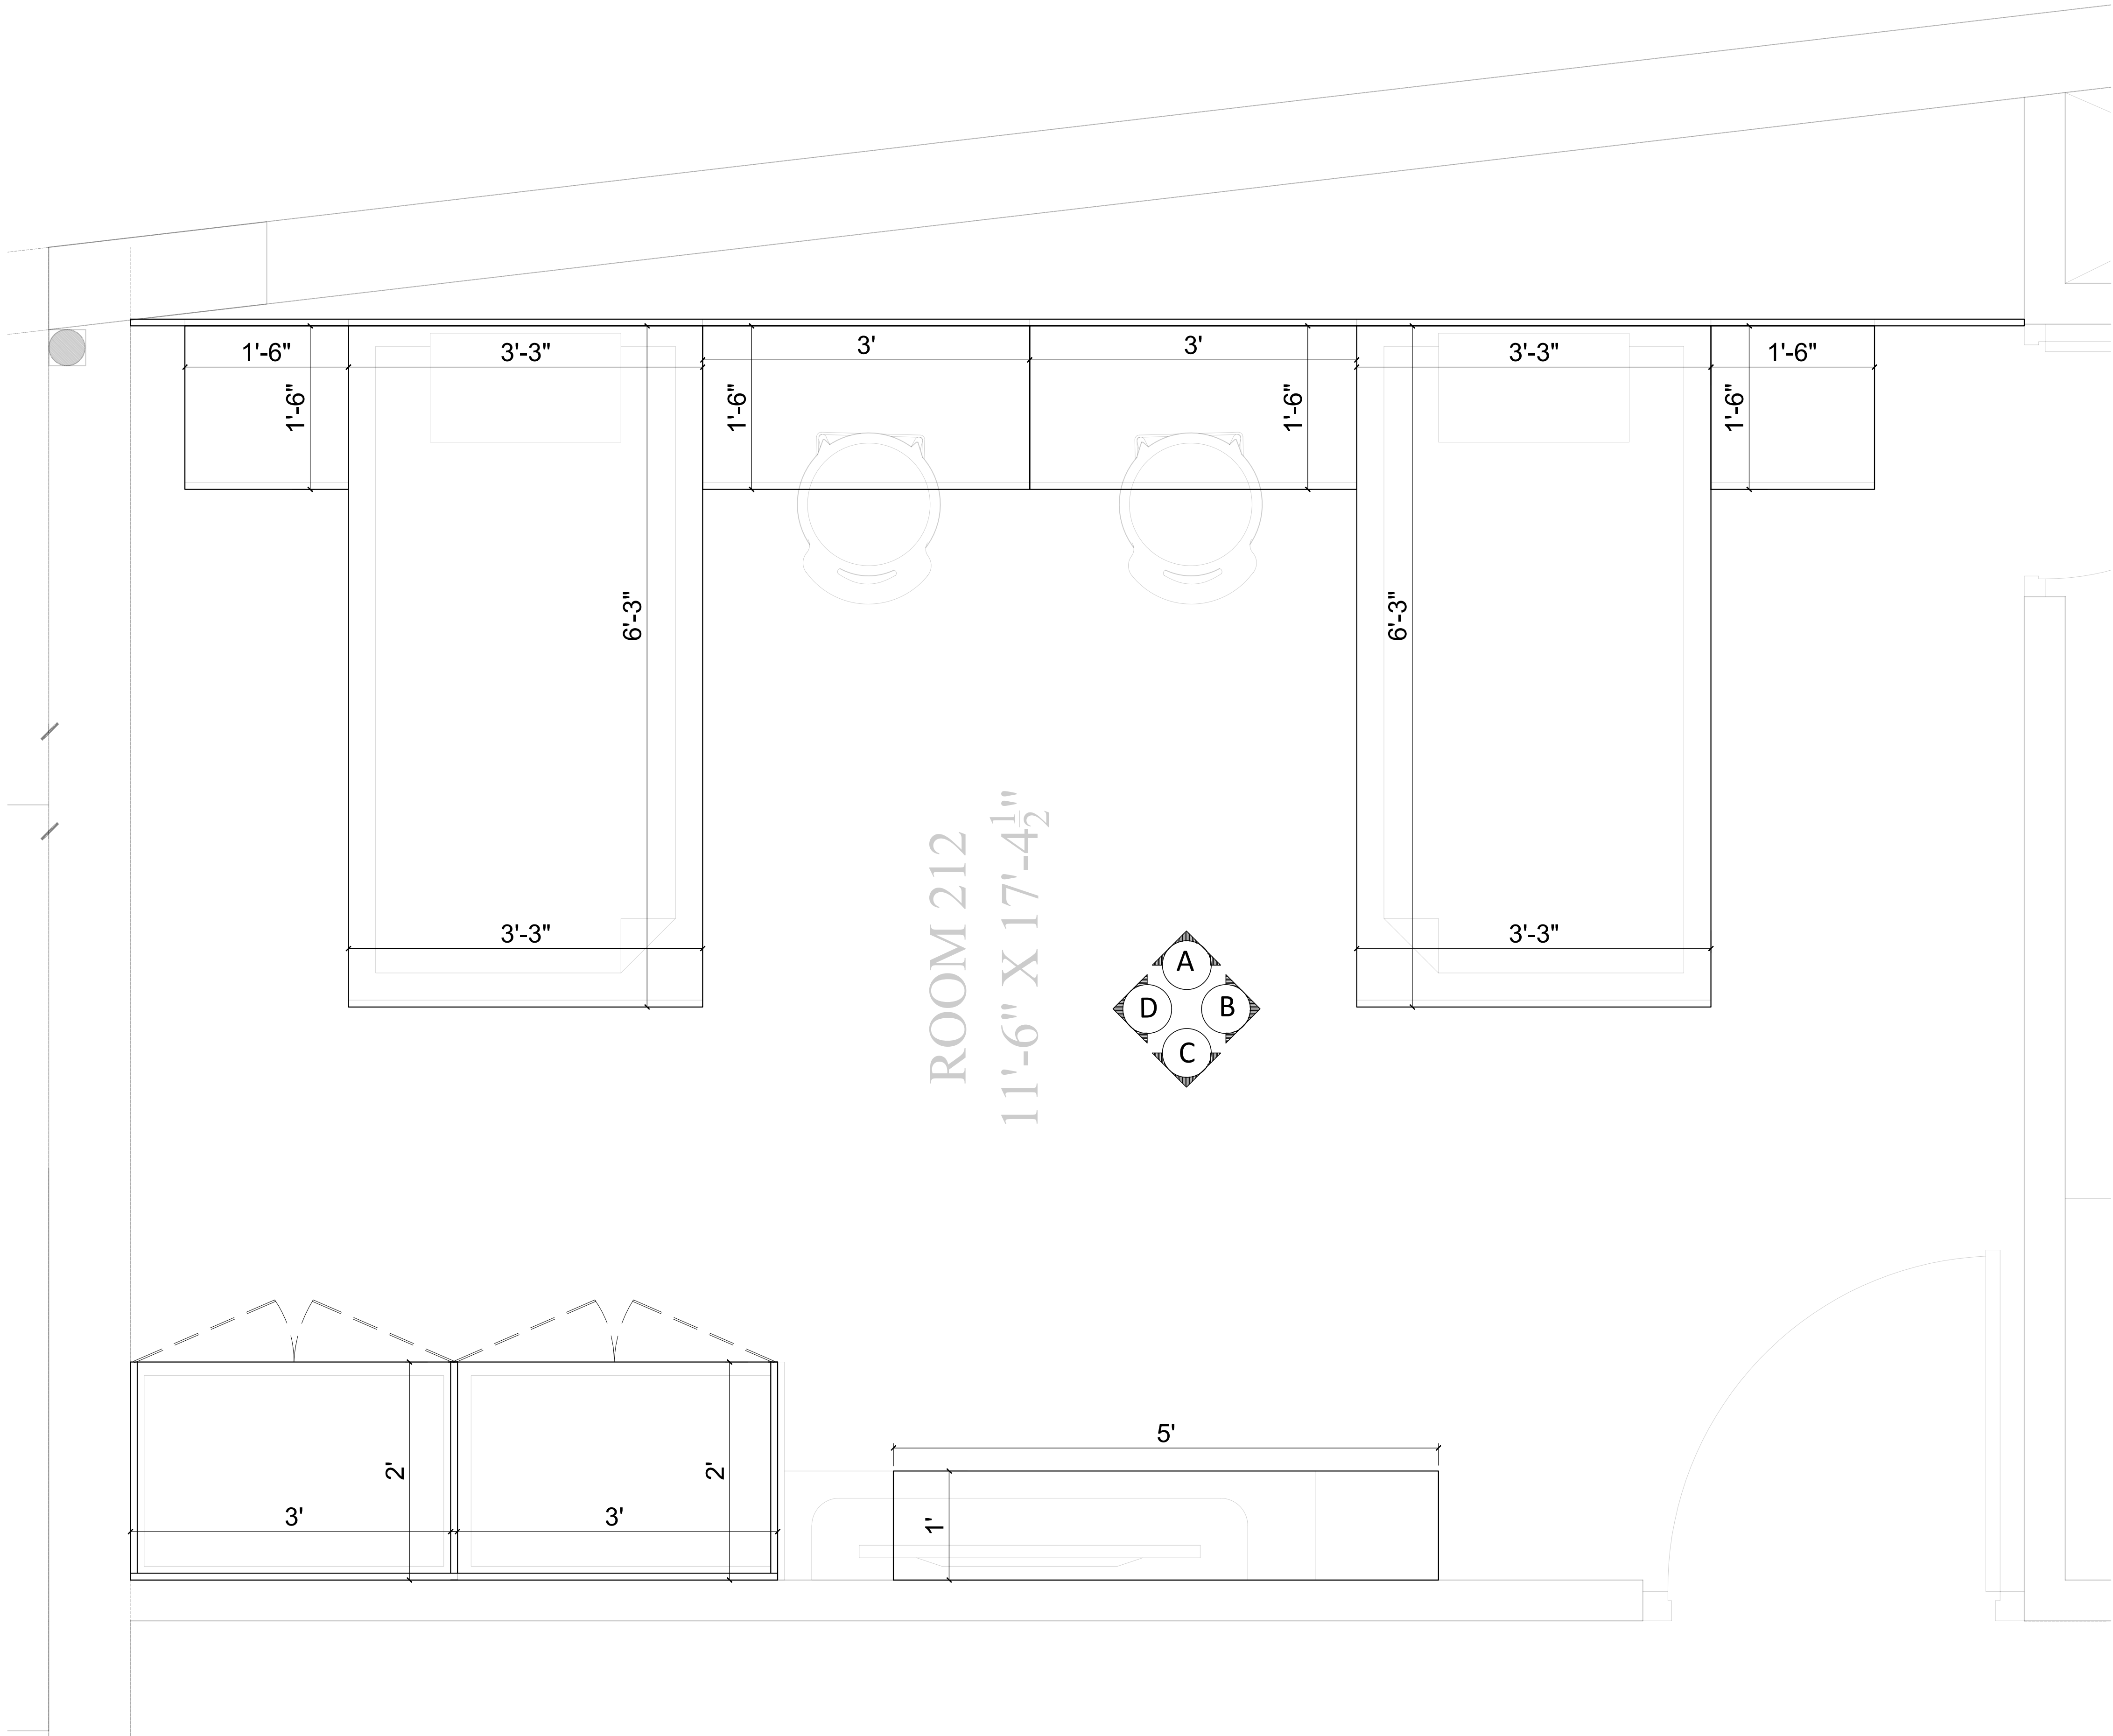

PLAN

GENERAL NOTES

PROJECT NAME:
RGB STAFF TRAINING CENTER

DRAWING TITLE:
ROOM 212
WORKING_PLAN

DRAWN BY:
AR. ITISHREE

CHECKED BY:
AR. DIVISHA

APPROVED BY:
AR. GOURAV

DATE:
28/06/2026

CLIENT

RGB
JAIPUR

XXXXXXXXXXXX,
YYYYYYYY,
YYYYY.
CONTACT NO-
E-MAIL :

ARCHITECT:

AARITRA ARCHITECTS

ARCHITECTS.INTERIORS
& LANDSCAPE
109 First Floor, AKS Tower
10 C Road Sardarpura
Jodhpur, Rajasthan
CONTACT NO-
7976149526
E-MAIL :
aaritraarchitects@gmail.com



PROJECT NO:
-

SCALE:
0:000

SHEET SIZE:
A4

DRAWING NO:
-

SHEET NO:
1 OF 5

REVISION:
-

UNIT:
-

GENERAL NOTES

PROJECT NAME:
RGB STAFF TRAINING CENTER

DRAWING TITLE:
ROOM 212 WORKING_
ELEVATION A

DRAWN BY:
AR. ITISHREE

CHECKED BY:
AR. DIVISHA

APPROVED BY:
AR. GOURAV

DATE:
28/06/2026

CLIENT

RGB
JAIPUR

XXXXXXXXXXXXX,
YYYYYYYYY,
YYYYY.
CONTACT NO-
E-MAIL :

ARCHITECT:
AARITRA ARCHITECTS

ARCHITECTS,INTERIORS
& LANDSCAPE
109 First Floor, AKS Tower
10 C Road Sardarpura
Jodhpur, Rajasthan
CONTACT NO-
7976149526
E-MAIL :
aaritraarchitects@gmail.com



PROJECT NO:
-

SCALE:
0:000

SHEET SIZE:
A4

DRAWING NO:

SHEET NO:
2 OF

REVISION:

UNIT:

ELEVATION A

PAINT
(color as per selection)

PUNNING IN POP
FINISHED WITH PLASTIC
PAINT
(color as per selection)

12MM GROOVE IN POP PUNNING

19MM PLY FINISH WITH
1.2MM LAMINATE FINISH
(as per selection)

POSHISH
(color as per selection)

GENERAL NOTES

PROJECT NAME:
RGB STAFF TRAINING CENTER

DRAWING TITLE:
ROOM 212 WORKING_
ELEVATION B

DRAWN BY:
AR. ITISHREE

CHECKED BY:
AR. DIVISHA

APPROVED BY:
AR. GOURAV

DATE:
28/06/2026

CLIENT

RGB
JAIPUR

XXXXXXXXXXXX,
YYYYYYYY,
YYYYY.
CONTACT NO-
E-MAIL :

ARCHITECT:
AARITRA ARCHITECTS

ARCHITECTS.INTERIORS
& LANDSCAPE
109 First Floor, AKS Tower
10 C Road Sardarpura
Jodhpur, Rajasthan
CONTACT NO-
7976149526
E-MAIL :
aaritraarchitects@gmail.com



PROJECT NO:
-

SCALE:
0:000


SHEET SIZE:
A4

DRAWING NO:
-


SHEET NO:
3 OF 5

REVISION:
-

UNIT:
-

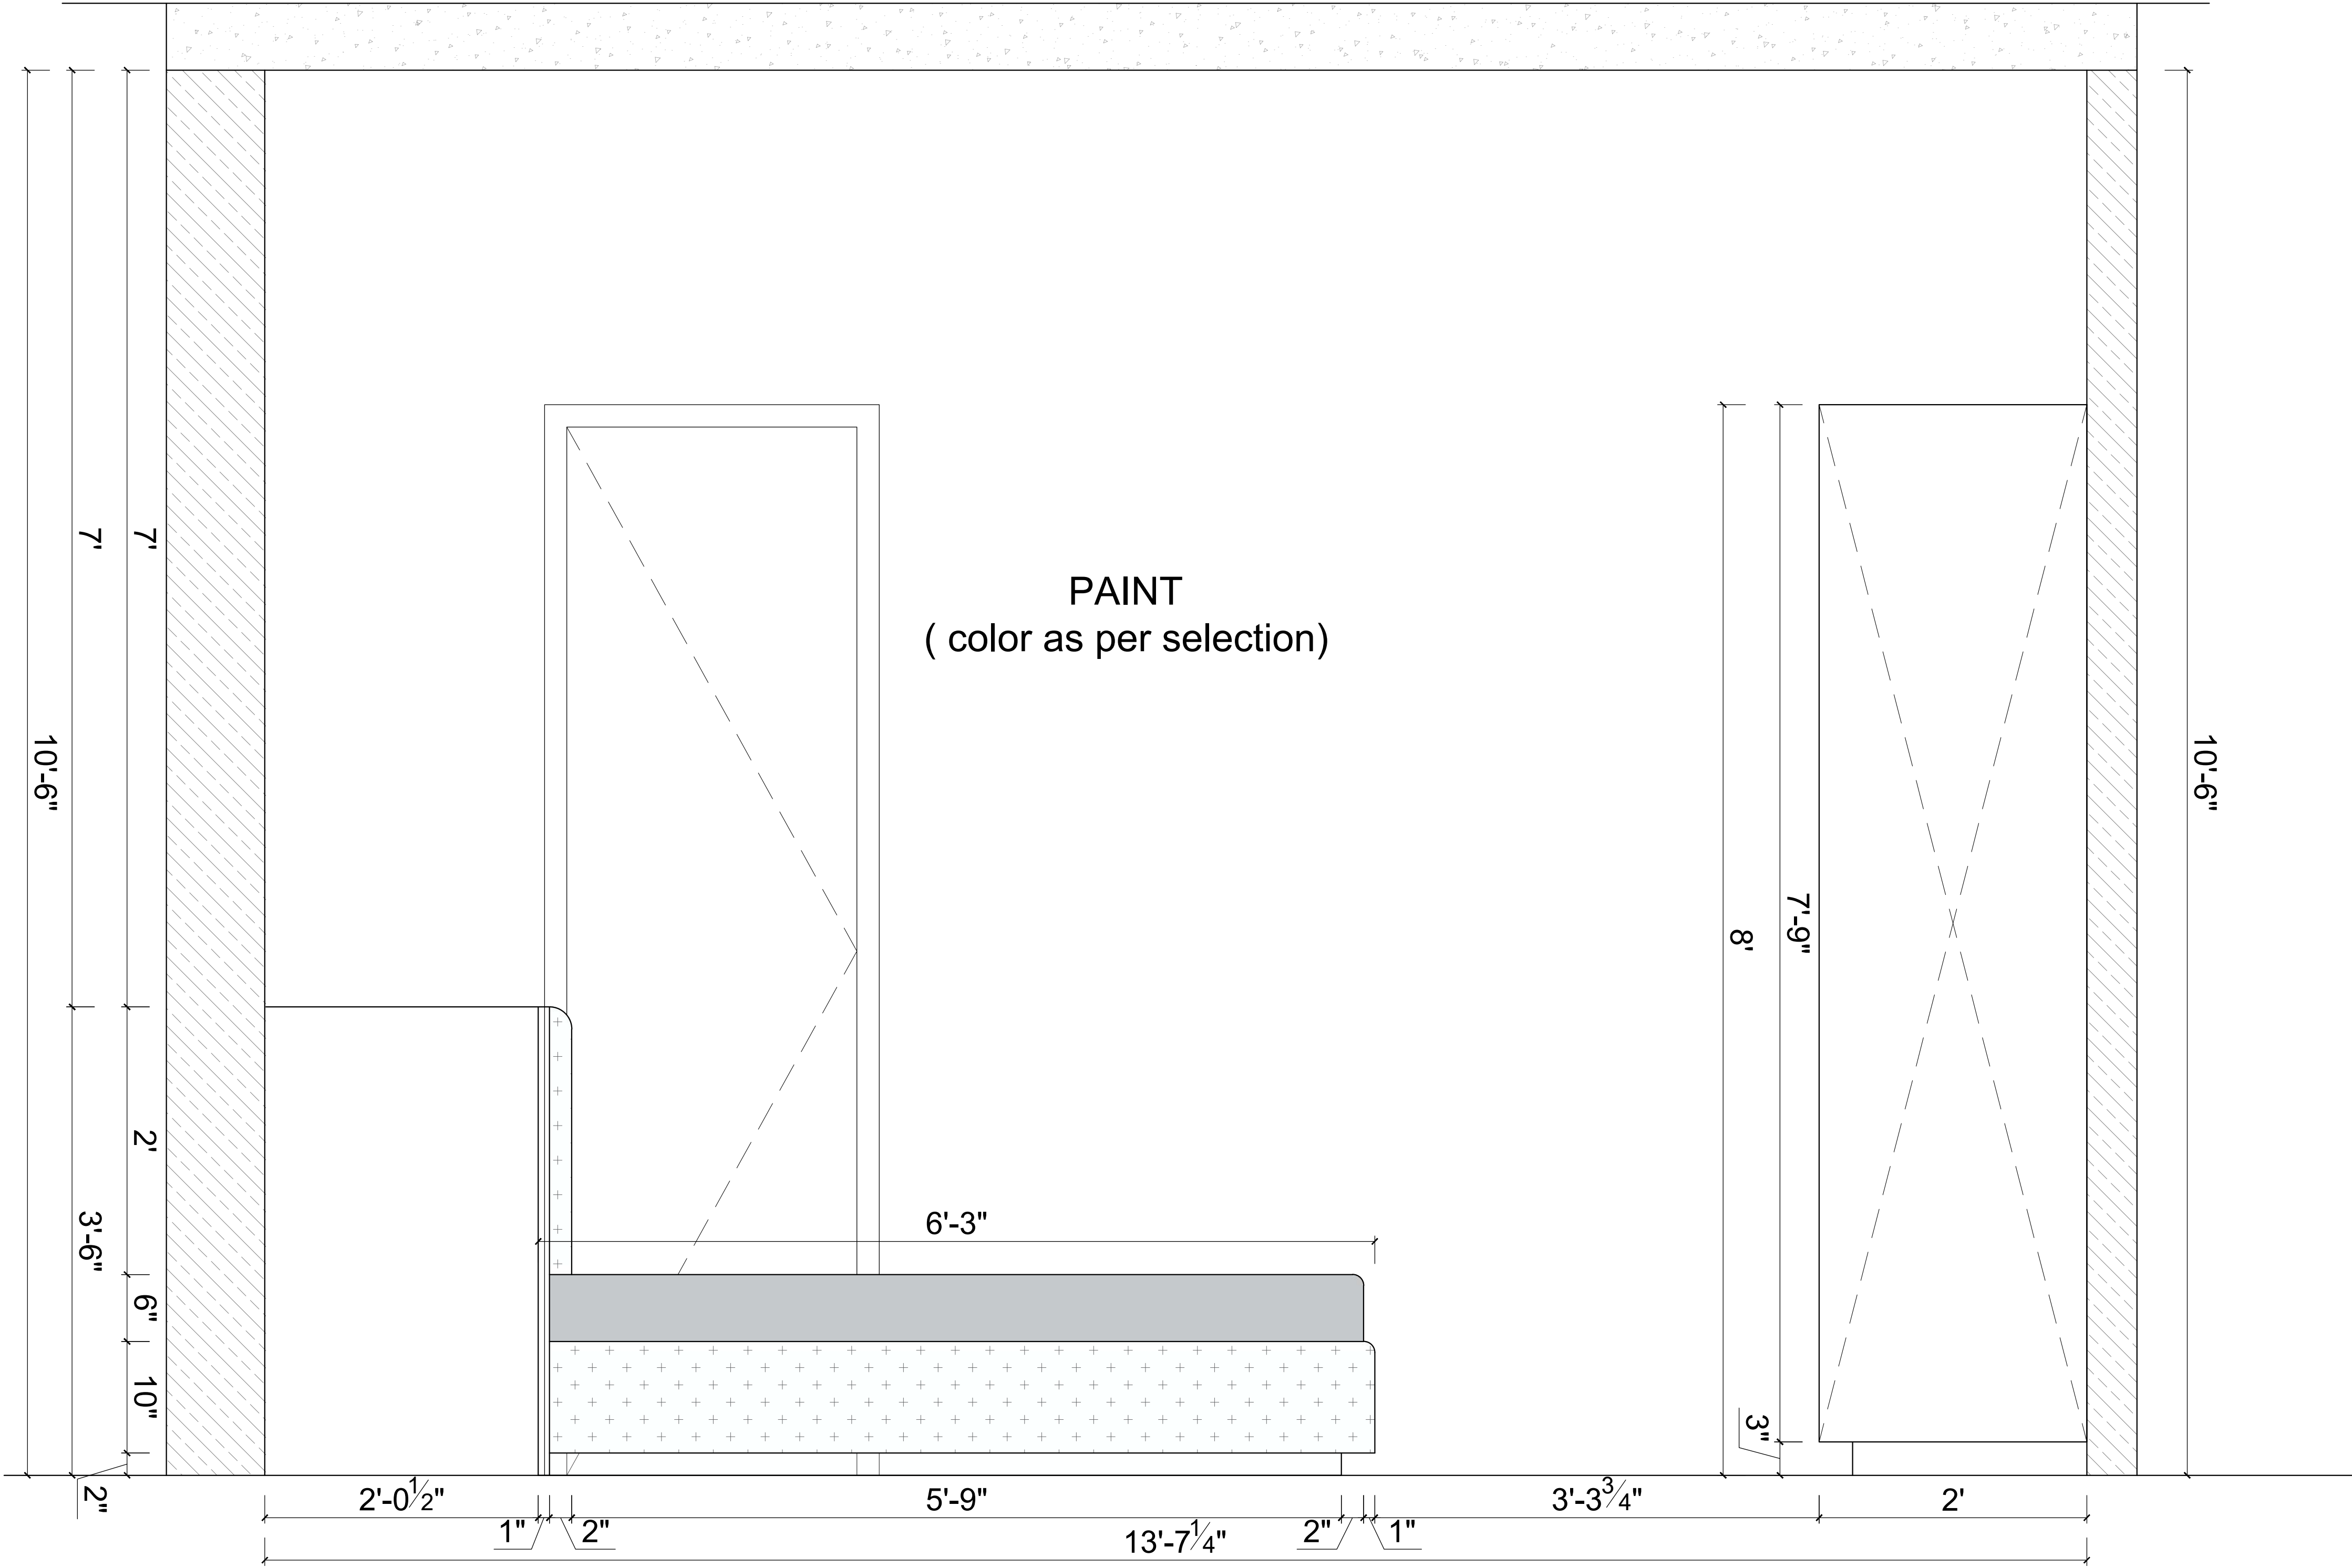

ELEVATION B

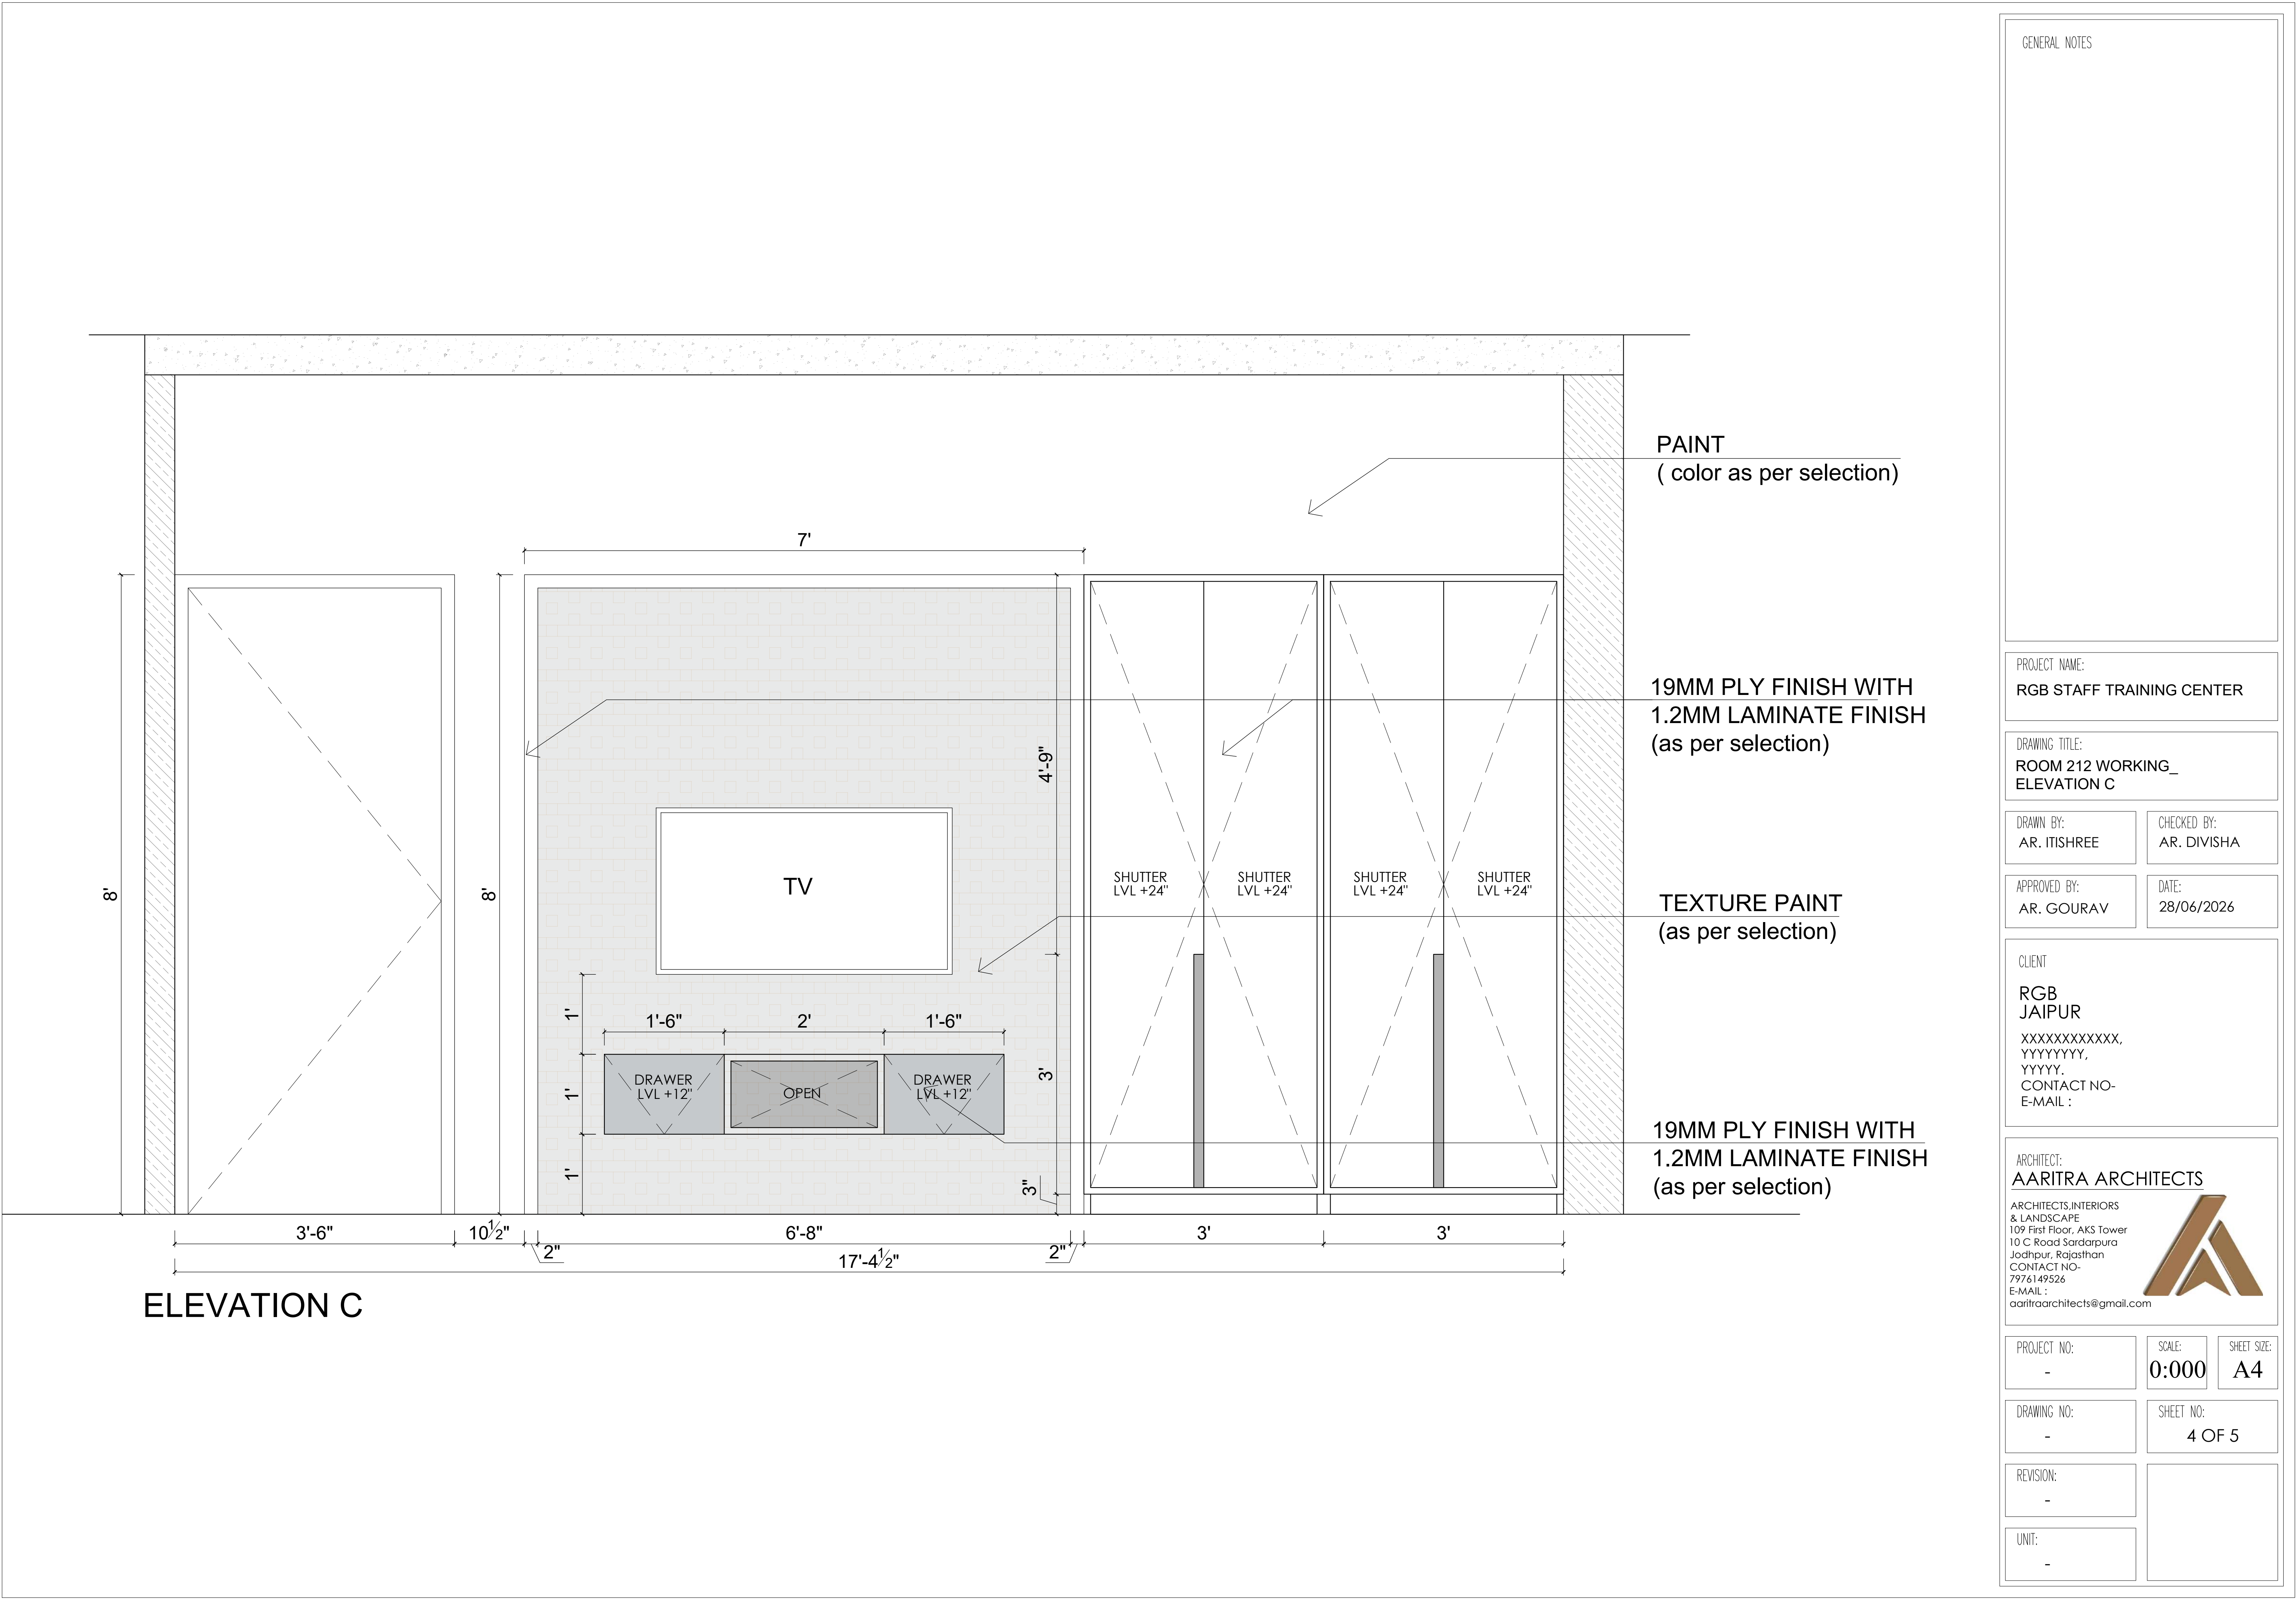

GENERAL NOTES

PROJECT NAME:
RGB STAFF TRAINING CENTER

DRAWING TITLE:
ROOM 212 WORKING_
ELEVATION C

DRAWN BY:
AR. ITISHREE

CHECKED BY:
AR. DIVISHA

APPROVED BY:
AR. GOURAV

DATE:
28/06/2026

CLIENT

RGB
JAIPUR

XXXXXXXXXXXX,
YYYYYYYY,
YYYYY.
CONTACT NO-
E-MAIL :

ARCHITECT:
AARITRA ARCHITECTS

ARCHITECTS.INTERIORS
& LANDSCAPE
109 First Floor, AKS Tower
10 C Road Sardarpura
Jodhpur, Rajasthan
CONTACT NO-
7976149526
E-MAIL :
aaritraarchitects@gmail.com



PROJECT NO:
-

SCALE:
0:000


SHEET SIZE:
A4

DRAWING NO:
-

SHEET NO:
4 OF 5

REVISION:
-

UNIT:
-

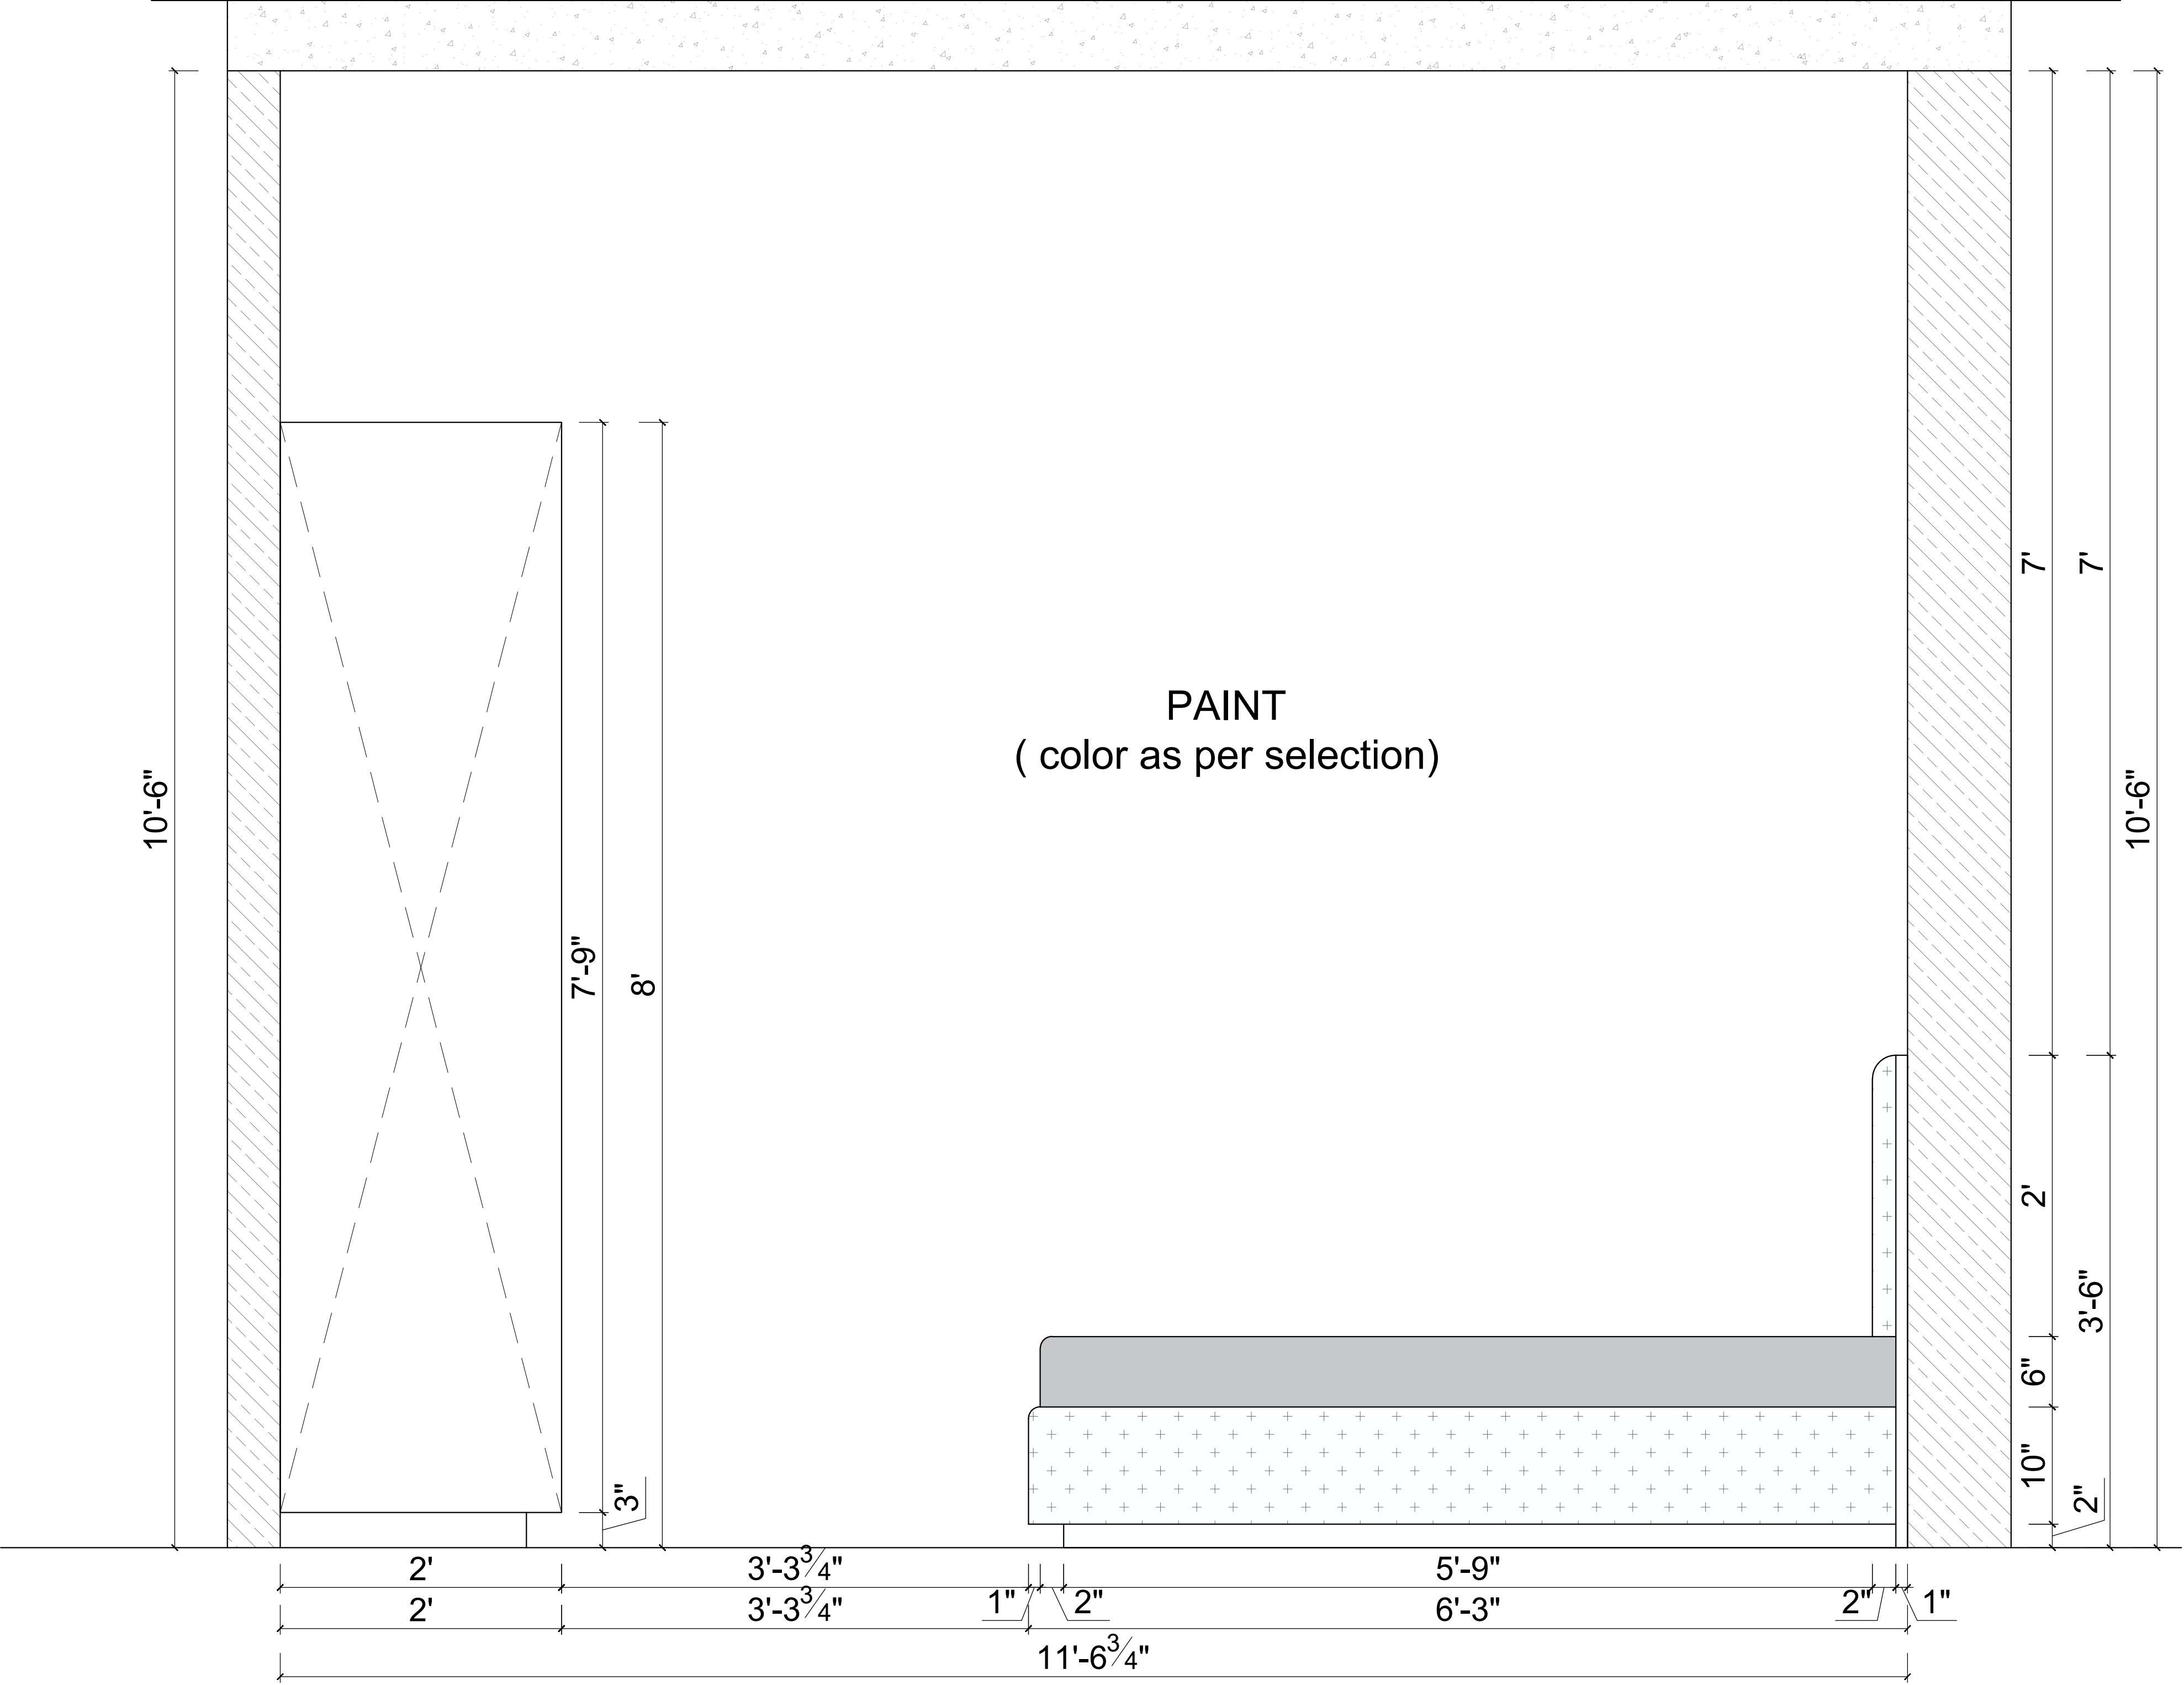

ELEVATION D

GENERAL NOTES

PROJECT NAME:
RGB STAFF TRAINING CENTER

DRAWING TITLE:
ROOM 212 WORKING_
ELEVATION D

DRAWN BY:
AR. ITISHREE

CHECKED BY:
AR. DIVISHA

APPROVED BY:
AR. GOURAV

DATE:
28/06/2026

CLIENT

RGB
JAIPUR
XXXXXXXXXXXX,
YYYYYYYY,
YYYYY.
CONTACT NO-
E-MAIL :

ARCHITECT:
AARITRA ARCHITECTS

ARCHITECTS.INTERIORS
& LANDSCAPE
109 First Floor, AKS Tower
10 C Road Sardarpura
Jodhpur, Rajasthan
CONTACT NO-
7976149526
E-MAIL :
aaritraarchitects@gmail.com



PROJECT NO:
-

SCALE:
0:000

SHEET SIZE:
A4

DRAWING NO:
-

SHEET NO:
5 OF 5

REVISION:
-

UNIT:
-